
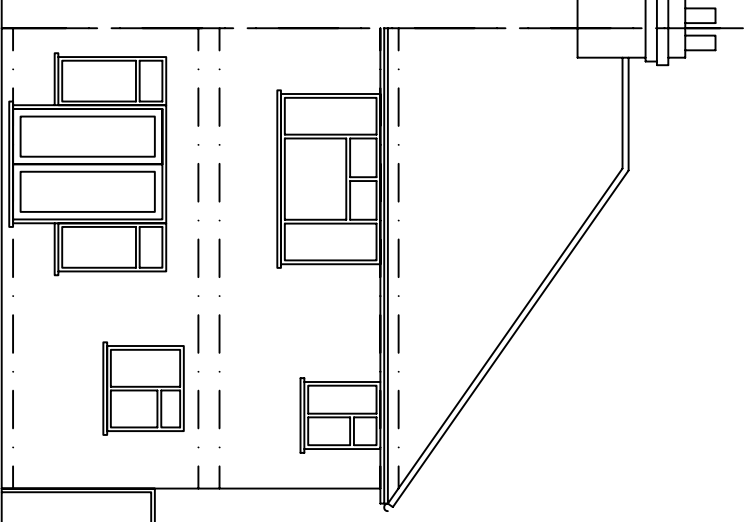
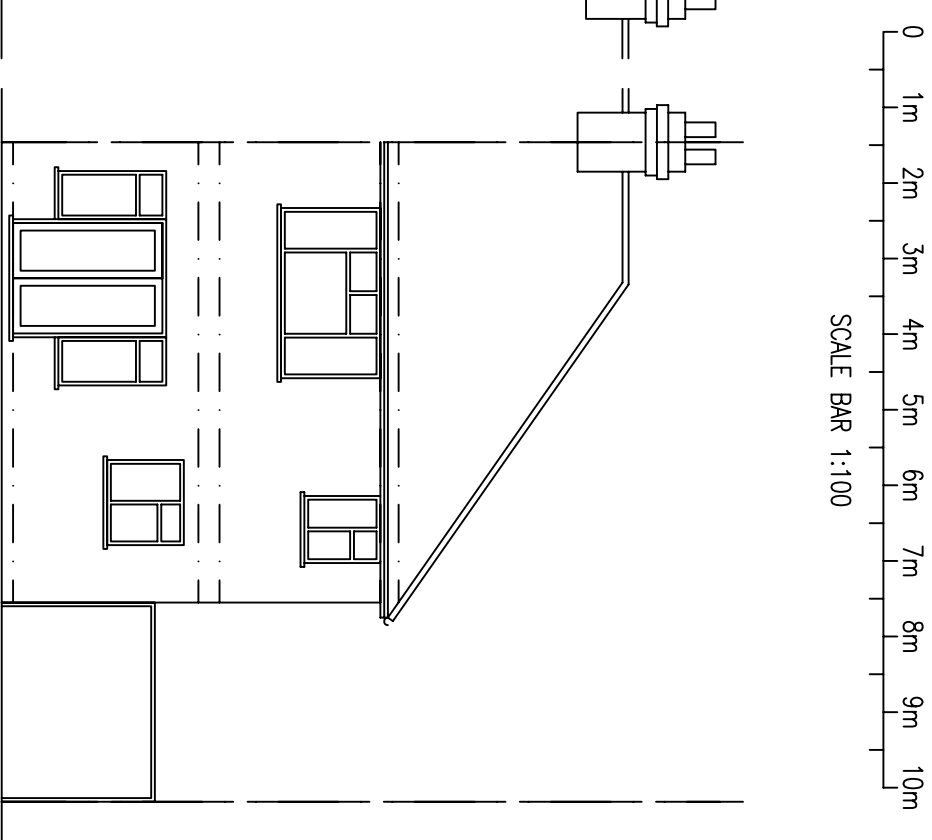
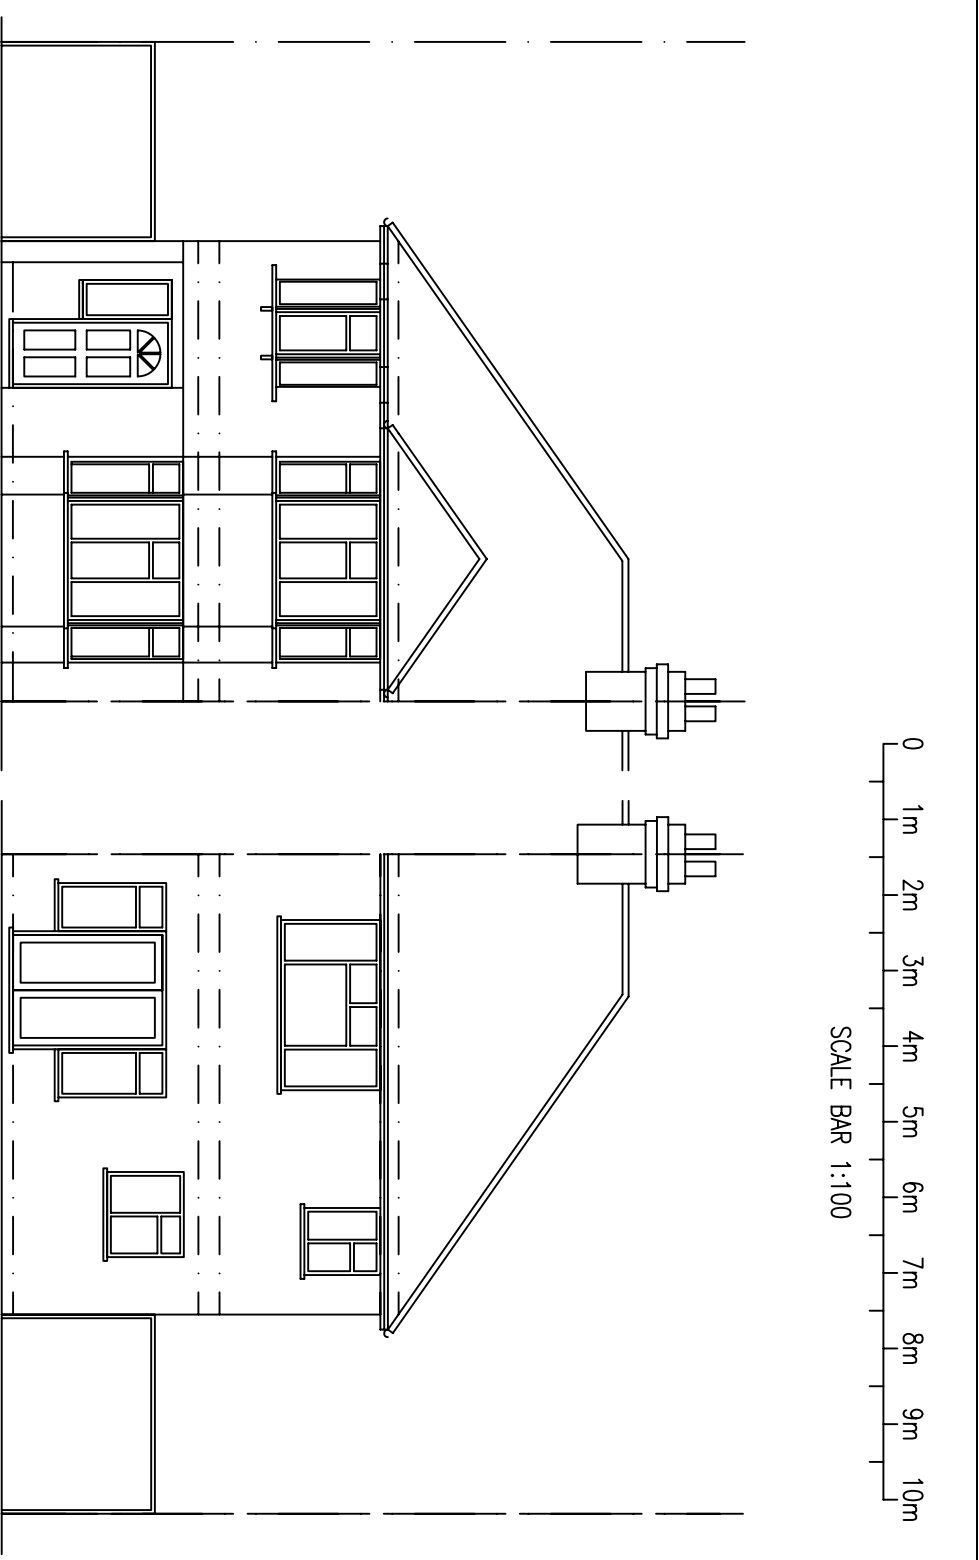
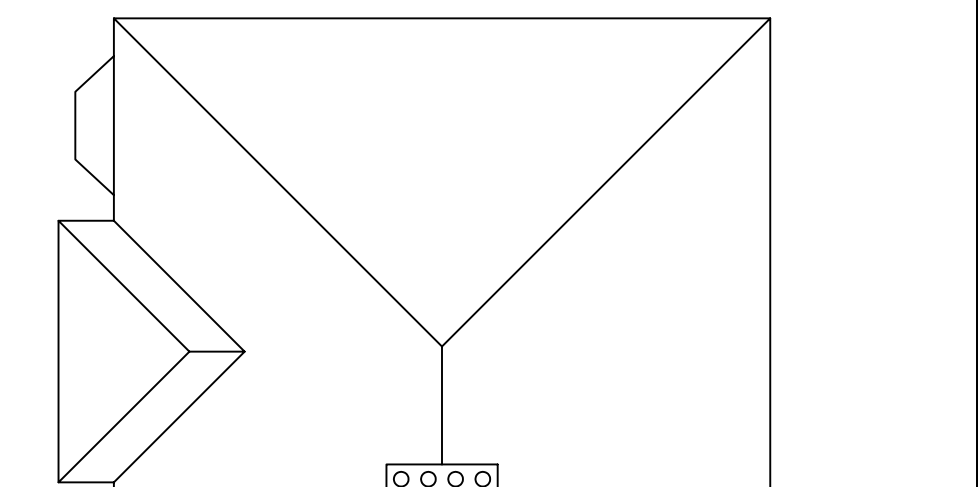



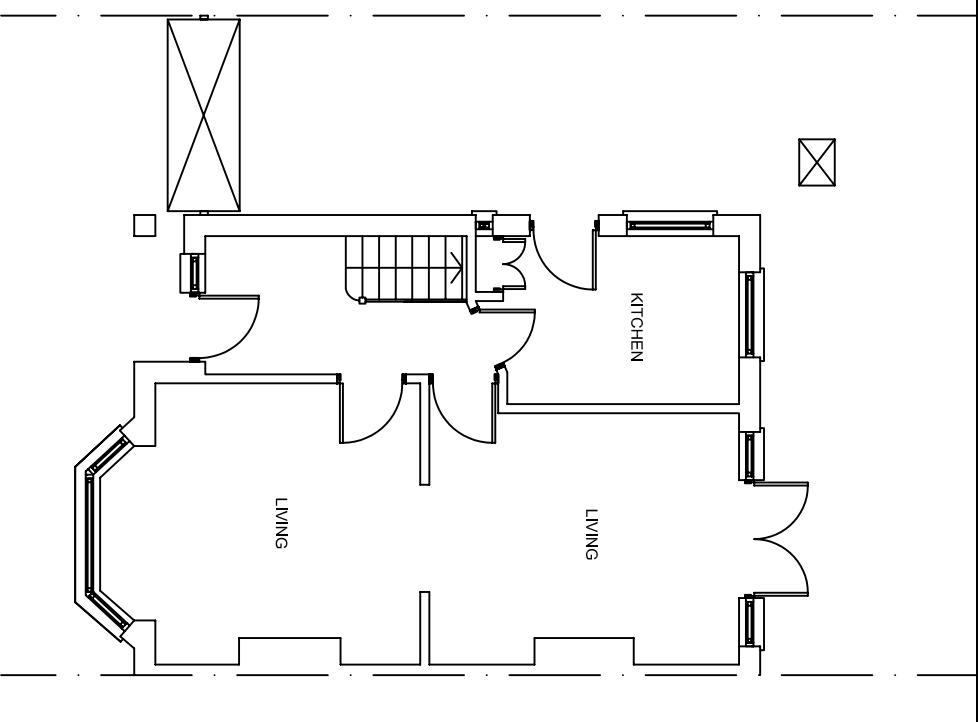


EXISTING GROUND FLOOR PLAN

EXISTING ROOF PLAN

EXISTING FRONT ELEVATION

EXISTING REAR ELEVATION

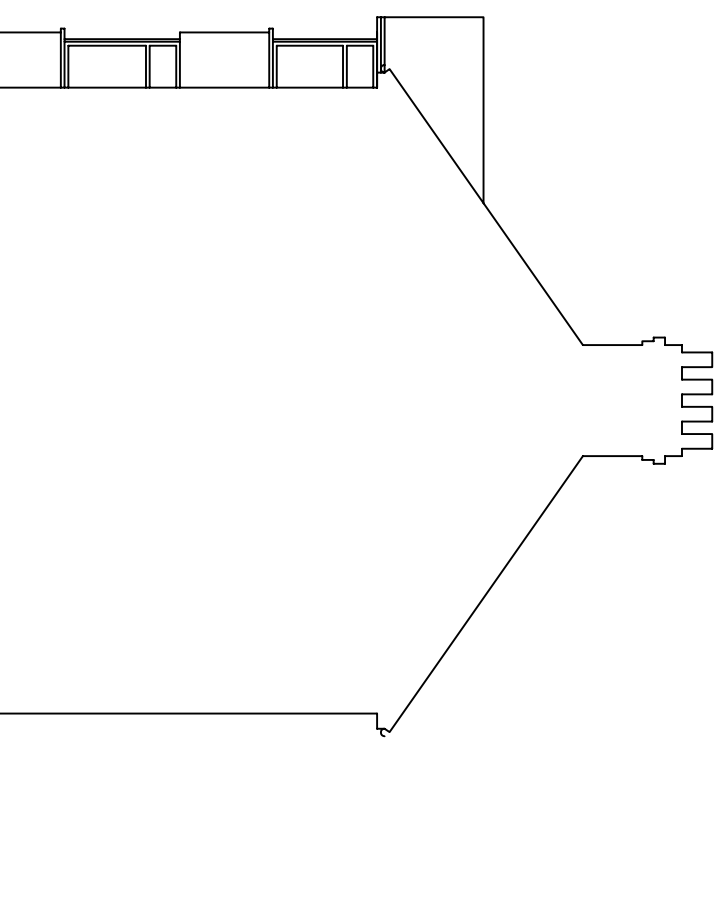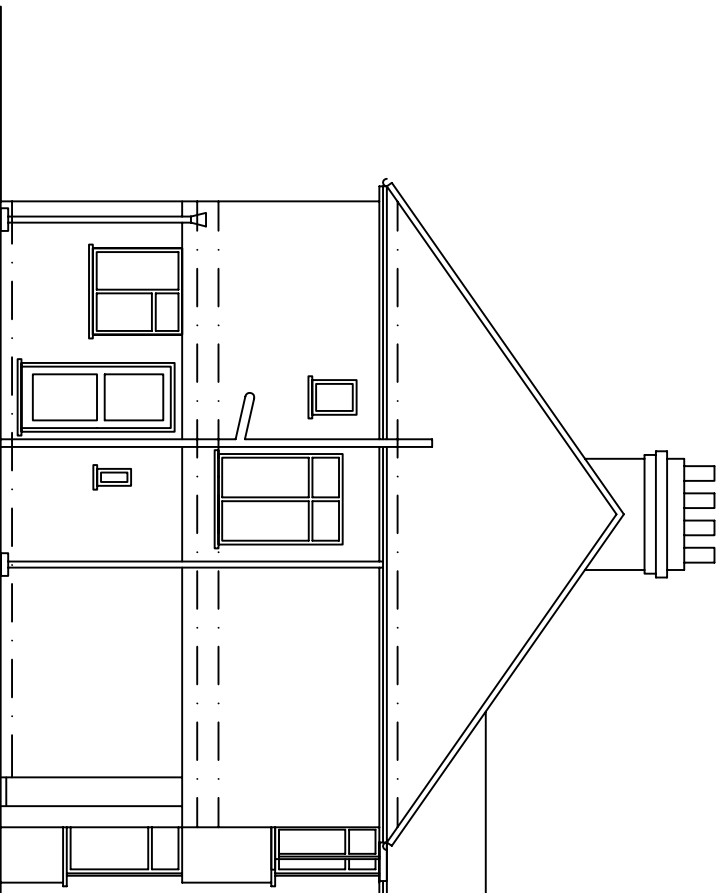

CHIVA designs www.chivadesigns.co.uk			
SITE ADDRESS			
50 WINDERMERE AVENUE, EASTCOTE, HAA 9RF			
DRAWING TITLE			
EXISTING PLANS & ELEVATIONS			
DATE	DRAWN BY		
MAY 2015	NP		
SCALE	ORDERED BY		
1:100 @ A3			
DRAWING NO.	REVISION		
DD108-02-P1			