


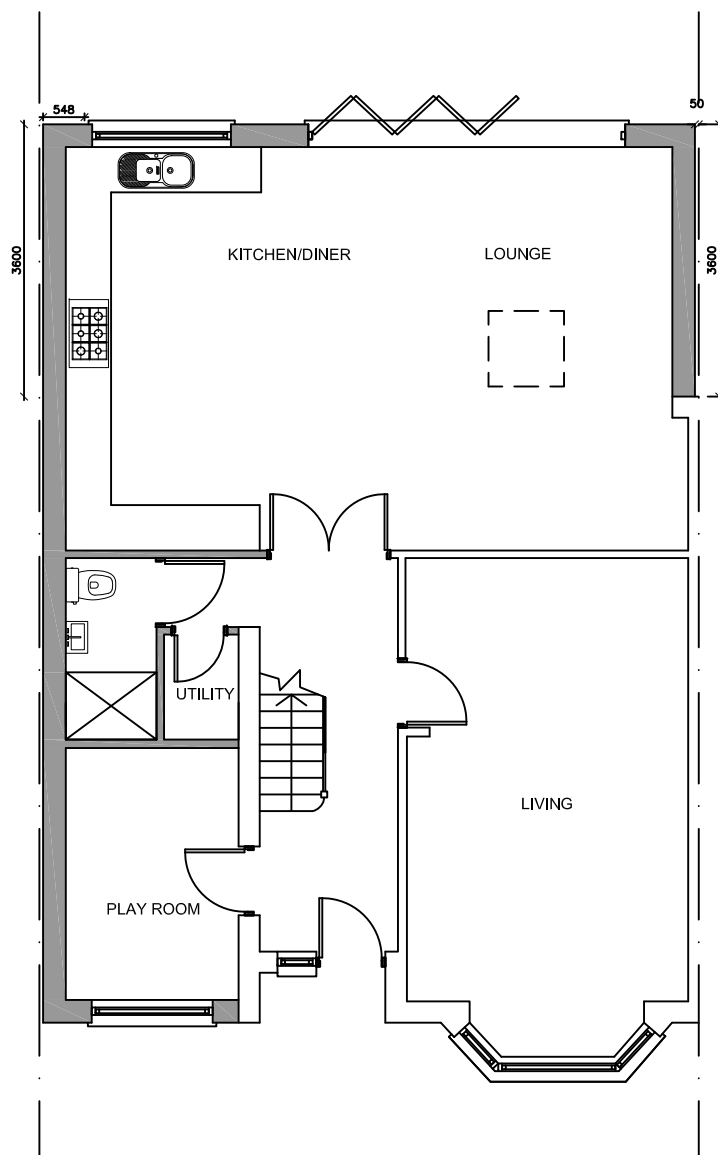


 

PROPOSED GROUND FLOOR PLAN

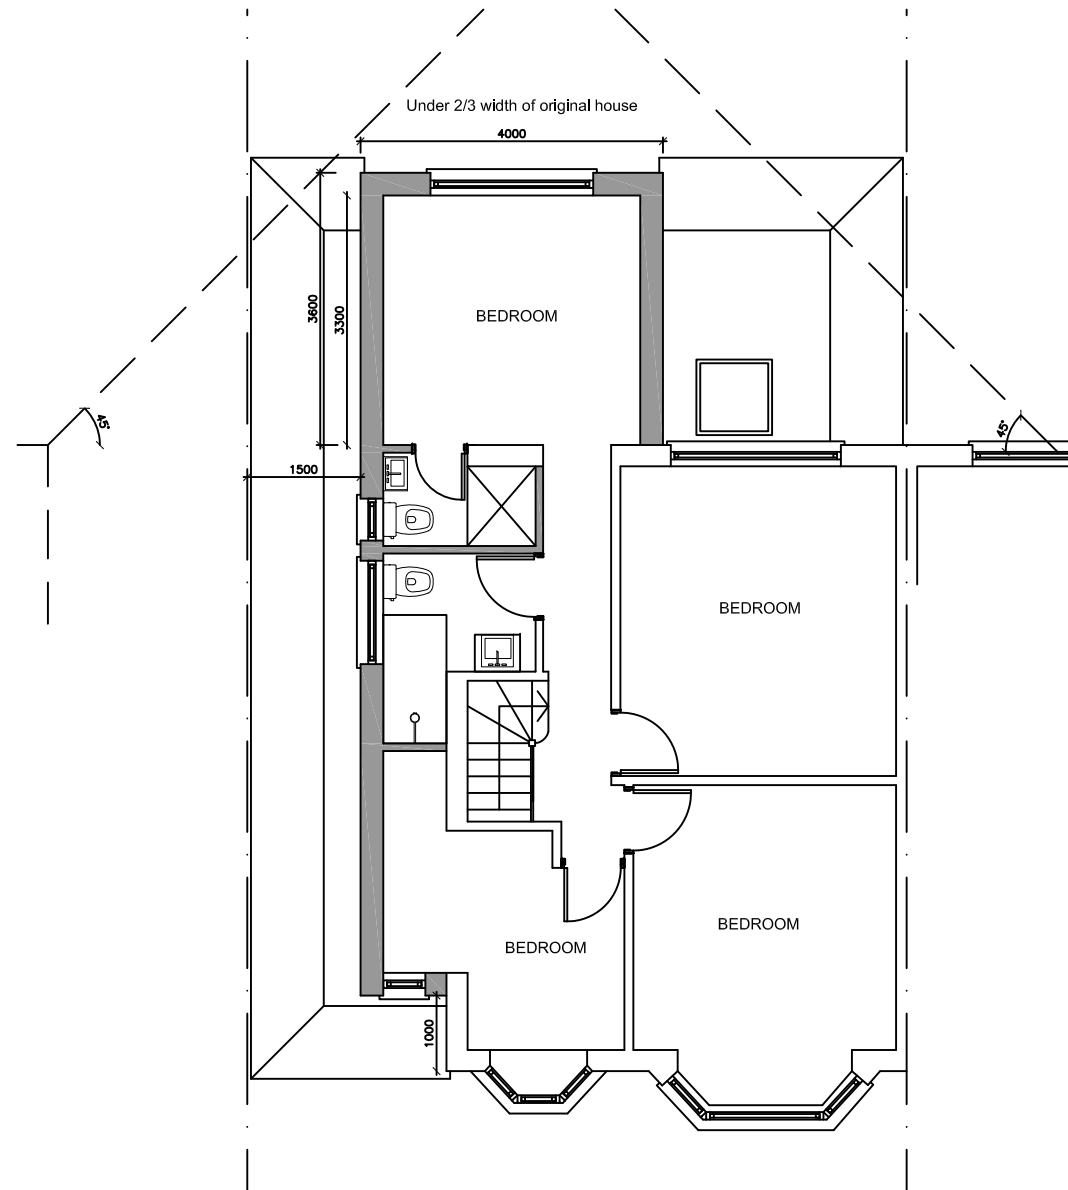

PROPOSED FIRST FLOOR PLAN

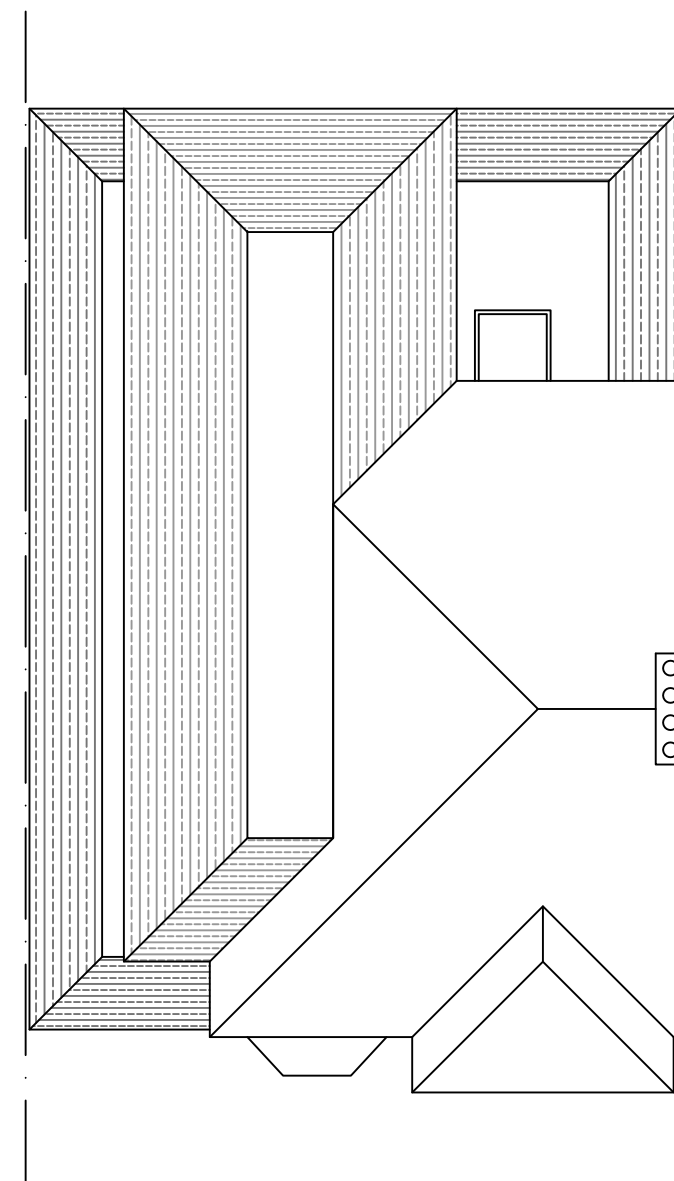

PROPOSED ROOF PLAN



P1	GROUND FLOOR	NP	12.08.2015
REVISION	DESCRIPTION	BY	DATE
SITE ADDRESS			
50 WINDERMERE AVENUE, EASTCOTE, HA4 9RF			
DRAWING TITLE			
PROPOSED PLANS			
DATE MAY 2015		DRAWN BY NP	
SCALE 1:100 @ A3		CHECKED BY	
DRAWING NO.		REVISION	
DD108-06-P1			