


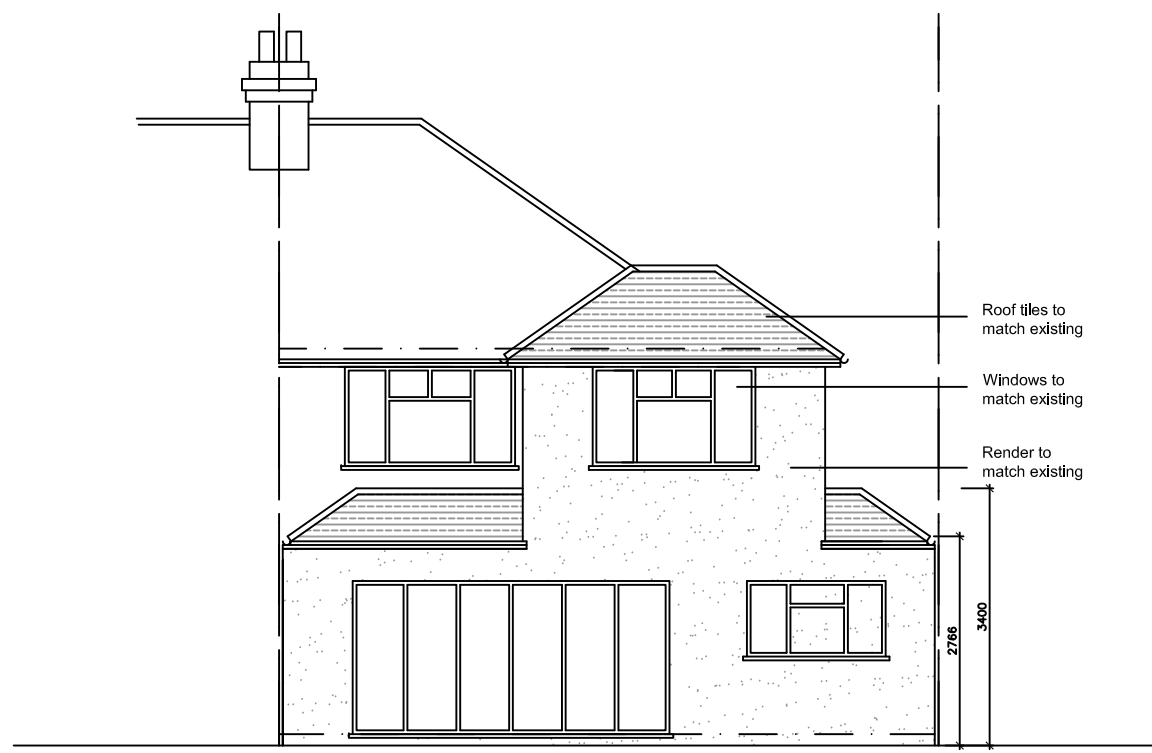


 


PROPOSED REAR ELEVATION

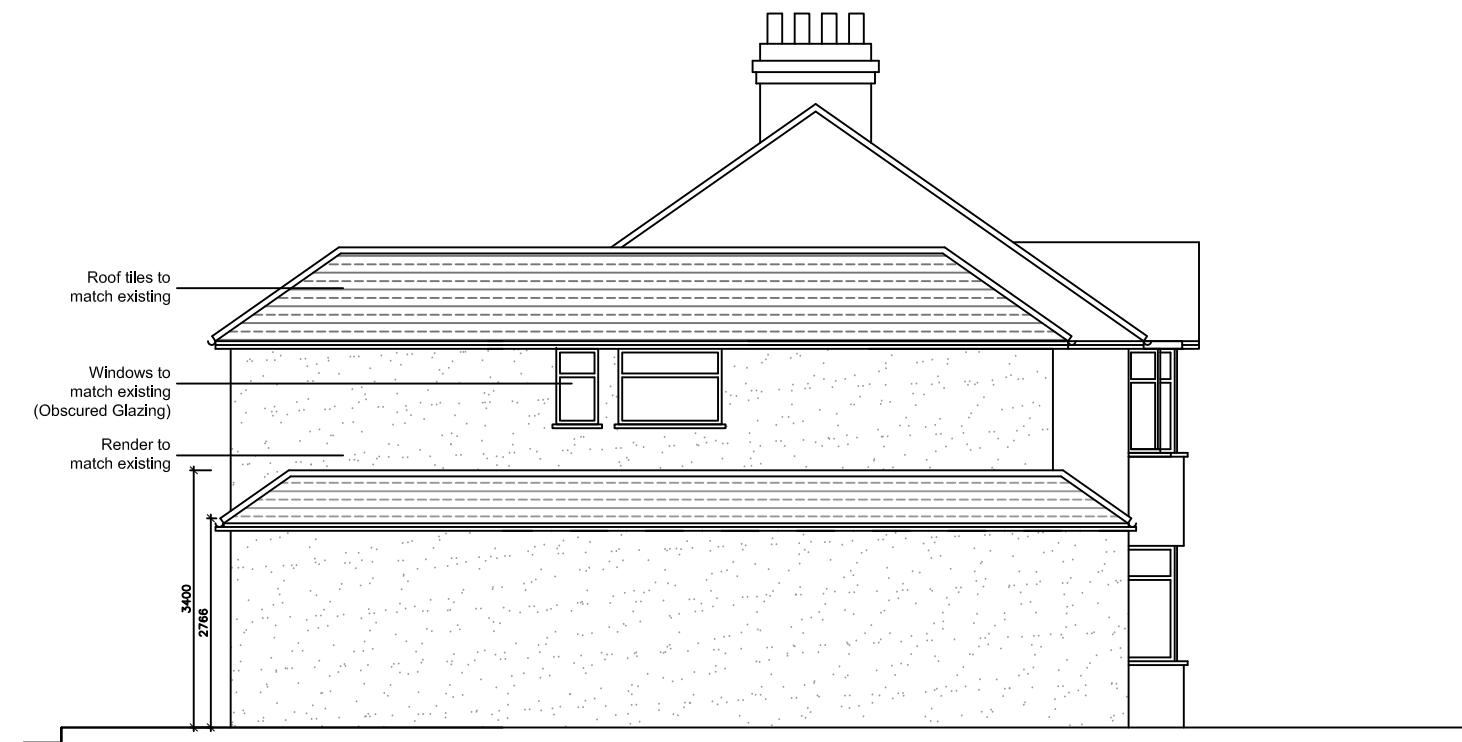

PROPOSED SIDE ELEVATION

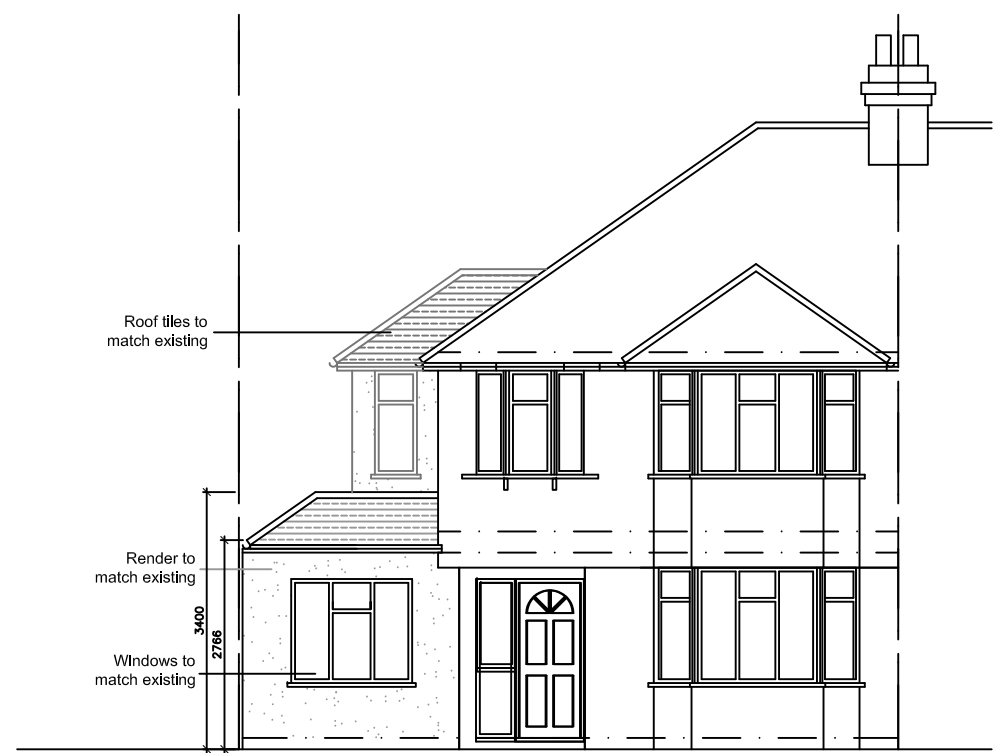

PROPOSED FRONT ELEVATION

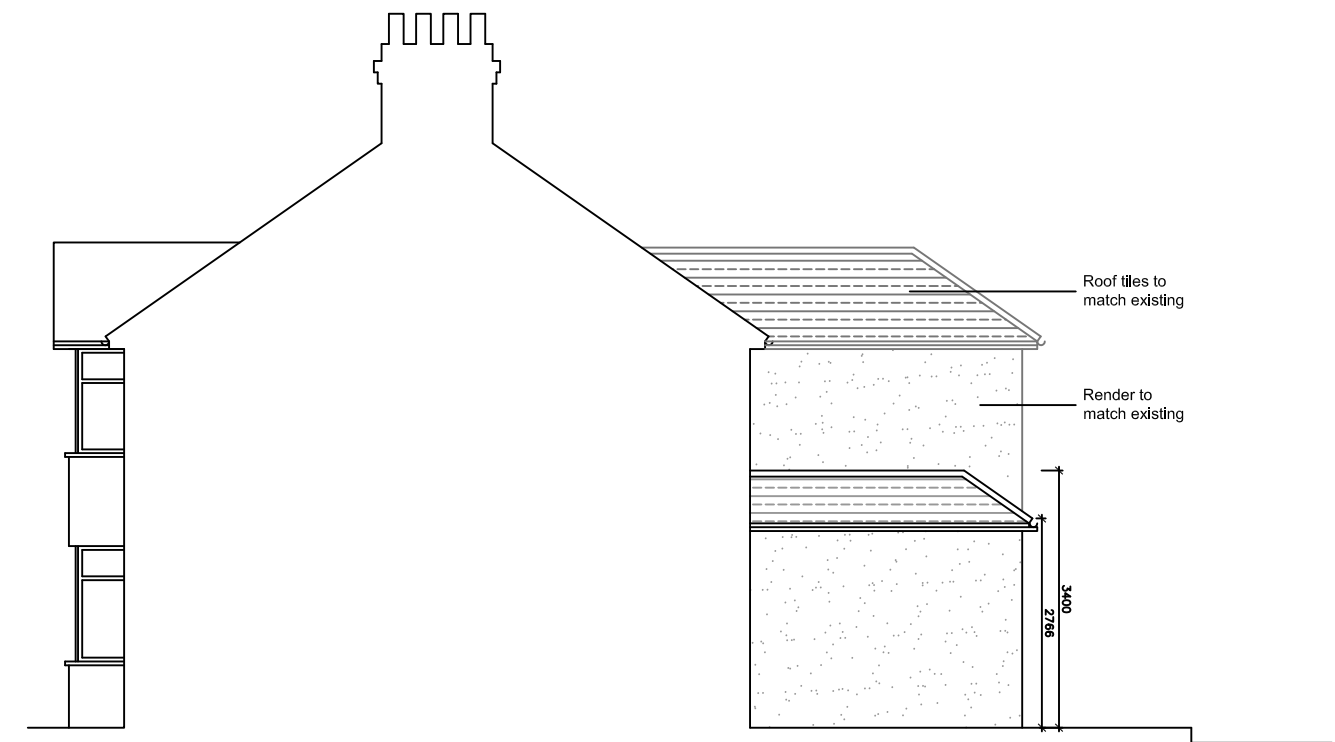

PROPOSED SECTIONAL SIDE ELEVATION

DHIVA
Designs
www.dhivadesigns.co.uk

P1	GROUND FLOOR	NP	12.08.2015
REVISION	DESCRIPTION	BY	DATE
SITE ADDRESS			
50 WINDERMERE AVENUE, EASTCOTE, HA4 9RF			
DRAWING TITLE			
PROPOSED ELEVATIONS			
DATE MAY 2015		DRAWN BY NP	
SCALE 1:100 @ A3		CHECKED BY	
DRAWING NO.		REVISION	
DD108-07-P1			