


SCALE BAR 1:100

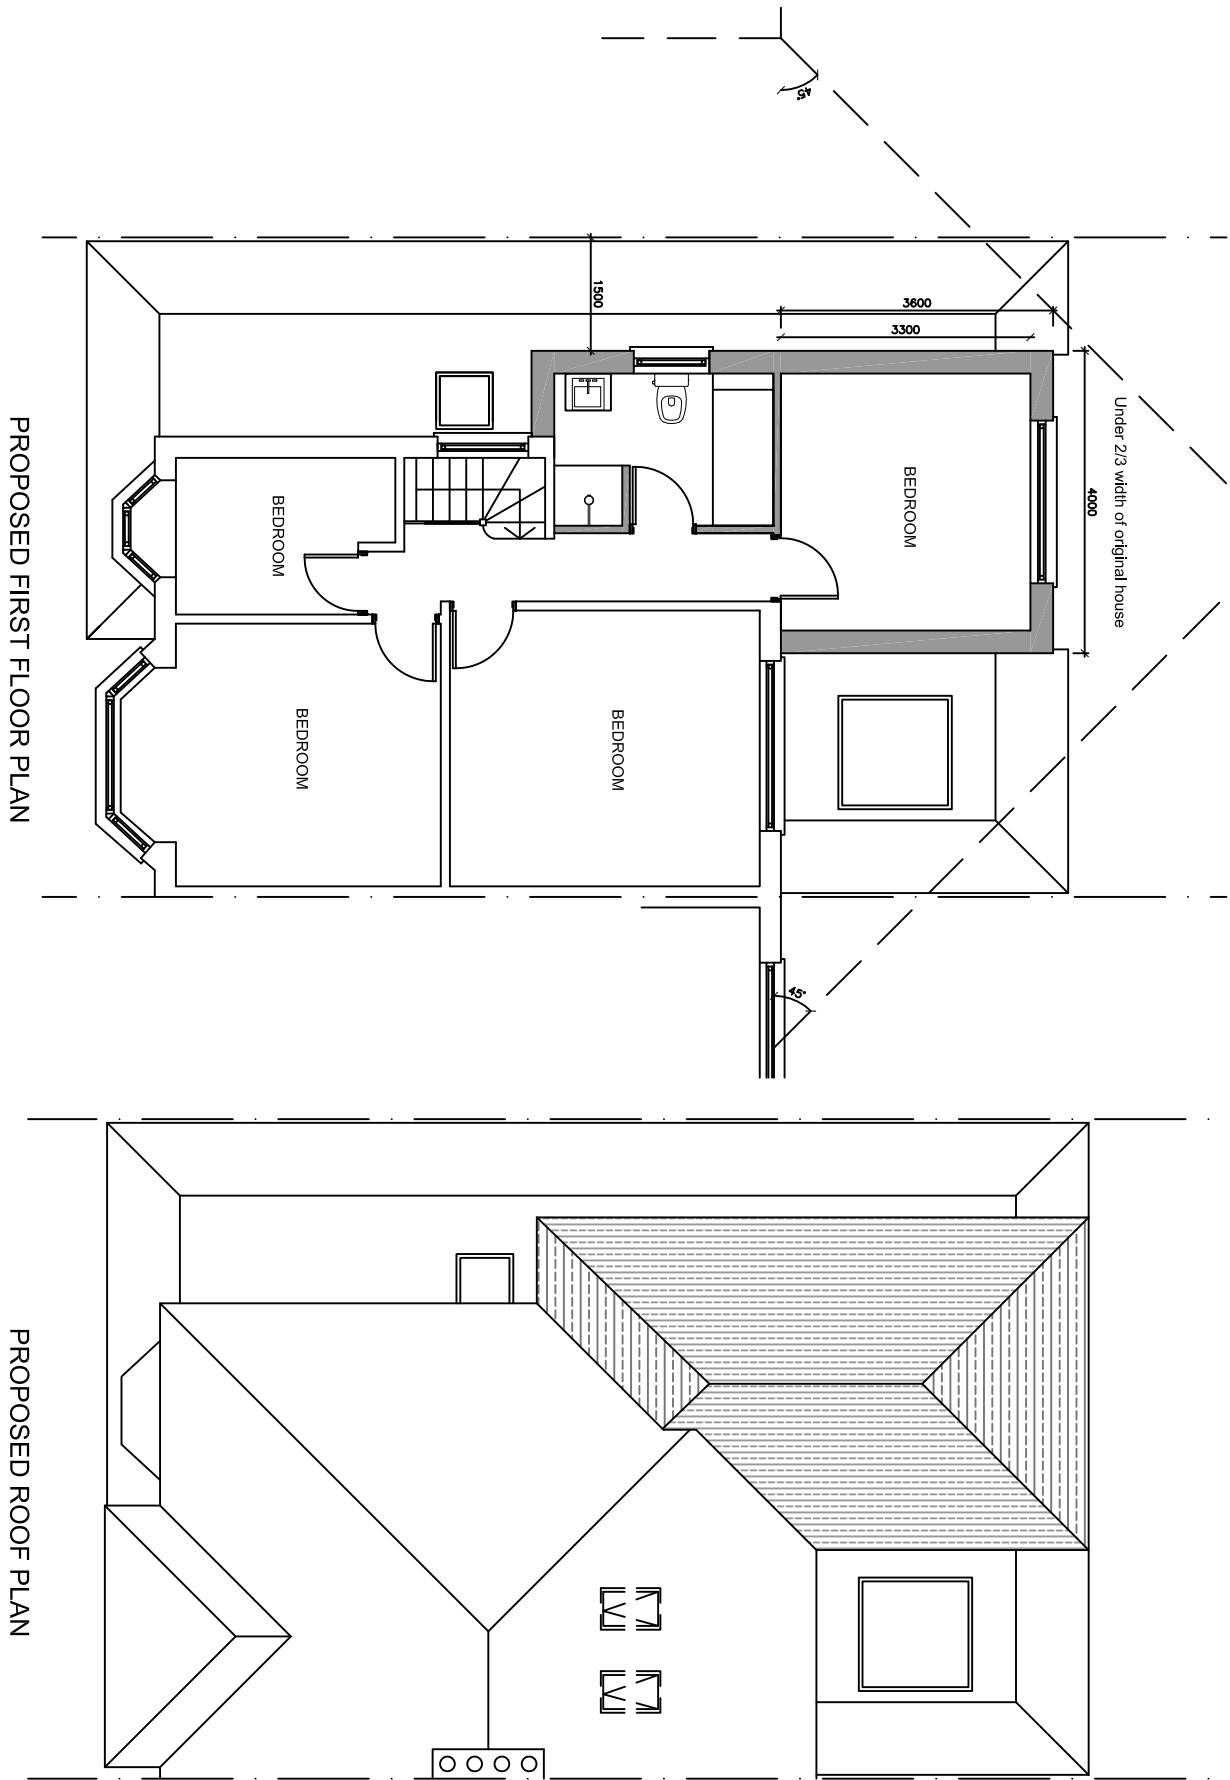

www.dhiveadesigns.co.uk

P3	APPLICATION 4	NP	02.06.2016
P2	ROOFLIGHT	NP	29.02.2016
P1	BATHROOM WINDOW	NP	25.02.2016
REVISION	DESCRIPTION	BY	DATE

SITE ADDRESS
50 WINDERMERE AVENUE,
EASTCOTE, HA4 9RF

DRAWING TITLE
PROPOSED FLOOR PLANS

DATE	FEB 2016	DRAWN BY	NP
SCALE	1:100 @ A3	CHECKED BY	

DRAWING NO.
DD108-11-P3