


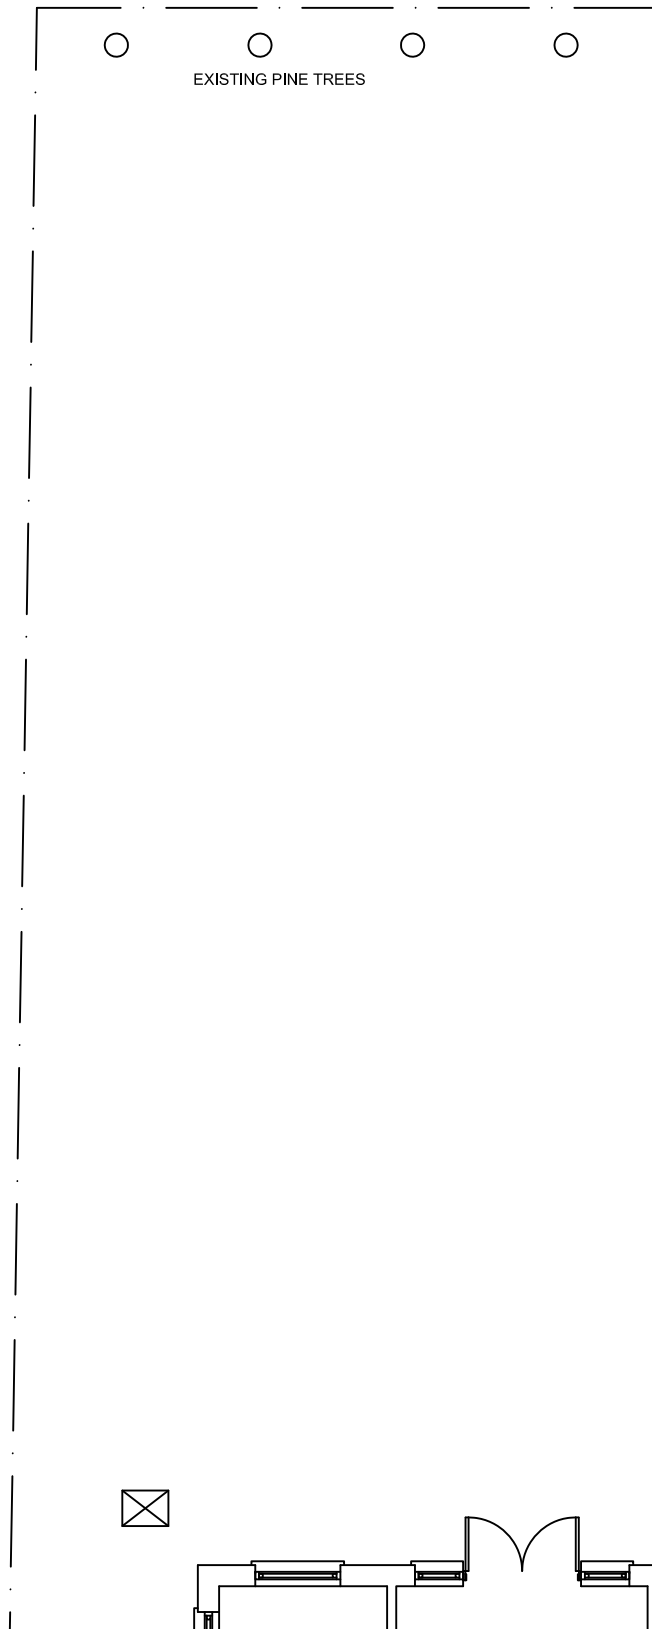


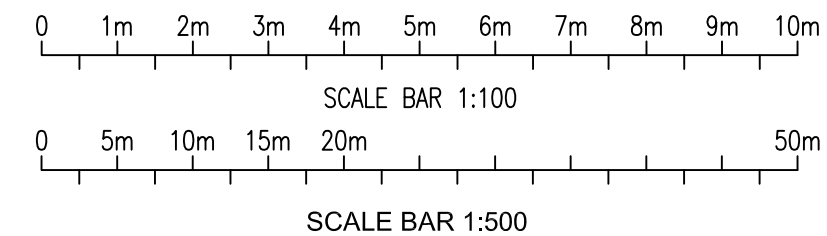


EXISTING GROUND FLOOR PLAN

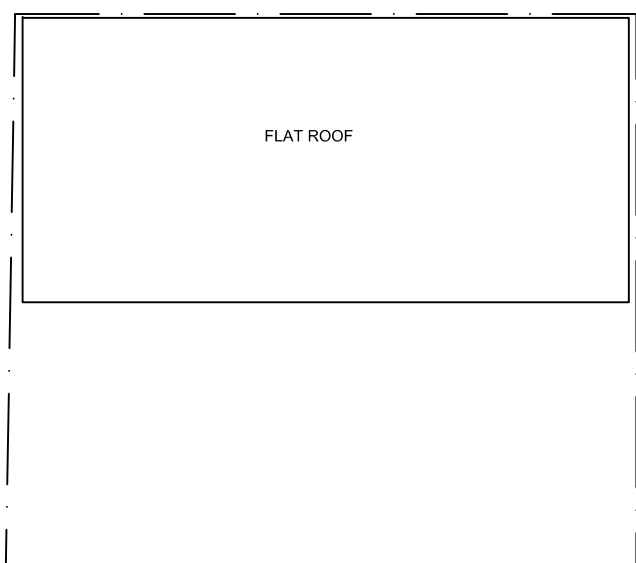


PROPOSED ROOF PLAN

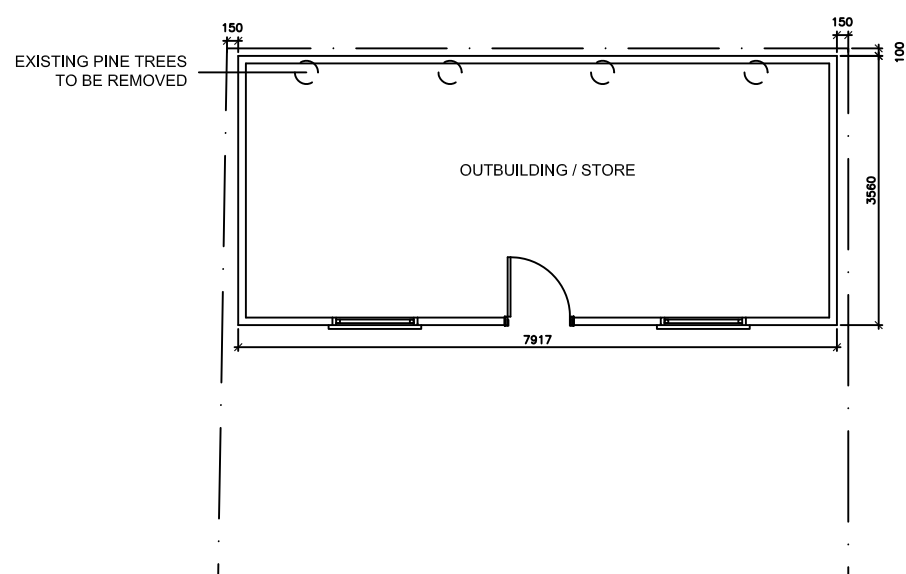


PROPOSED GROUND FLOOR PLAN

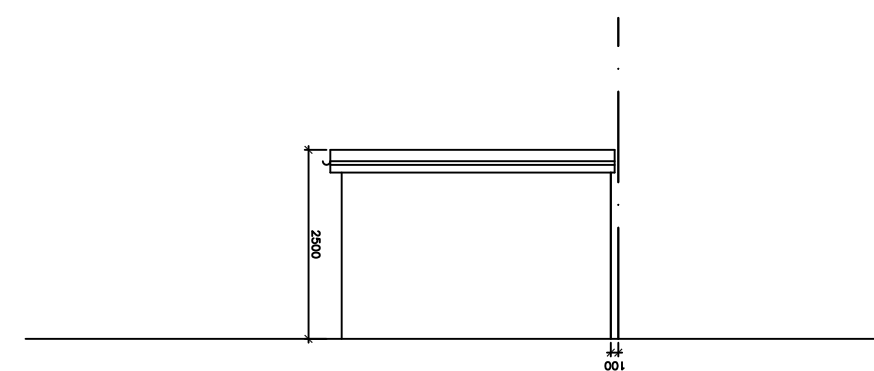


PROPOSED SIDE ELEVATION LOOKING TOWARDS NO.48

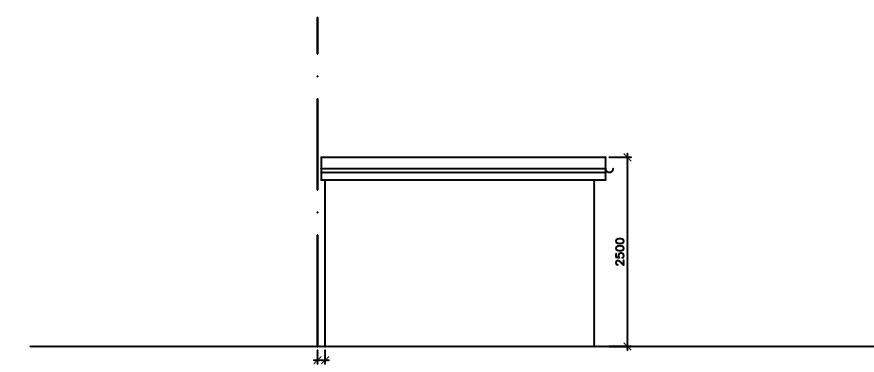


PROPOSED SIDE ELEVATION LOOKING TOWARDS NO.52

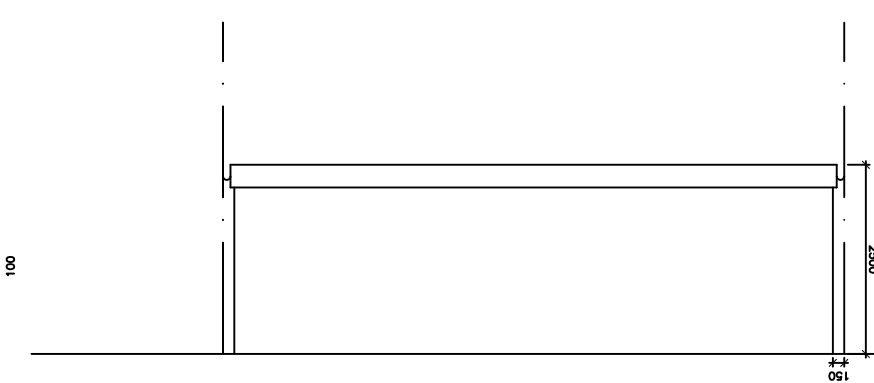

PROPOSED REAR ELEVATION

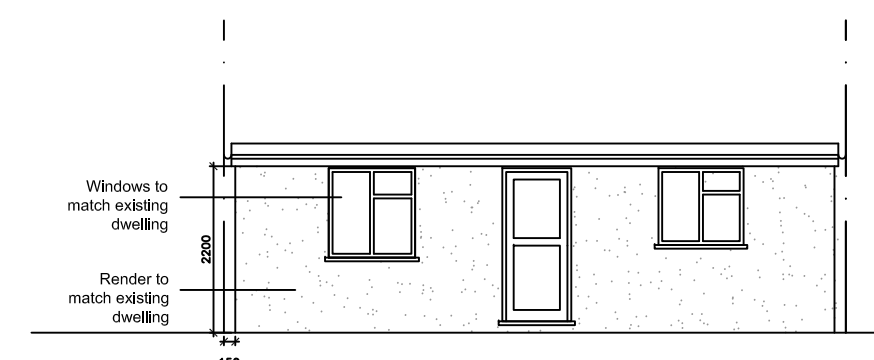

PROPOSED FRONT ELEVATION

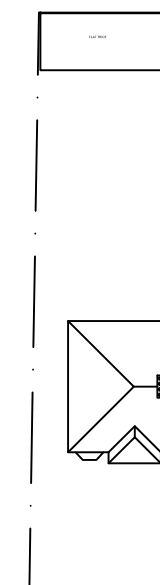

PROPOSED BLOCK PLAN  
SCALE 1:500 @ A3

**DHIVA**  
*Designs*  
[www.dhivadesigns.co.uk](http://www.dhivadesigns.co.uk)

|                                            |             |          |                |
|--------------------------------------------|-------------|----------|----------------|
|                                            |             |          |                |
|                                            |             |          |                |
|                                            |             |          |                |
| P1                                         | BLOCK PLAN  | NP       | 27.01.2016     |
| REVISION                                   | DESCRIPTION | BY       | DATE           |
| SITE ADDRESS                               |             |          |                |
| 50 WINDERMERE AVENUE,<br>EASTCOTE, HA4 9RF |             |          |                |
| DRAWING TITLE                              |             |          |                |
| EXISTING & PROPOSED<br>PLANS & ELEVATIONS  |             |          |                |
| DATE                                       | JAN 2016    |          | DRAWN BY<br>NP |
| SCALE                                      | 1:100 @ A3  |          | CHECKED BY     |
| DRAWING NO.                                |             | REVISION |                |
| DD108-08-P1                                |             |          |                |