
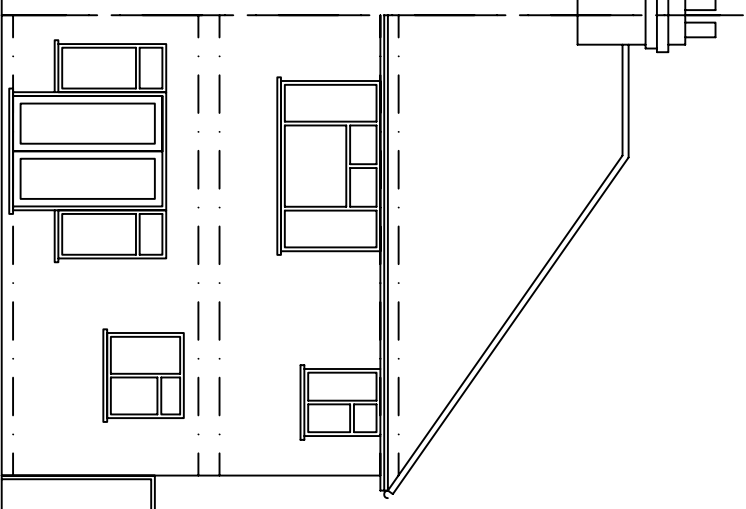
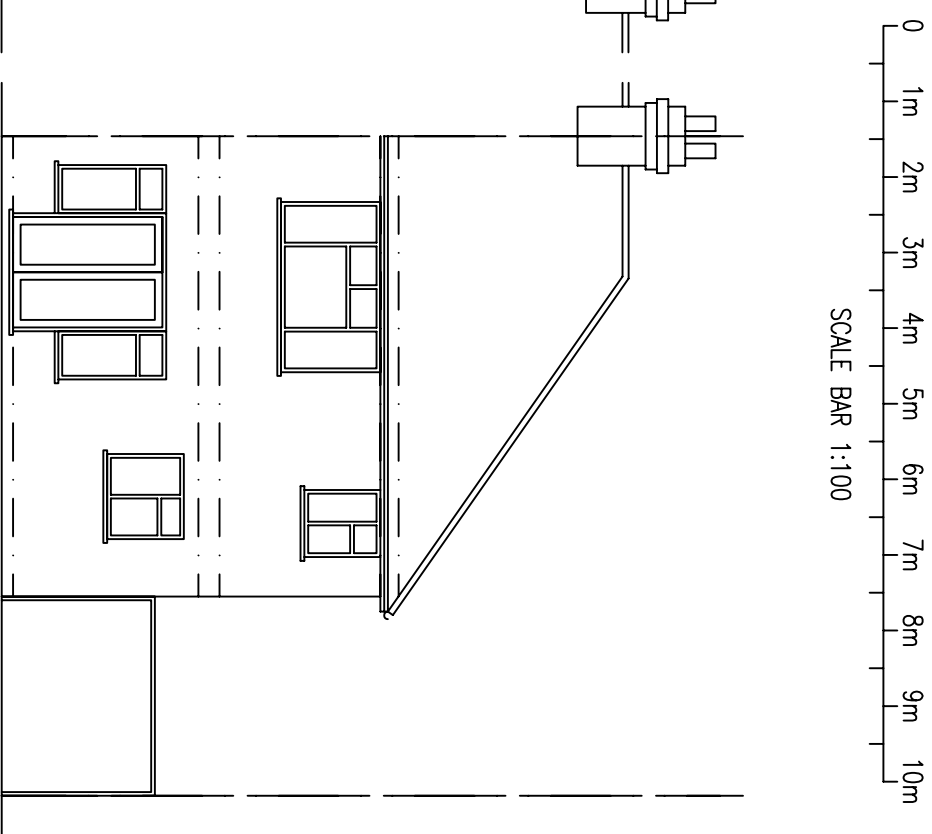
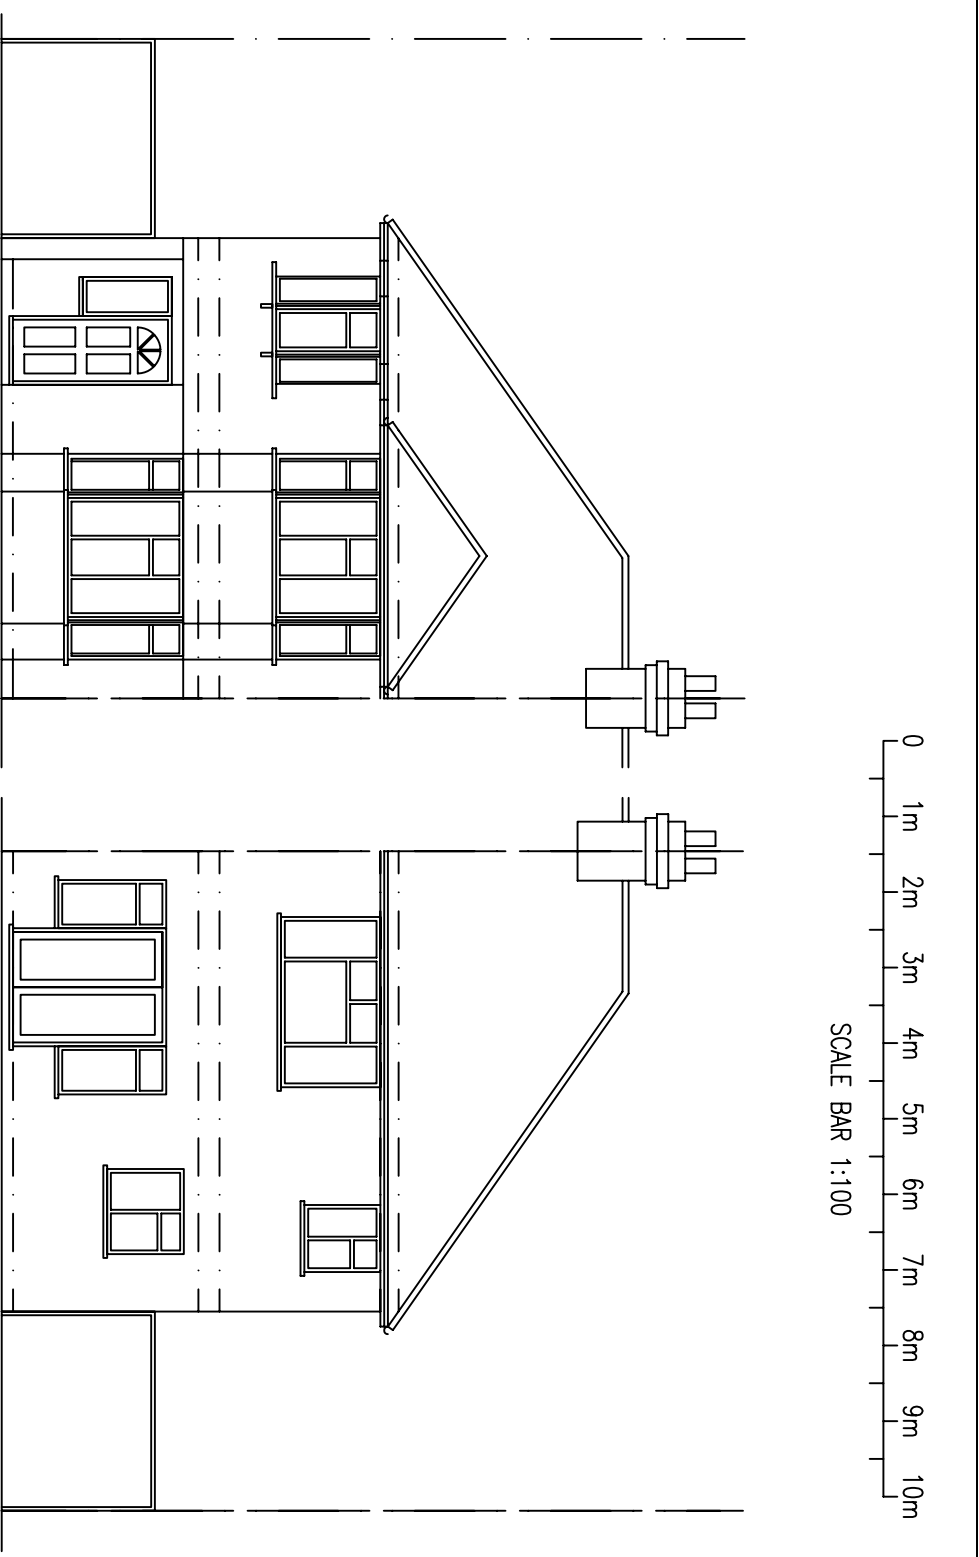
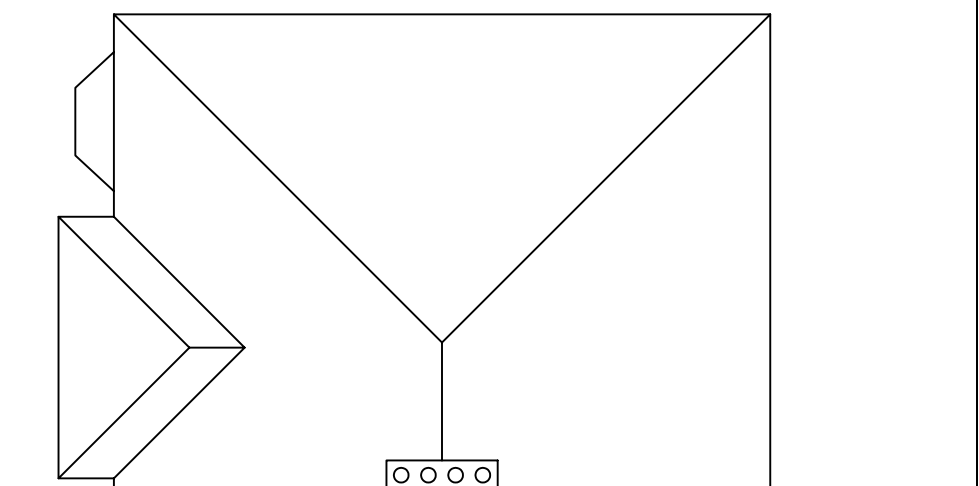



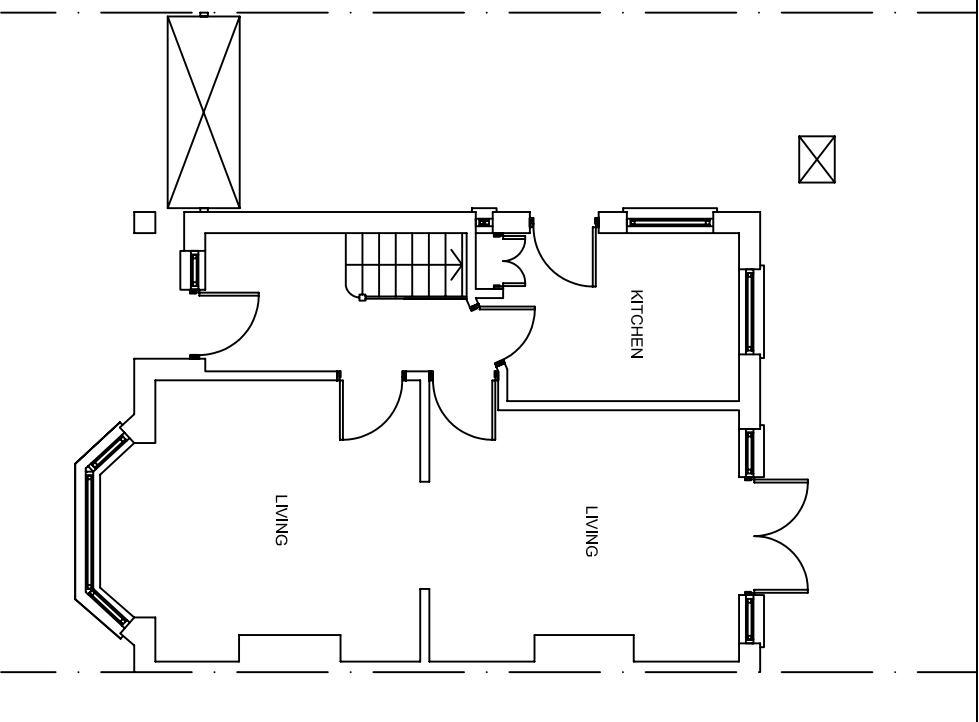


EXISTING GROUND FLOOR PLAN

EXISTING ROOF PLAN

EXISTING FRONT ELEVATION

EXISTING REAR ELEVATION

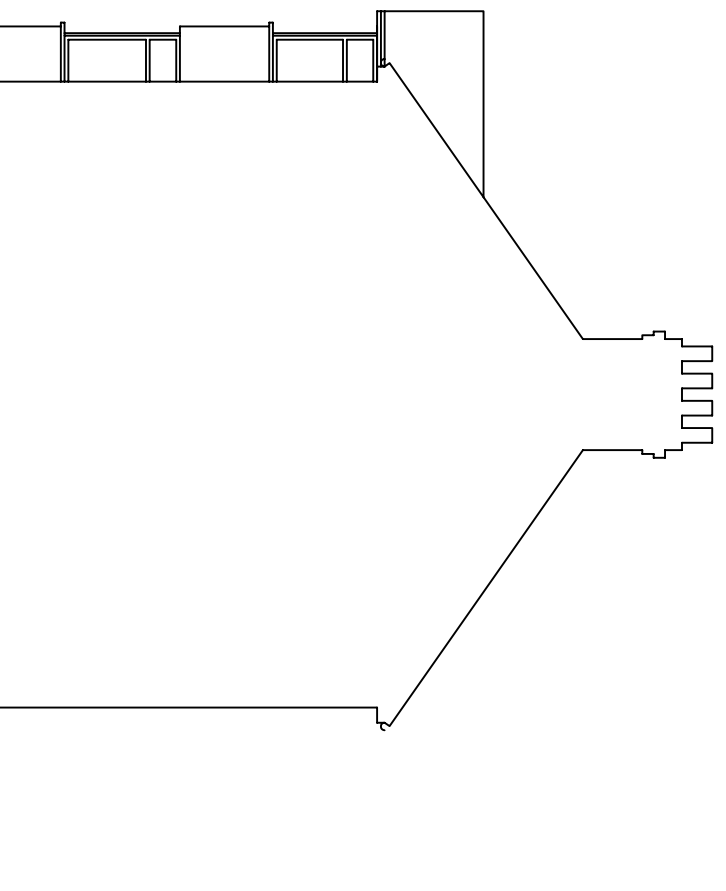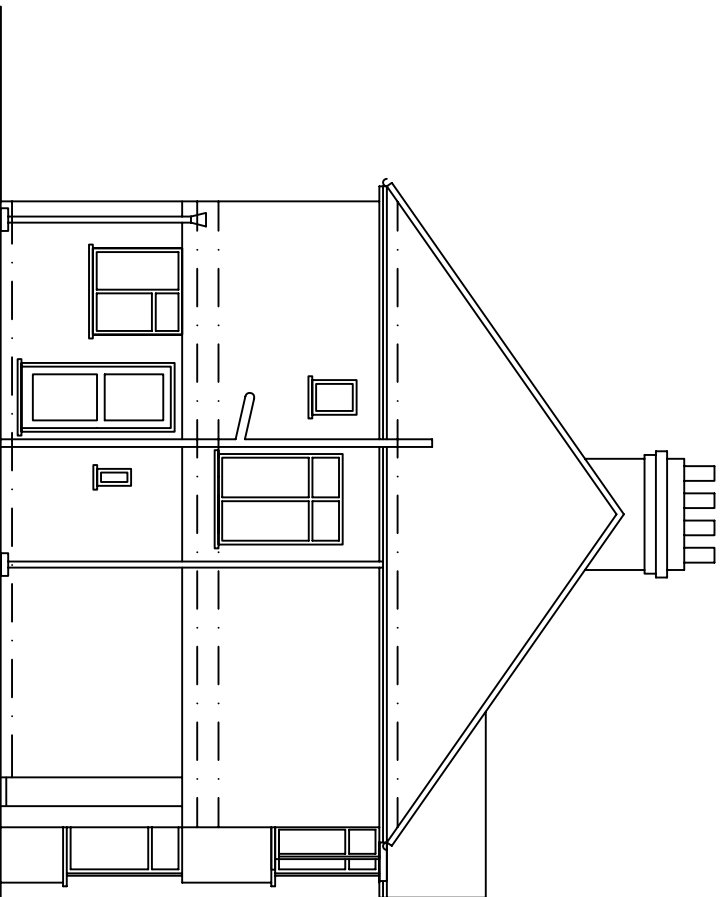

			
www.dhivadesigns.co.uk			
P1	FRONT ELEVATION	NP	26.05.15
SECTION	DESCRIPTION	BY	DATE
SITE ADDRESS 50 WINDERMERE AVENUE, EASTCOTE, HAA 9RF			
DRAWING TITLE EXISTING PLANS & ELEVATIONS			
DATE	DRAWN BY		NP
SCALE	1:100 @ A3		ORDERED BY
DRAWING NO.		REVISION	
DD108-02-P1			