


SCALE BAR 1:100

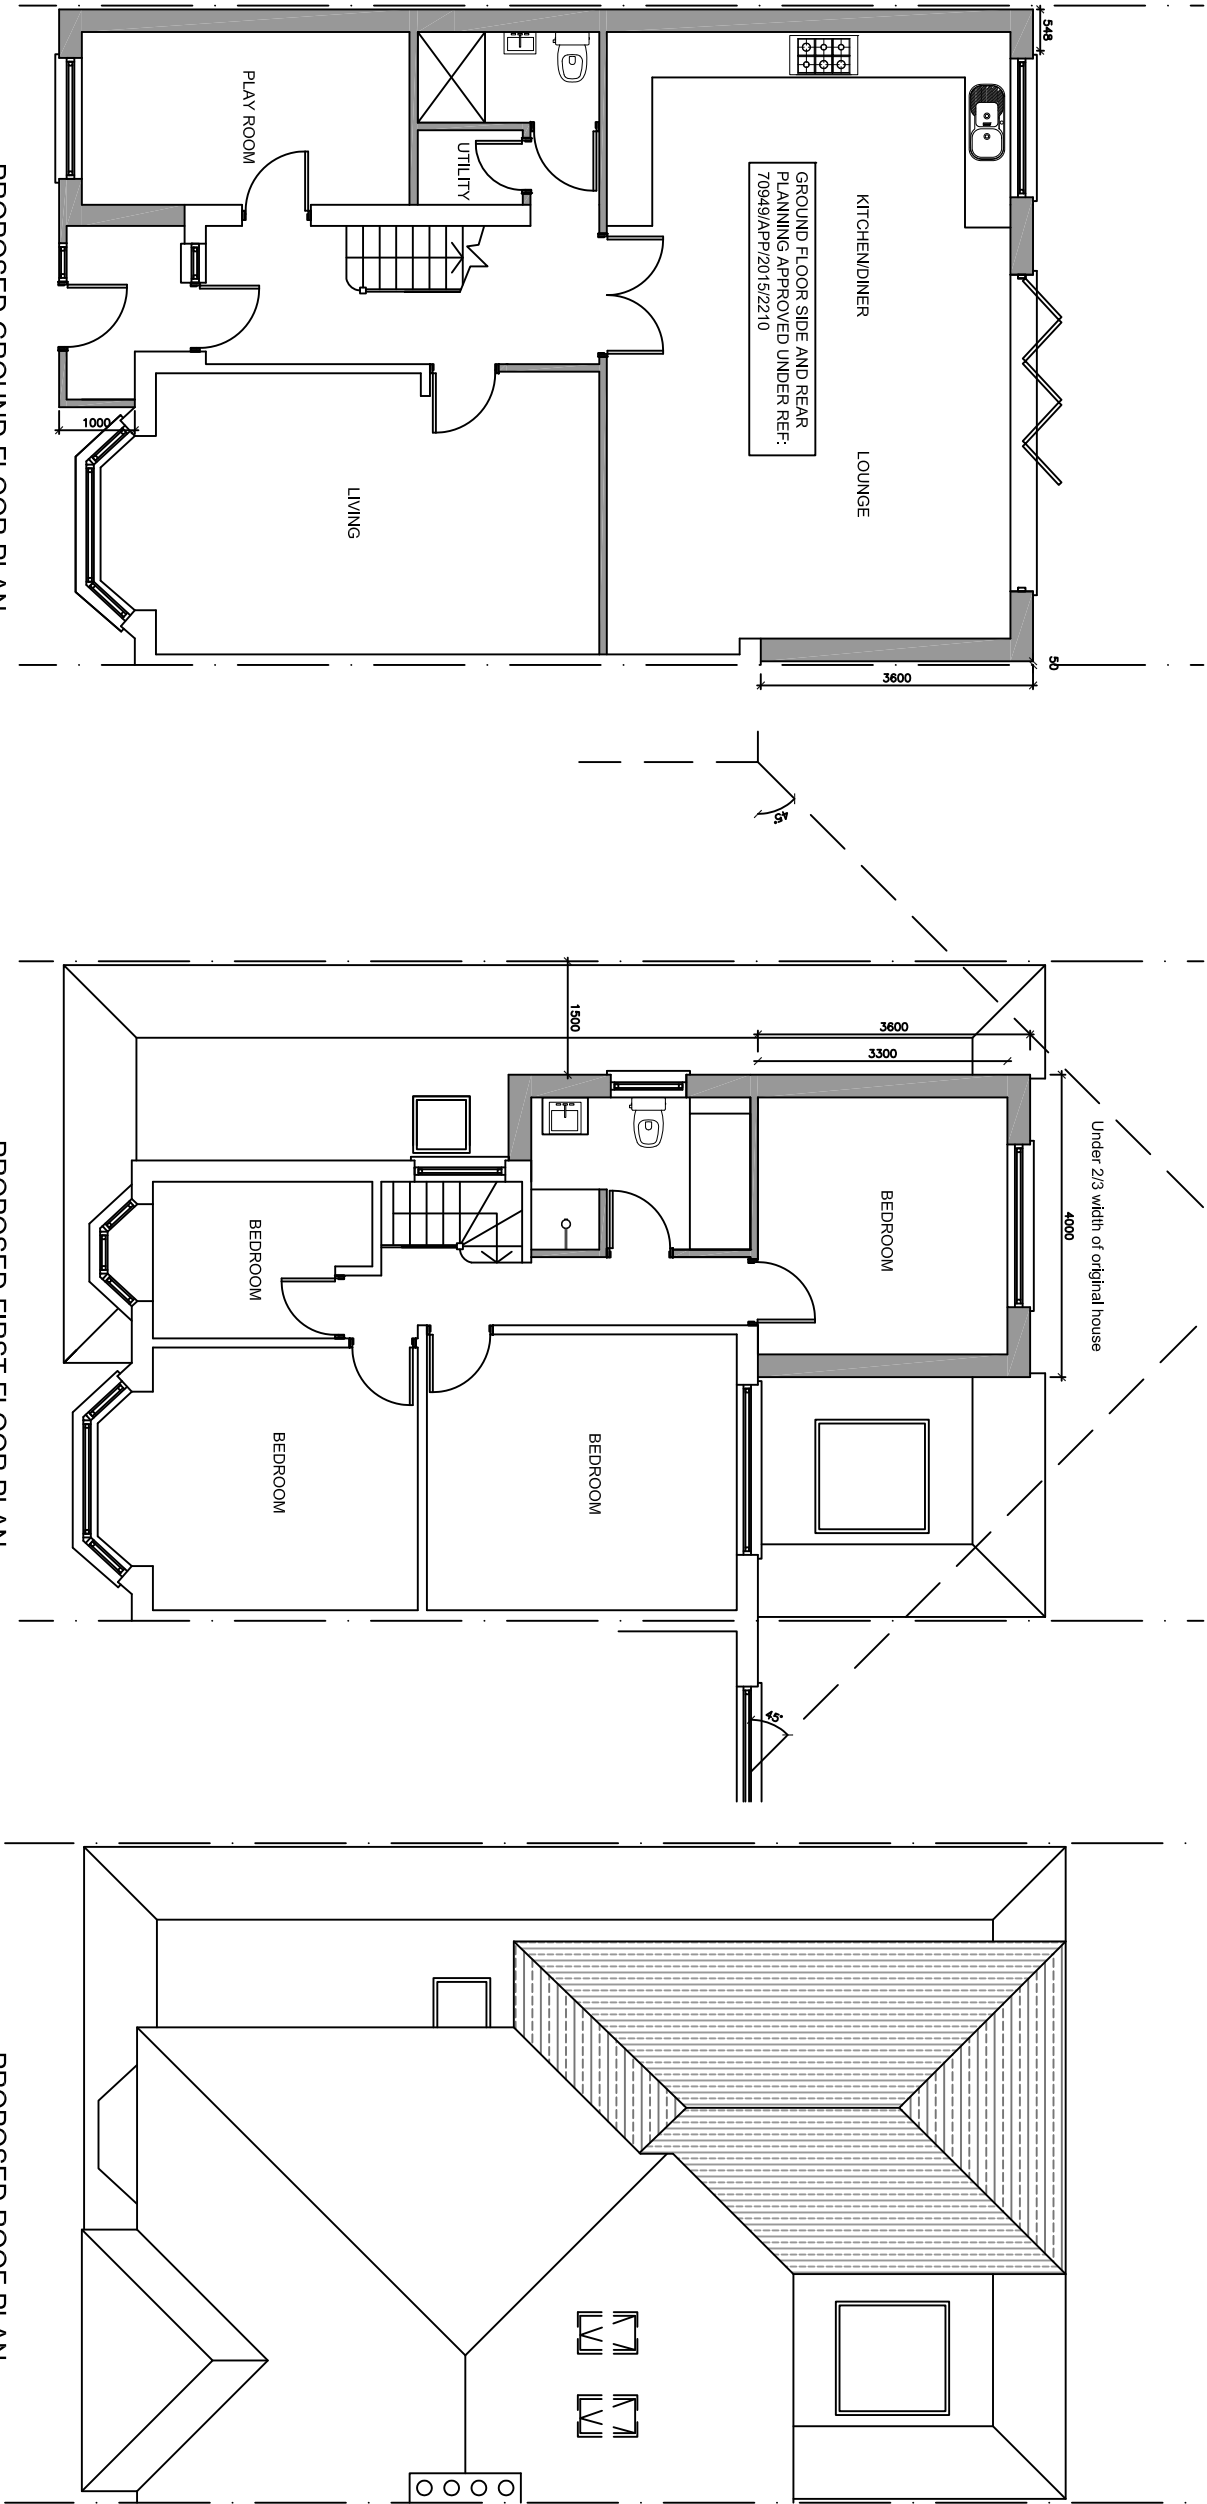

PROPOSED GROUND FLOOR PLAN

PROPOSED FIRST FLOOR PLAN

PROPOSED ROOF PLAN

www.dhivadesigns.co.uk

P2	ROOFLIGHT	NP 29.02.2016
P1	BATHROOM WINDOW	NP 25.02.2016
REVISION	DESCRIPTION	BY DATE

SITE ADDRESS

50 WINDERMERE AVENUE,
EASTCOTE, HA4 9RF

DRAWING TITLE	
PROPOSED FLOOR PLANS	
DATE	DRAWN BY
FEB 2016	NP
SCALE	CHECKED BY
1:100 @ A3	
DRAWING NO.	REVISION
DD108-11-P2	