


NOTES


The Contractor must verify all dimensions at the site before setting out. Dimensions shown on this drawing are approximate and must be confirmed by the Contractor. All dimensions must be reported to the Contract Administrator before proceeding.
DO NOT SCALE FROM THIS DRAWING

- UPVC rainwater gutters & downpipes
- UPVC fascia & Soffit boards
- Fairface brick walls
- Aluminium windows & doors

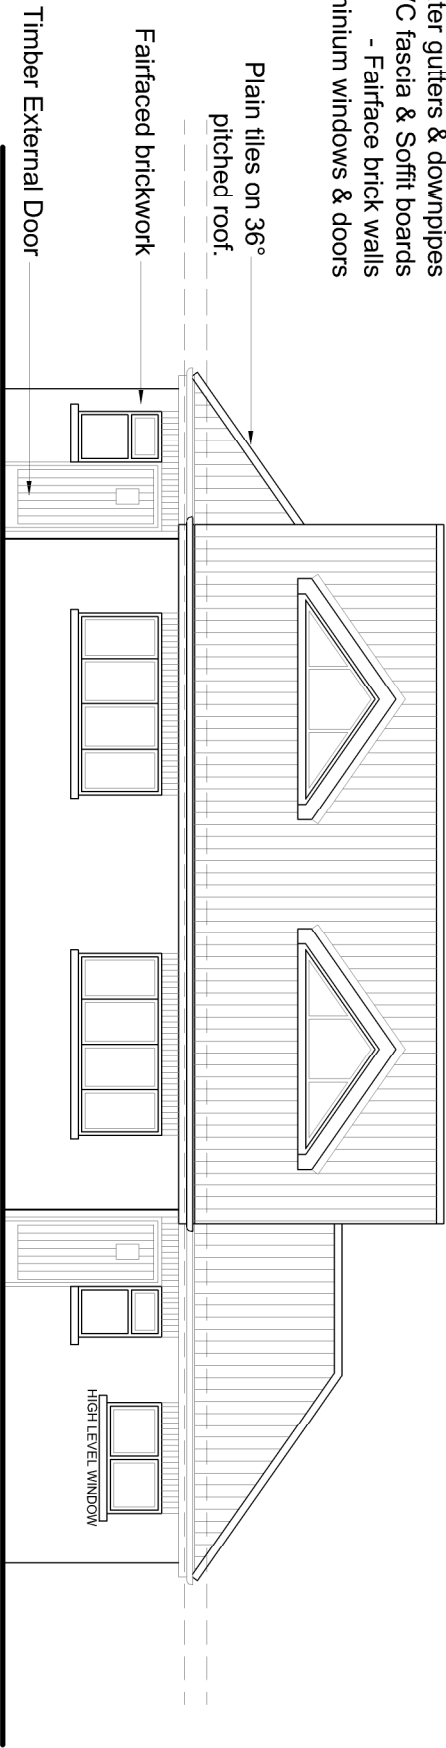

NORTH WEST ELEVATION


Plain tiles cladding
to dormer walls

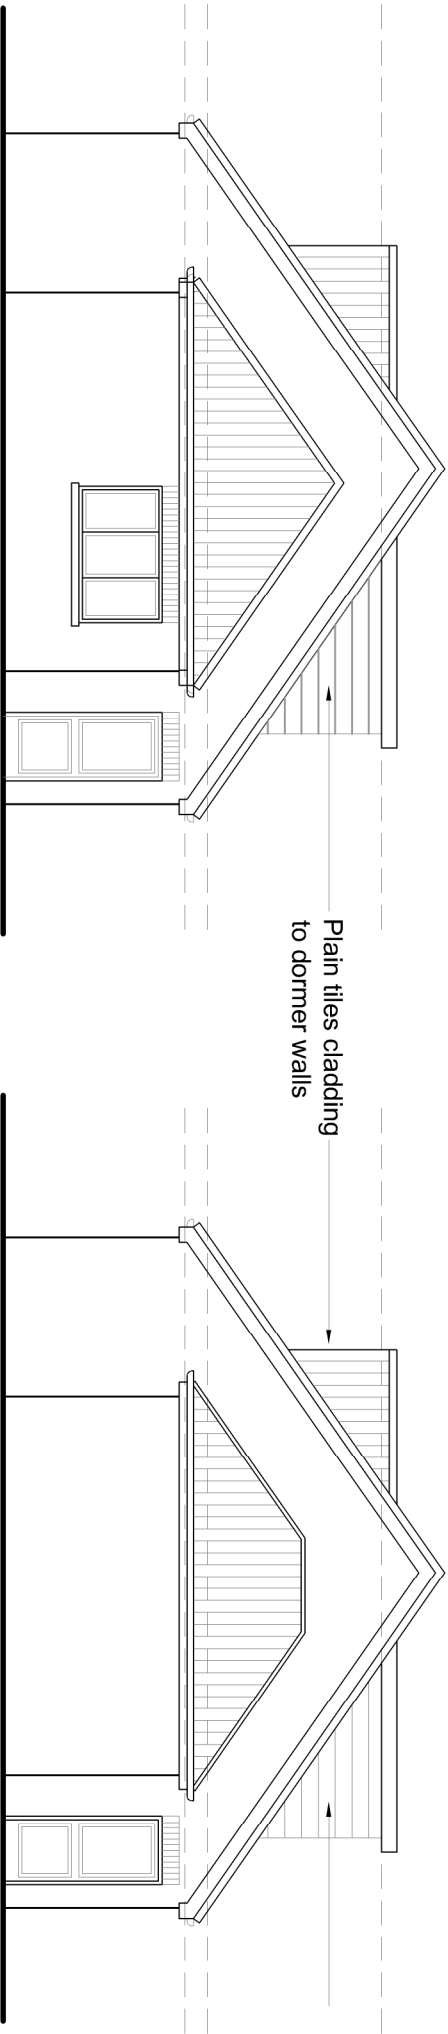


SOUTH WEST ELEVATION

NORTH EAST ELEVATION

Plain Tiles Cladding
to Dormer Walls

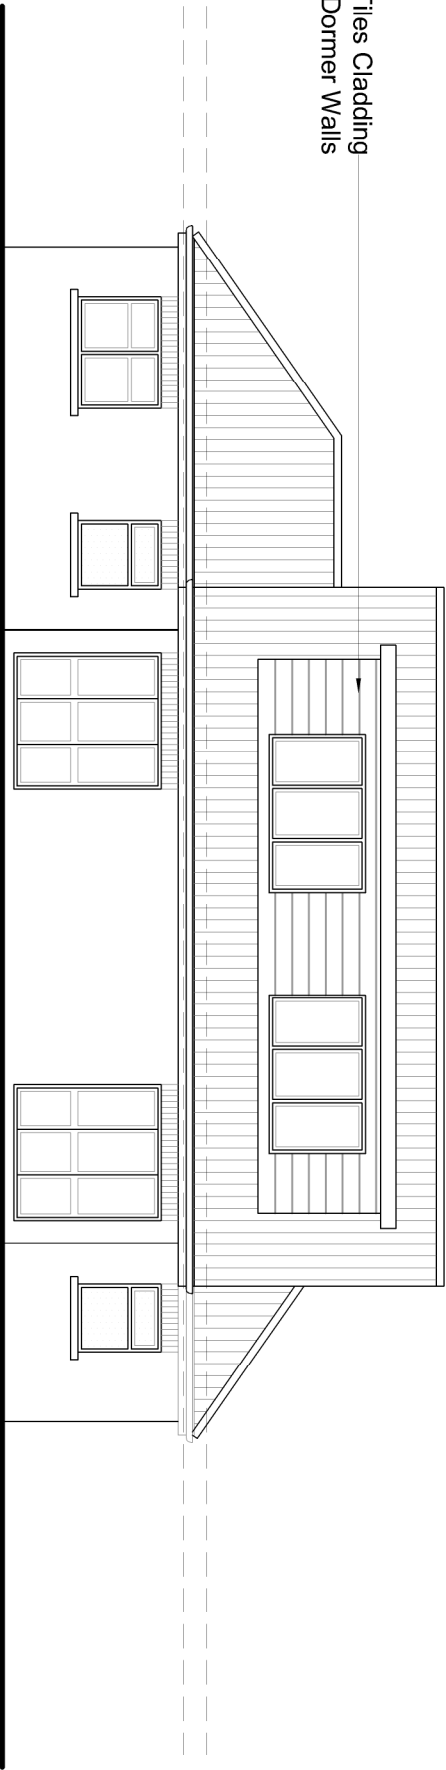

SOUTH EAST ELEVATION

 

RESIDENTS SERVICES, CAPITAL PROGRAMME
2E/10, CIVIC CENTRE, UXBRIDGE, MIDDLESEX, UB8 1UW
Tel: 01895 250 111
Fax: 01895 277 224

PROJECT
BARTRAM CLOSE
GARAGE SITE
UXBRIDGE, UB8 3AX

PROPOSED ELEVATIONS

SCALE	DRAWN BY	CHECKED BY	DATE
1:100 @ A3	SAM	SV	12/11/15
DRAWING No.	REV	DATE	DESCRIPTION
2015/D167/P/05	A		