



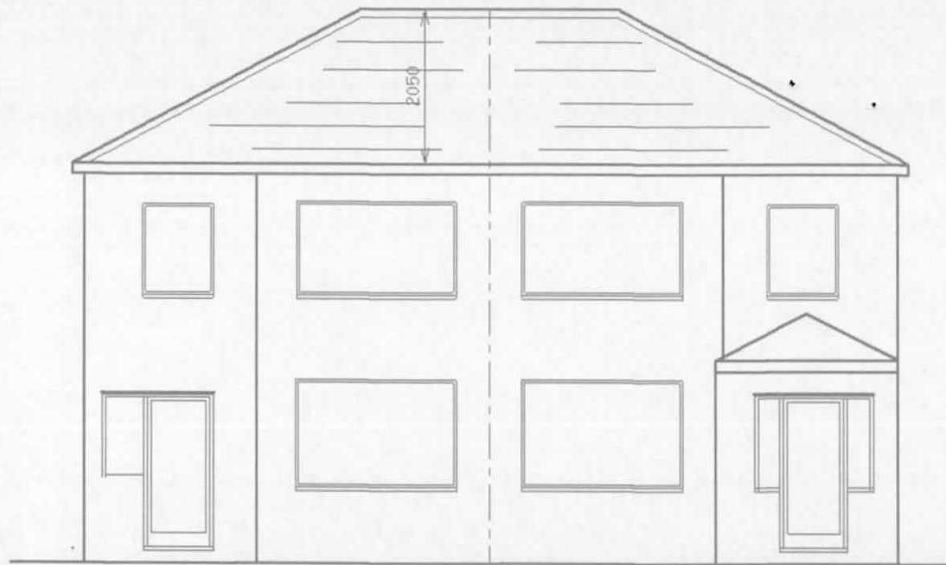


EXISTING FRONT ELEVATION

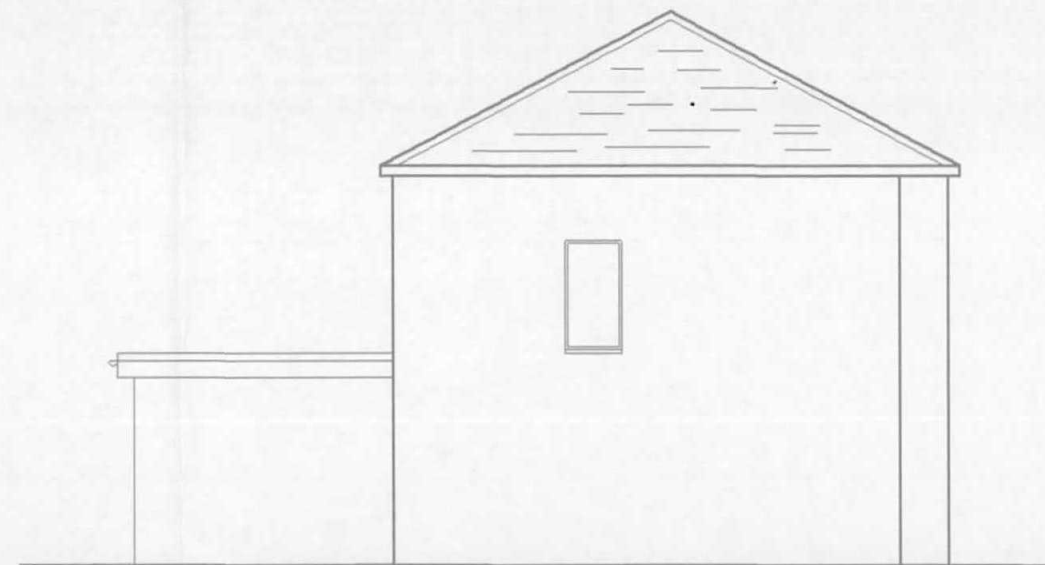

EXISTING LEFT HAND ELEVATION



EXISTING REAR ELEVATION

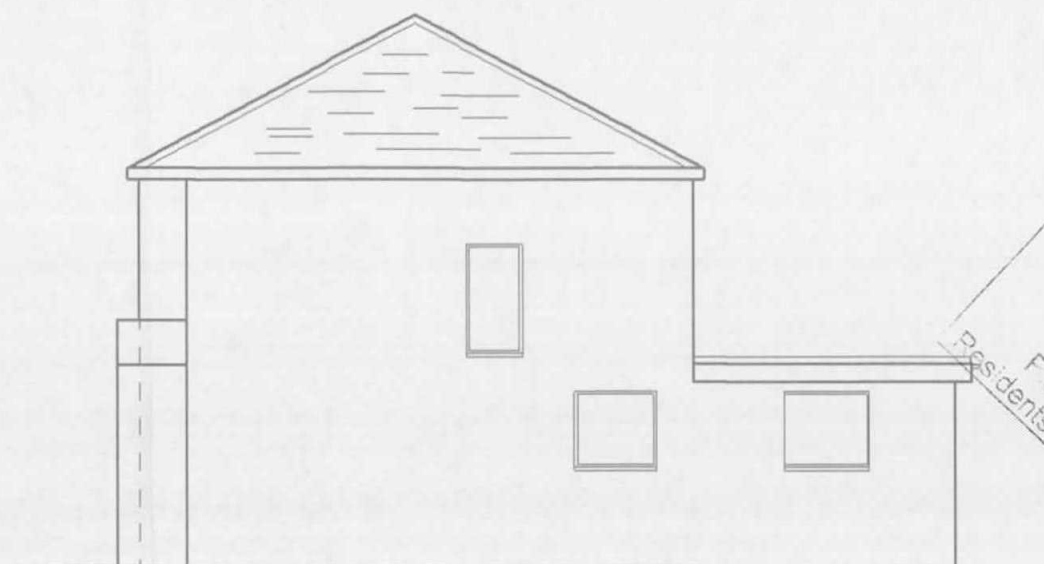

EXISTING RIGHT HAND ELEVATION



SCALE BAR

A	
DATE	REVISION

COPYRIGHT:

R.P.Architectural Services
39A NORWICH ROAD
NORTHWOOD
MIDDLESEX
HA6 1ND

Tel: 07753 659794

E:info@rparchitecturalservices.co.uk

CLIENT:

JOB TITLE:

14 & 16 MONMOUTH ROAD
HAYES
UB3 4JQ

DRAWING TITLE:

EXISTING ELEVATIONS

SCALE: 1:100

DATE: MAY/2015

DRAWN: RPA

DRG. NO.

RPA/14/MMR/206

REV.

