





PROPOSED FRONT ELEVATION

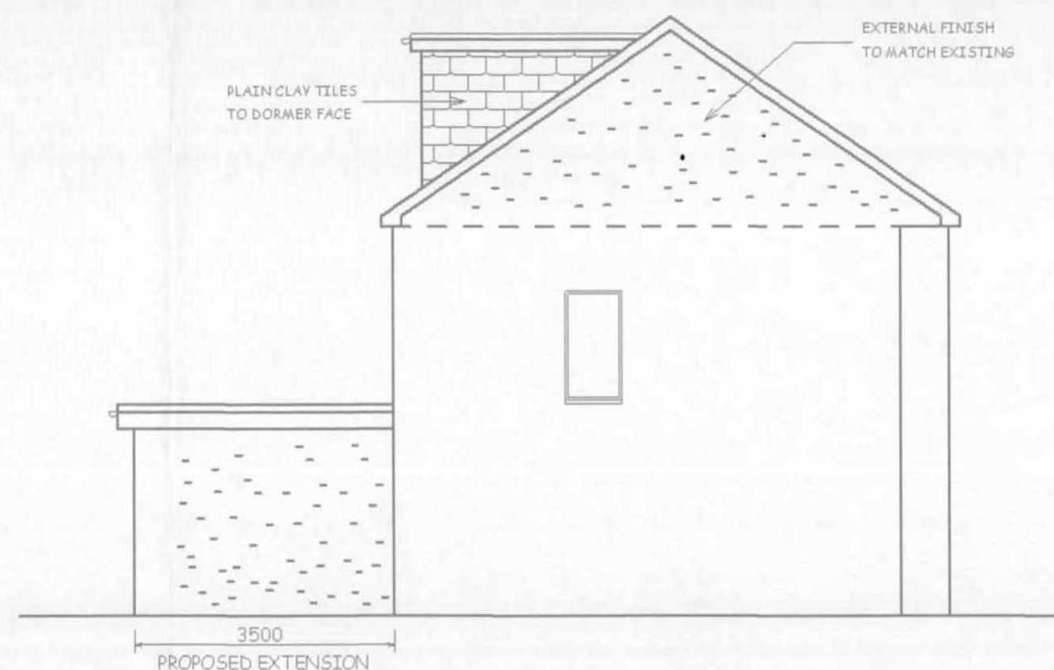


PROPOSED LEFT HAND ELEVATION



PROPOSED REAR ELEVATION

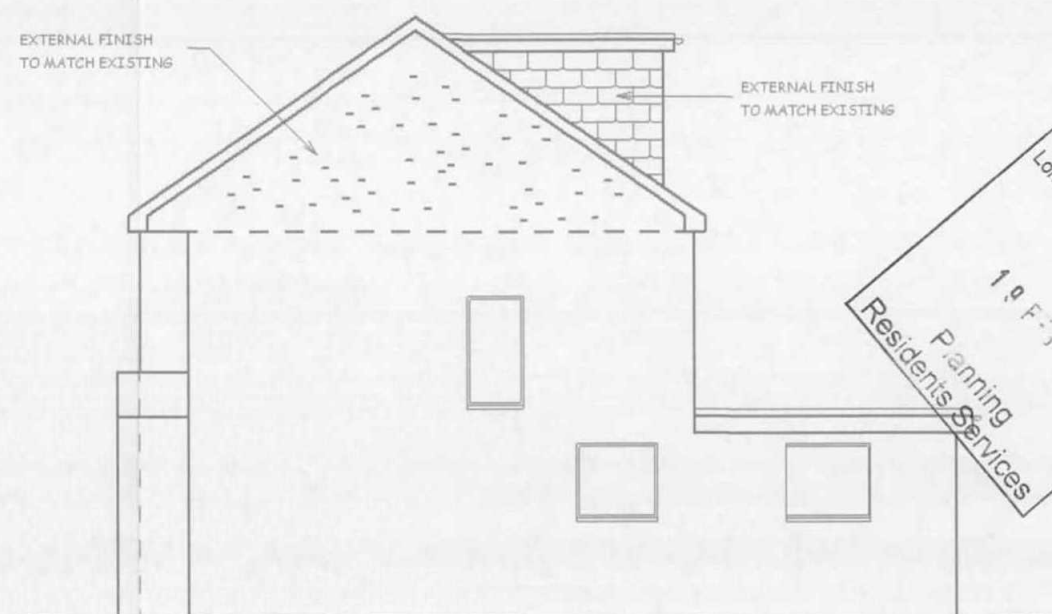

PROPOSED RIGHT HAND ELEVATION

 

SCALE BAR

B	FEB/16	AMENDED FOR RESUBMISSION
A	SEPT/15	PROPOSED LEFT HAND ELEVATION AMENDED PROPOSED FRONT ELEVATION WINDOWS AMENDED BUILDING LINE TO No.16 AMENDED
DATE	REVISION	

COPYRIGHT:

R.P.ARCHITECTURAL SERVICES
39A NORWICH ROAD
NORTHWOOD
MIDDLESEX
HA6 1ND

Tel: 07753 659794

E:info@rparchitecturalservices.co.uk

CLIENT:

JOB TITLE:

14 & 16 MONMOUTH ROAD
HAYES
UB3 4JQ

DRAWING TITLE:

EXISTING ELEVATIONS

SCALE: 1:100

DATE: MAY/2015

DRAWN: RPA

DRG. NO.	REV.
RPA/14/MMR/207	B

