



Check all dimensions and report all errors and omissions
Fishes:


External Wall
Facing downwards Brown multi brickwork
Roofs: Grey roofs.
Windows & Doors
Double glazing in grey uPVC frames.
Windows to all bedrooms to be obscured glazed

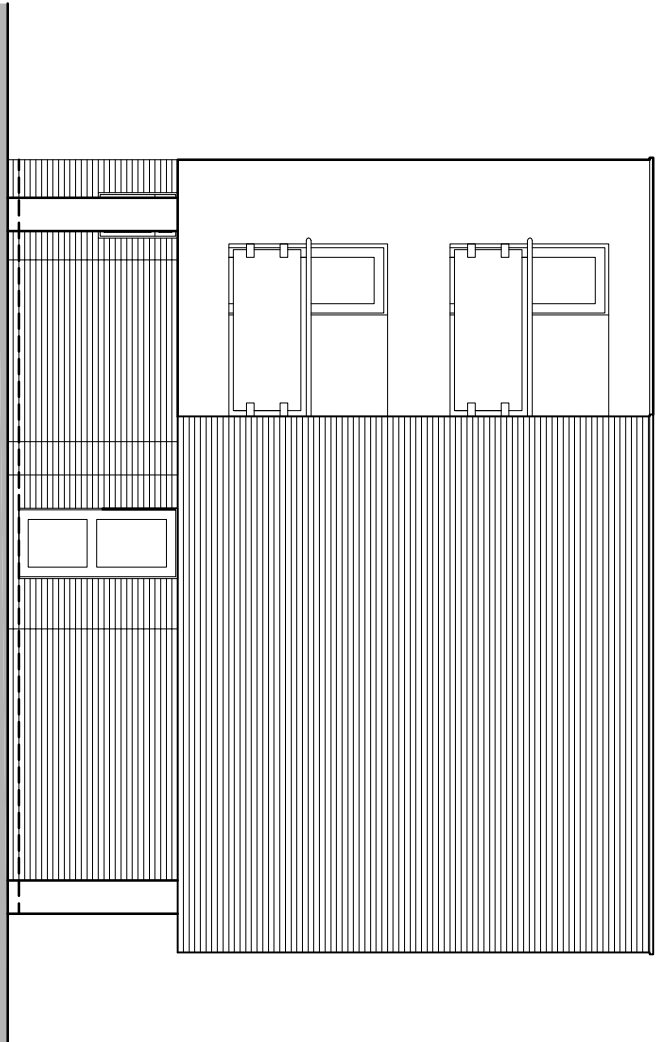


Front Elevation

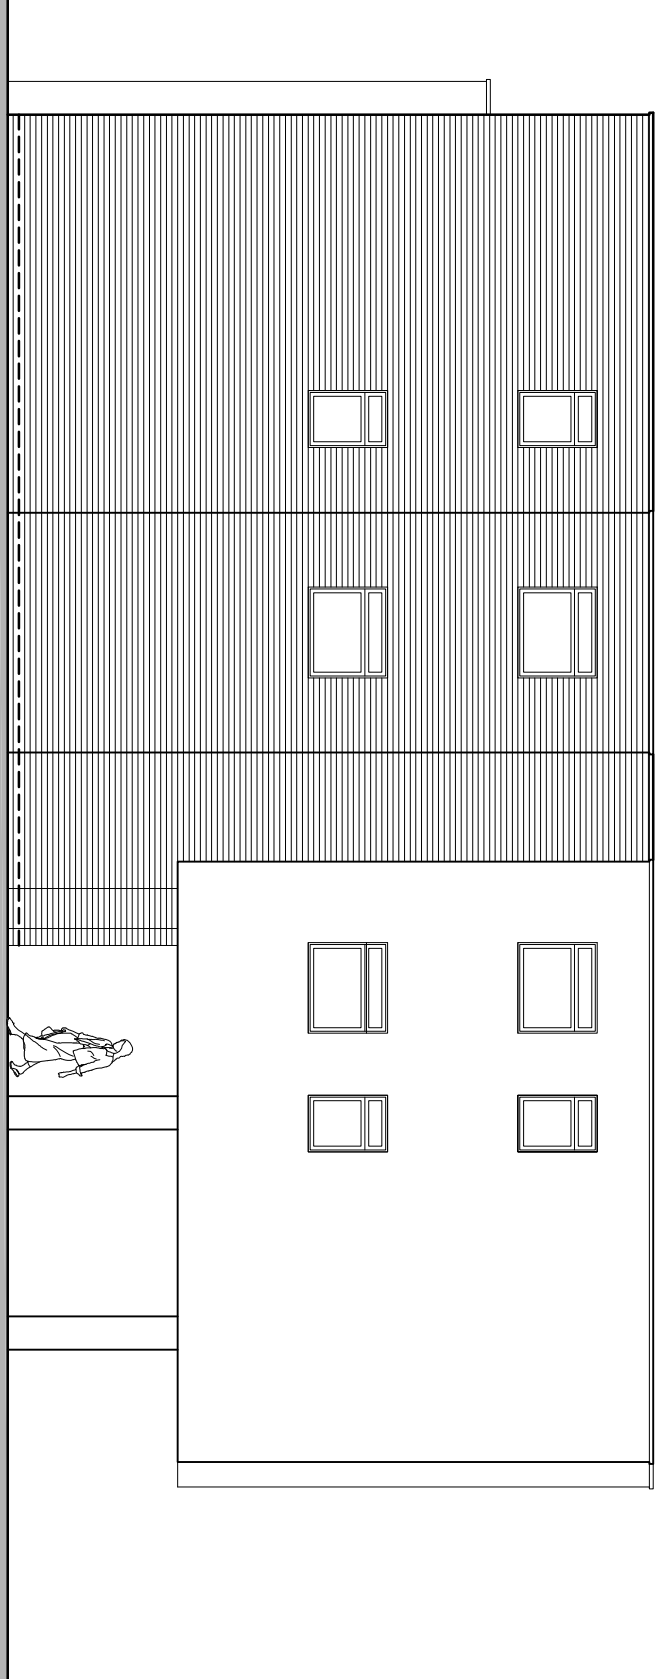

Side Elevation

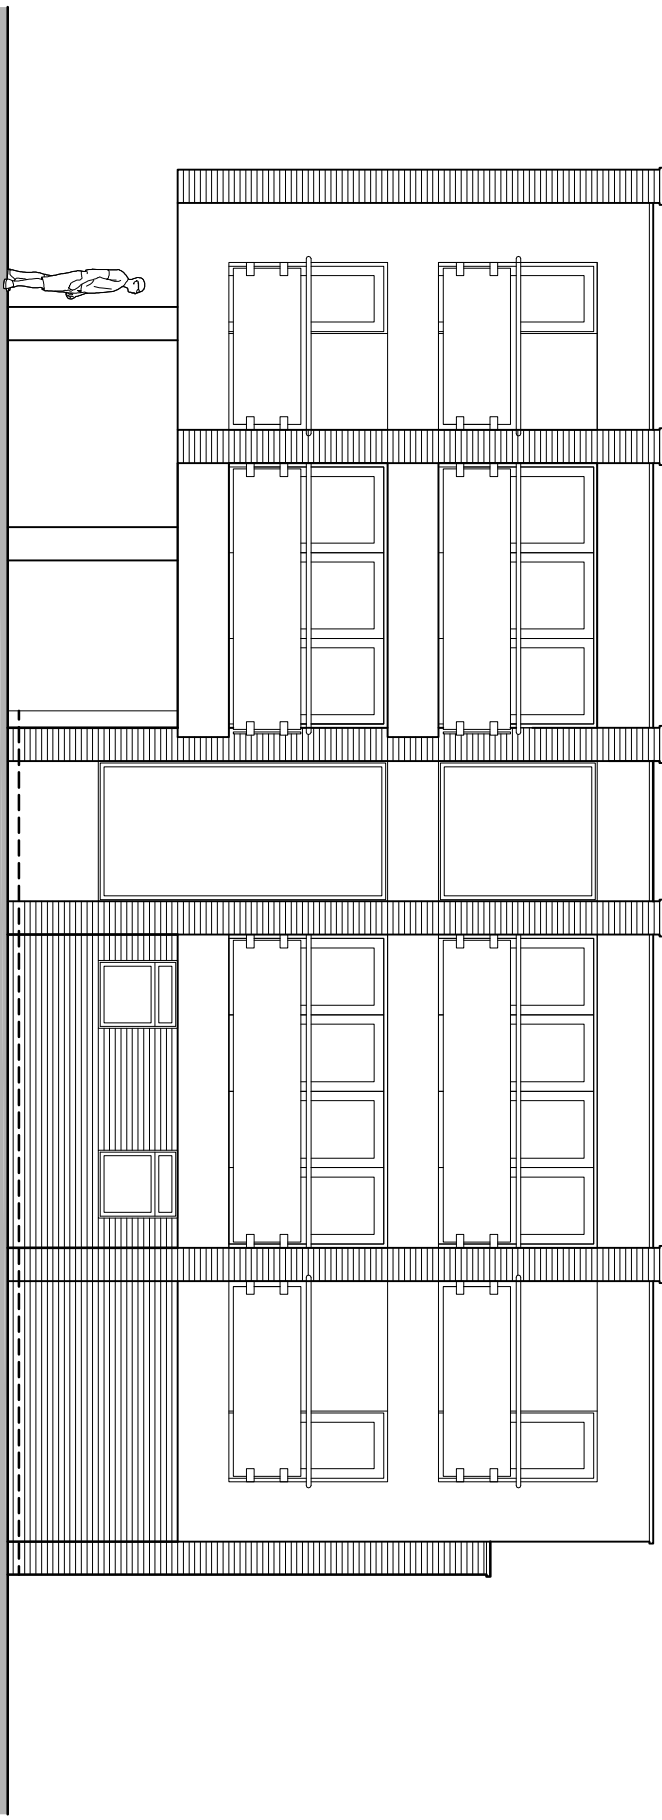



Side Elevation

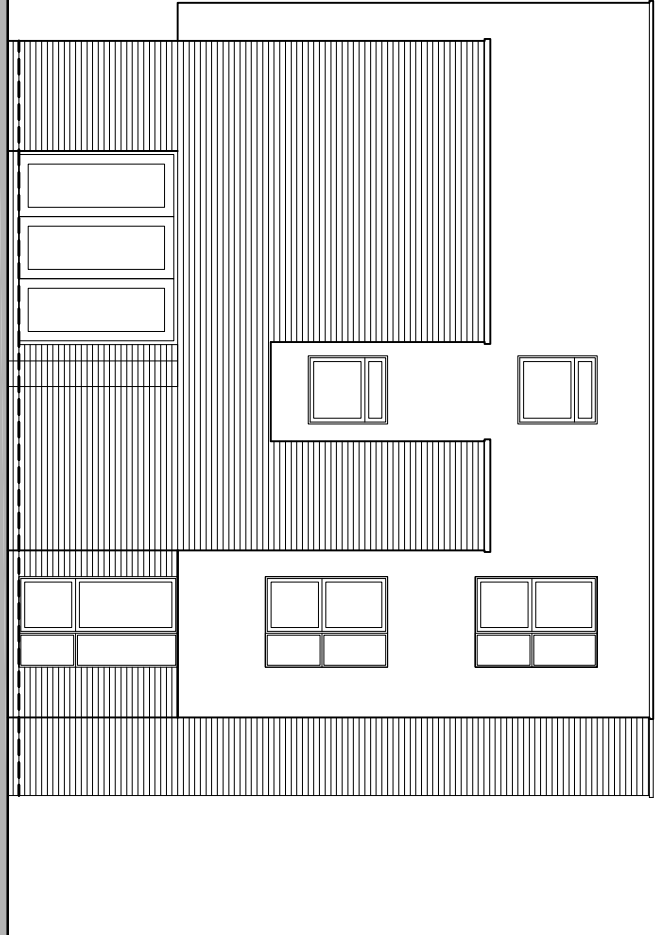


Rear Elevation




Site Plan - Scale 1:1250

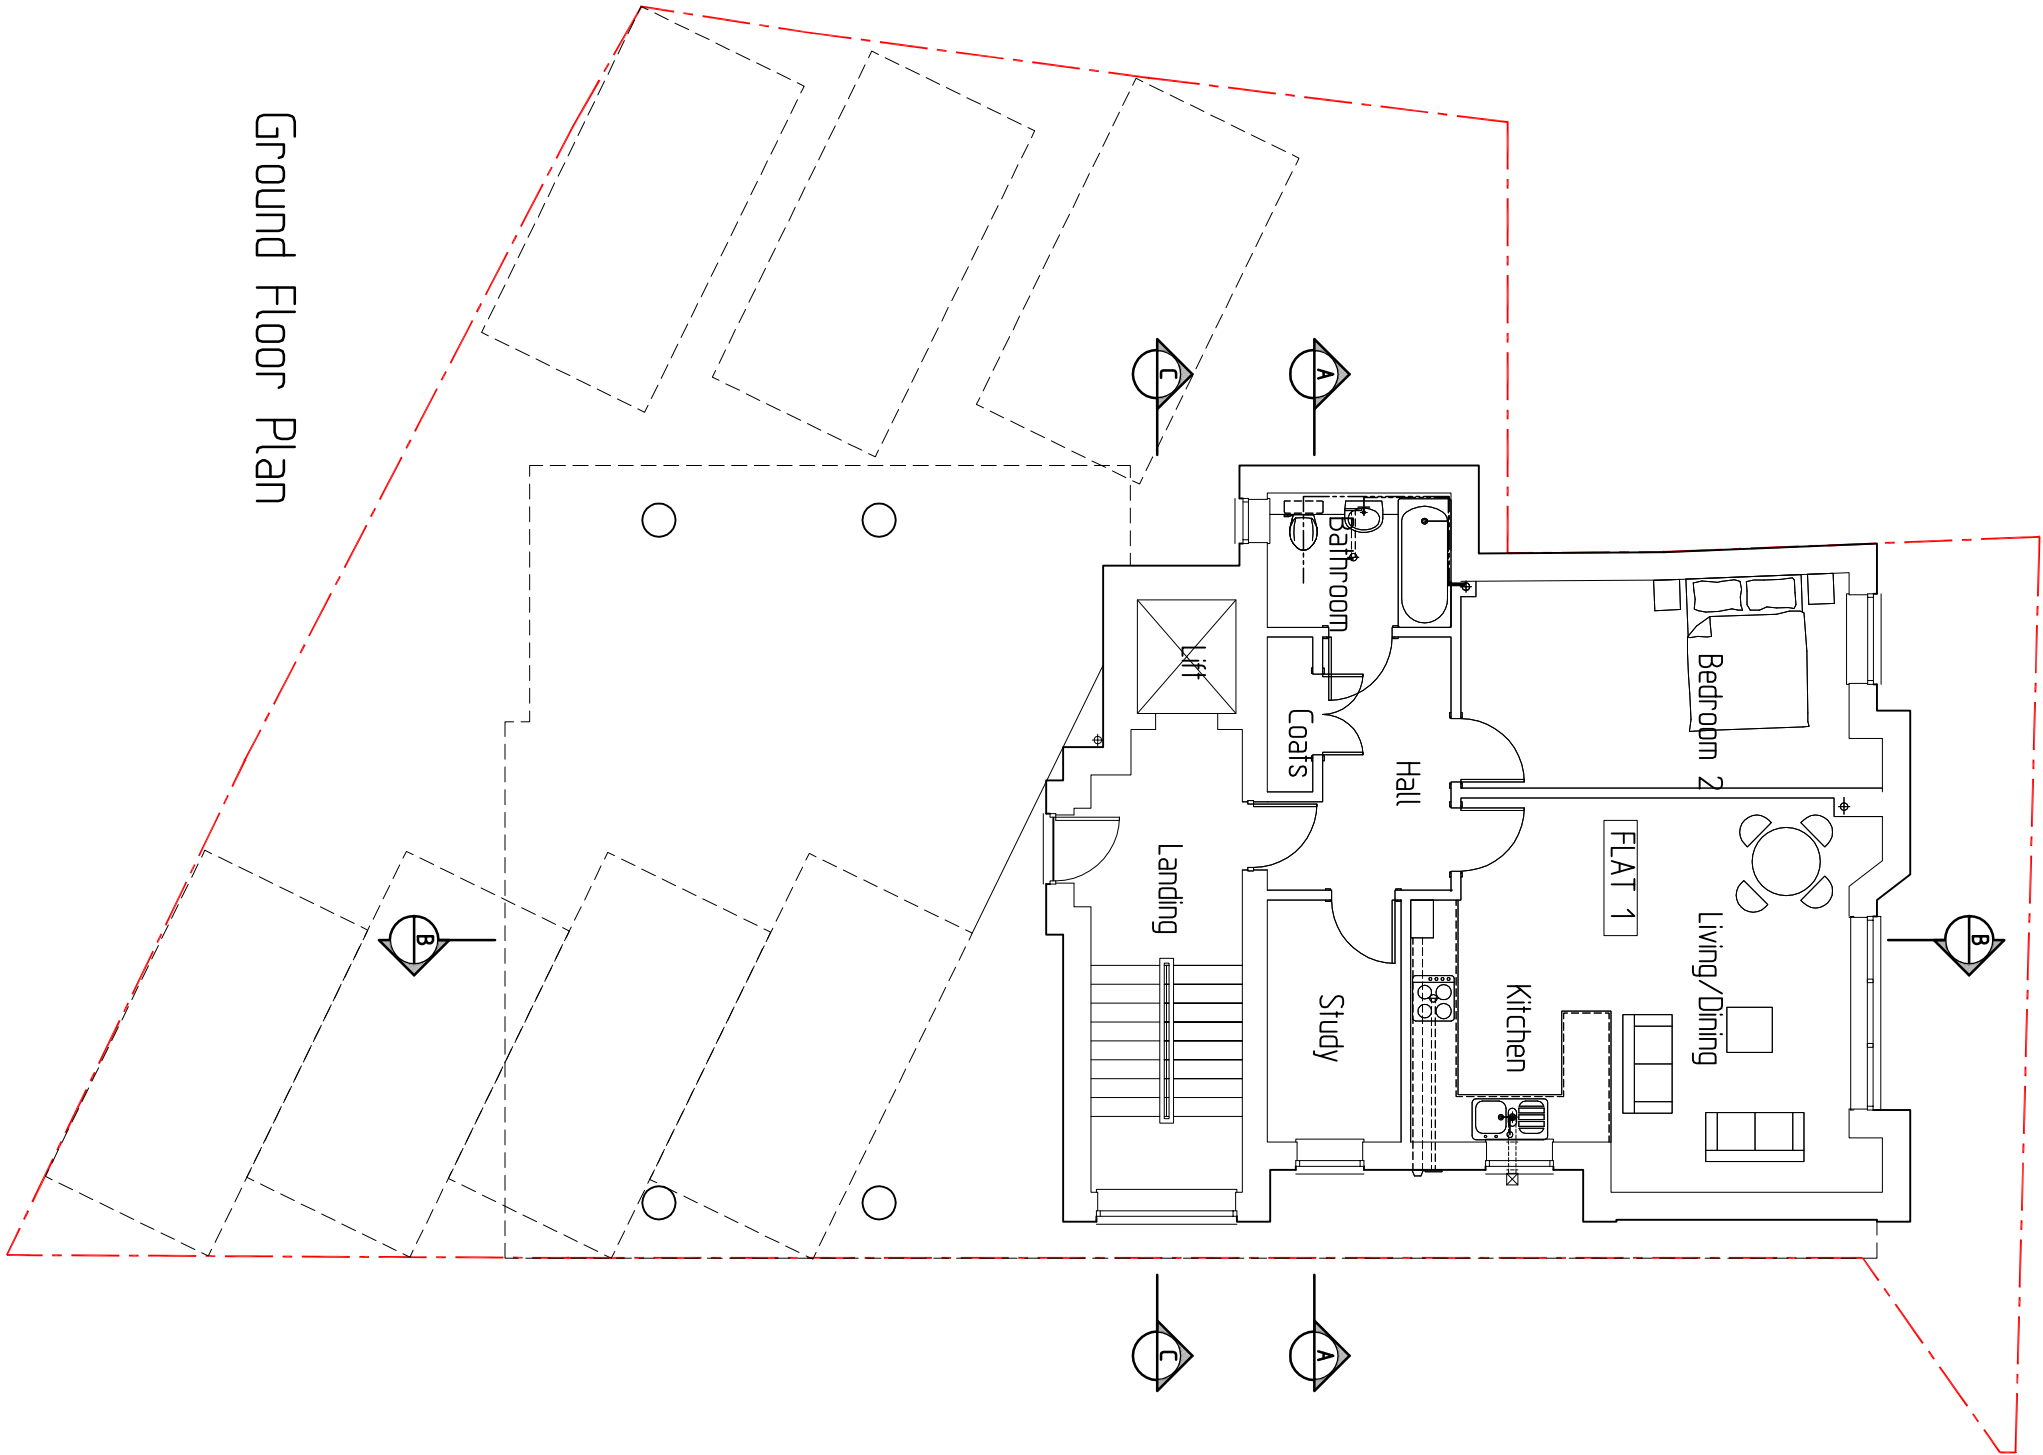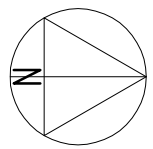


Ground Floor Plan

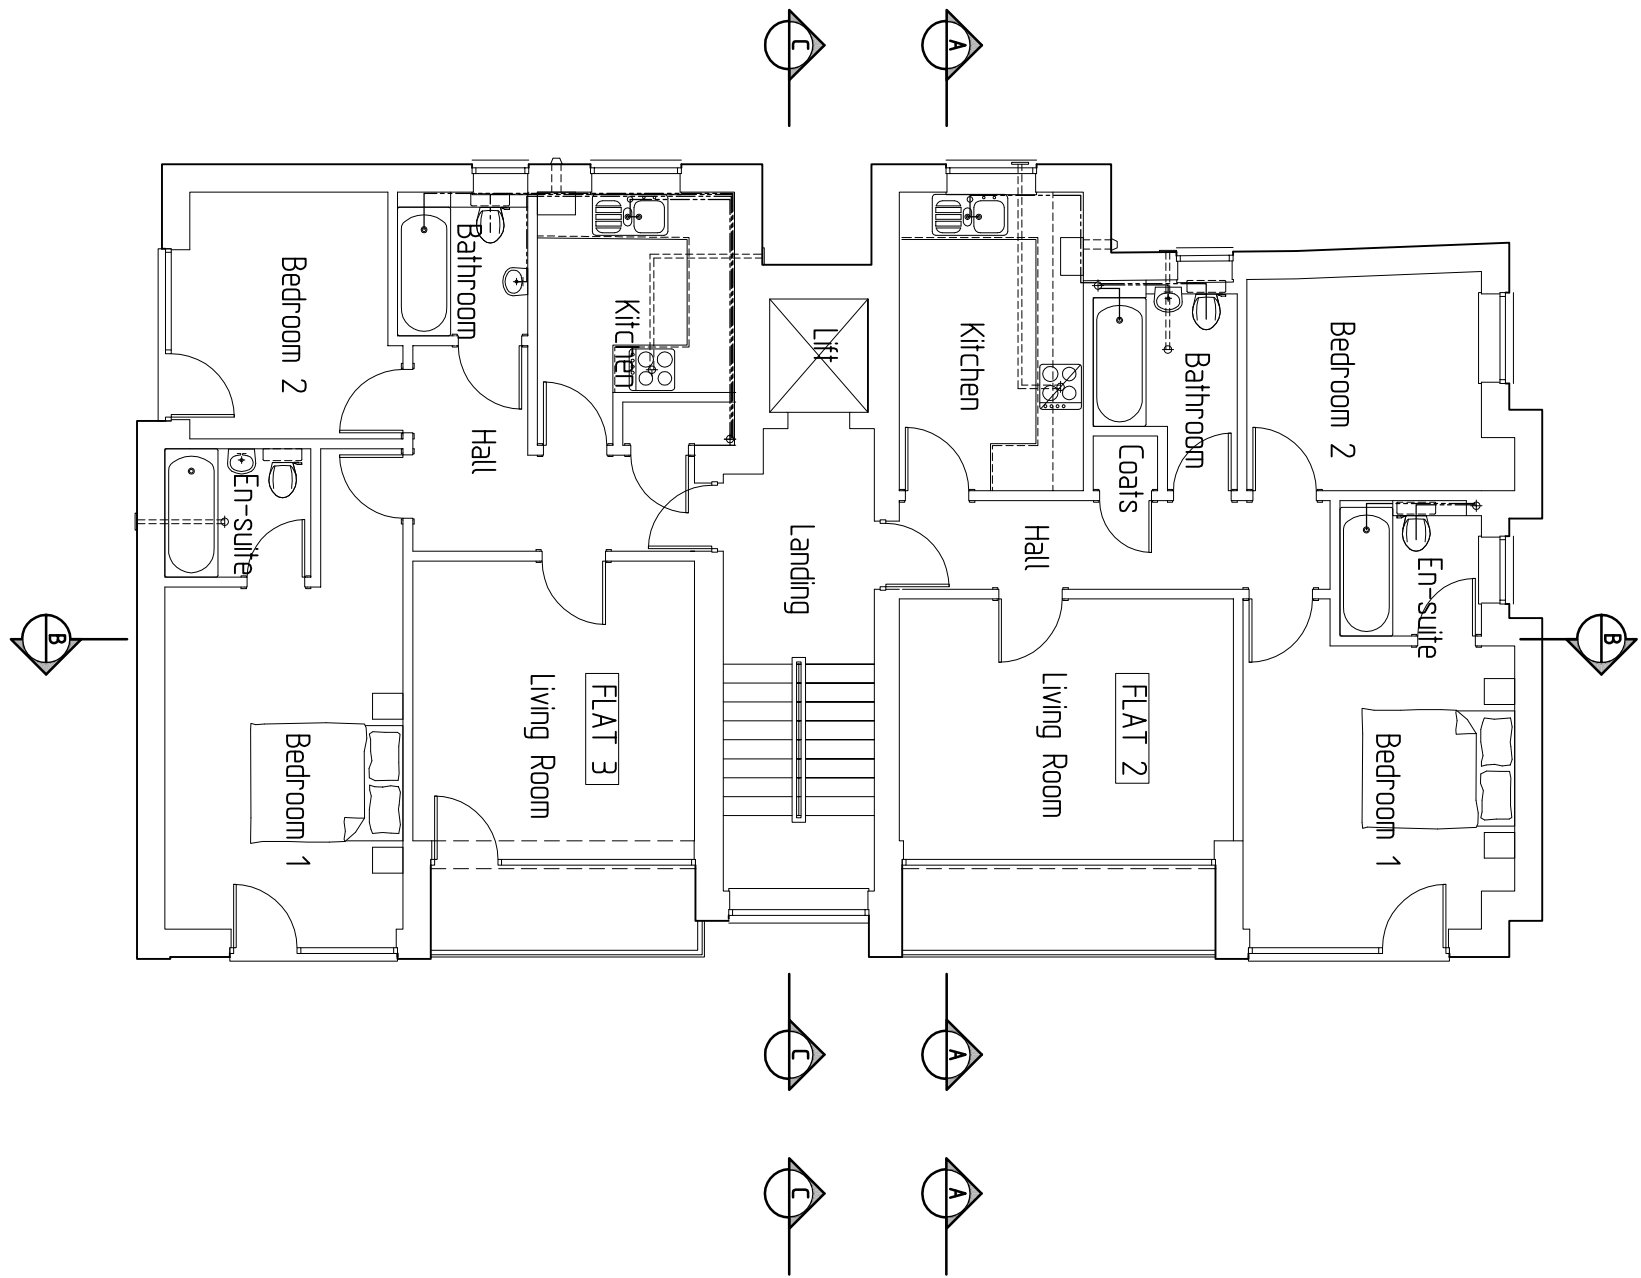

First Floor Plan

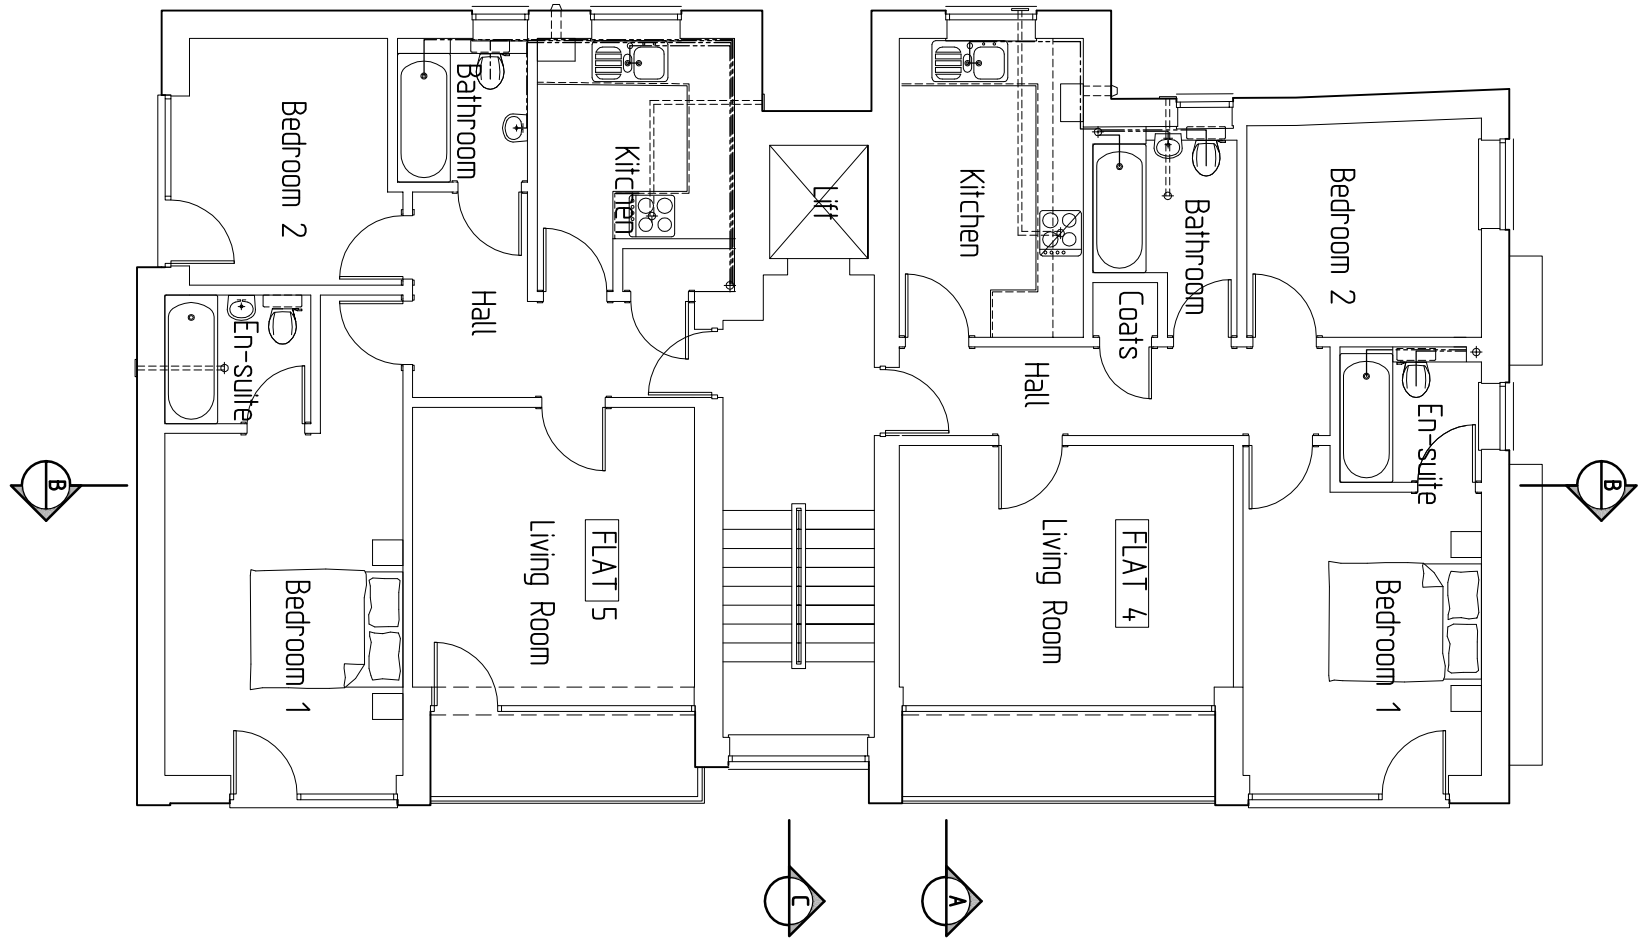

Second Floor Plan

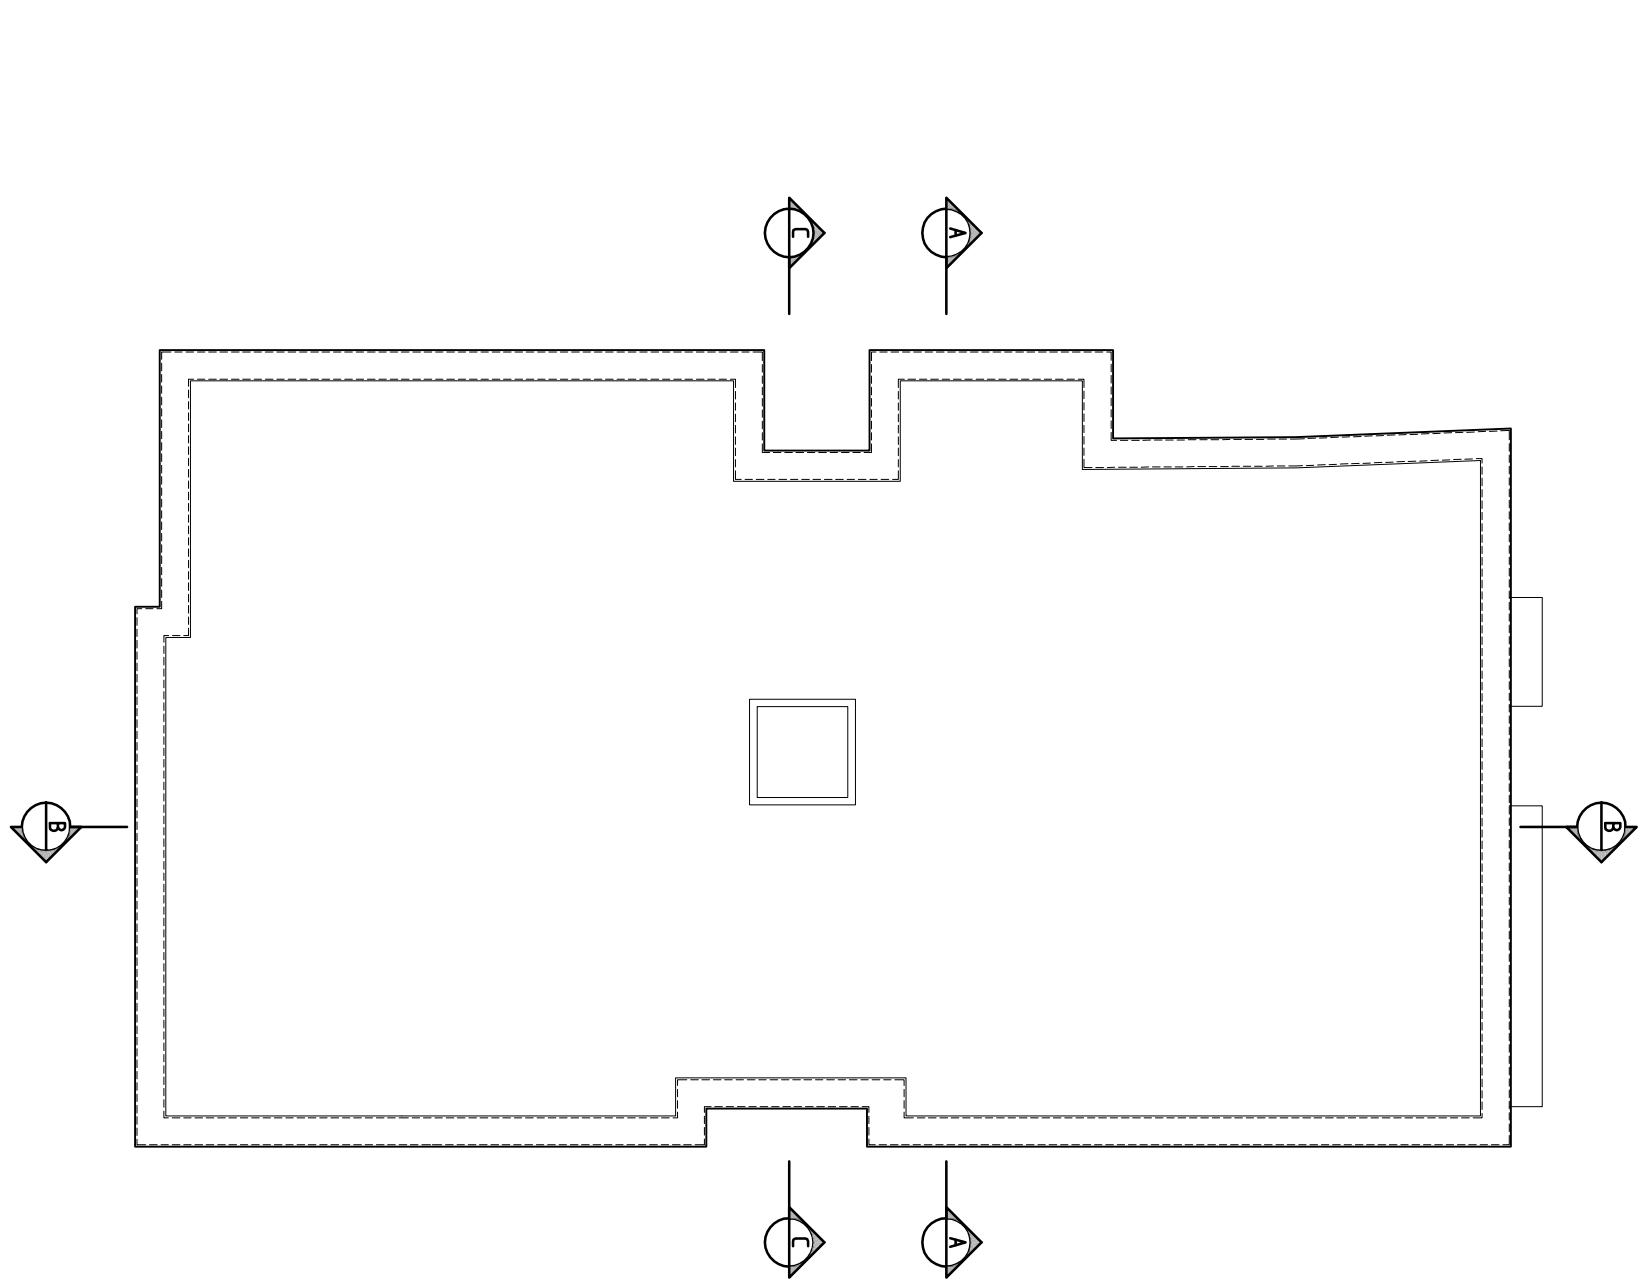

Roof Plan

Date :	Scale :	Drawing No. :	Revision :
Nov 2018	1:50	46-18-01	B

Zyntax

Chartered Architect
8 Arborfield Close, Slough
Berkshire SL1 2JW
Tel: 01753 522944
reception@zyntaxarchitects.com

Client : Mr. S. Sandhu	Title : Outline Planning submission Scheme Proposals	Project : Proposed Development of 5 No. Flats at 1380 Uxbridge Road Hillingdon	Rev B Planning Officers comments - Room labels Rev A Application revised to 5 no. flats 79/02/19 78/02/19
---------------------------	--	---	--