





REAR ELEVATION




FRONT ELEVATION

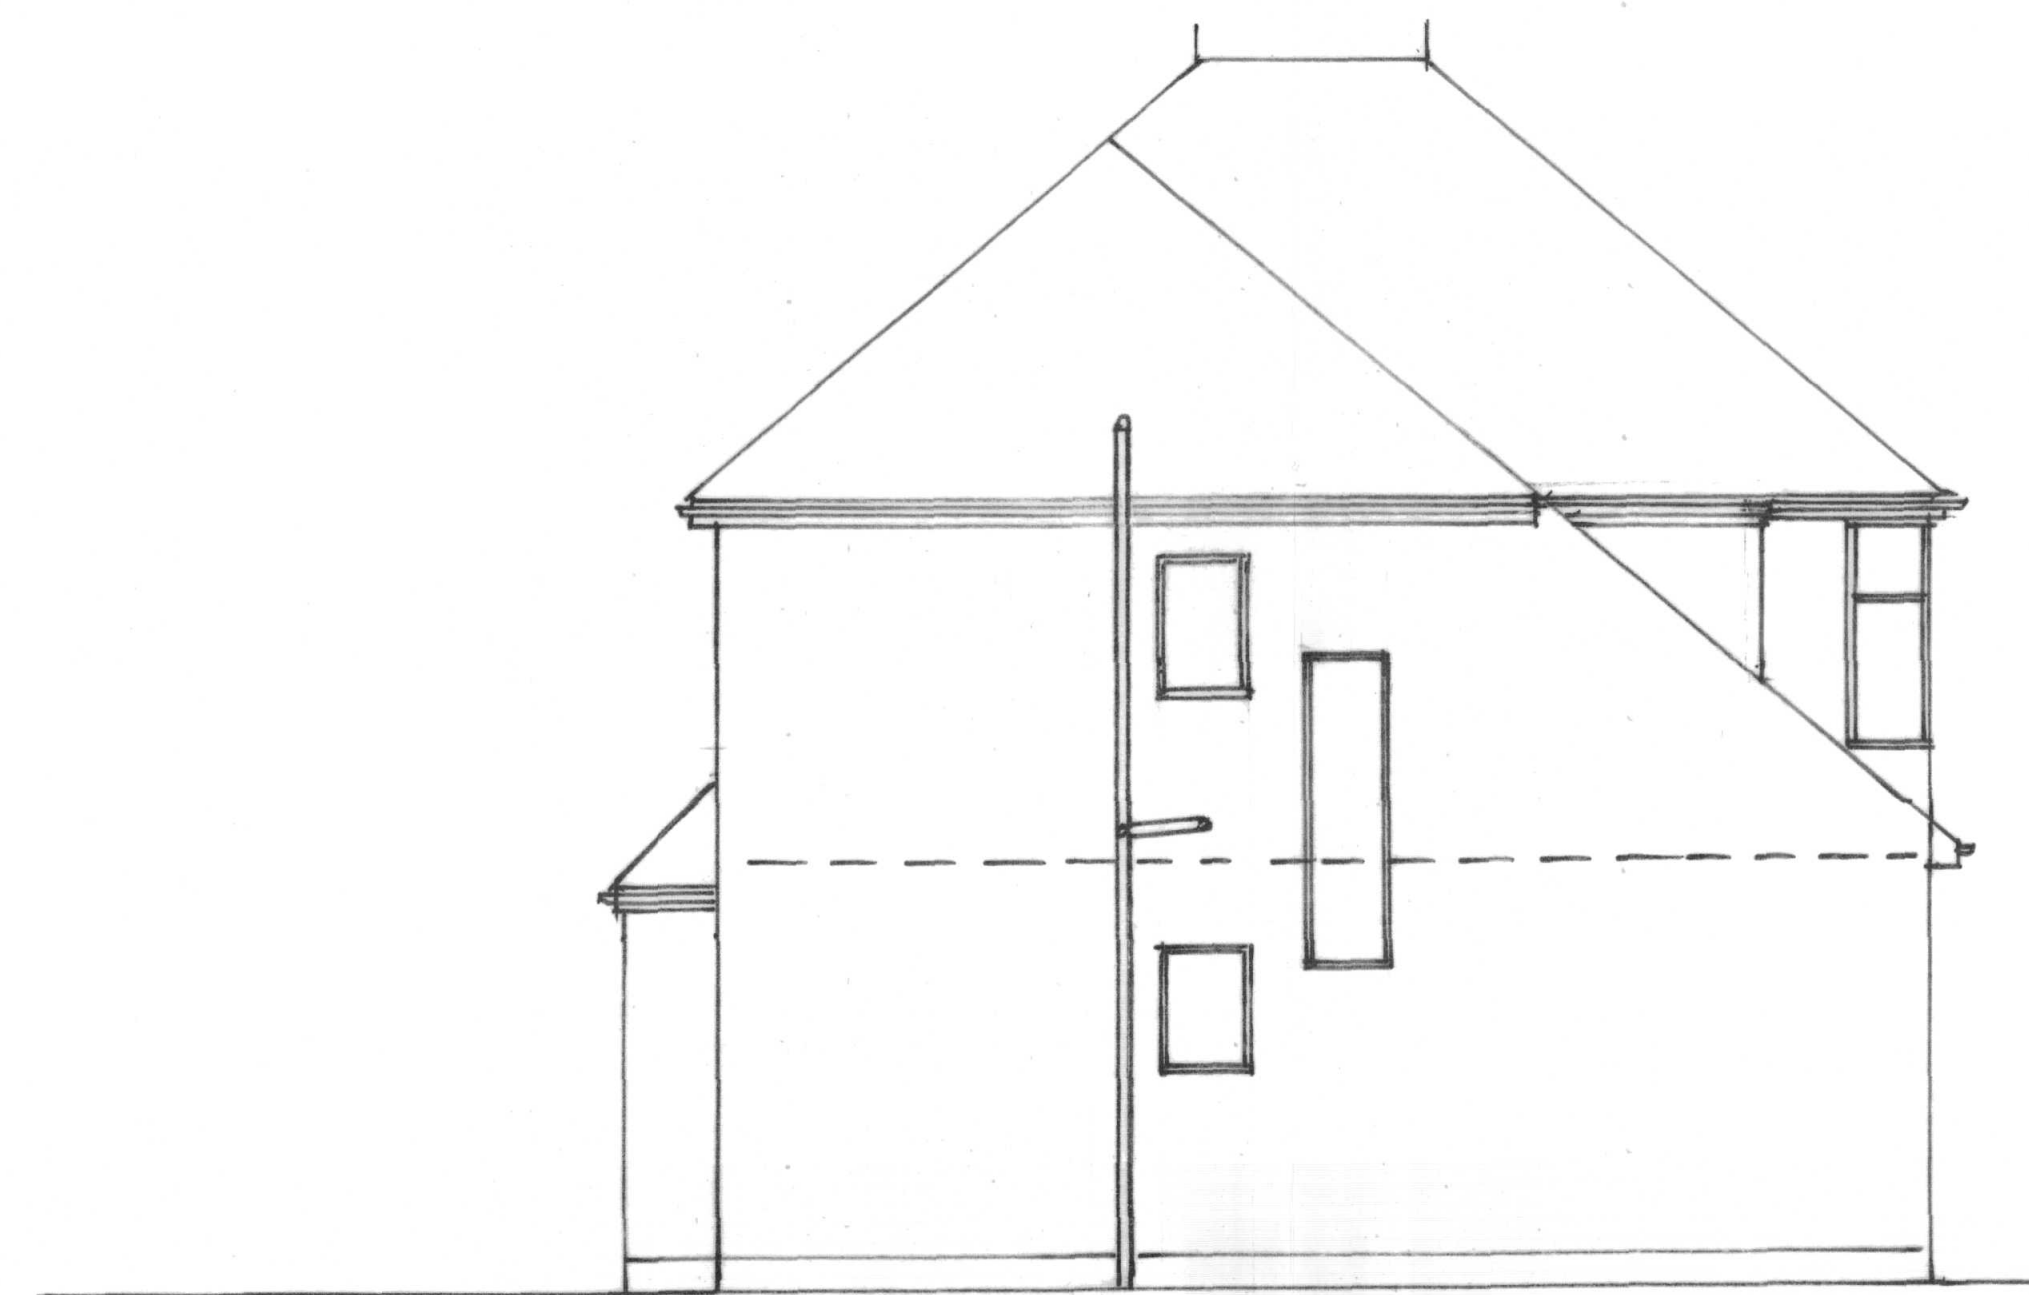

SIDE ELEVATION

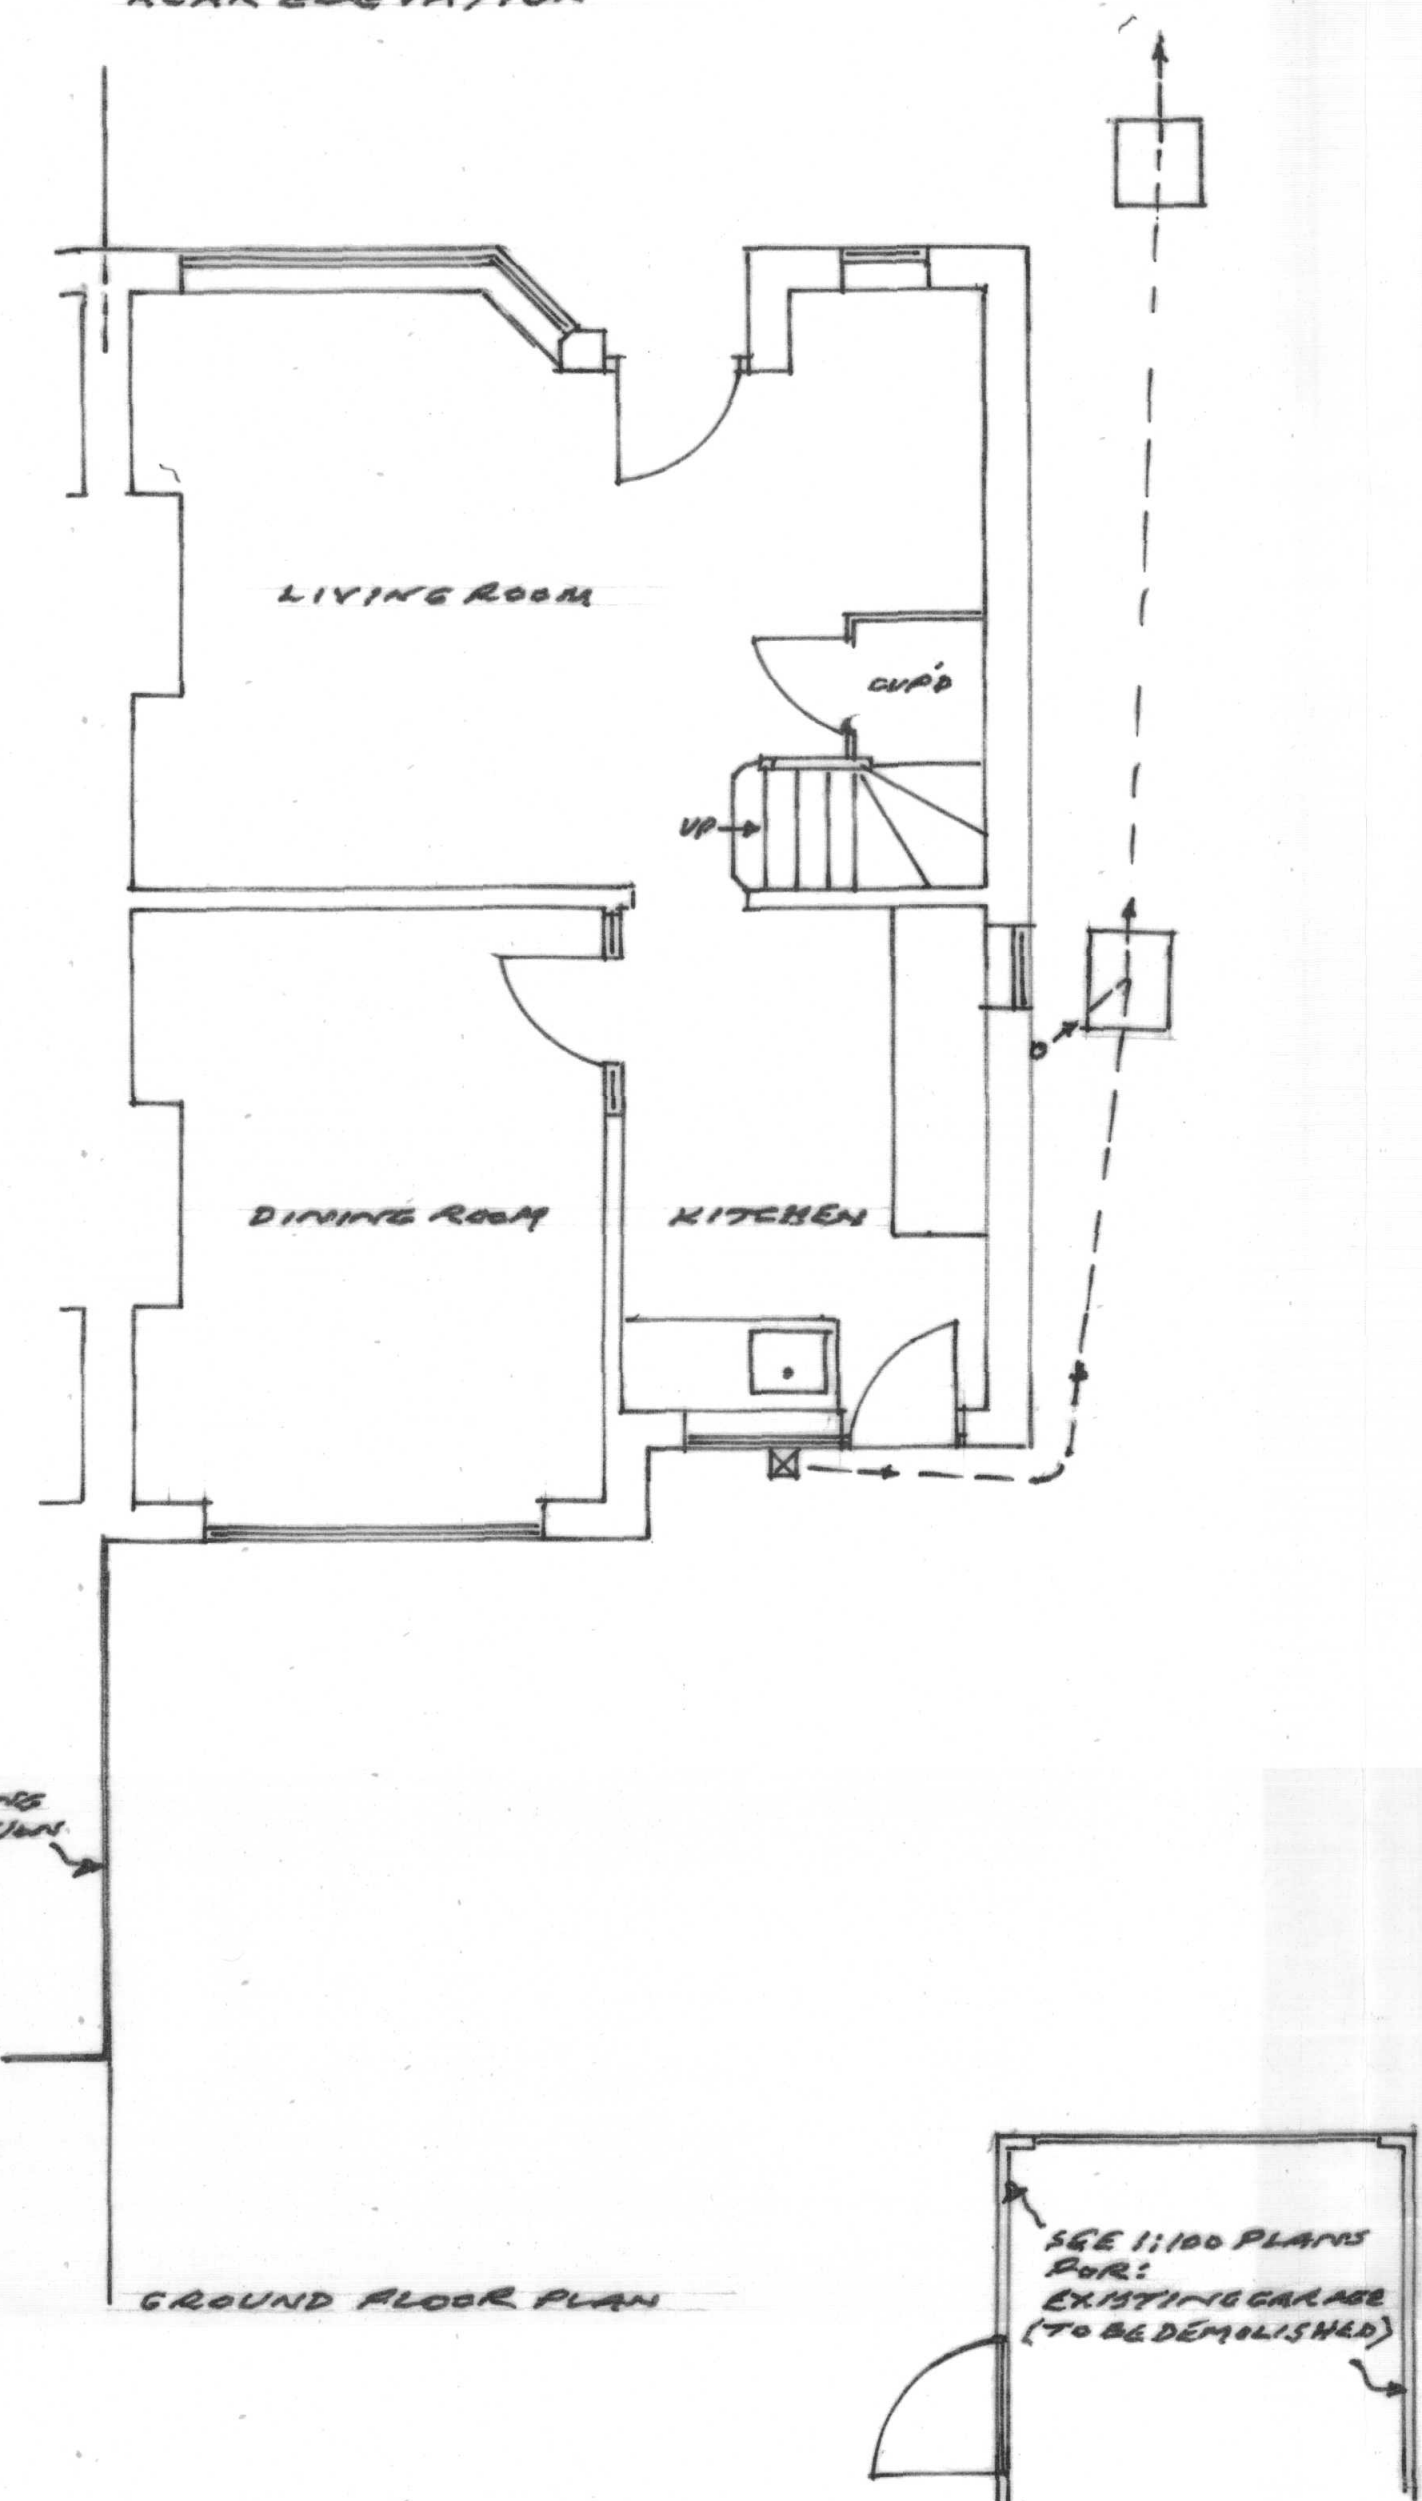

GROUND FLOOR PLAN

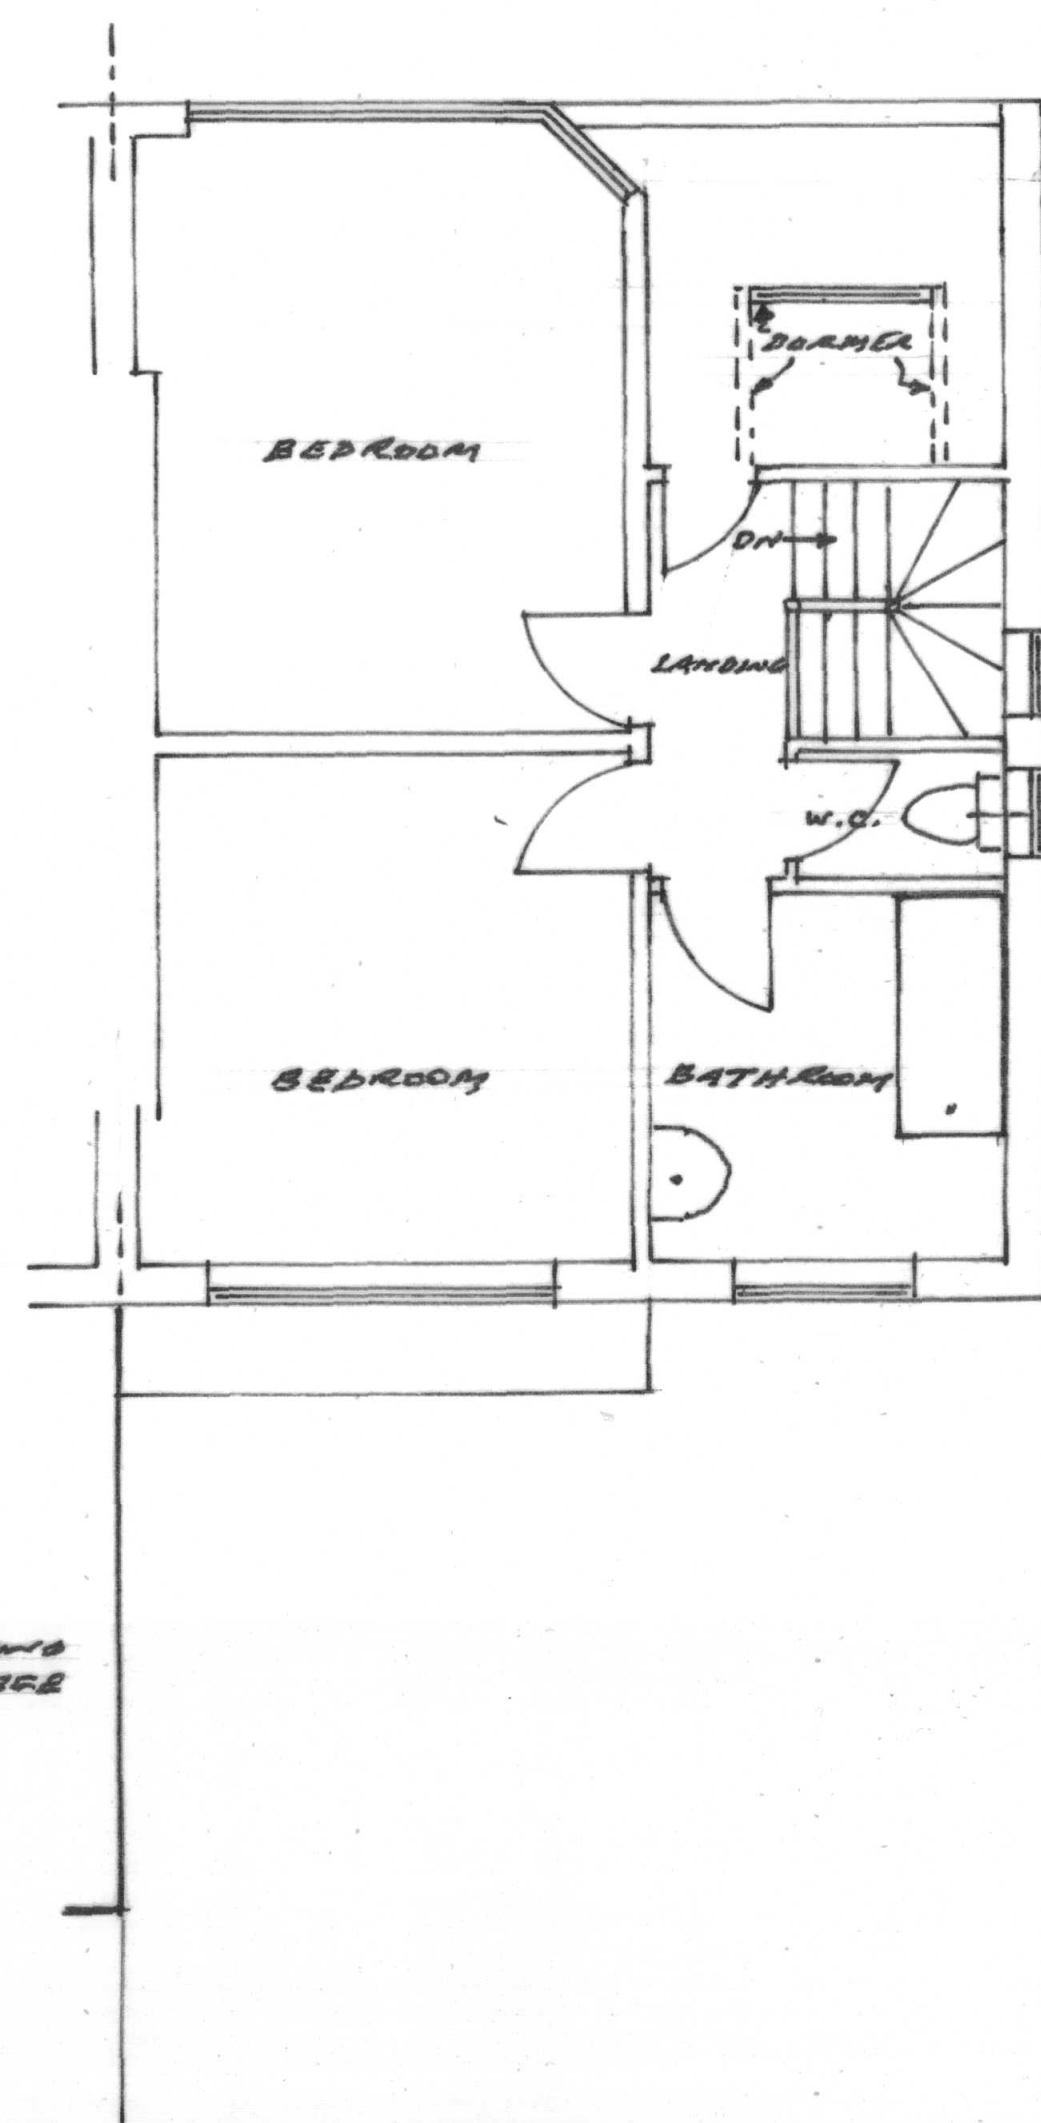

BED ROOM

BED ROOM




LANDING

W.C.

BATH ROOM

DORMER ROOF

EXISTING GARAGE

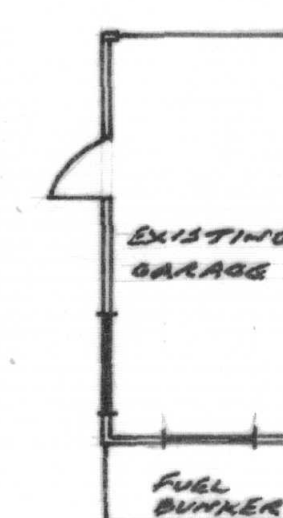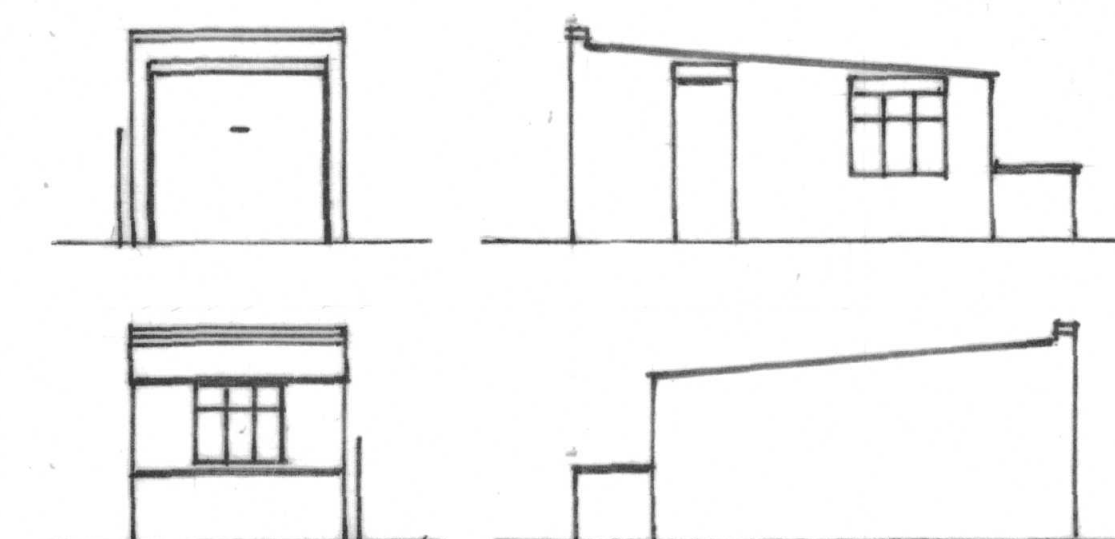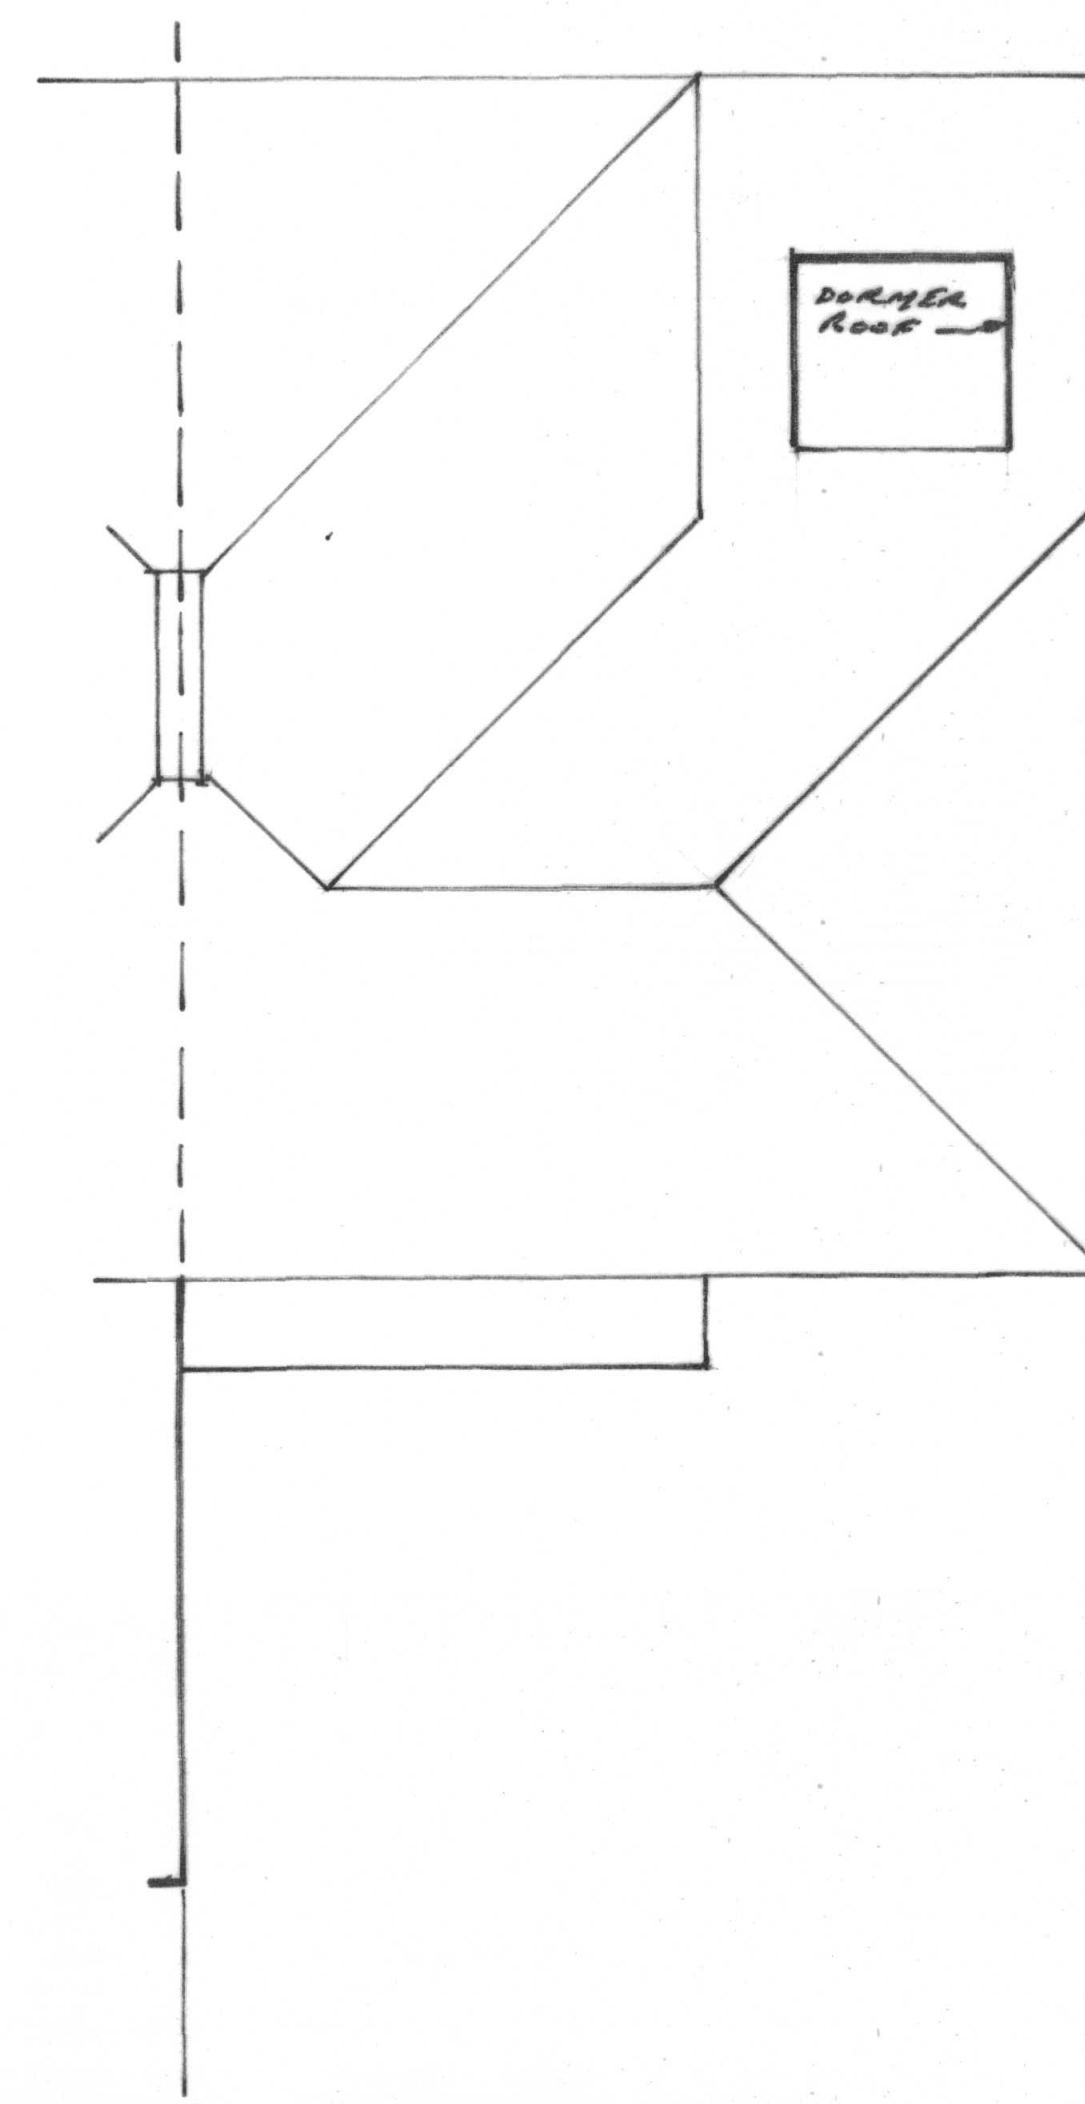

EXISTING GARAGE

FUEL BUNKER

10 JUL 2017

SCALE BAR. 1:100 AT A1.

PLAN & ELEVATIONS OF EXISTING GARAGE
SCALE: 1:100 AT A1

SCALE BAR 1:50 AT A1

PLANS & ELEVATIONS AS EXISTING AT
88 HYDE WAY, HAYES UB3 4PB

SCALE: 1:50 AT A1

DRG. NO. 1502/2