





REAR ELEVATION

FRONT ELEVATION

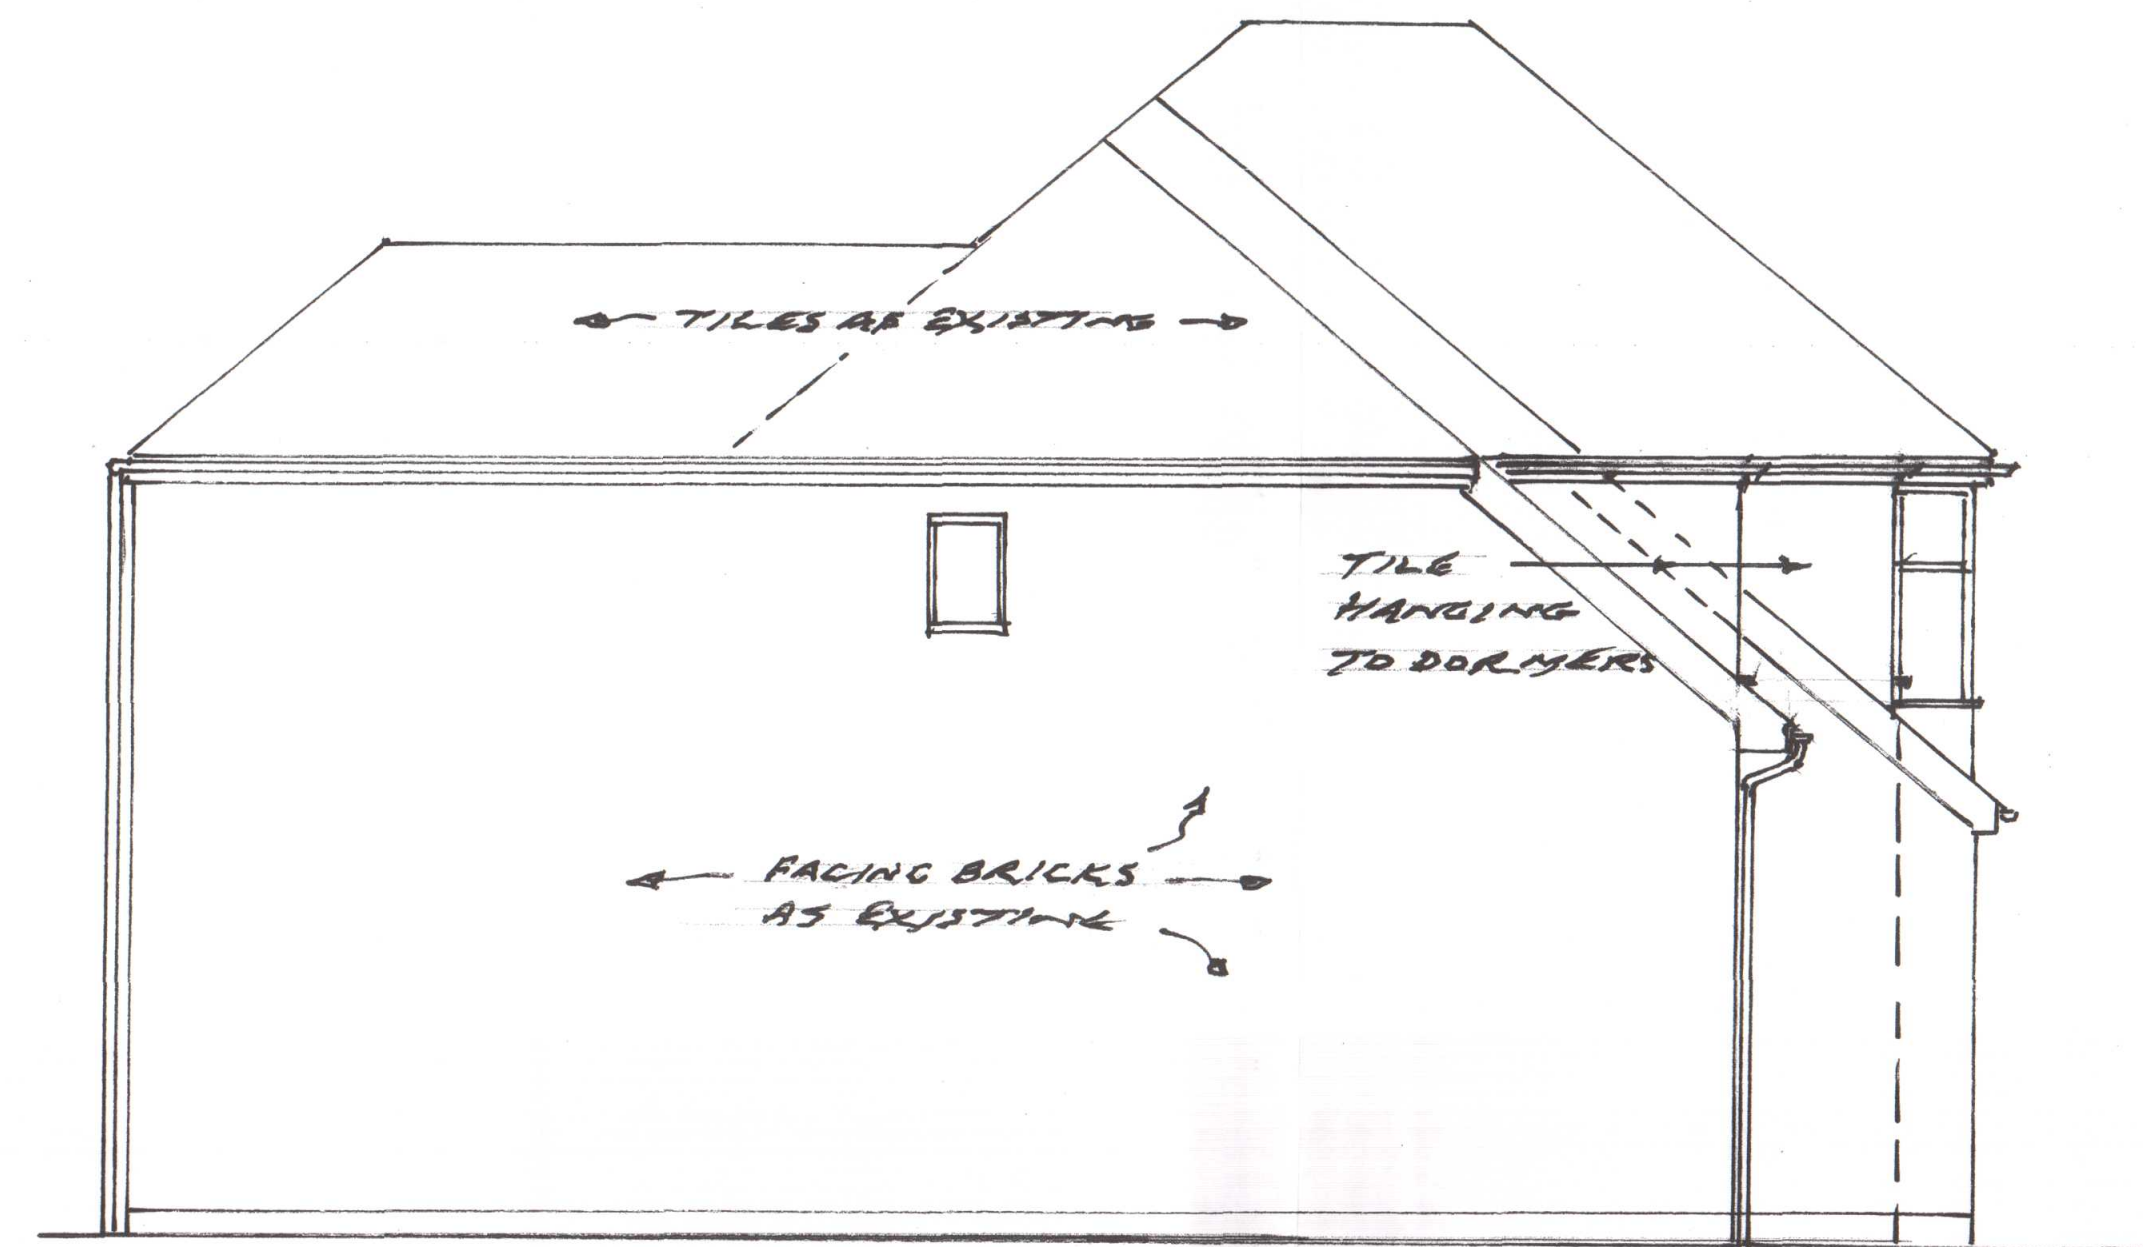


SIDE ELEVATION


10 JUL 2017

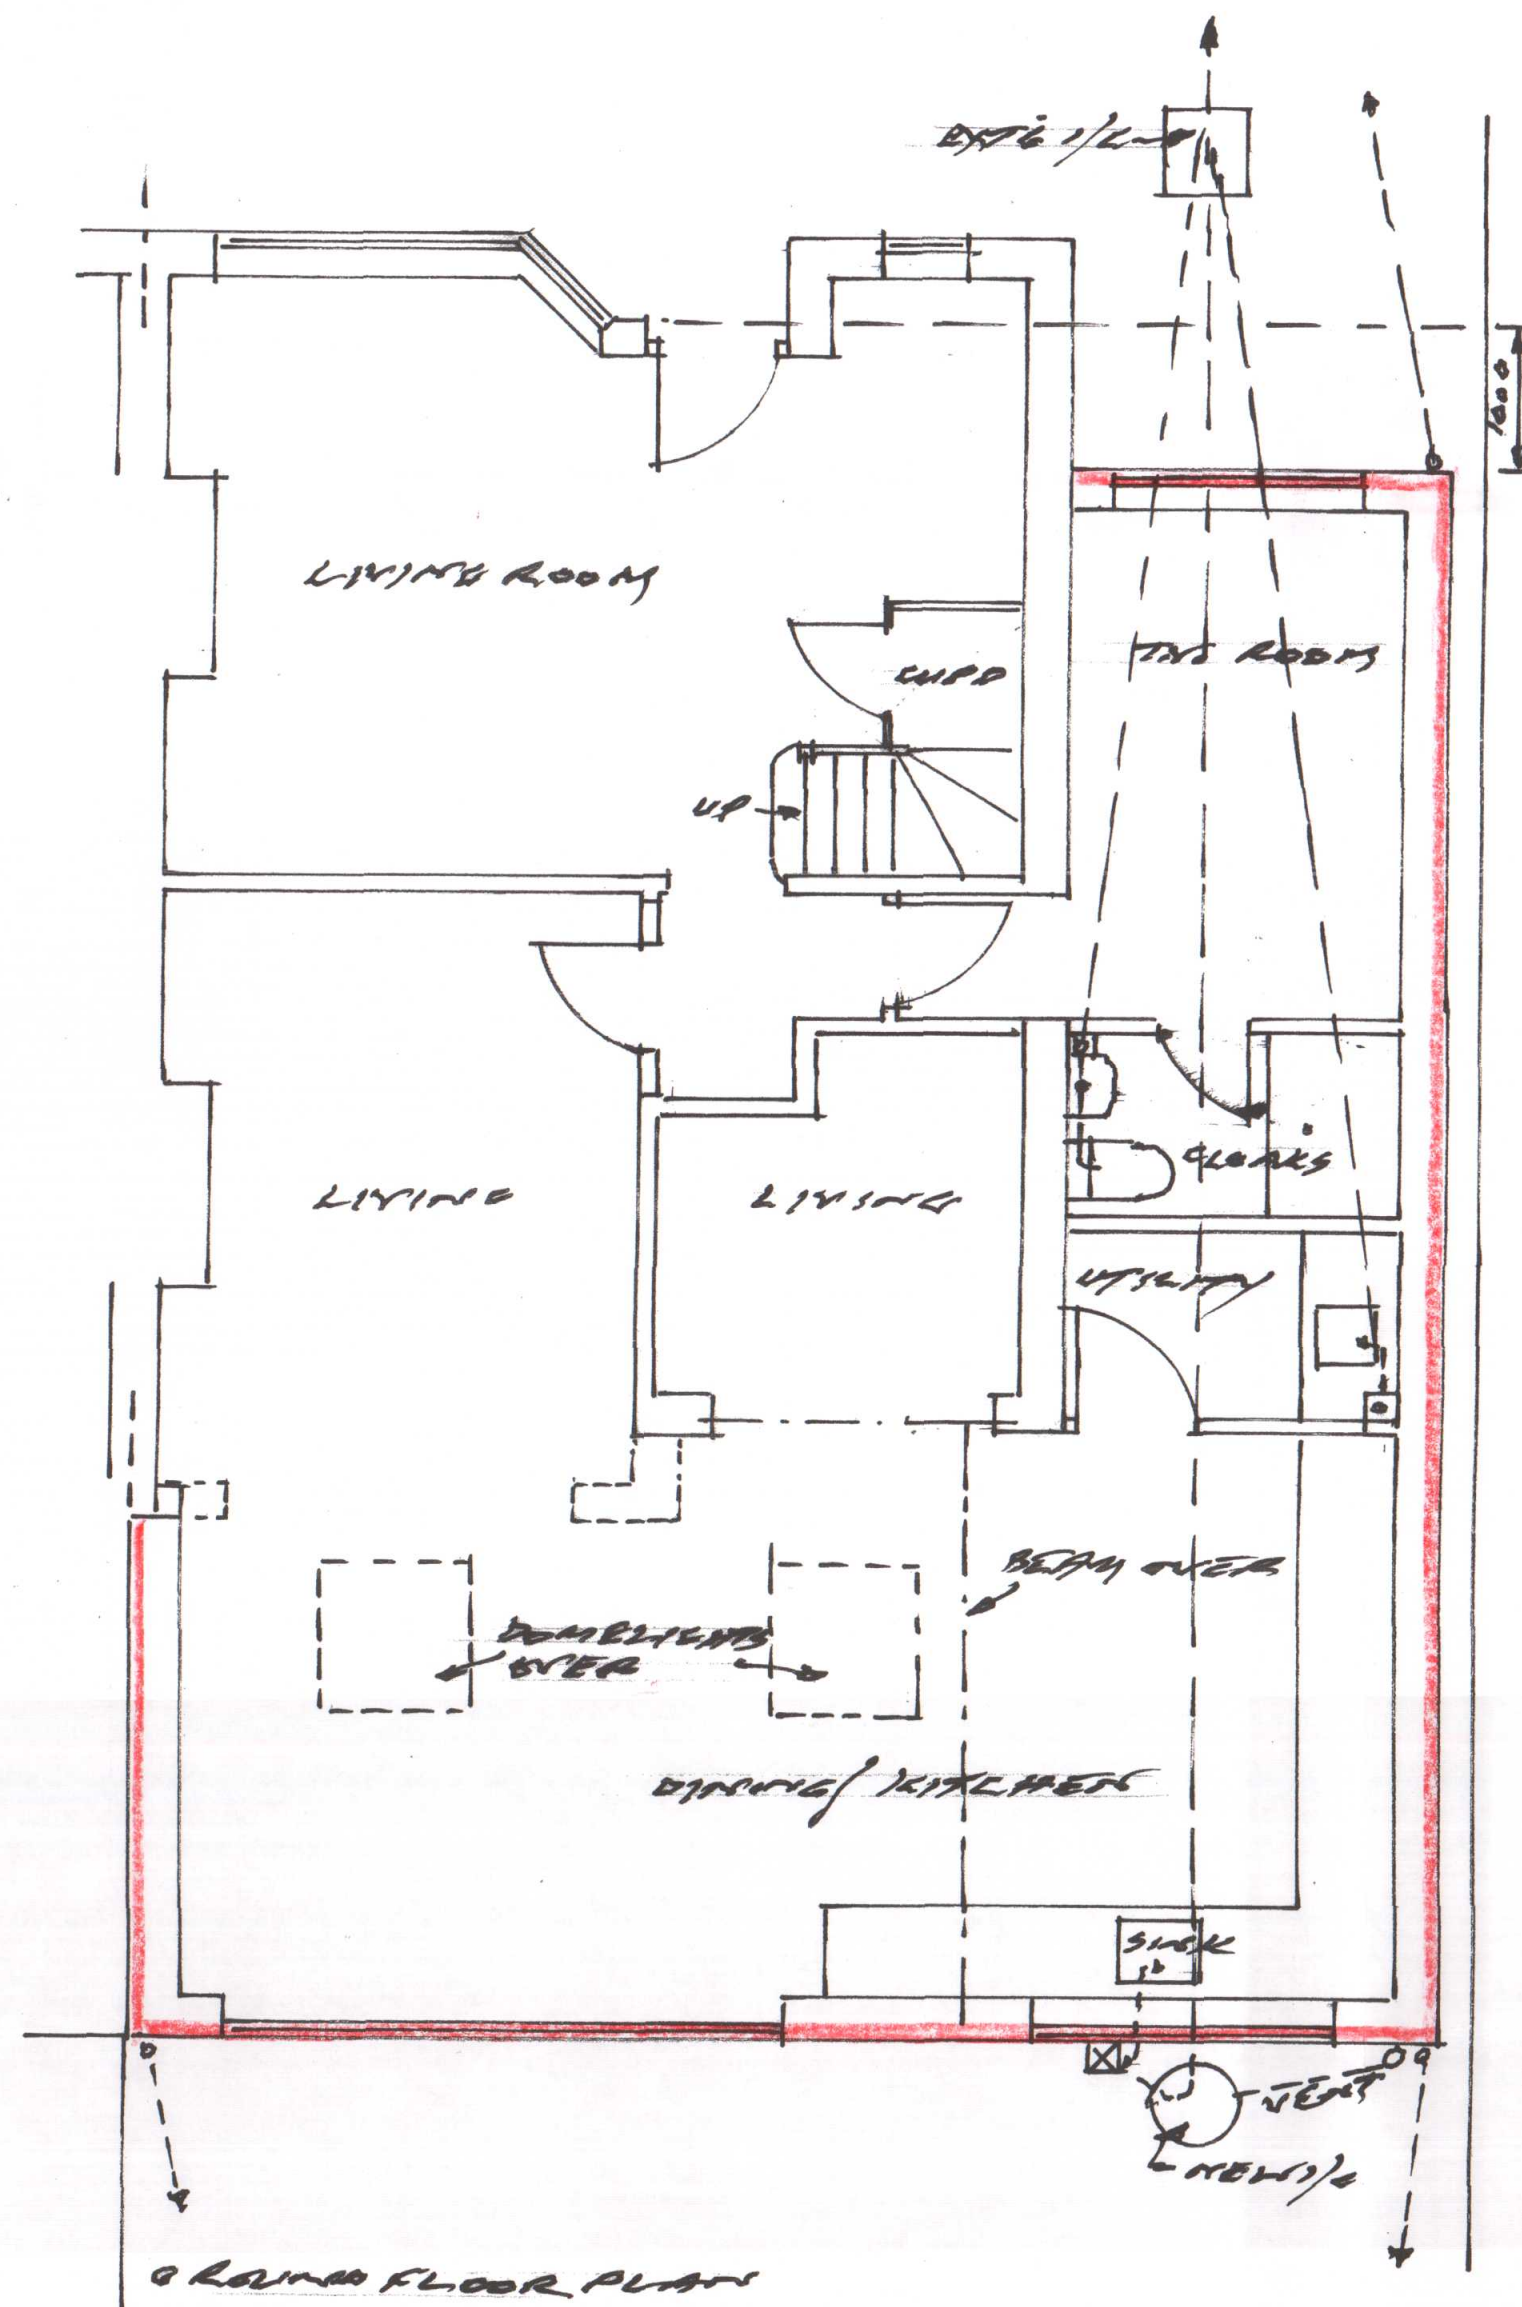


GROUND FLOOR PLAN

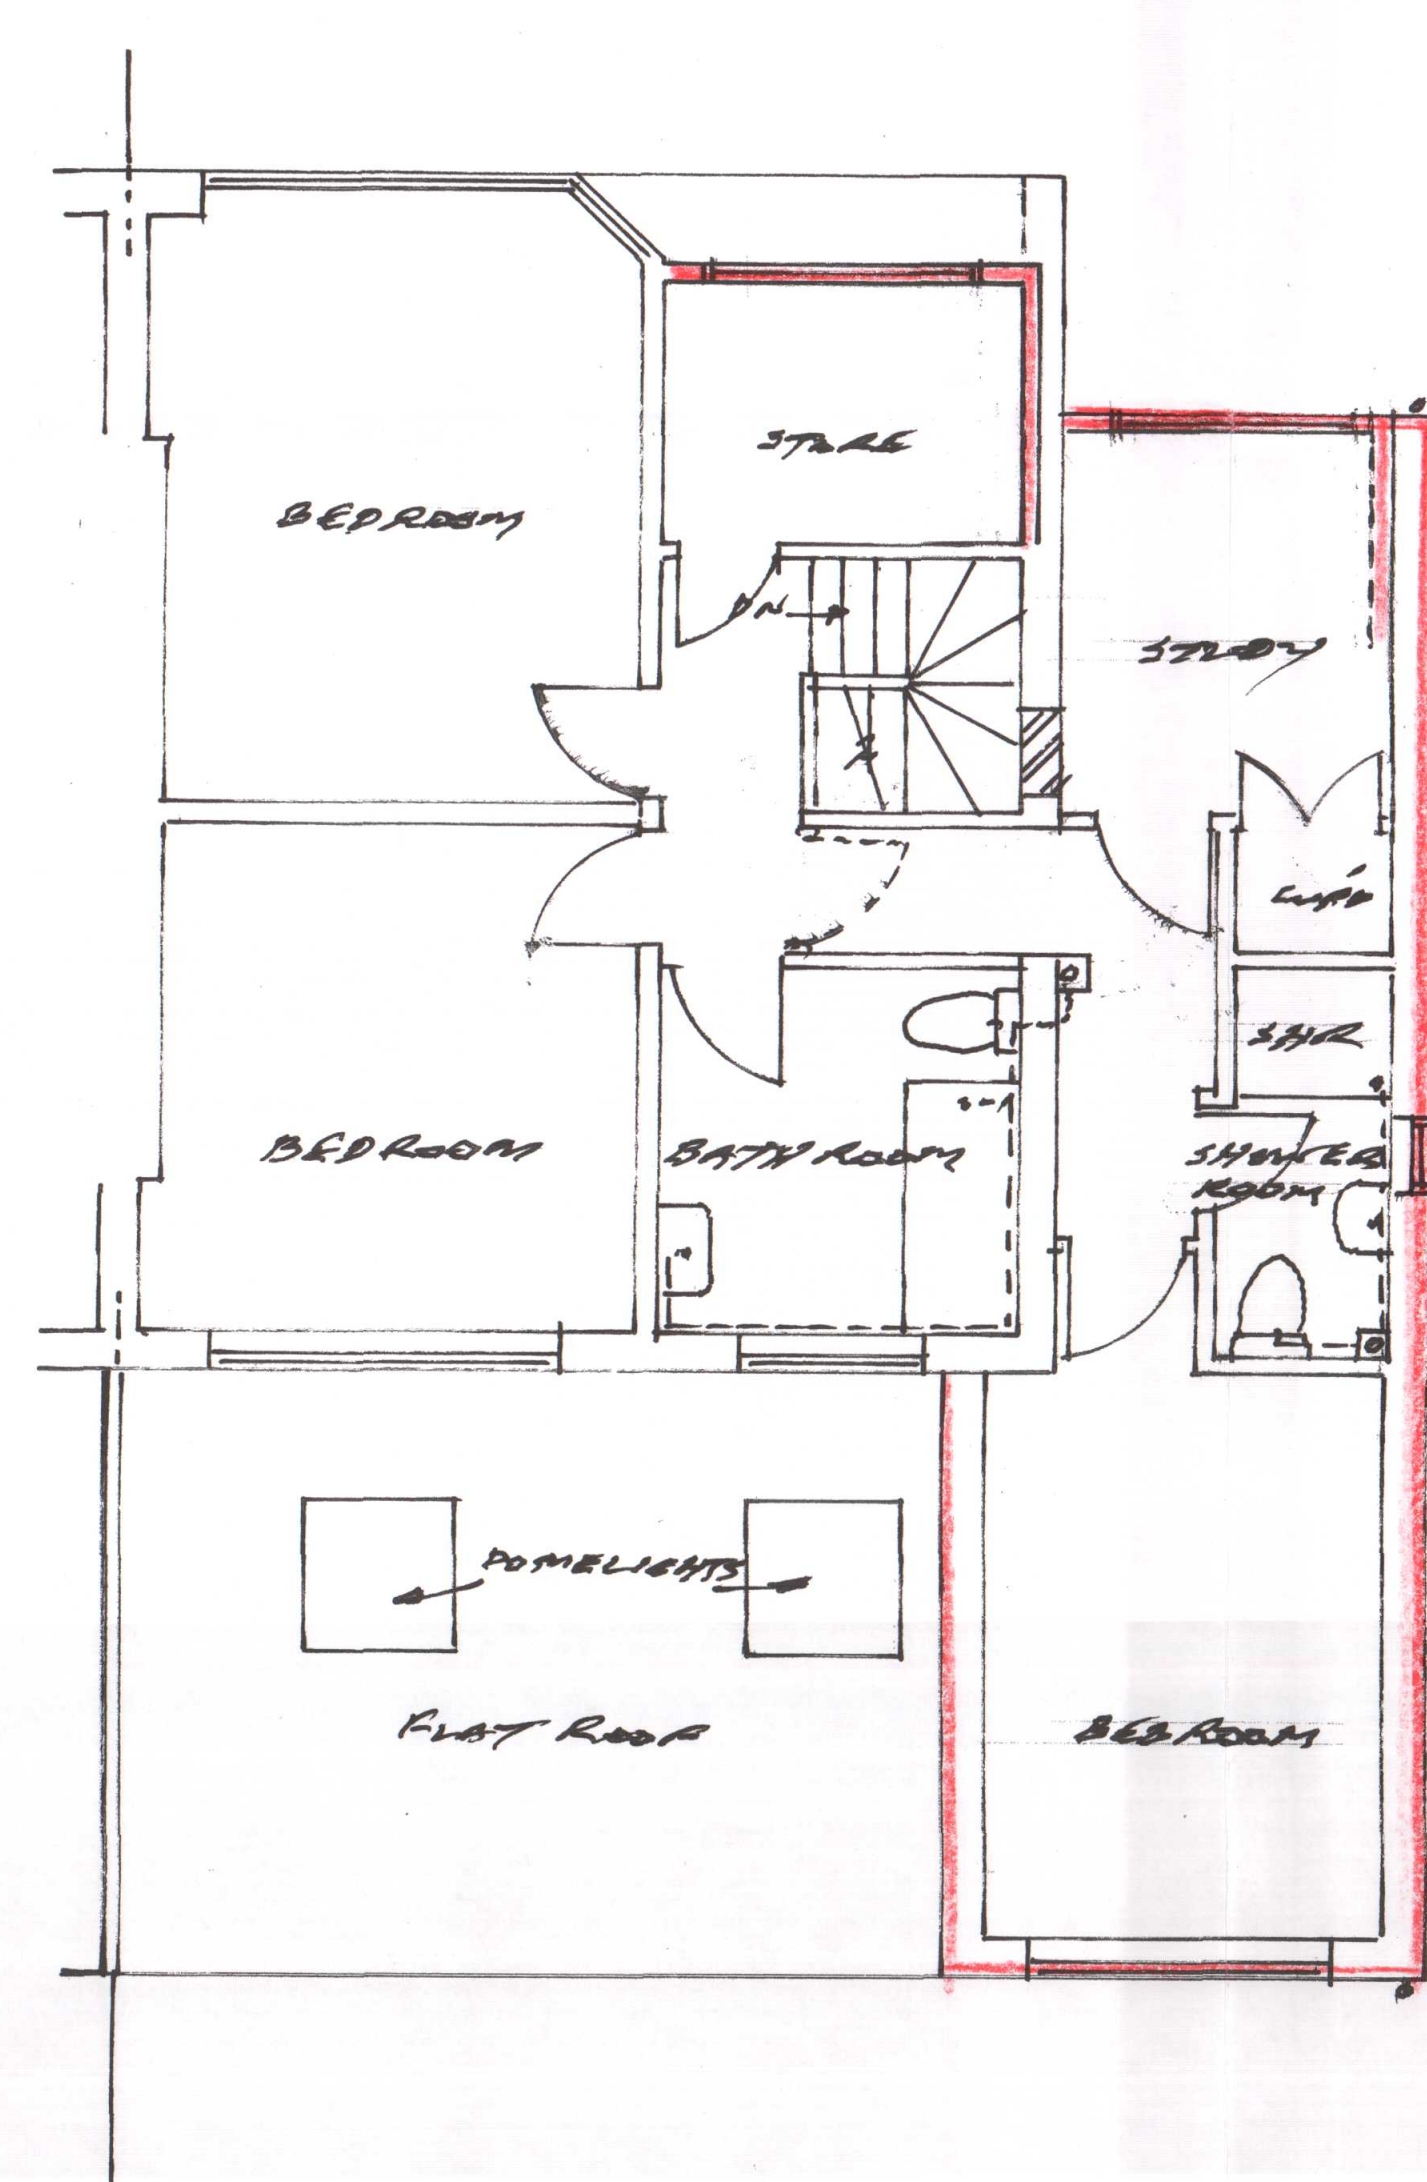

FIRST FLOOR PLAN

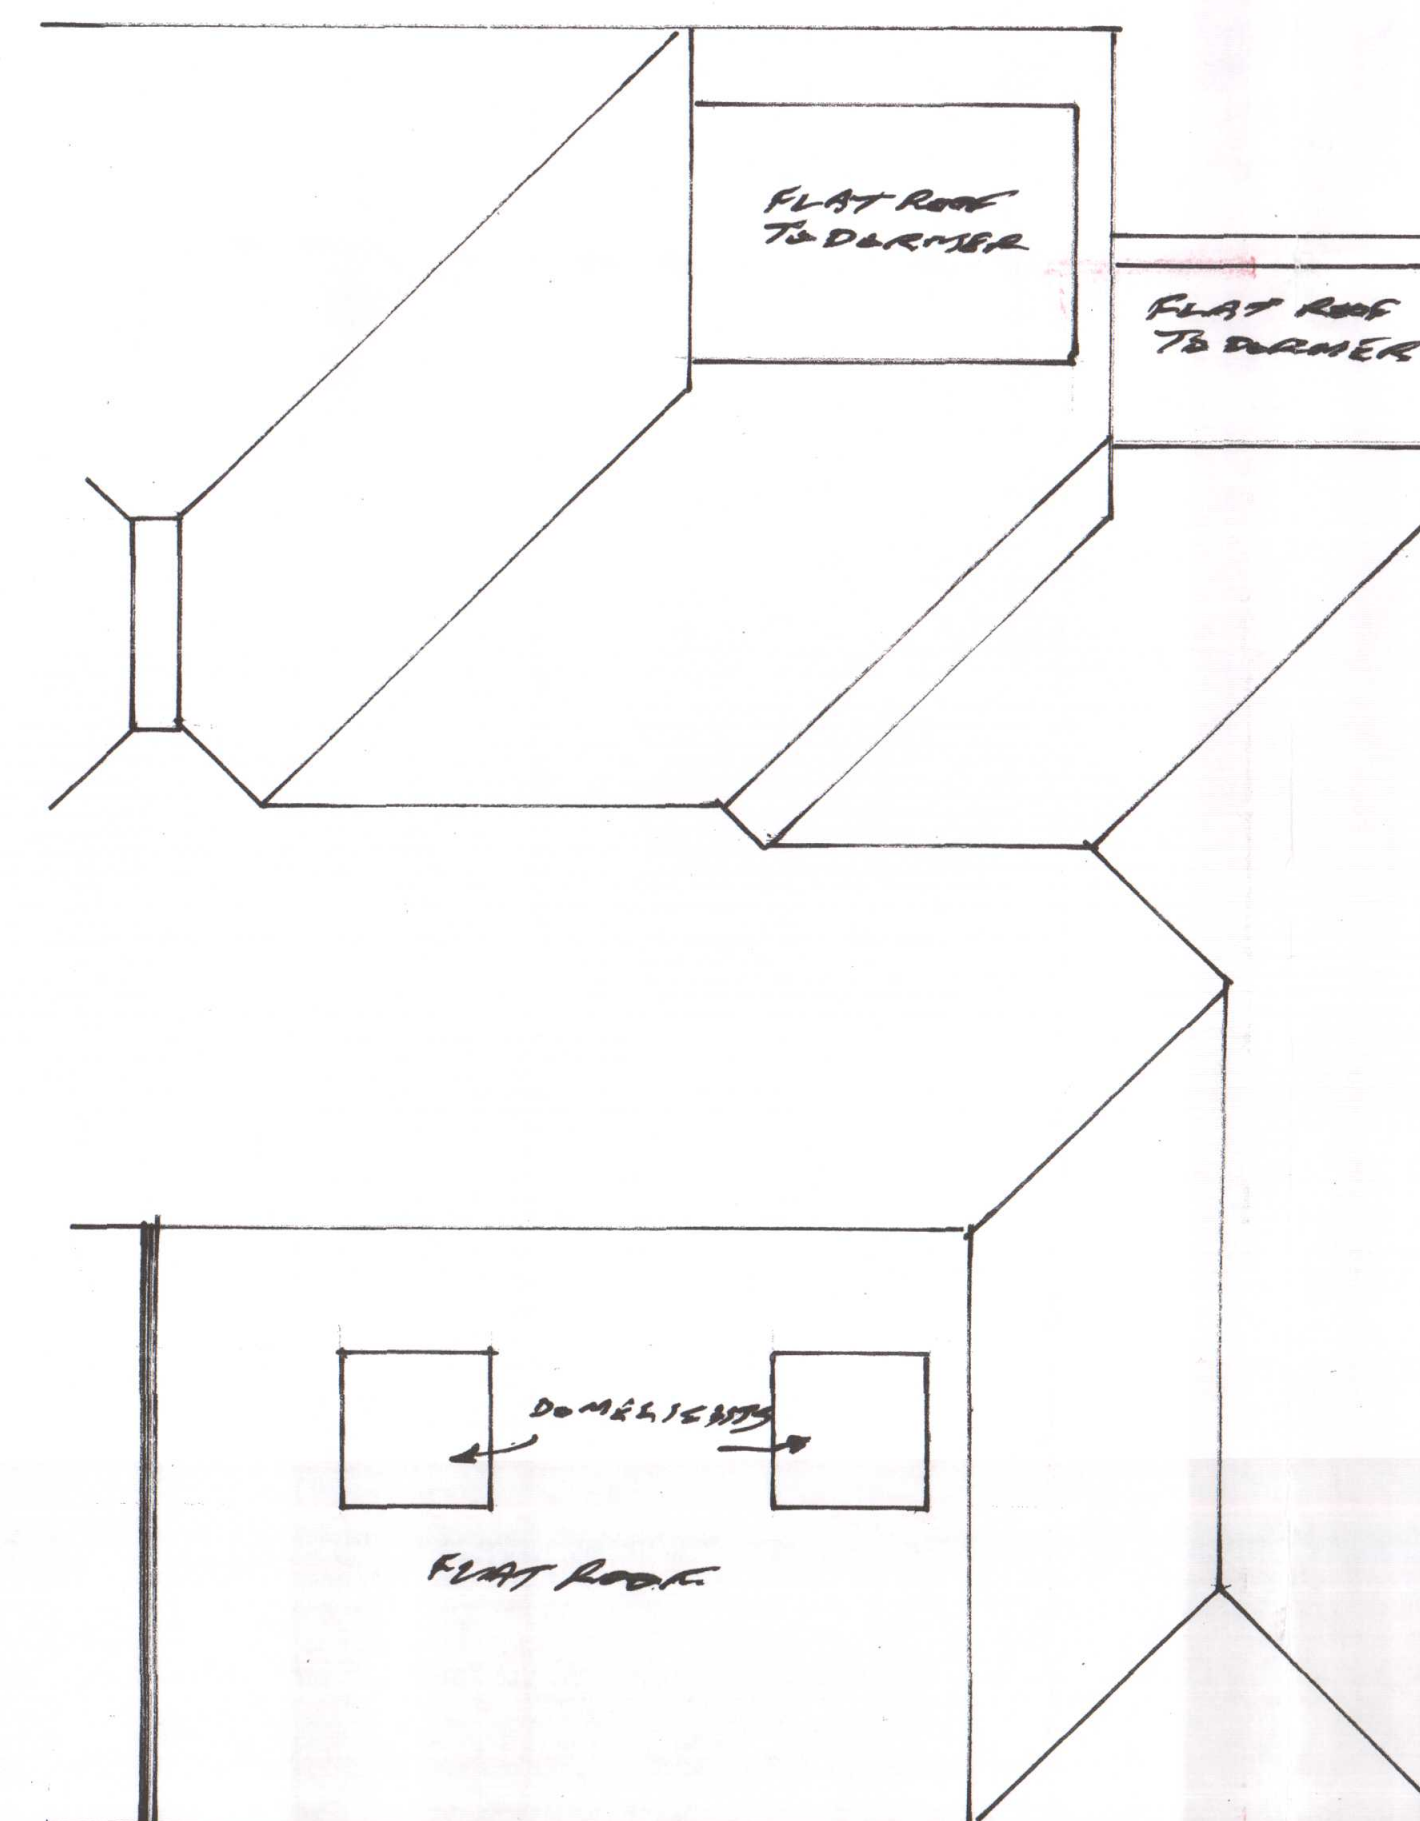

ROOF PLAN

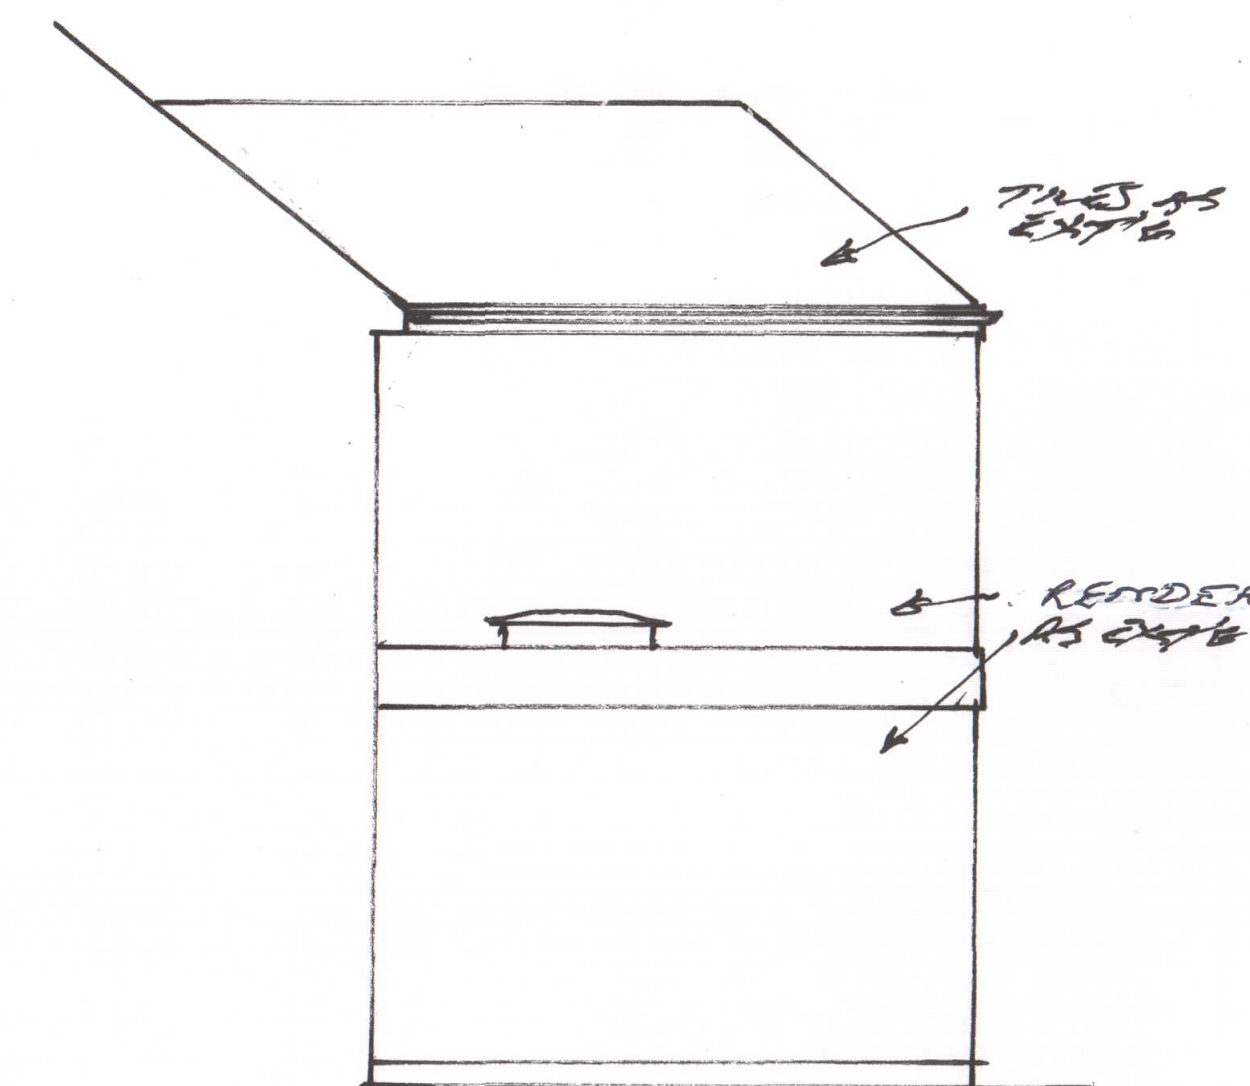

SIDE ELEVATION

SCALE BAR 1:50 AT A1.

PLANS & ELEVATIONS AS PROPOSED AT
88 HYDE WAY HAYES UB3 4 1B
SCALE: 1:50 AT A1
DRG. NO 1503/HA