




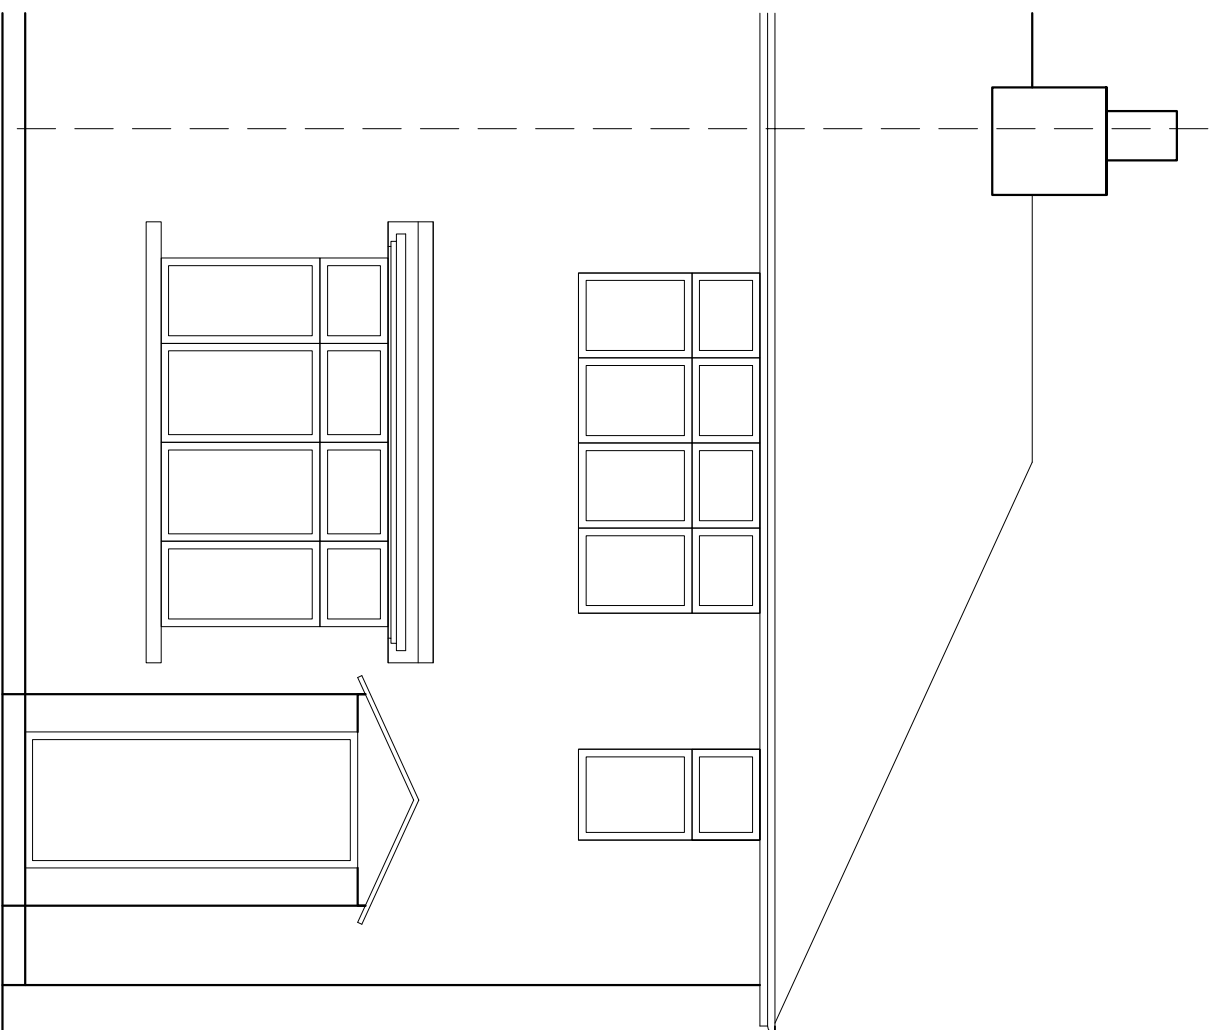


EXISTING FRONT ELEVATION

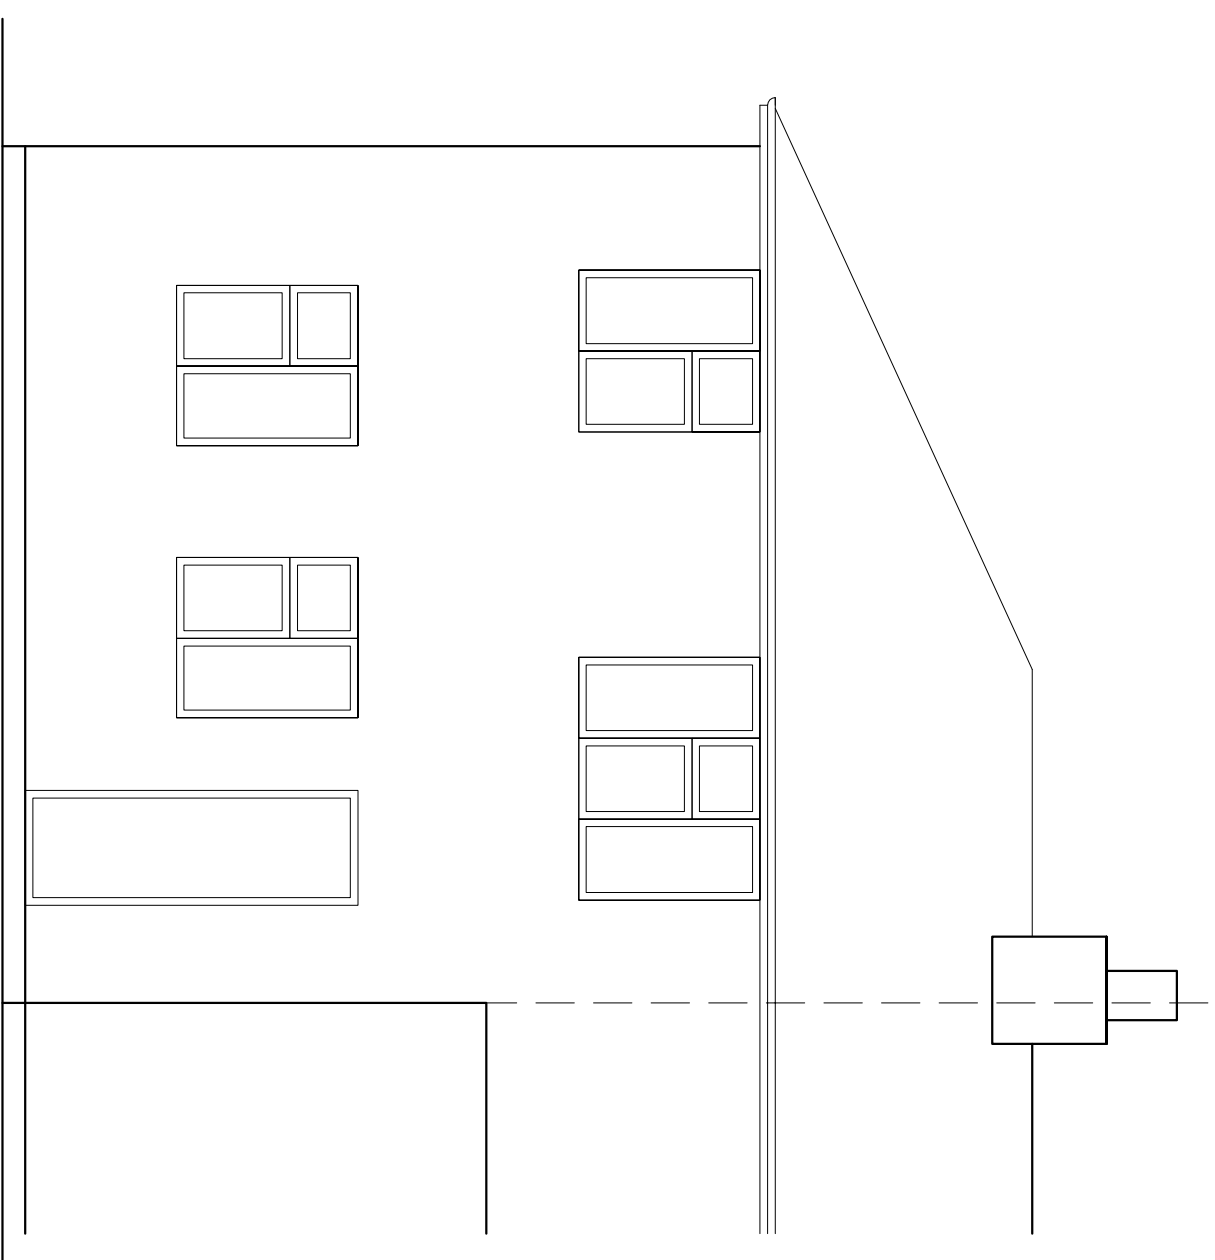

EXISTING REAR ELEVATION



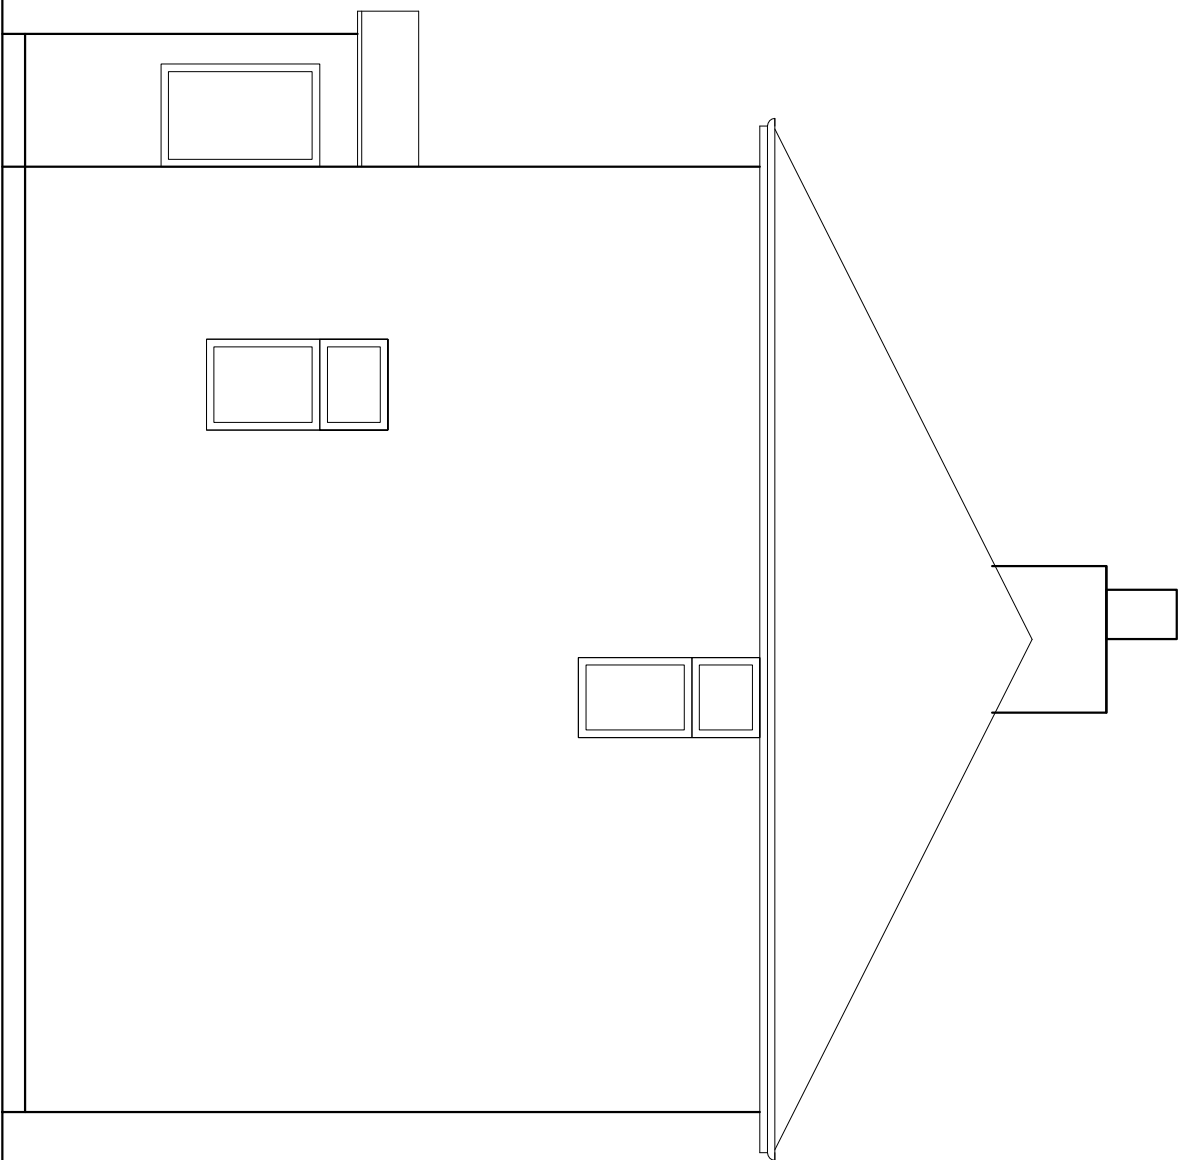


EXISTING RIGHTSIDE ELEVATION




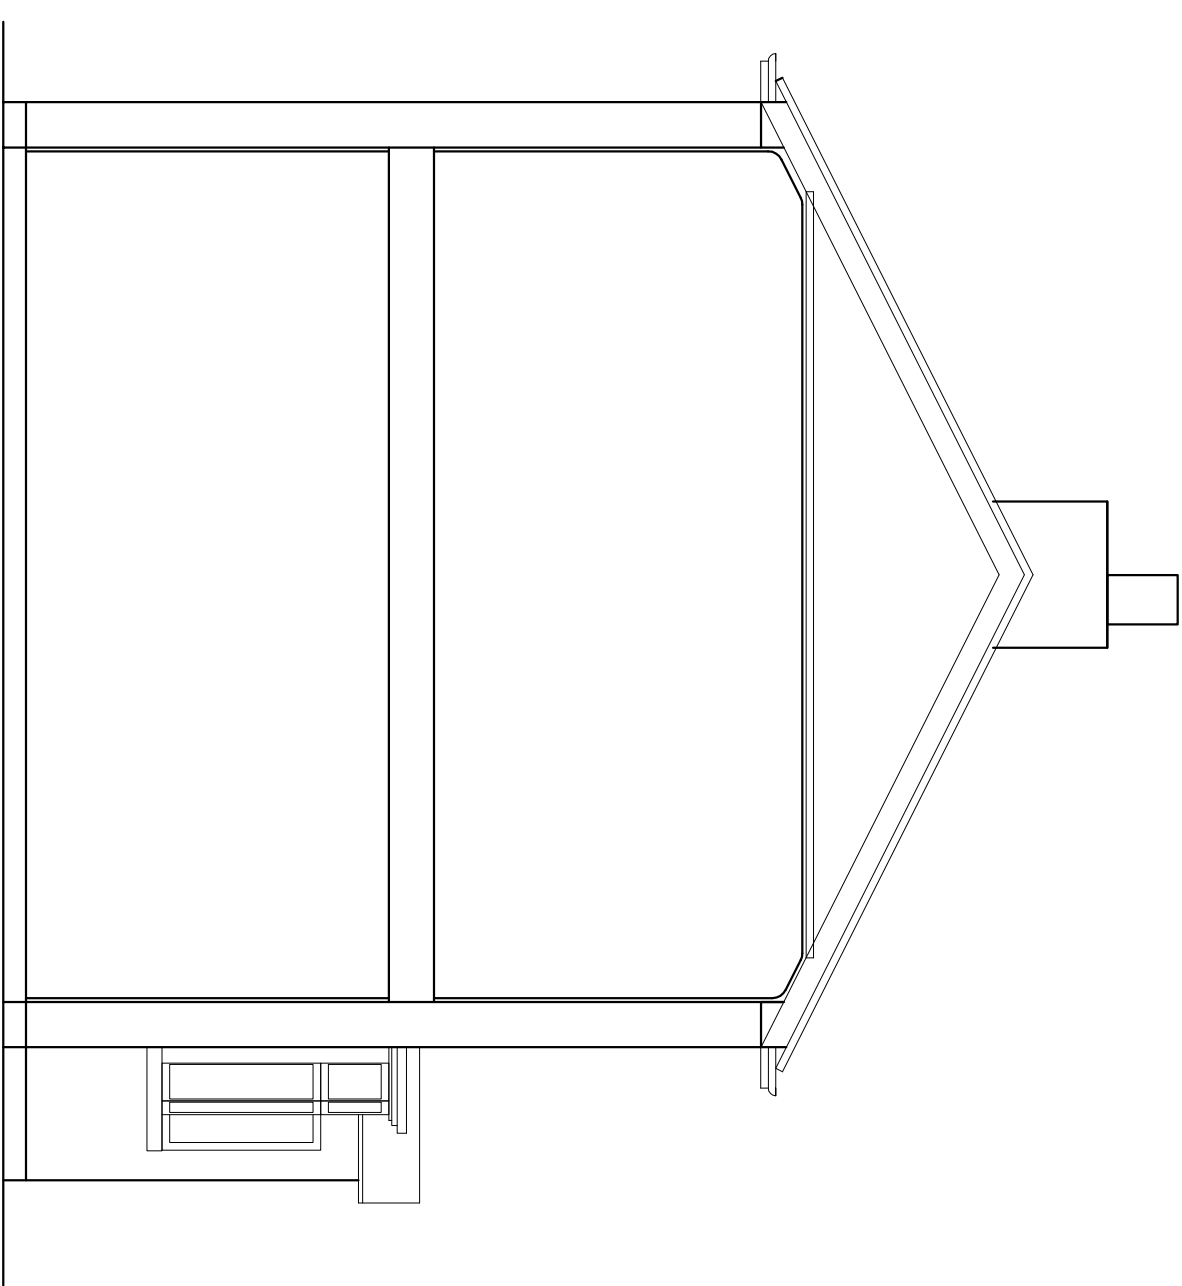


EXISTING LEFTSIDE ELEVATION

Project	32 Clyfford Road RUSLIP HA4 6PS					
Title	EXISTING ELEVATIONS					
notes ● 2015 SRe Ltd. The copyright in this drawing is owned by SRe Ltd. All rights reserved. Neither this drawing nor any part thereof may be reproduced or transmitted in any form or by any means electronic or mechanical, including photocopying, recording or by any information storage or retrieval system without prior permission from the owner.						
SRe Ltd ARCHITECTURAL DESIGNERS . PROJECT MANAGERS 16 REDHILL CLOSE HENZIE ALTO SE3 0209348882 / 0185240440 Email address : info@srelinvestments.co.uk						
Comp Ref:	09/15/151209		Drawn by	ONE		
Date	July 2015		Scale	1:50(A2)		
Drawing No.	2011/C003/04		Rev.			
Rev.	Date	By	Revision/Description	Chk.		

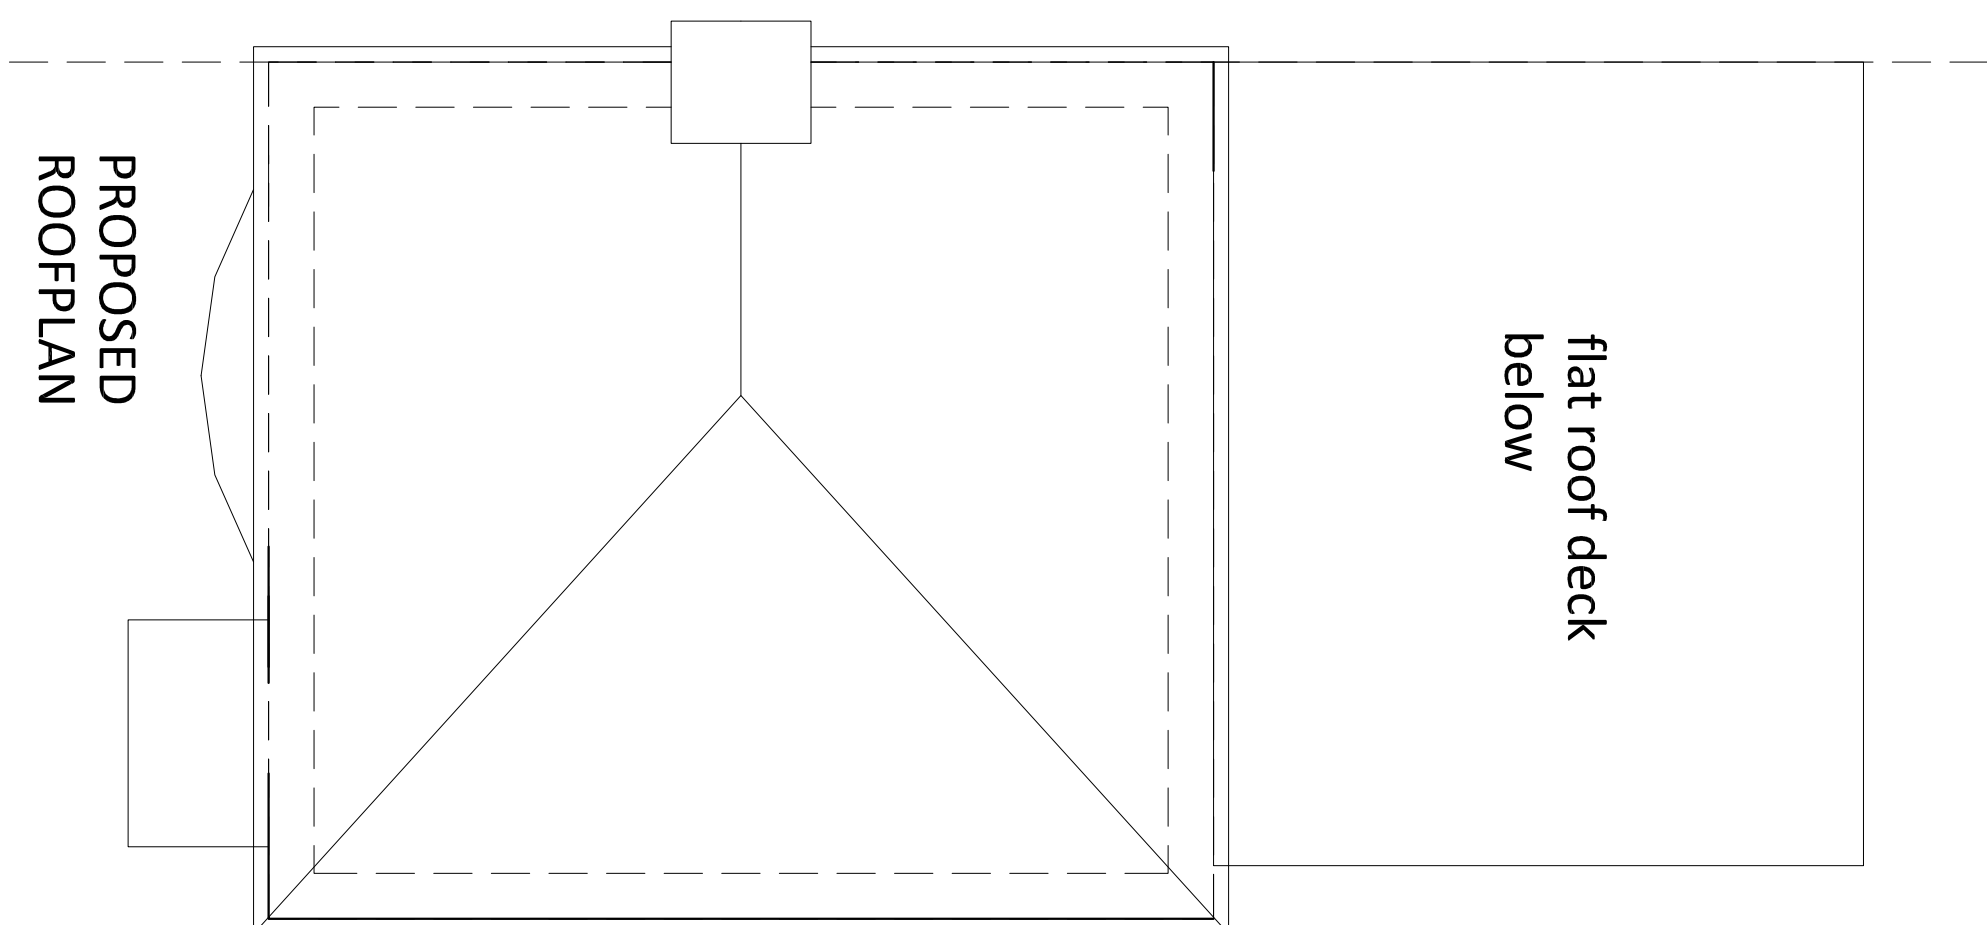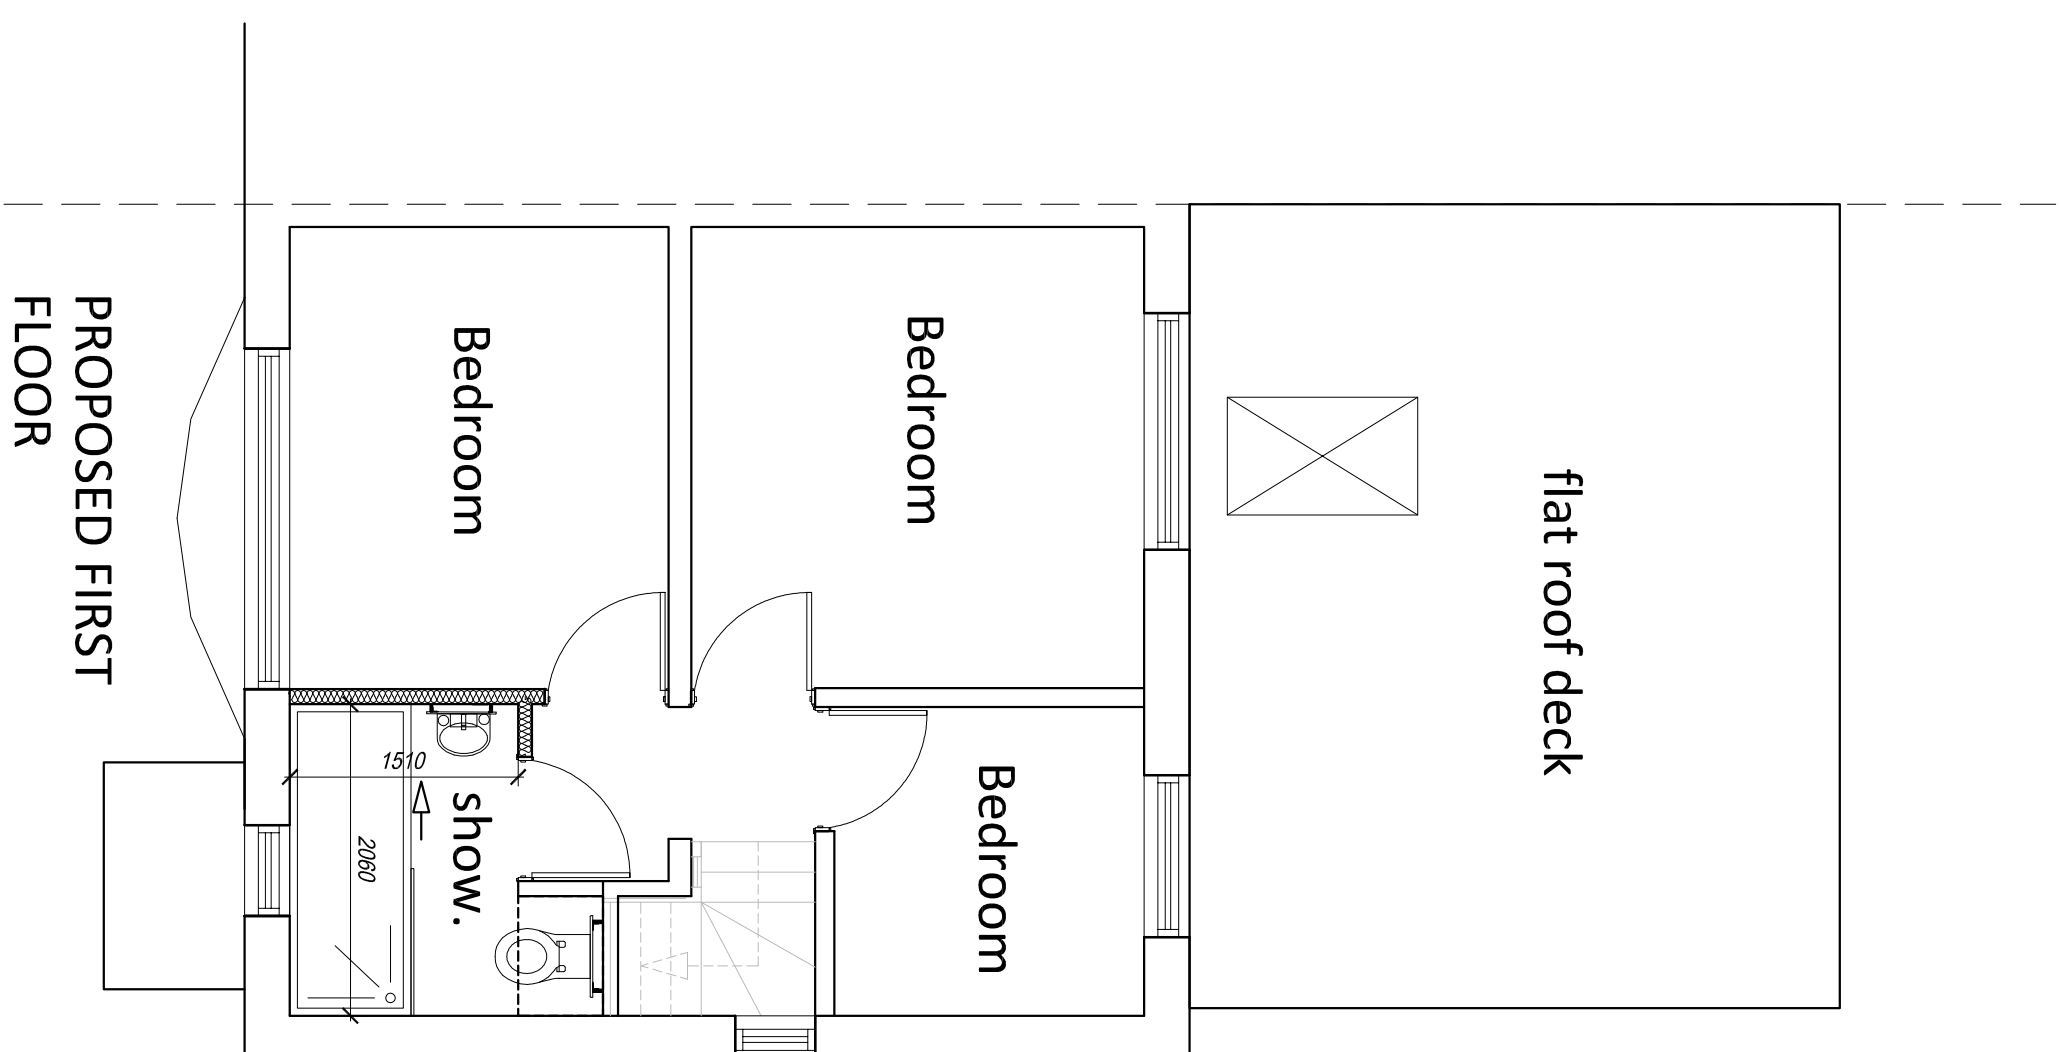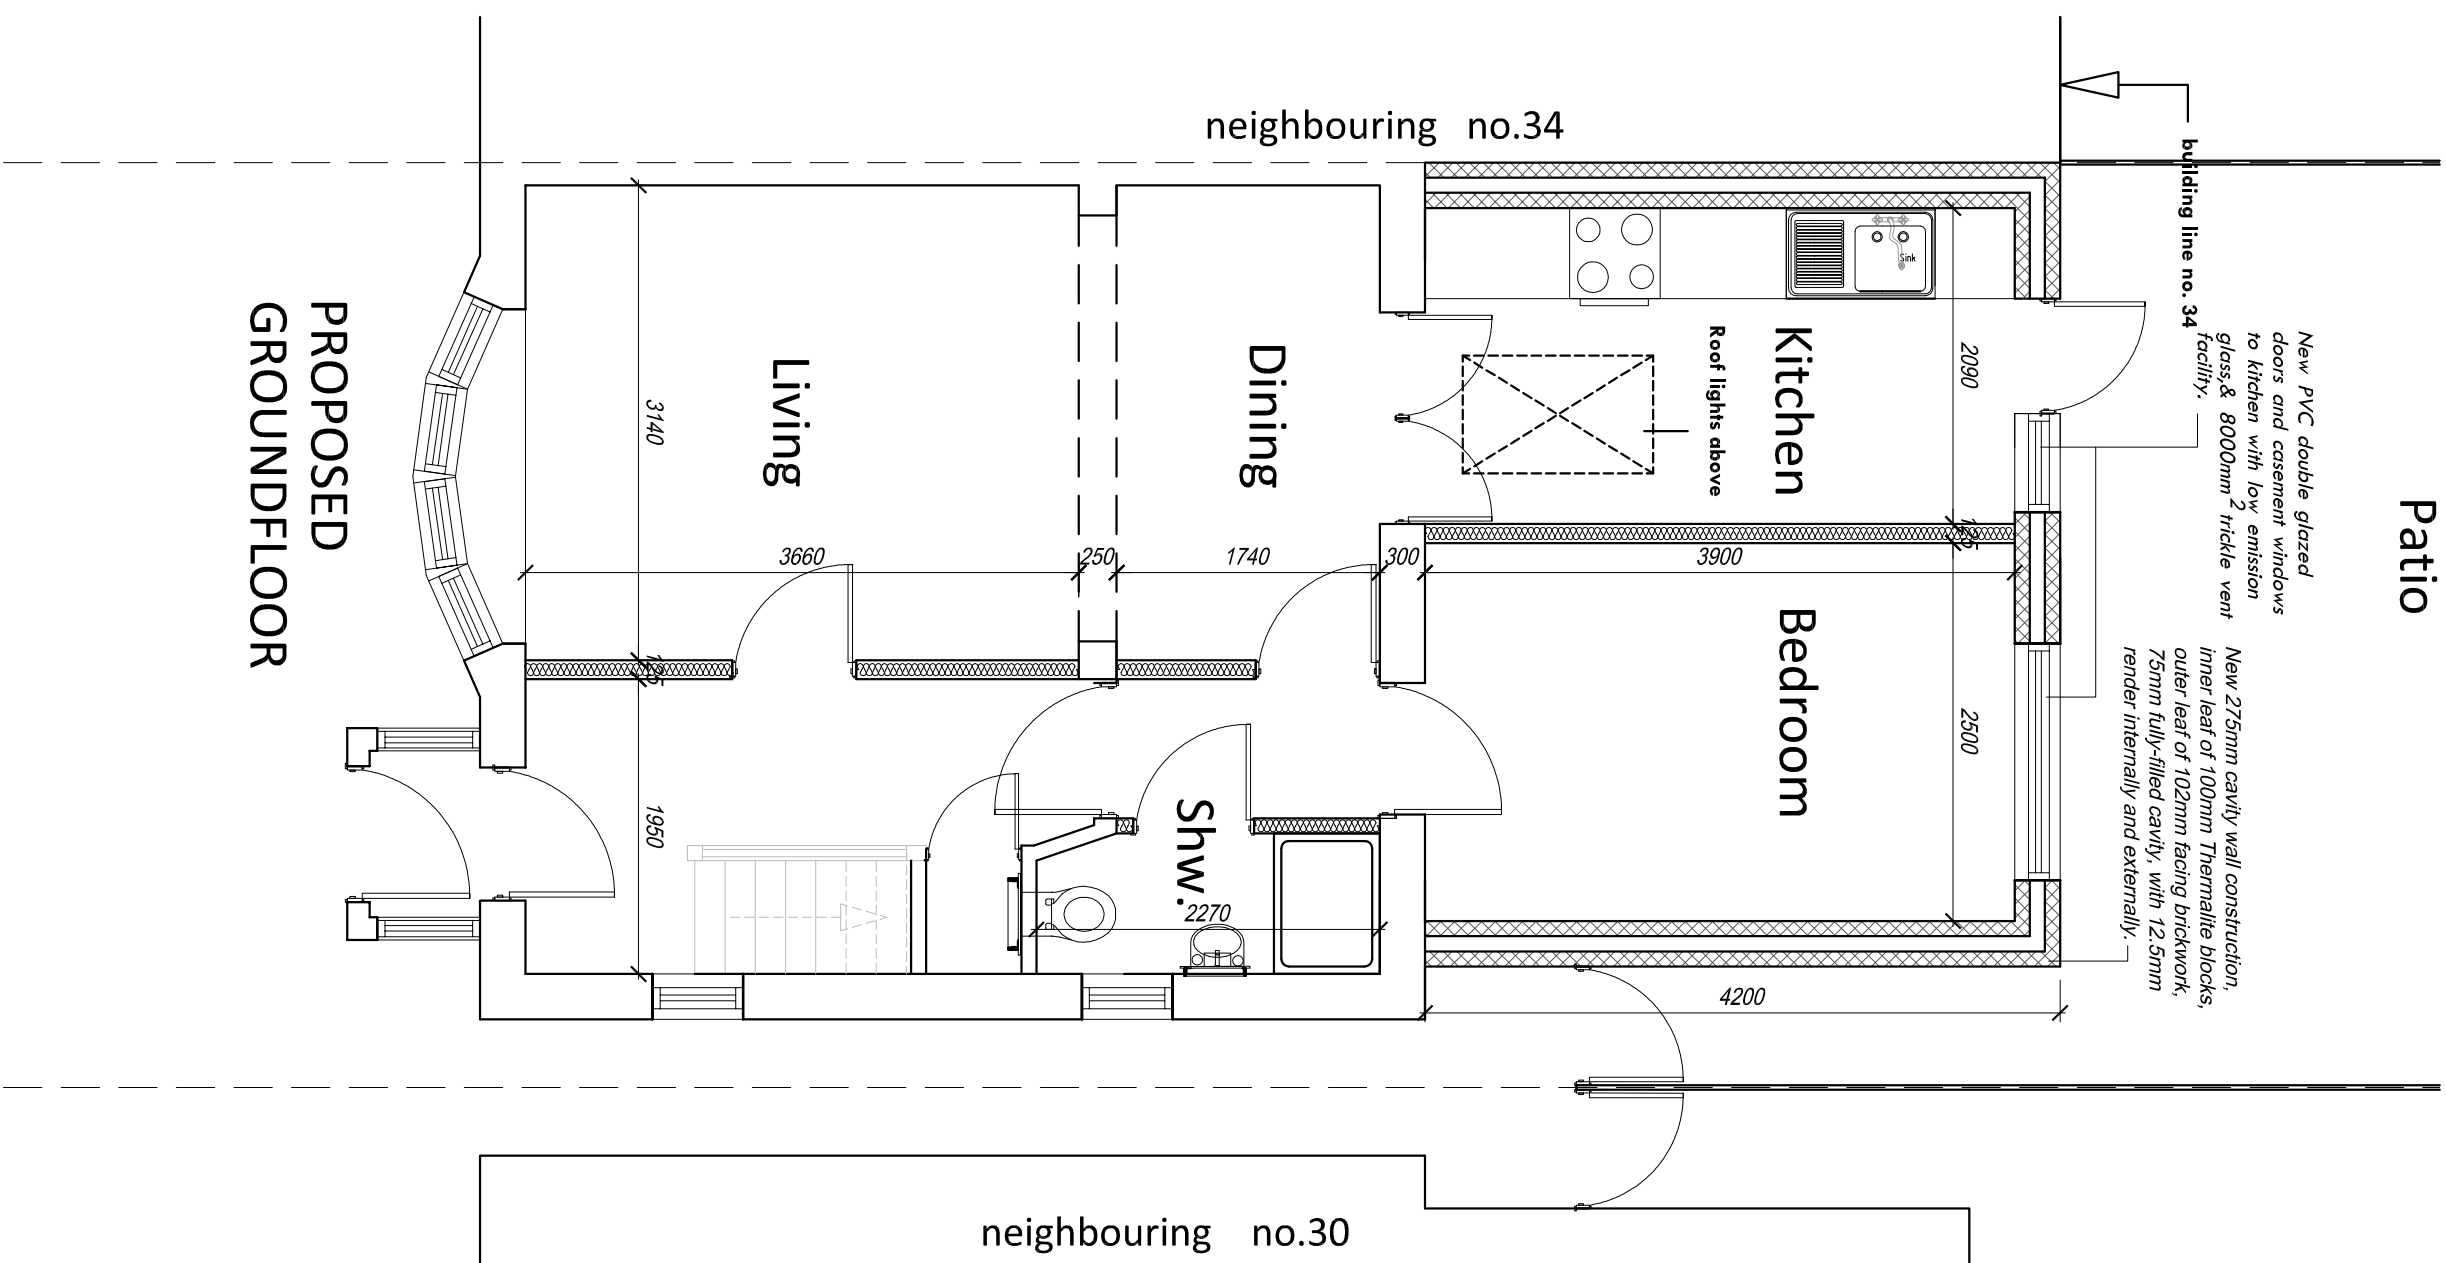

Project	32 Clyfford Road RUSLIP HA4 6PS					
Title						
PROPOSED PLANS						
notes						
© 2015 SRe Ltd. The copyright in this drawing is owned by SRe Ltd. All rights reserved. Neither this drawing nor any part thereof may be reproduced or transmitted in any form or by any means electronic or mechanical, including photocopying, recording or by any information storage or retrieval system without prior permission from the owner.						
SRe Ltd ARCHITECTURAL DESIGNERS . PROJECT MANAGERS 16 REDHILL CLOSE HENZIE AL10 8EQ 02093438822 / 01752524240 Email address : info@srelinvestments.co.uk						
Comp Ref:		Drawn by		Checked by		
09/15/151209		ONE		ONE		
Date	Scale					
July 2015	1:50(A2)					
Drawing No.	Rev.					
2011/C003/06						
Rev.	Date	By	Description			

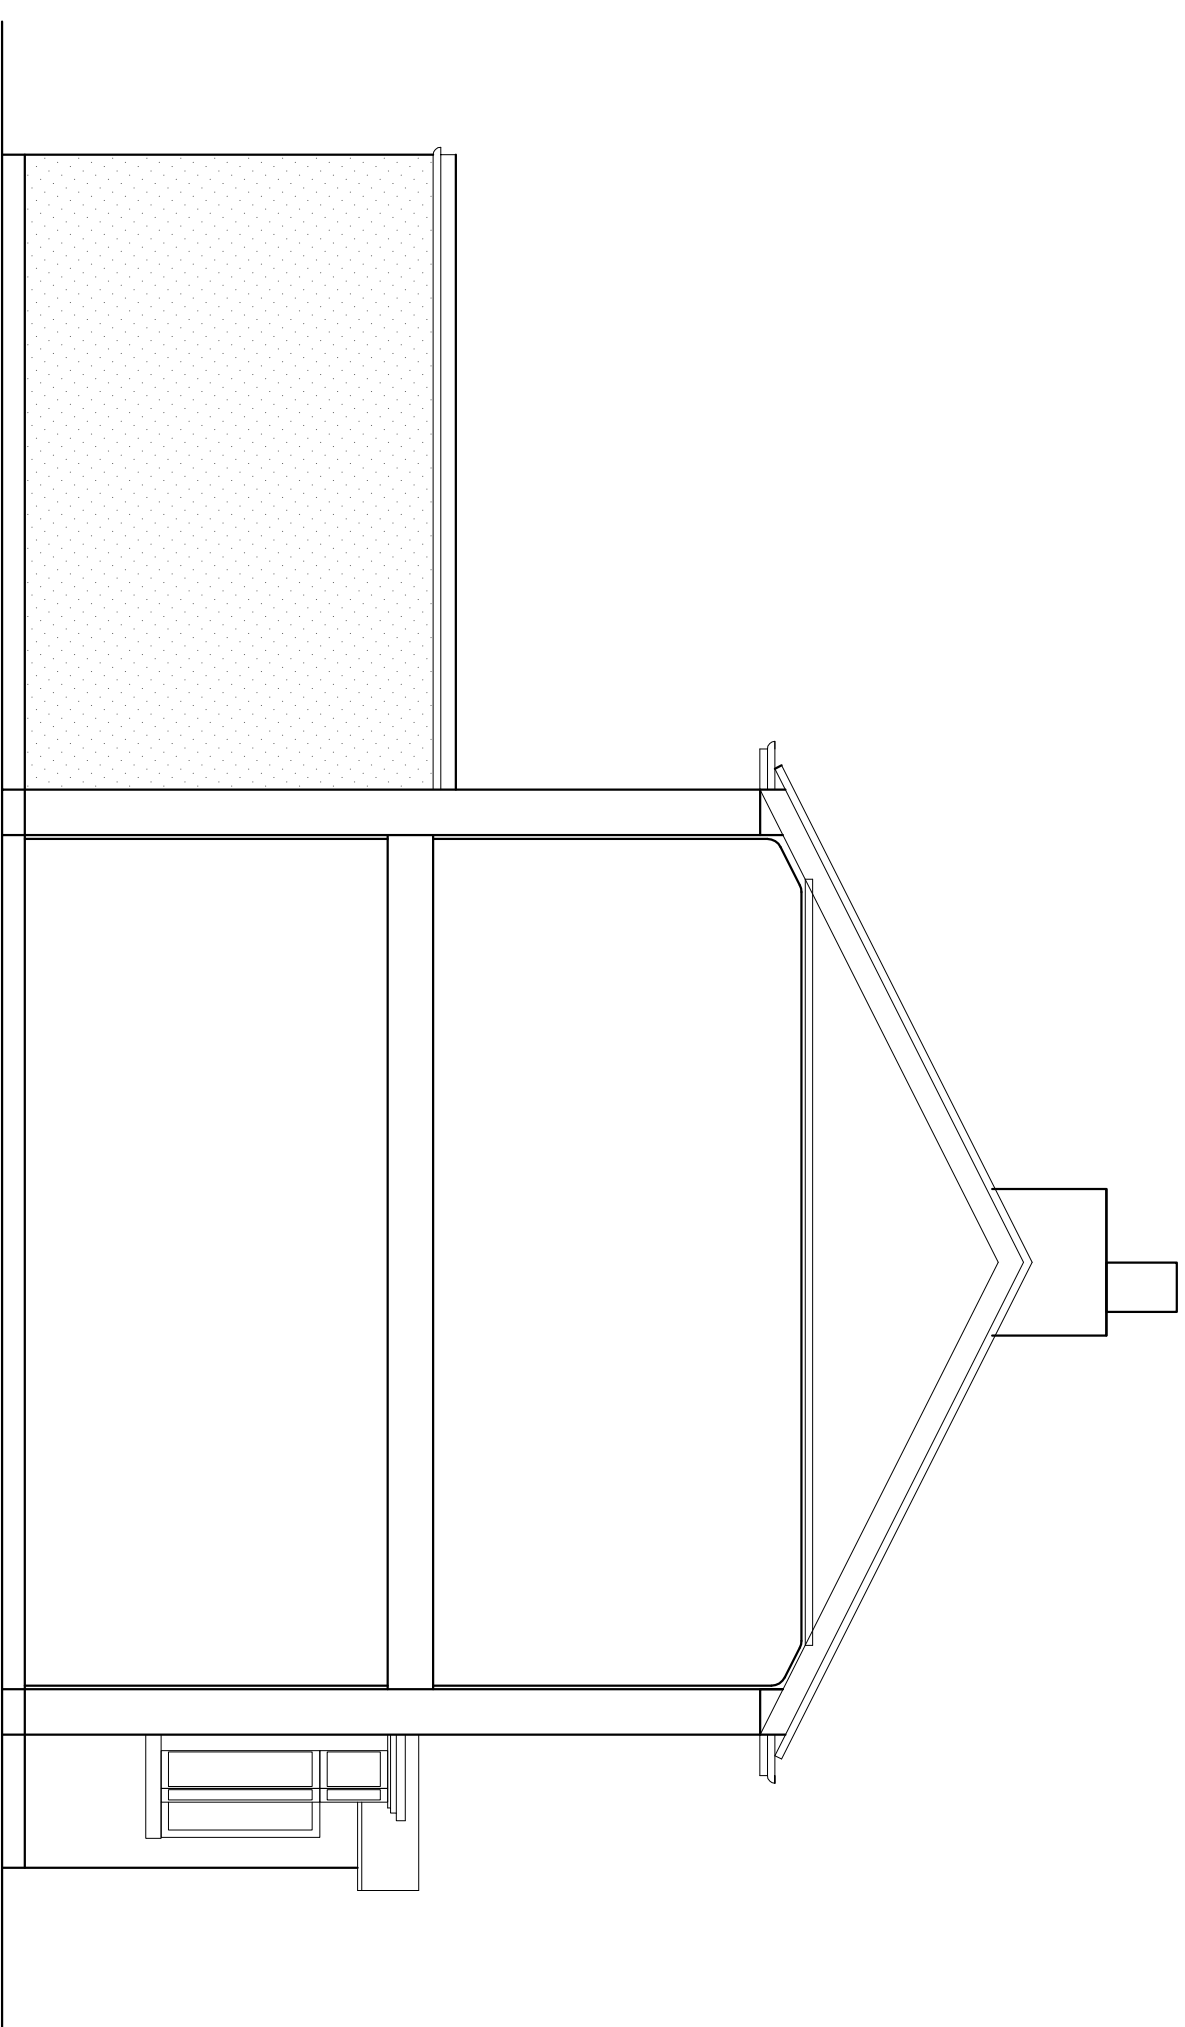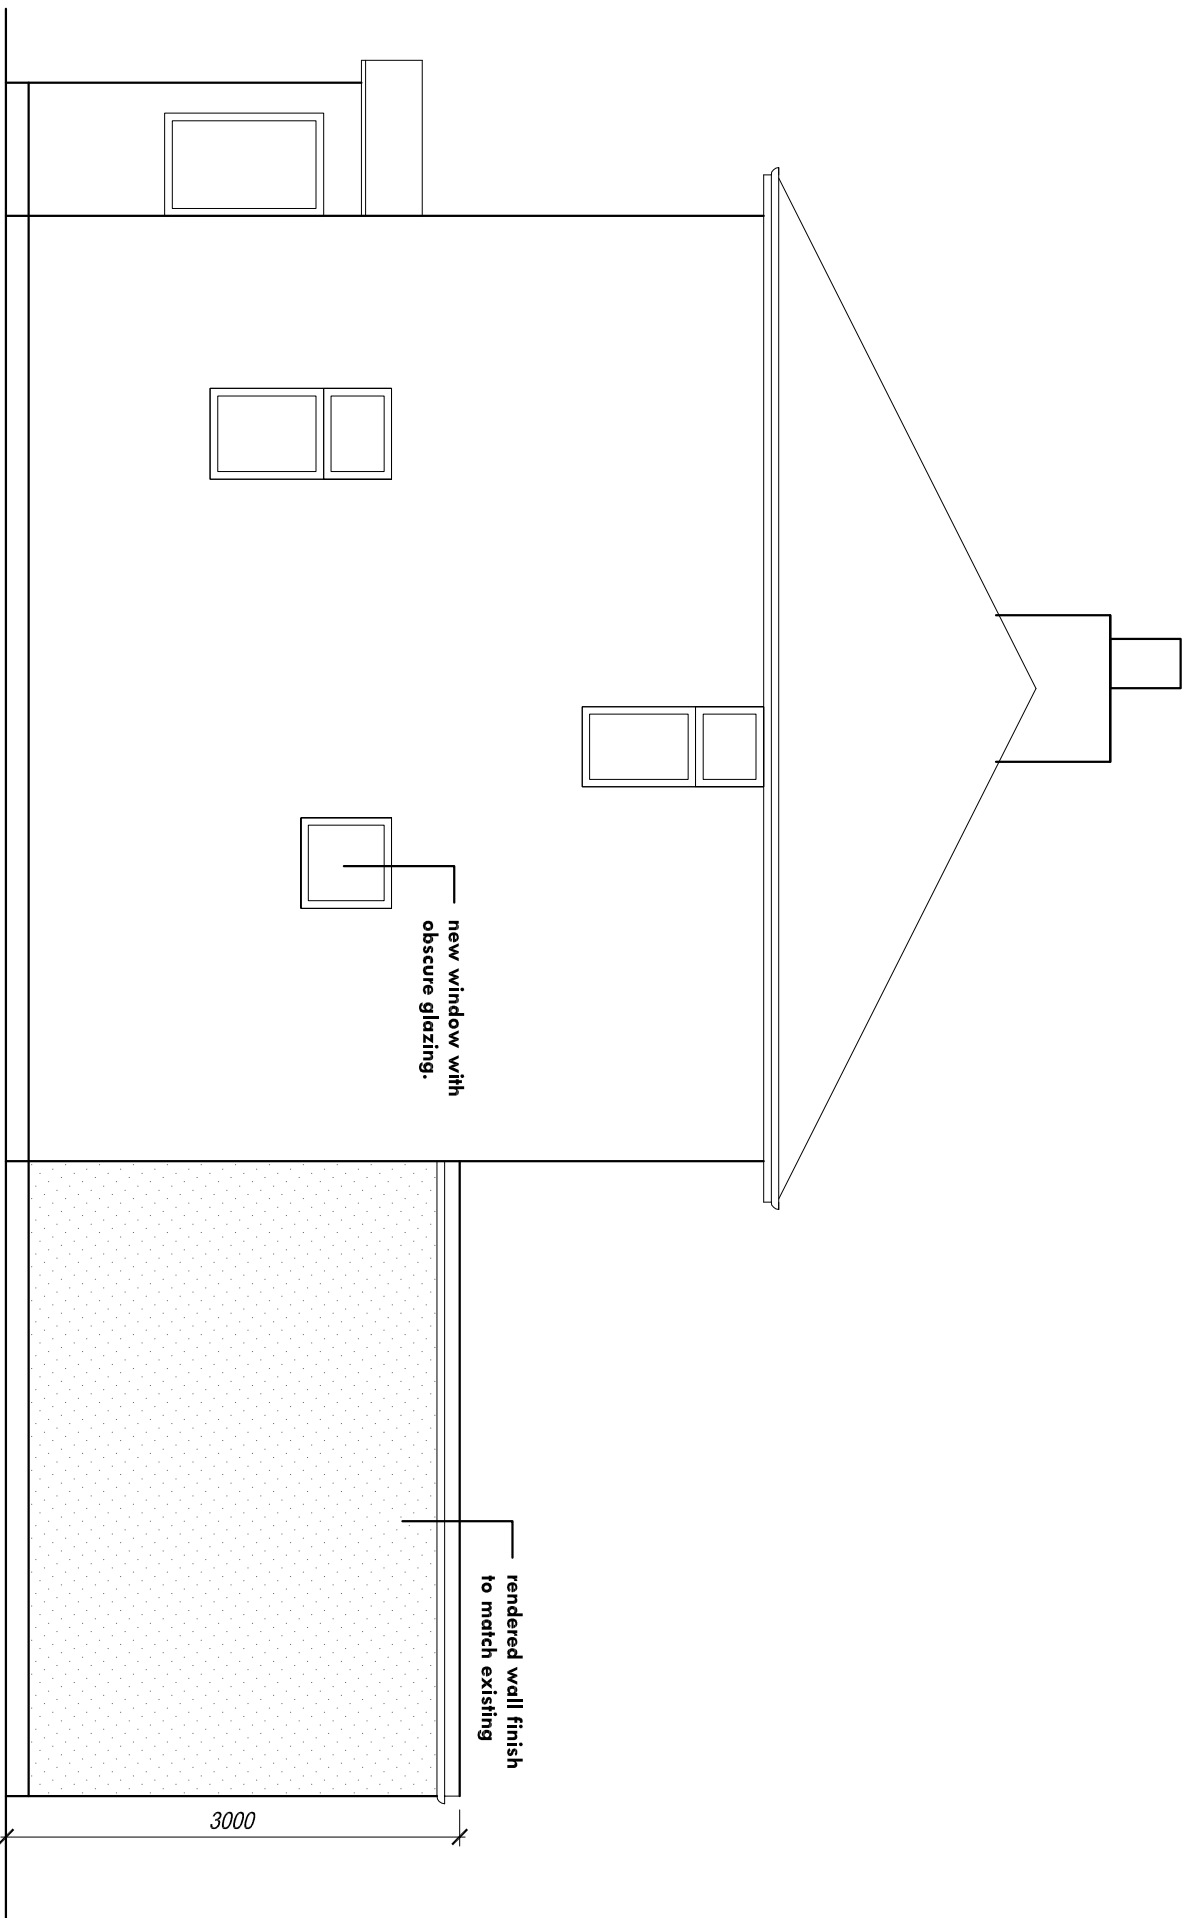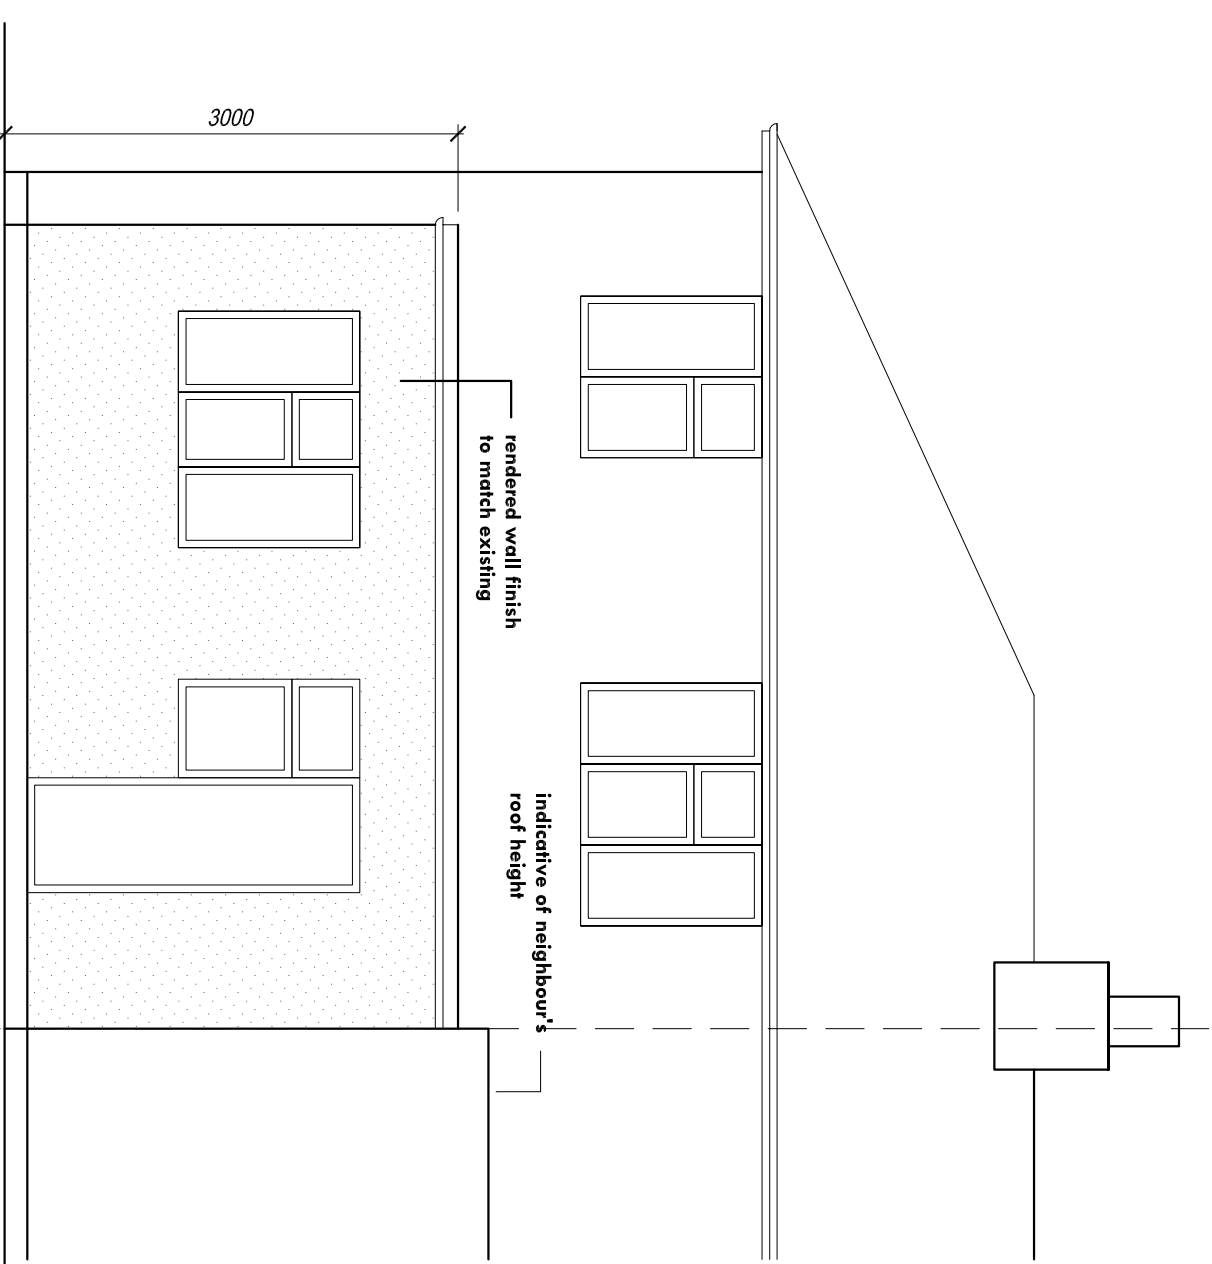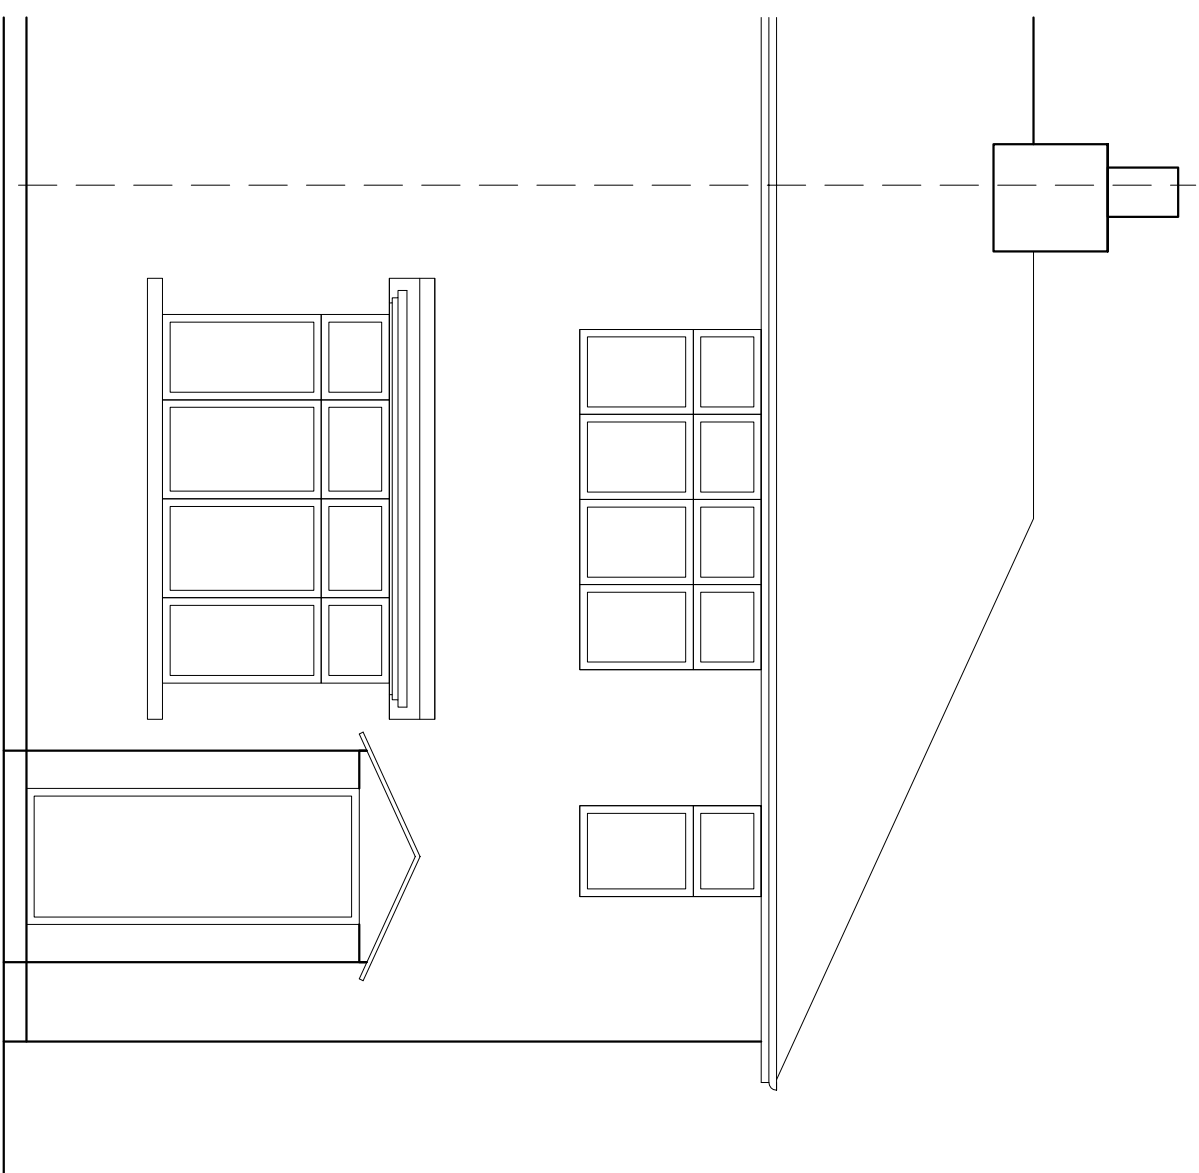[illegible]