



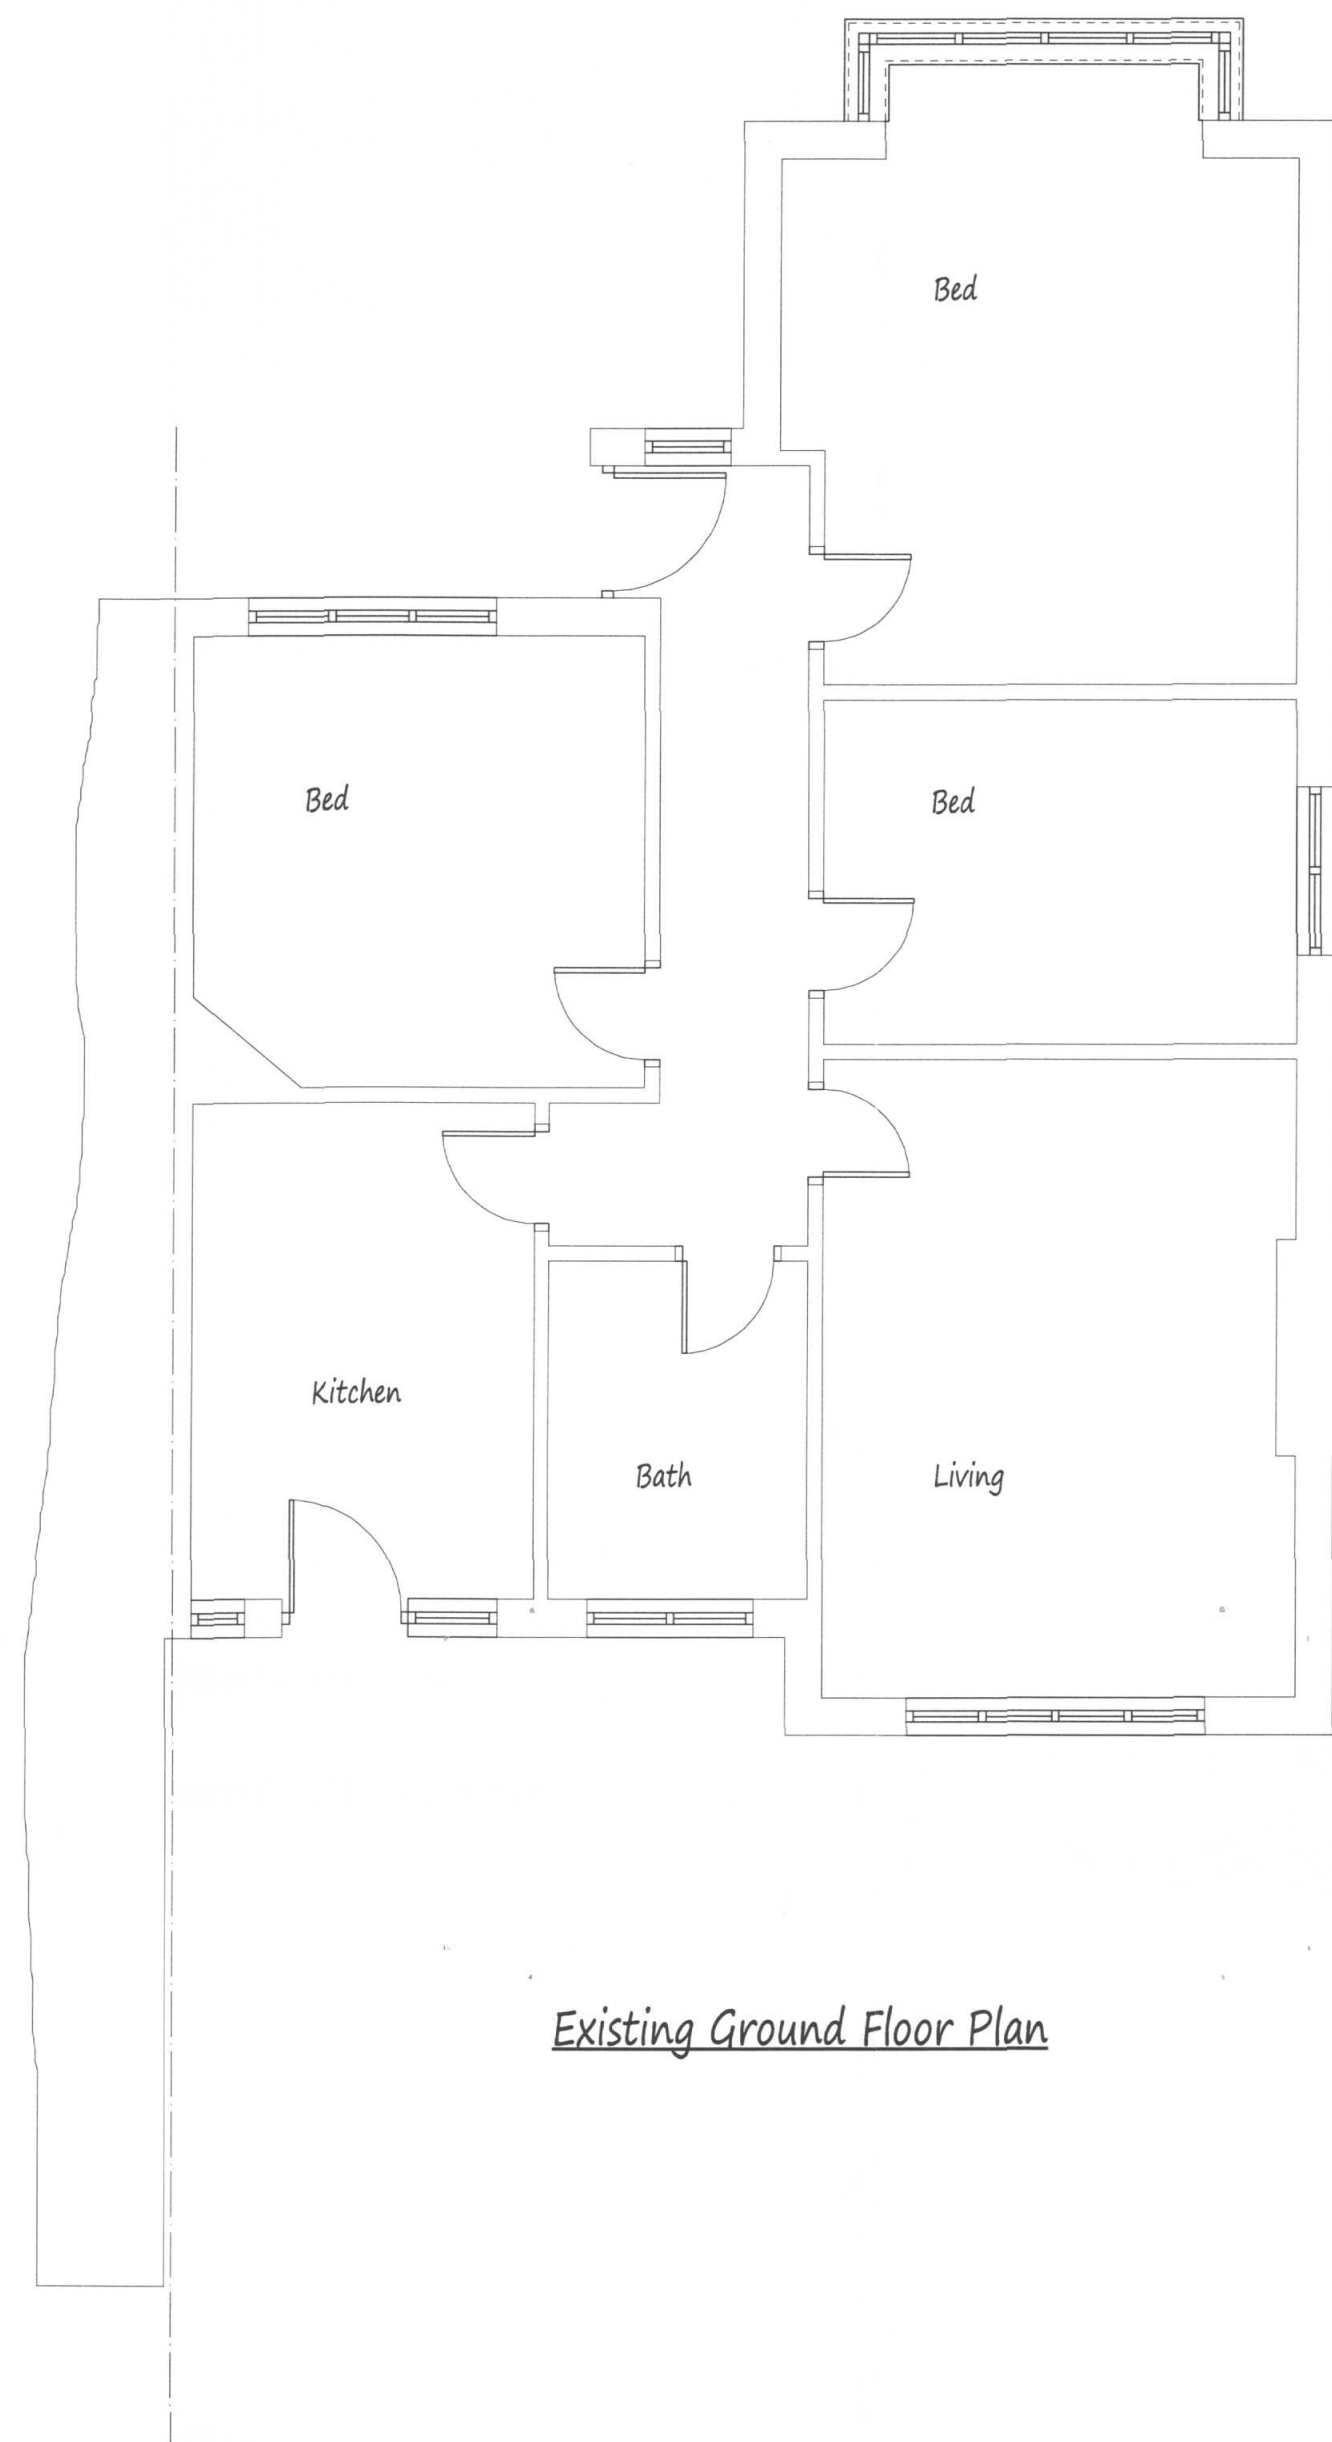


Existing Ground Floor Plan

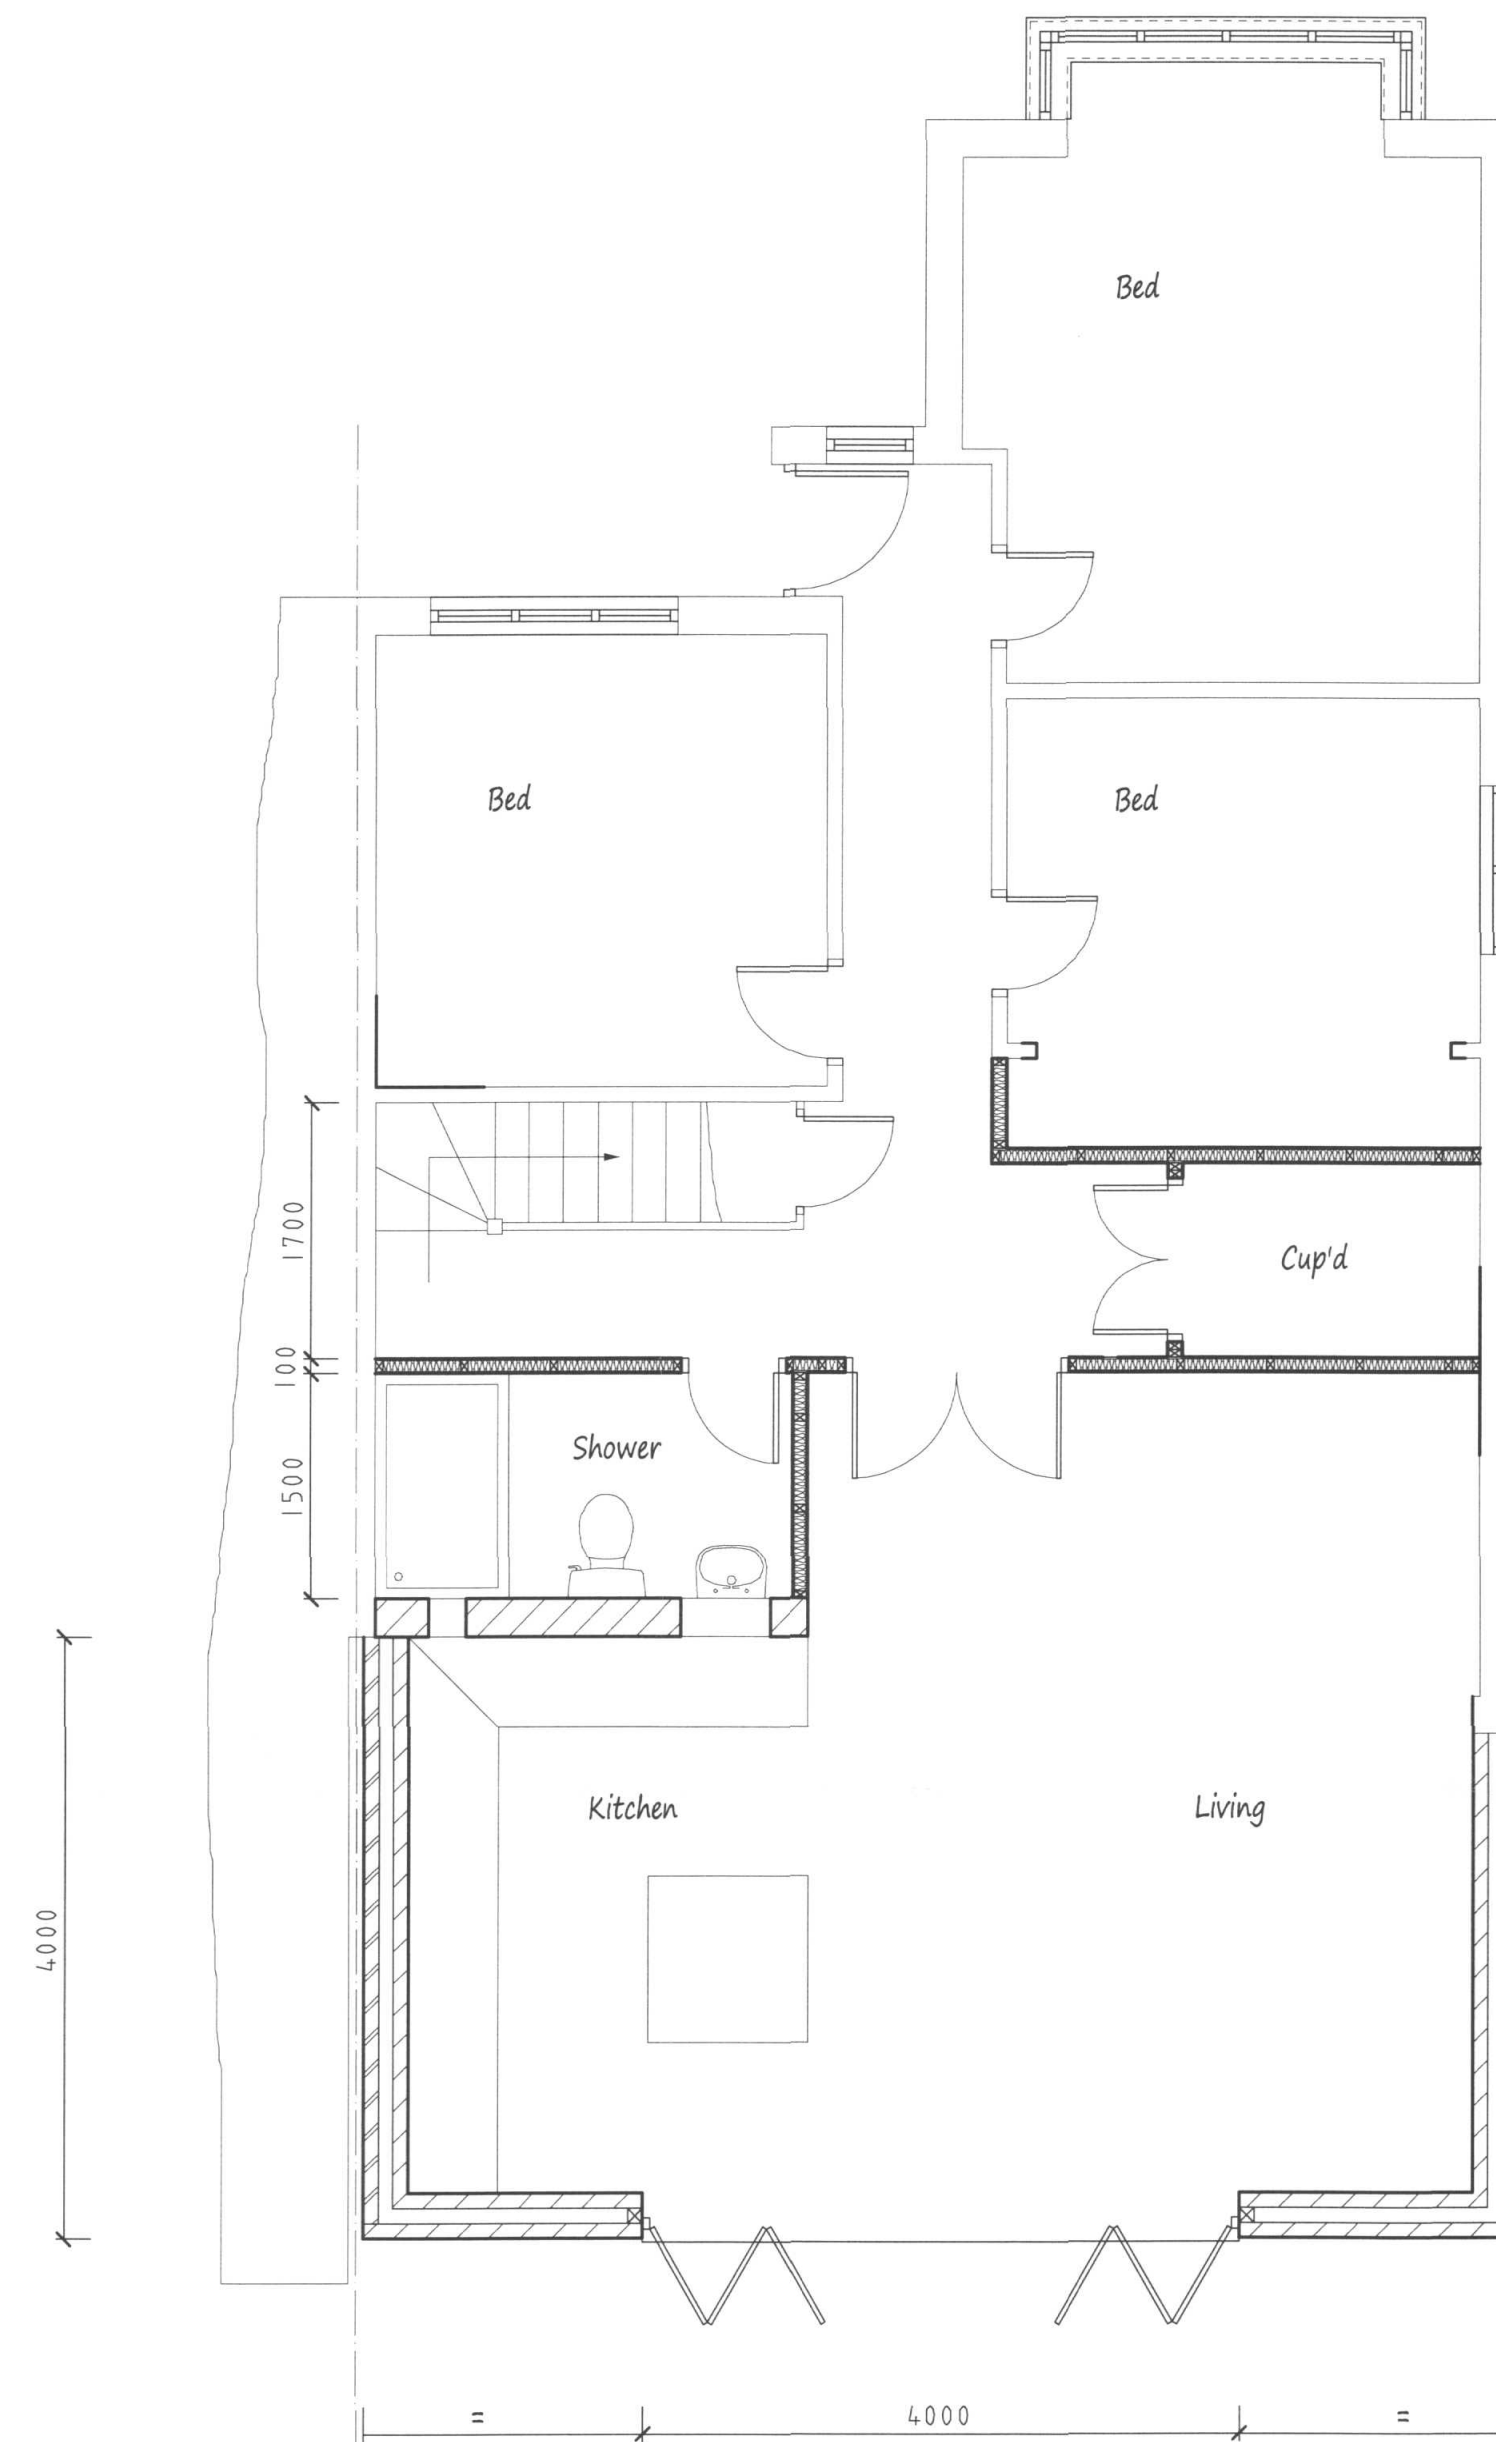


Proposed Ground Floor Plan

All Materials to Match Existing

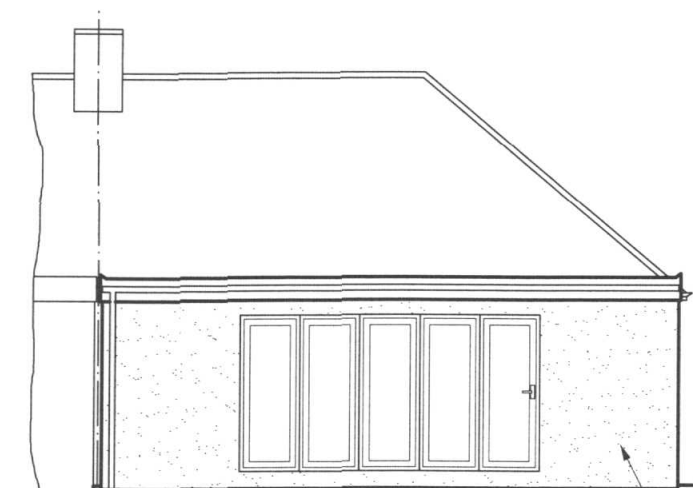


Rear Elevation

Rendered to match existing

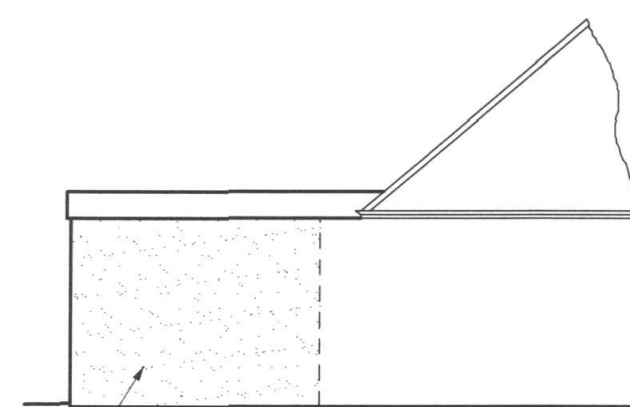



Side Elevation

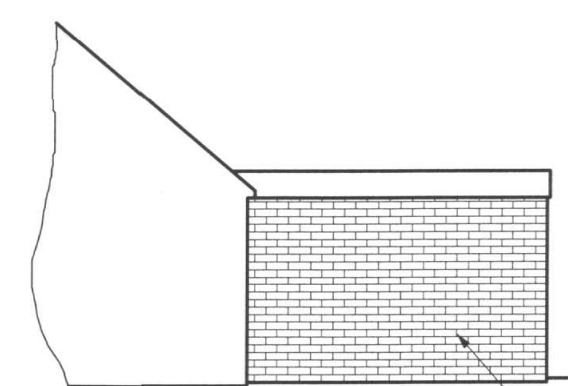

Side Elevation

Top of roof
2800
Not to exceed 3m
Ground level

Face brickwork

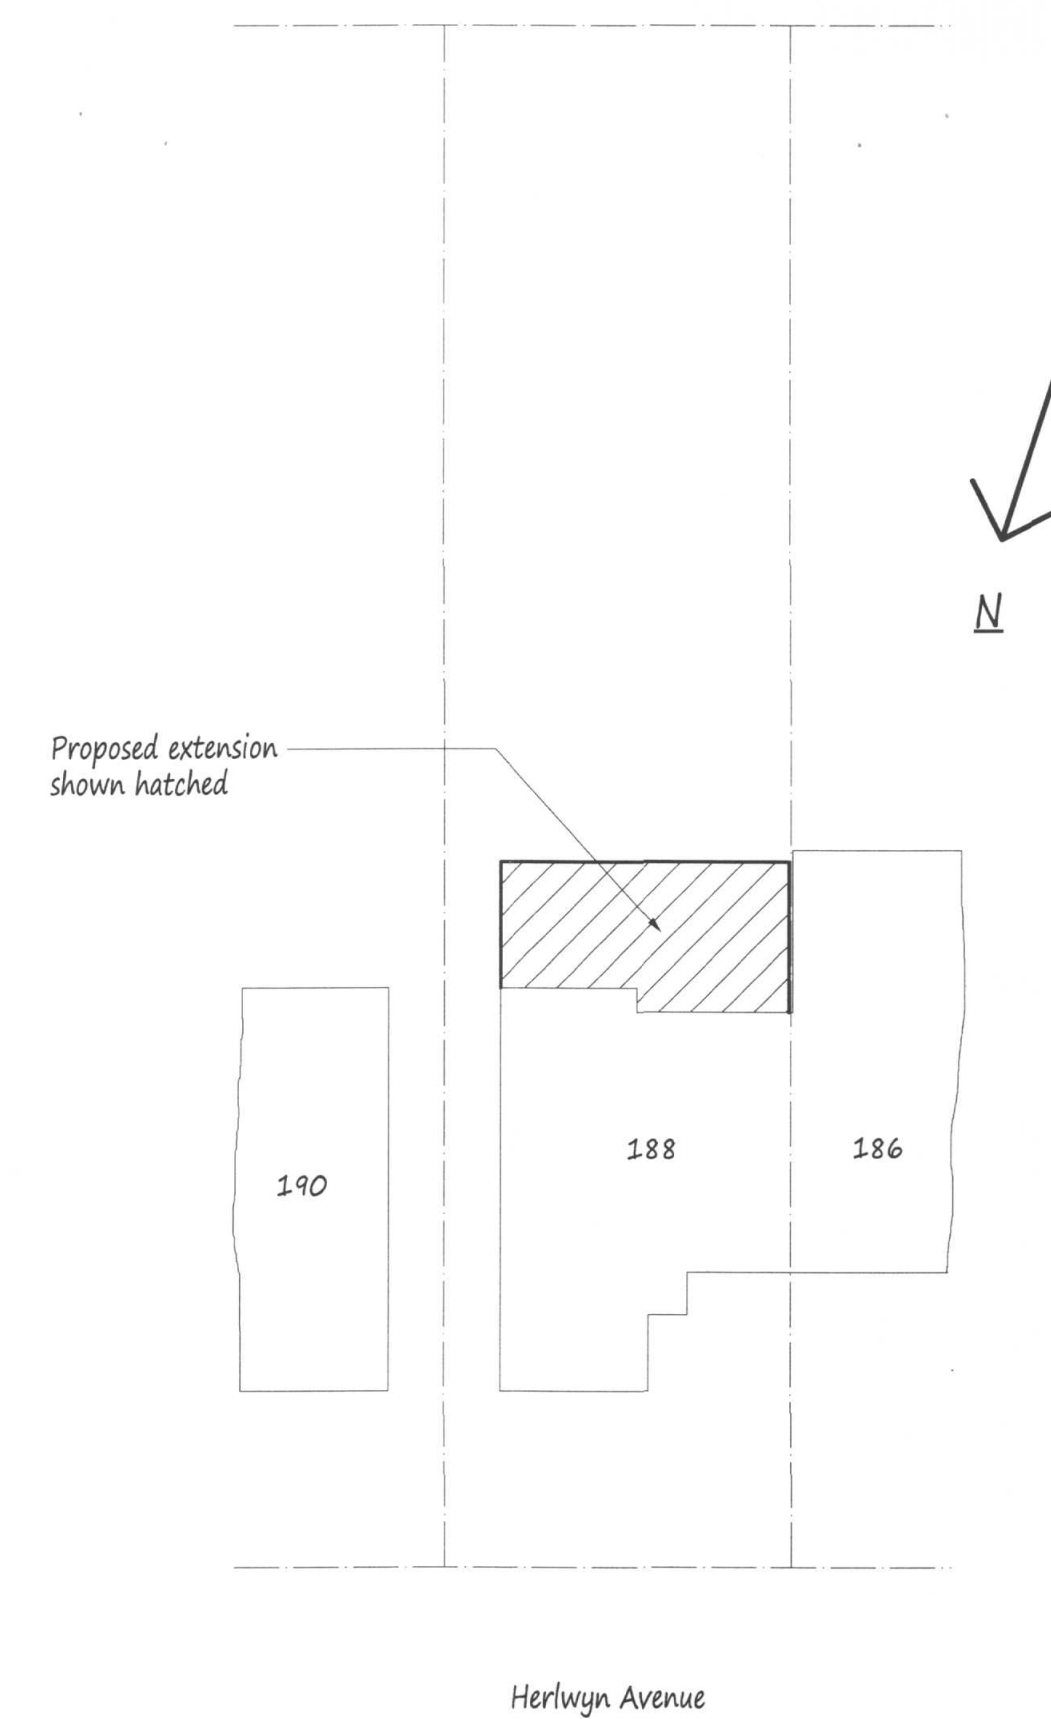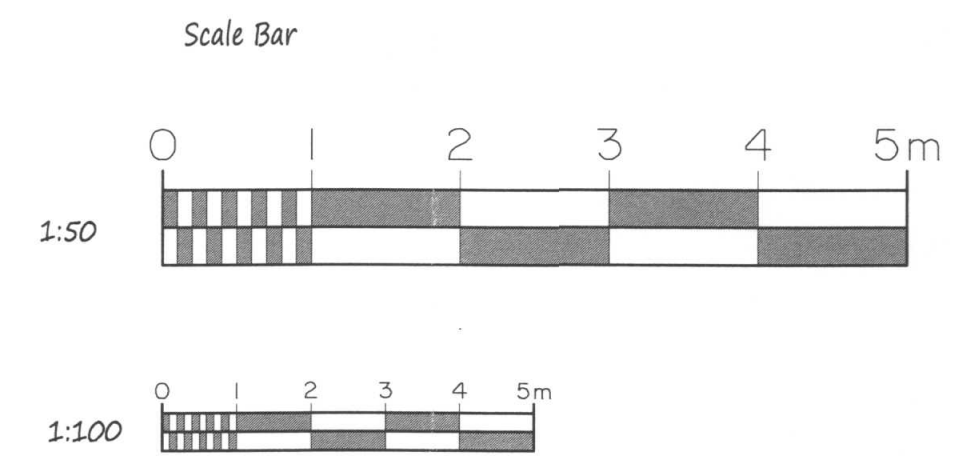

Site Plan scale 1:200

NOTES:
All dimensions must be checked on site and not scaled from this drawing.

A	Date	Revisions
Copyright G.E. Pottle & Co. Building Design & Management Services		
Suite B 128 Manor Way Ruislip Middlesex HA4 8HR		
Tel: 01895 622800 Fax: 01895 622900 www.planning-pottle.co.uk		
Client Mr & Mrs Chopra		
Job Title 188 Herlwyn Avenue Ruislip Middlesex		
Drawing Title Proposed Single Storey Rear Extension		
Scale 1:50. 100. 200		
Date July 2015		Drawn by MDP
Drg No. 3565/01		