






FRONT VIEW

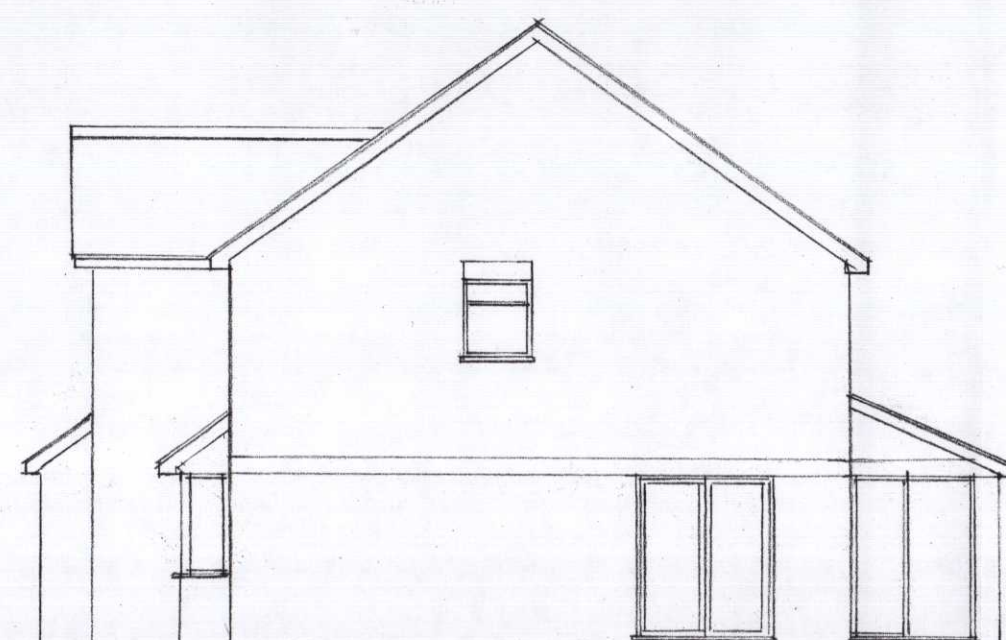


SIDE VIEW TO NO.3

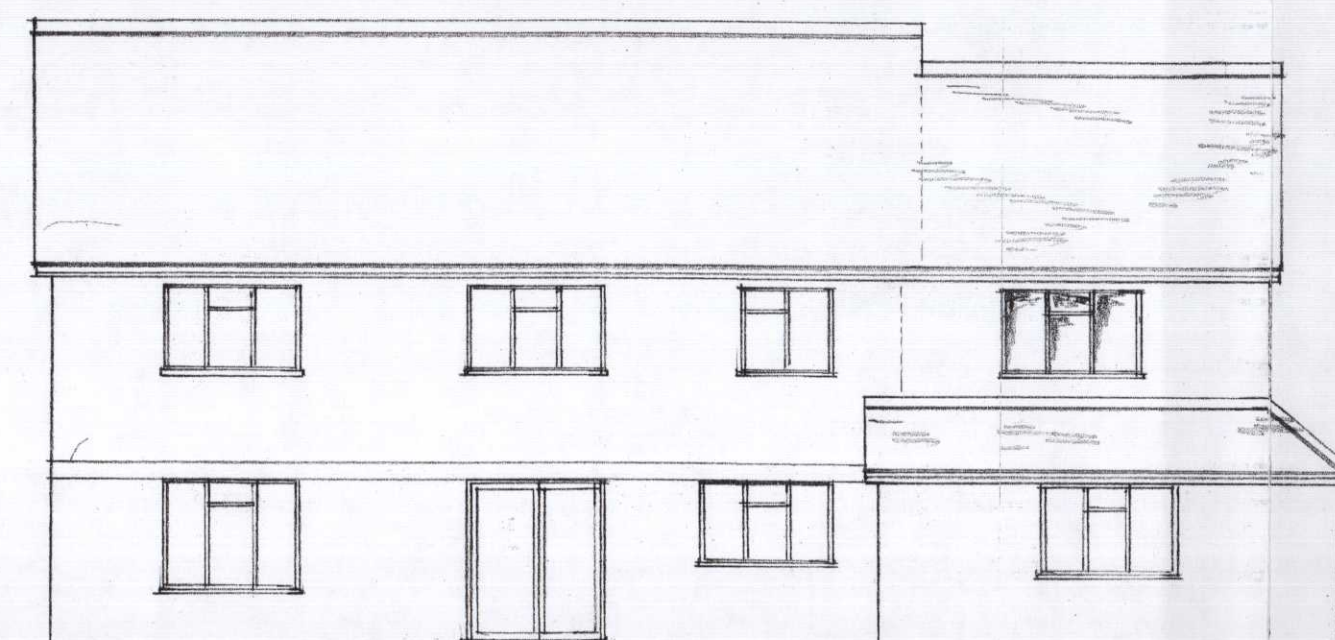


REAR VIEW

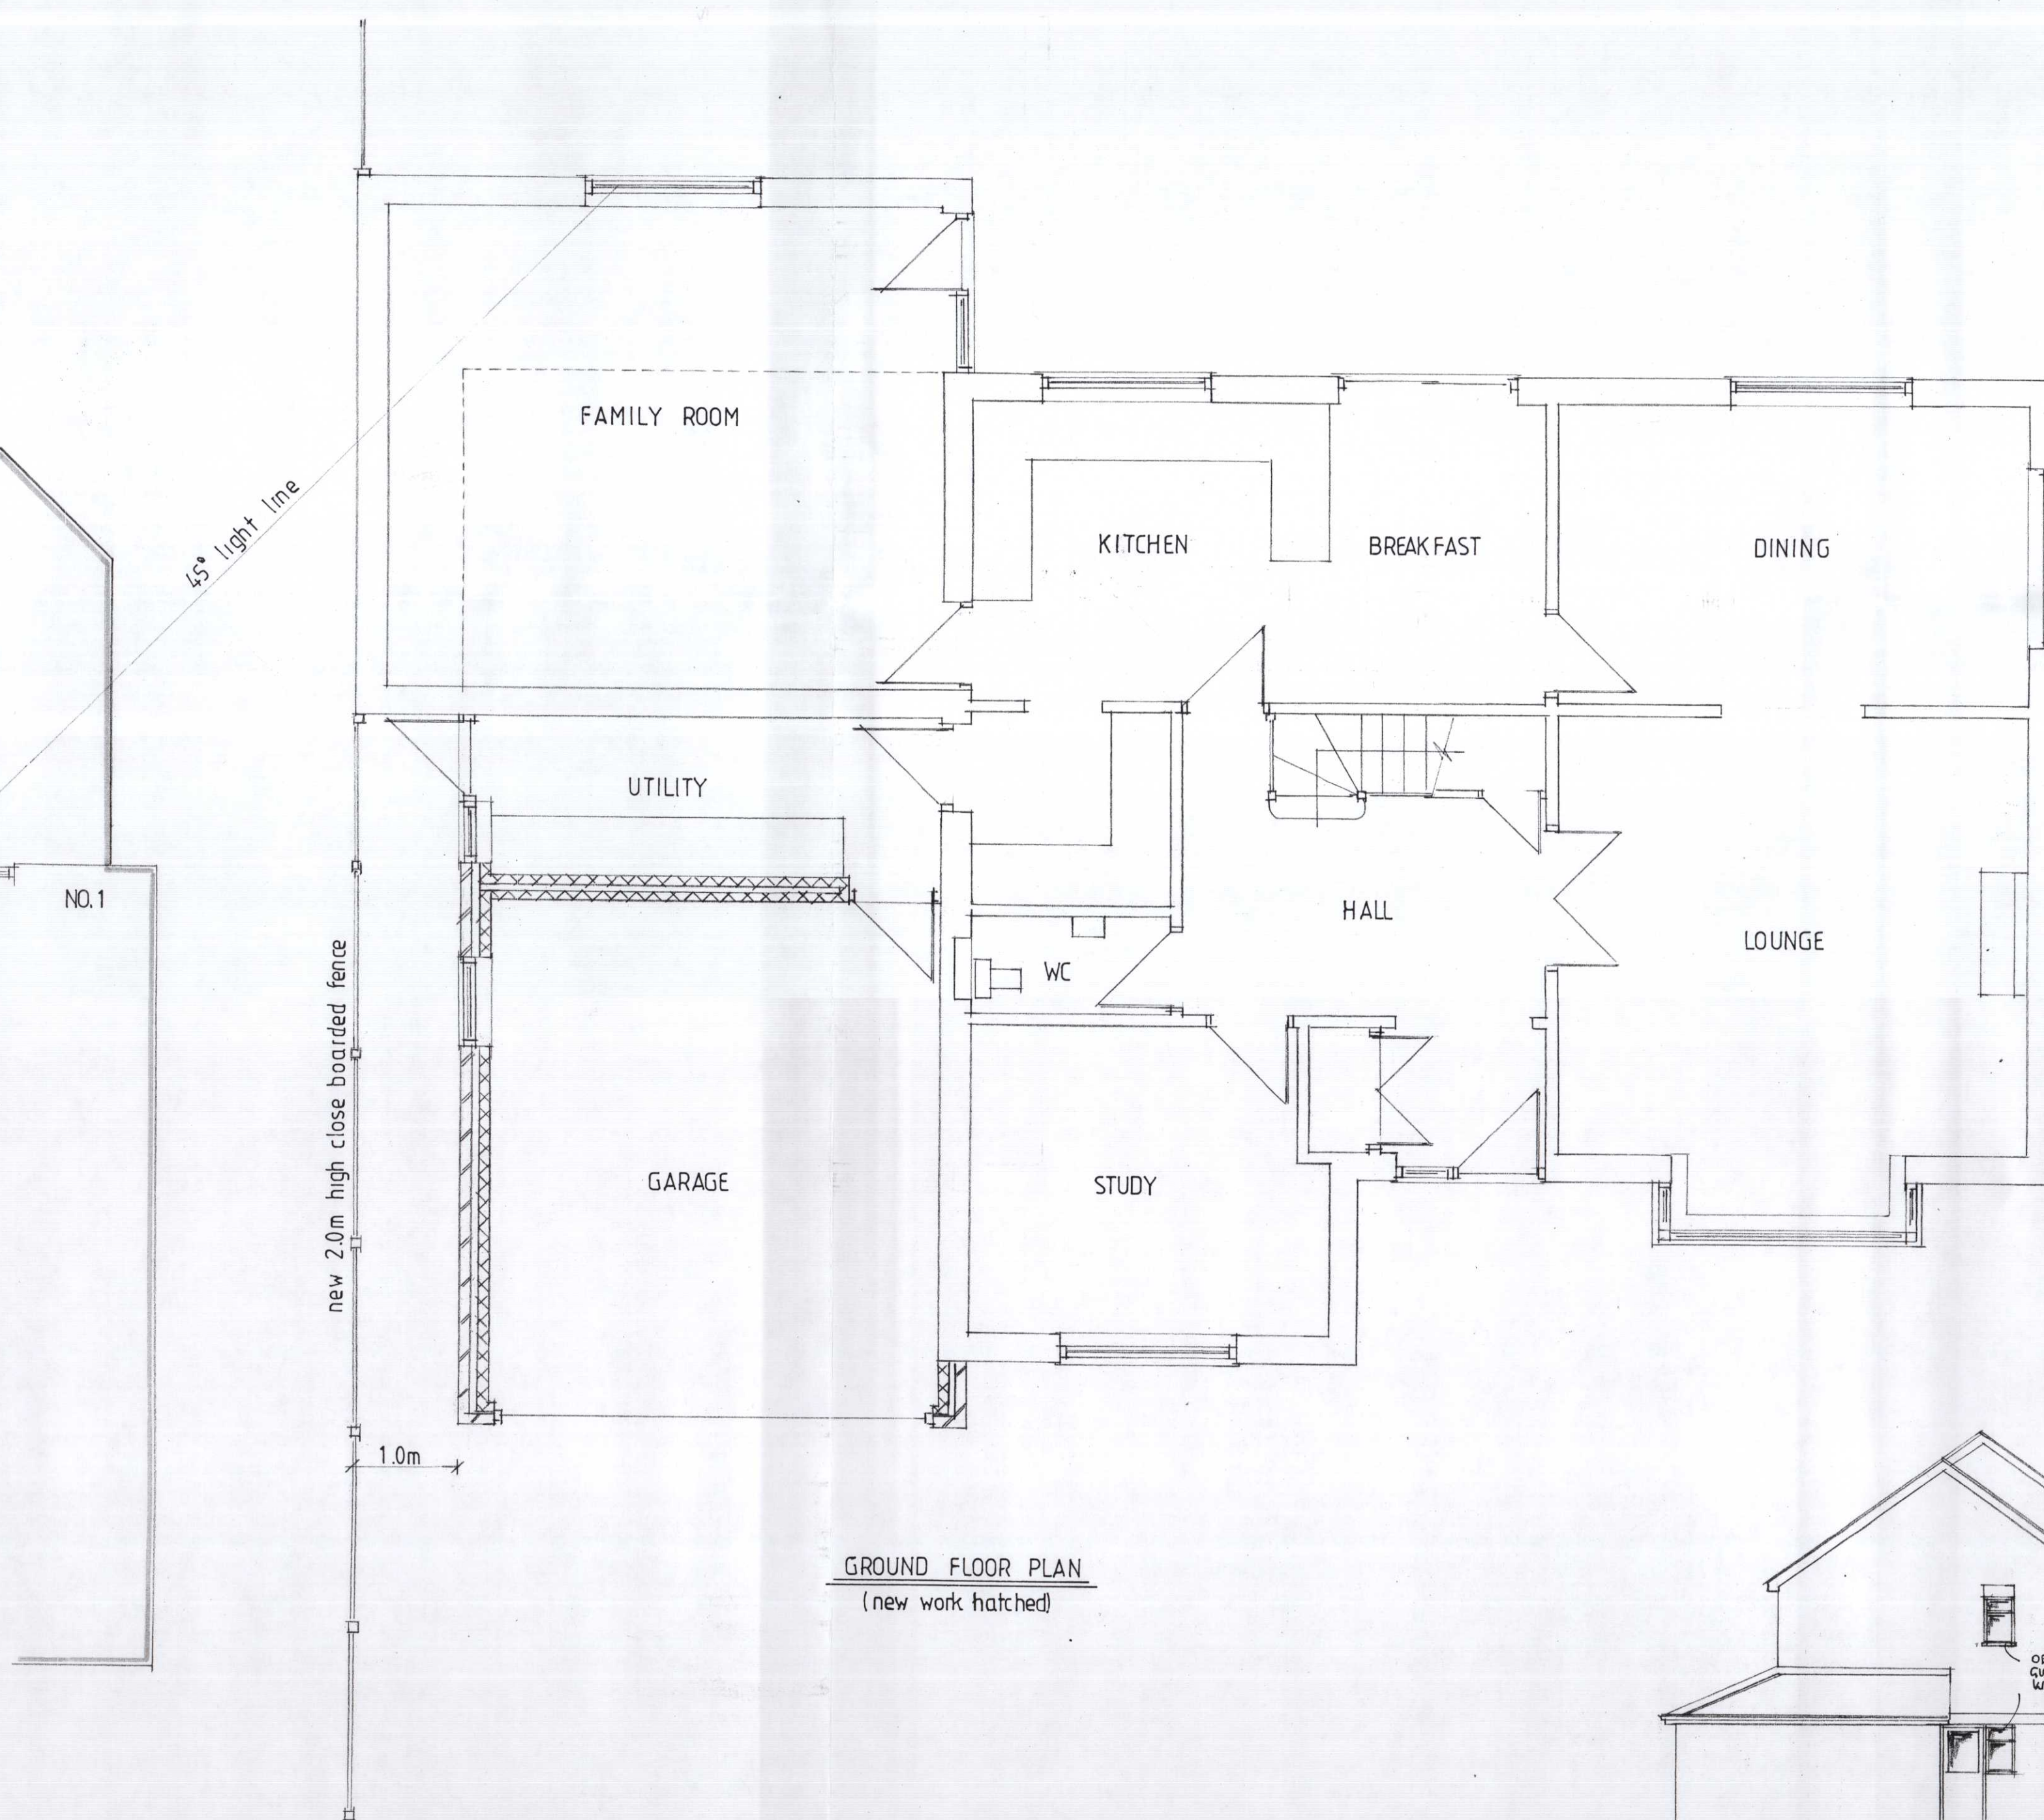


GROUND FLOOR PLAN
(new work hatched)

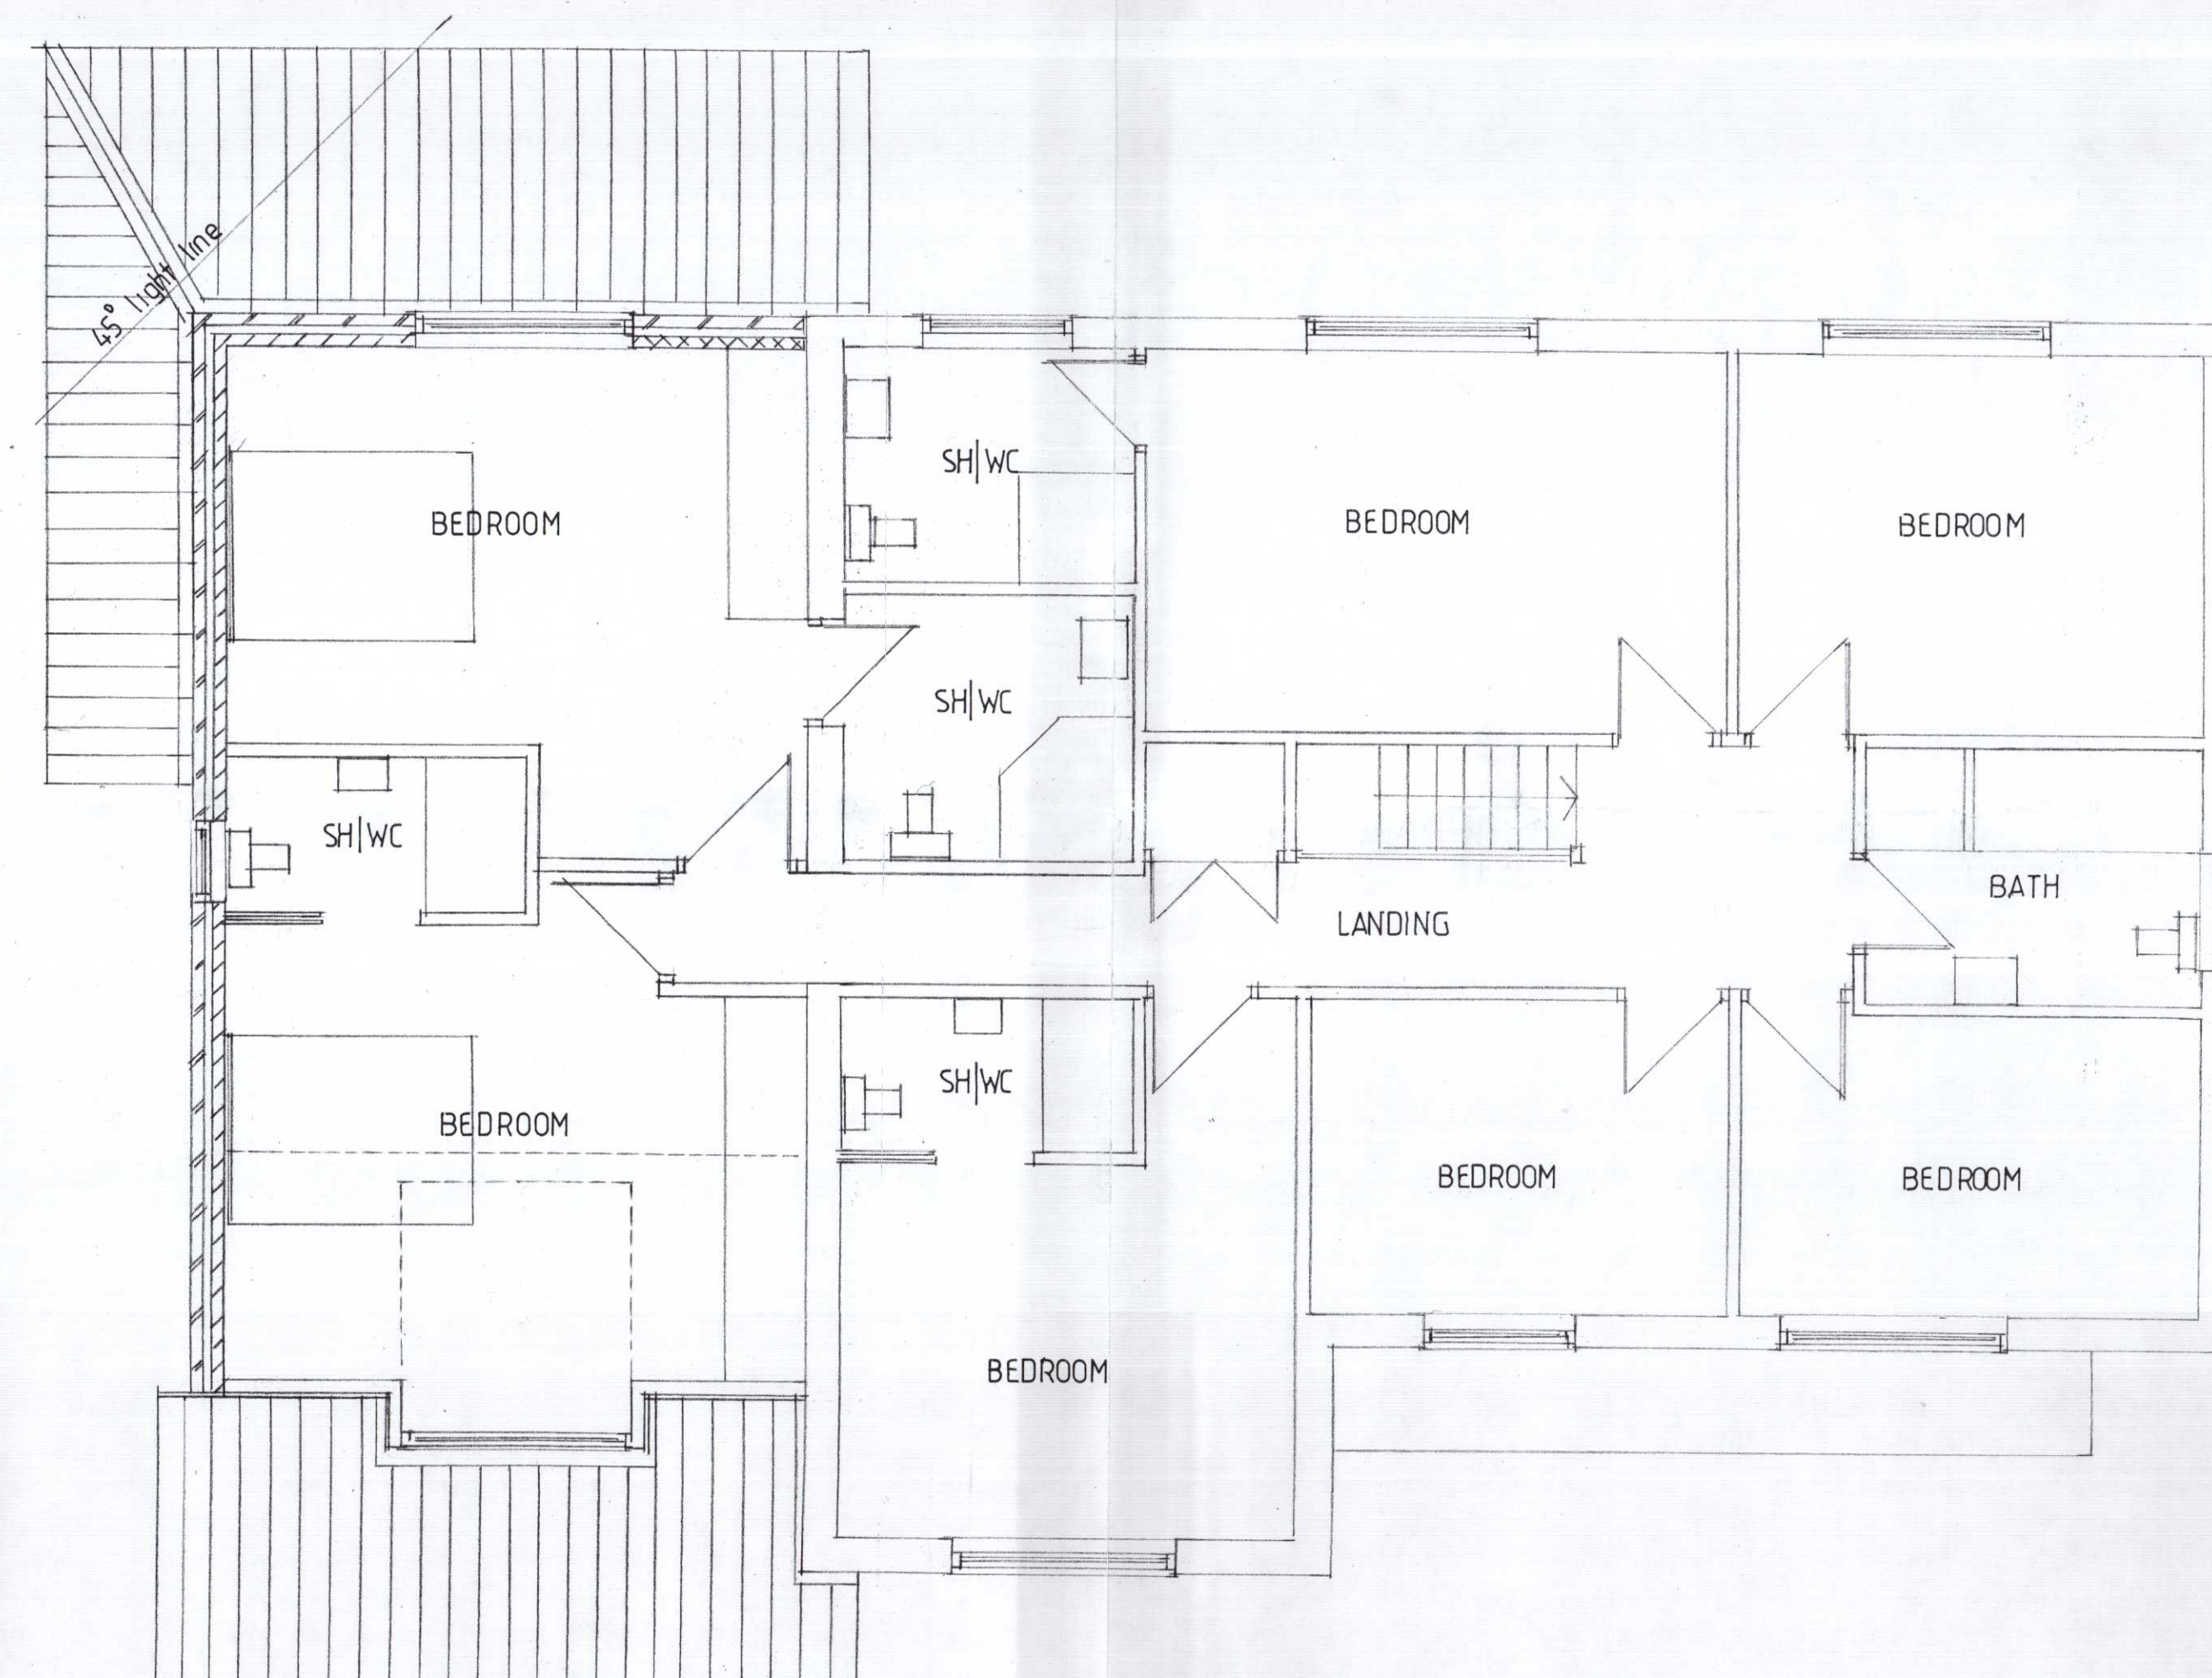

FIRST FLOOR PLAN
(new work hatched)

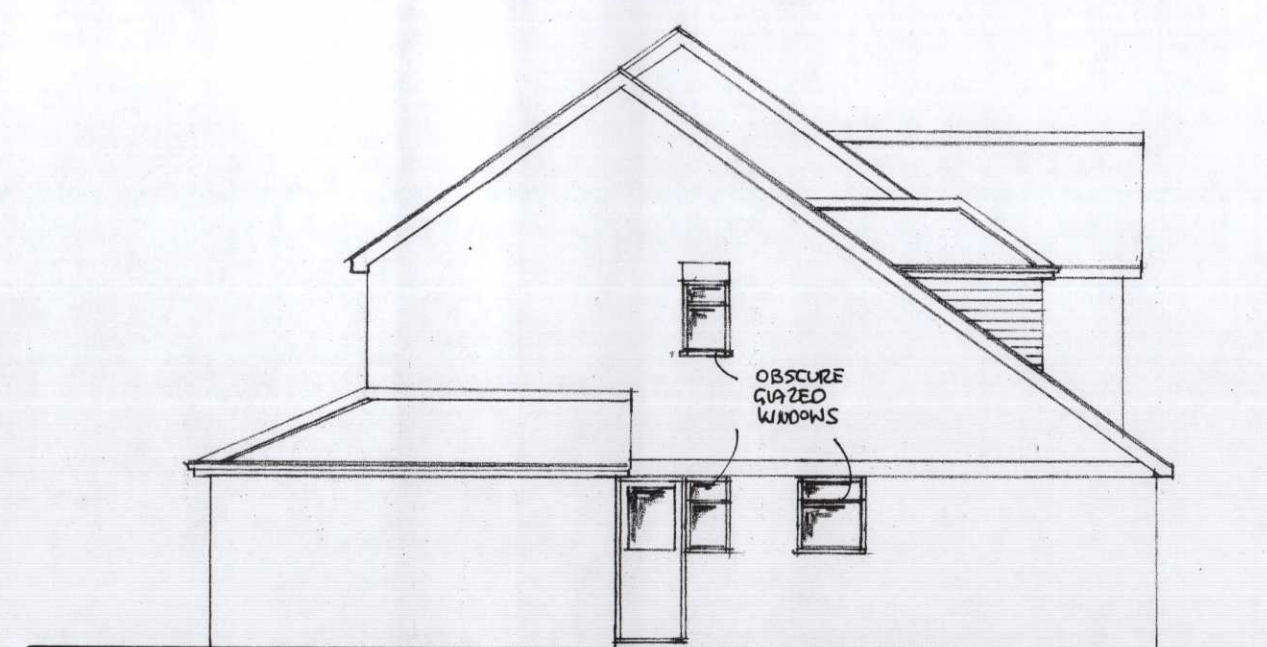

SIDE VIEW TO NO. 1

 

homeplans

Church Gardens, Church Hill, Harefield, Middlesex UB9 6DU

T: 01895 822488
E: patrick@homeplansharefield.com
W: www.homeplansharefield.com



CLIENT: MISS C ALLEMANDY

PROJECT: 2 OLIVIA GARDENS
HAREFIELD

TITLE: DESIGN PROPOSAL
FLOOR PLANS & ELEVATIONS

DRG NO:
1837/2

DATE:
APR. 2015

SCALE:
1:50 | 1:100 AT A1

DRAWN:

