




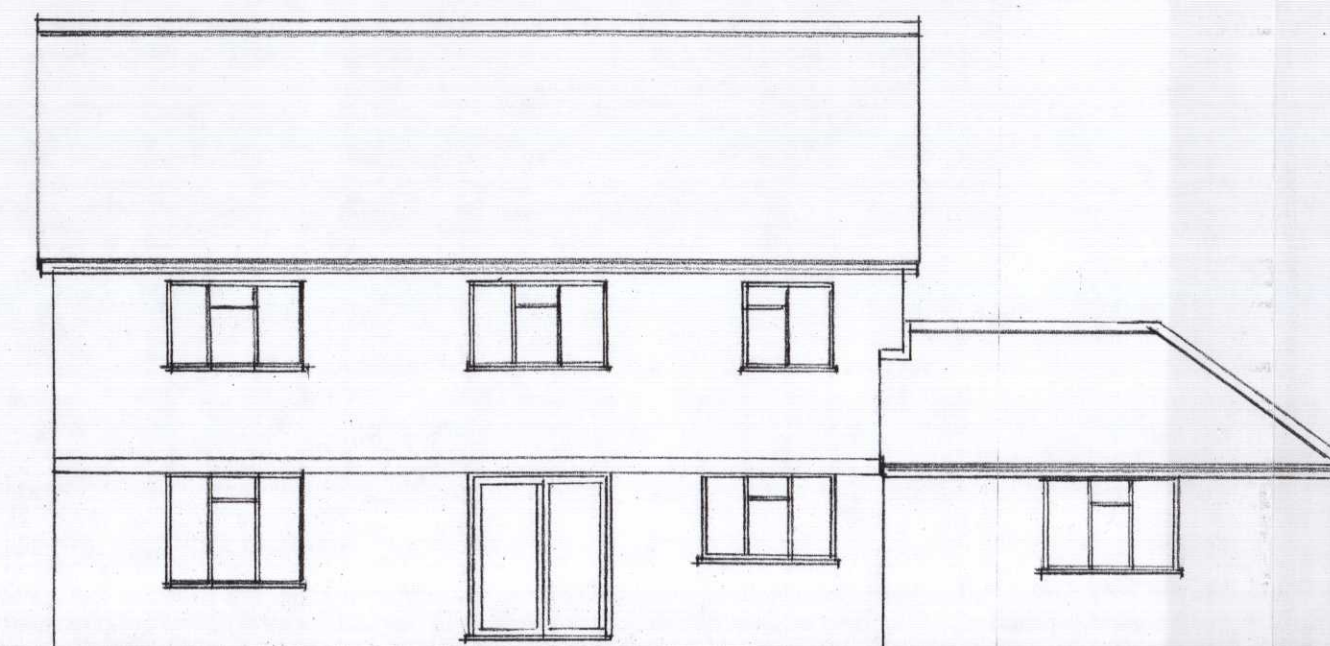

REAR VIEW

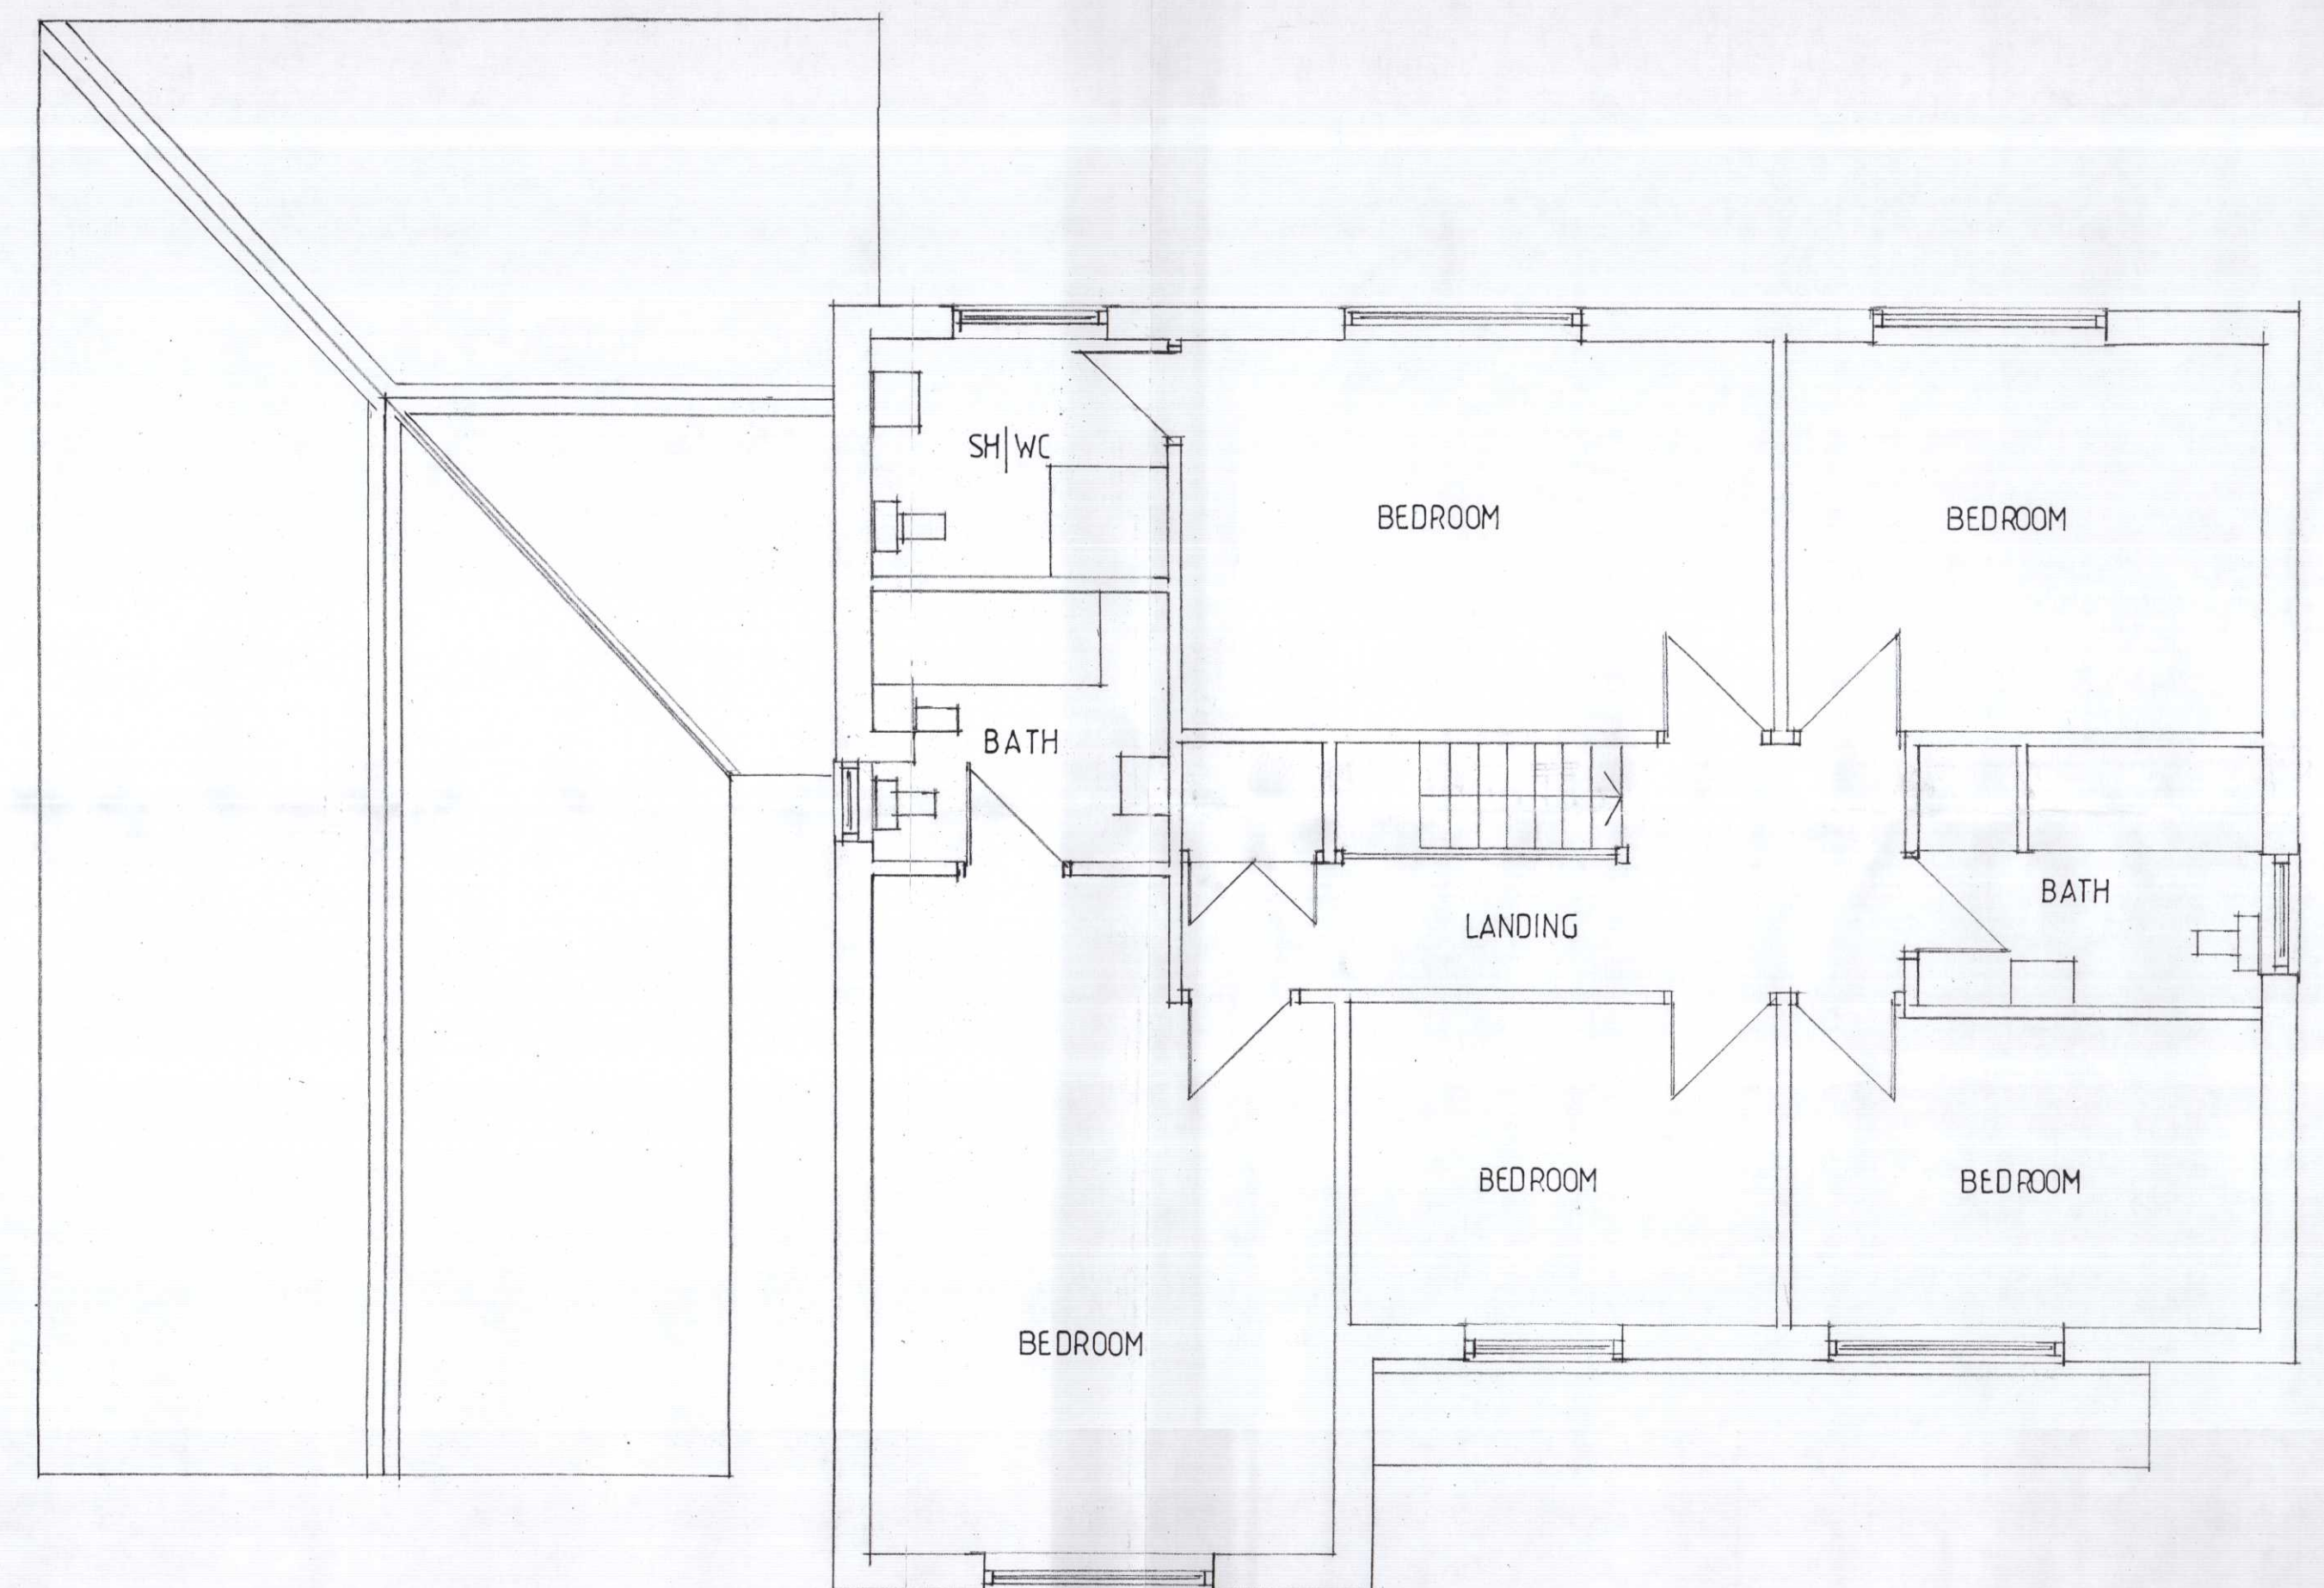

GROUND FLOOR PLAN

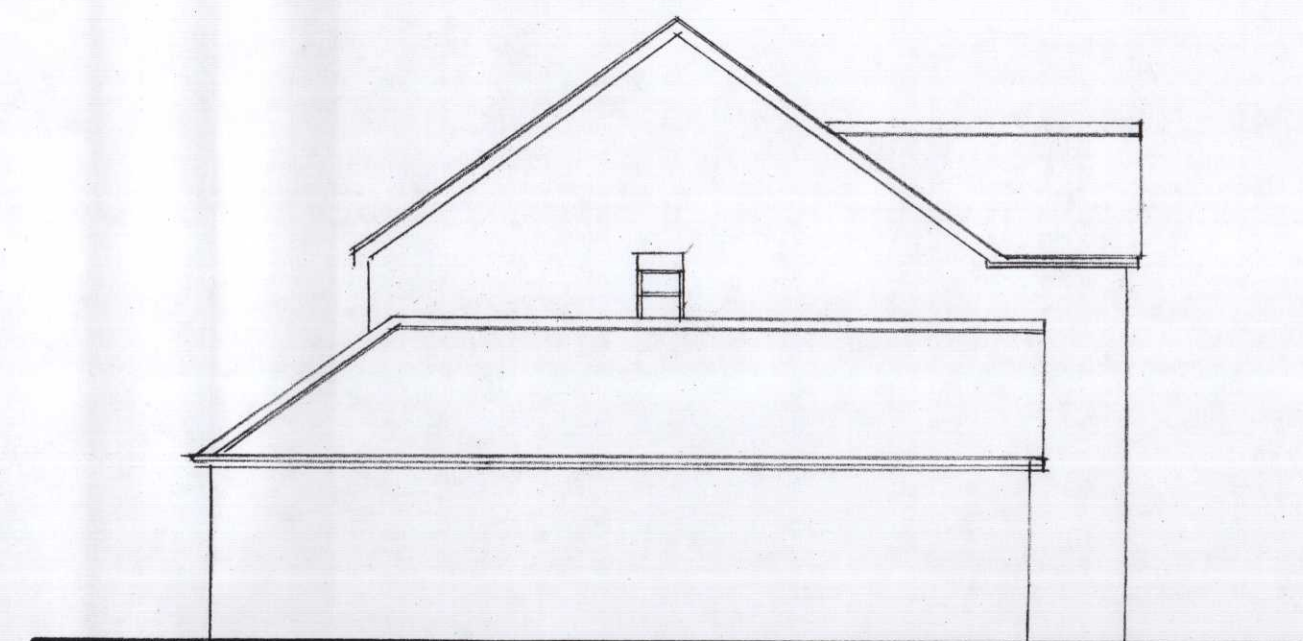

SIDE VIEW TO NO.1



McHugh RIBA
7632833

ORG NO:
1837 | 1

DRAWN: 