
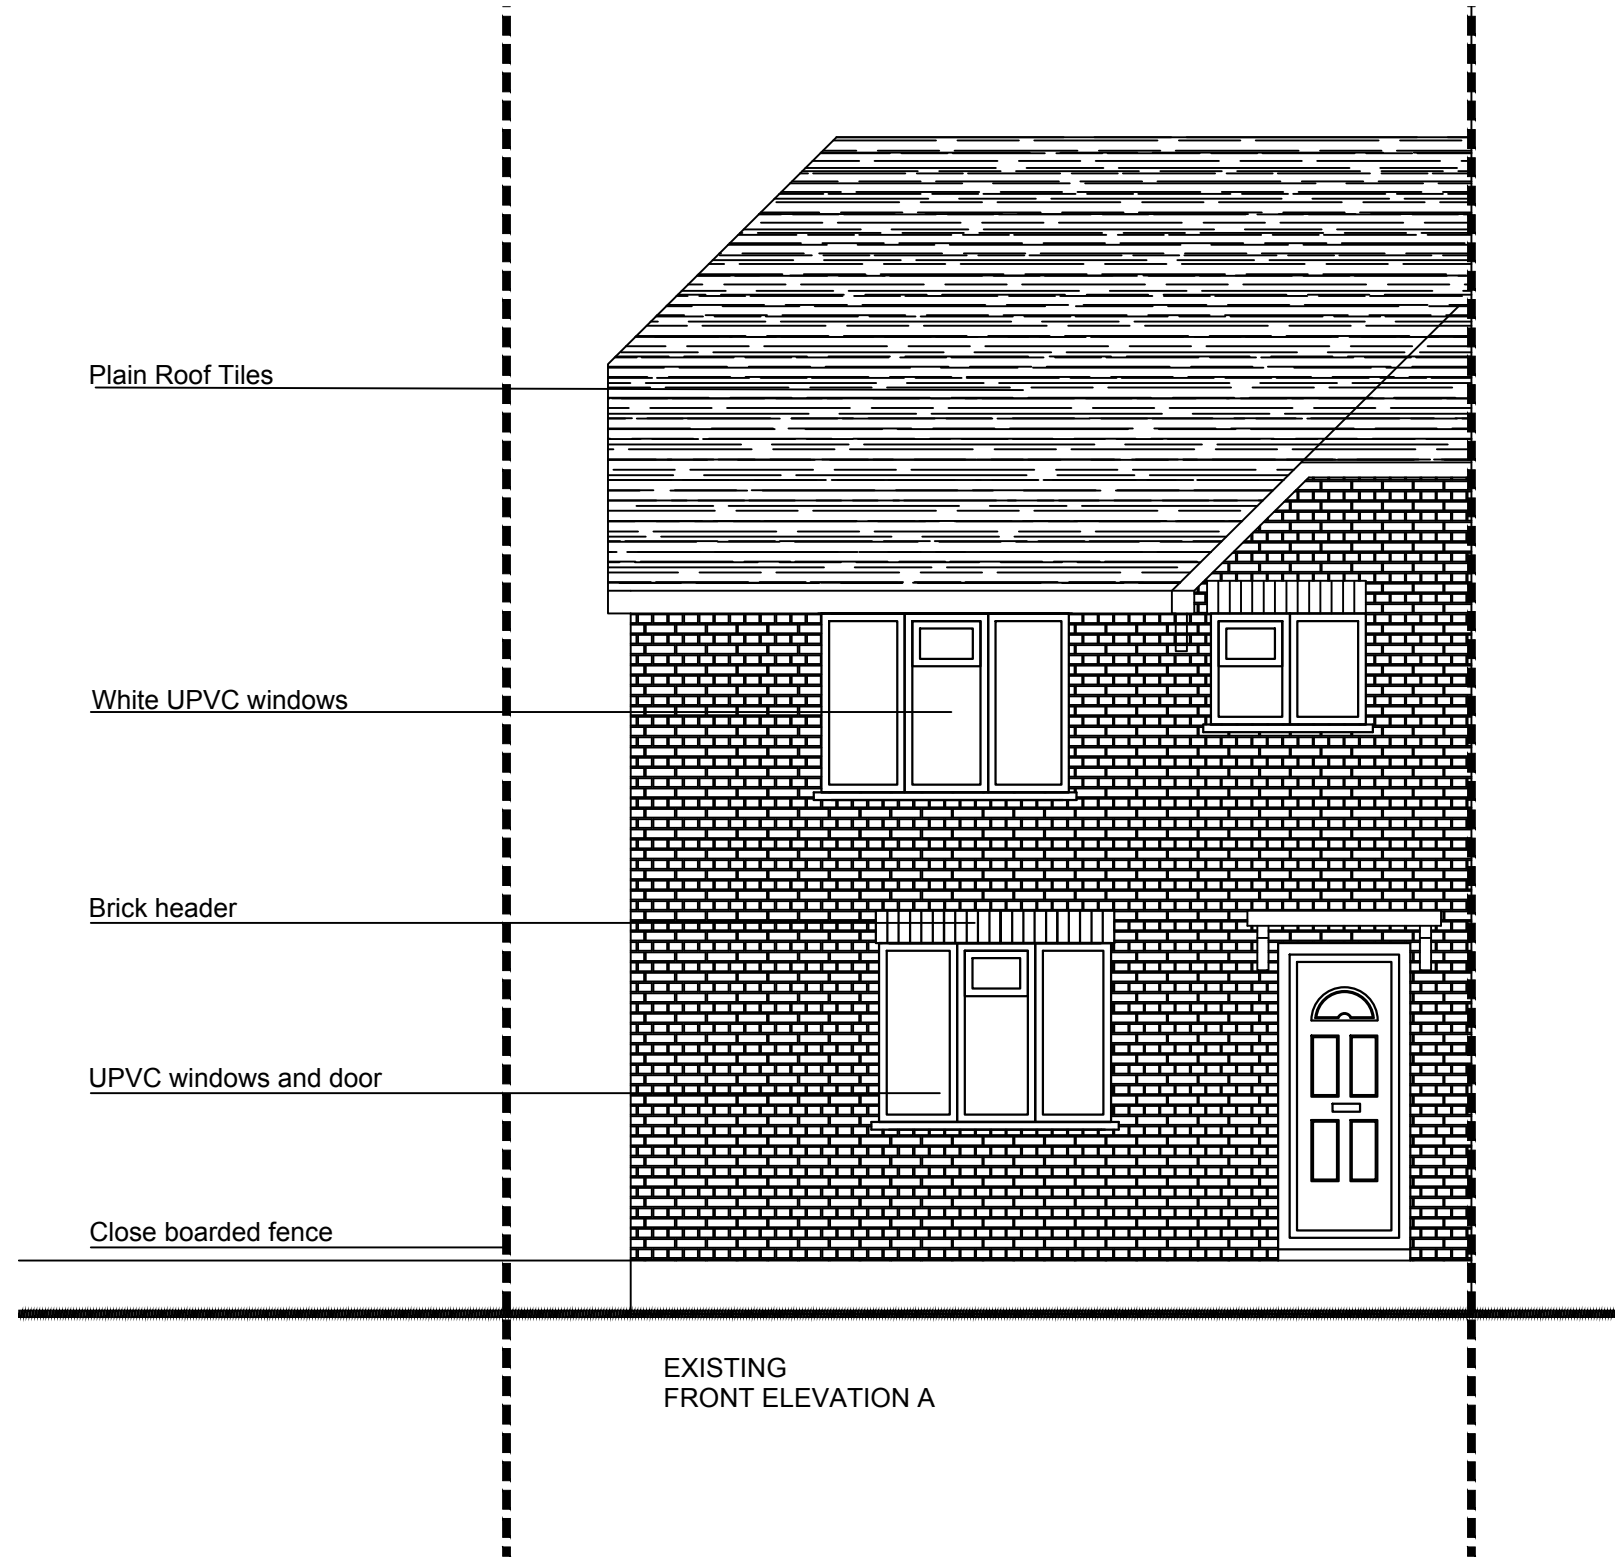
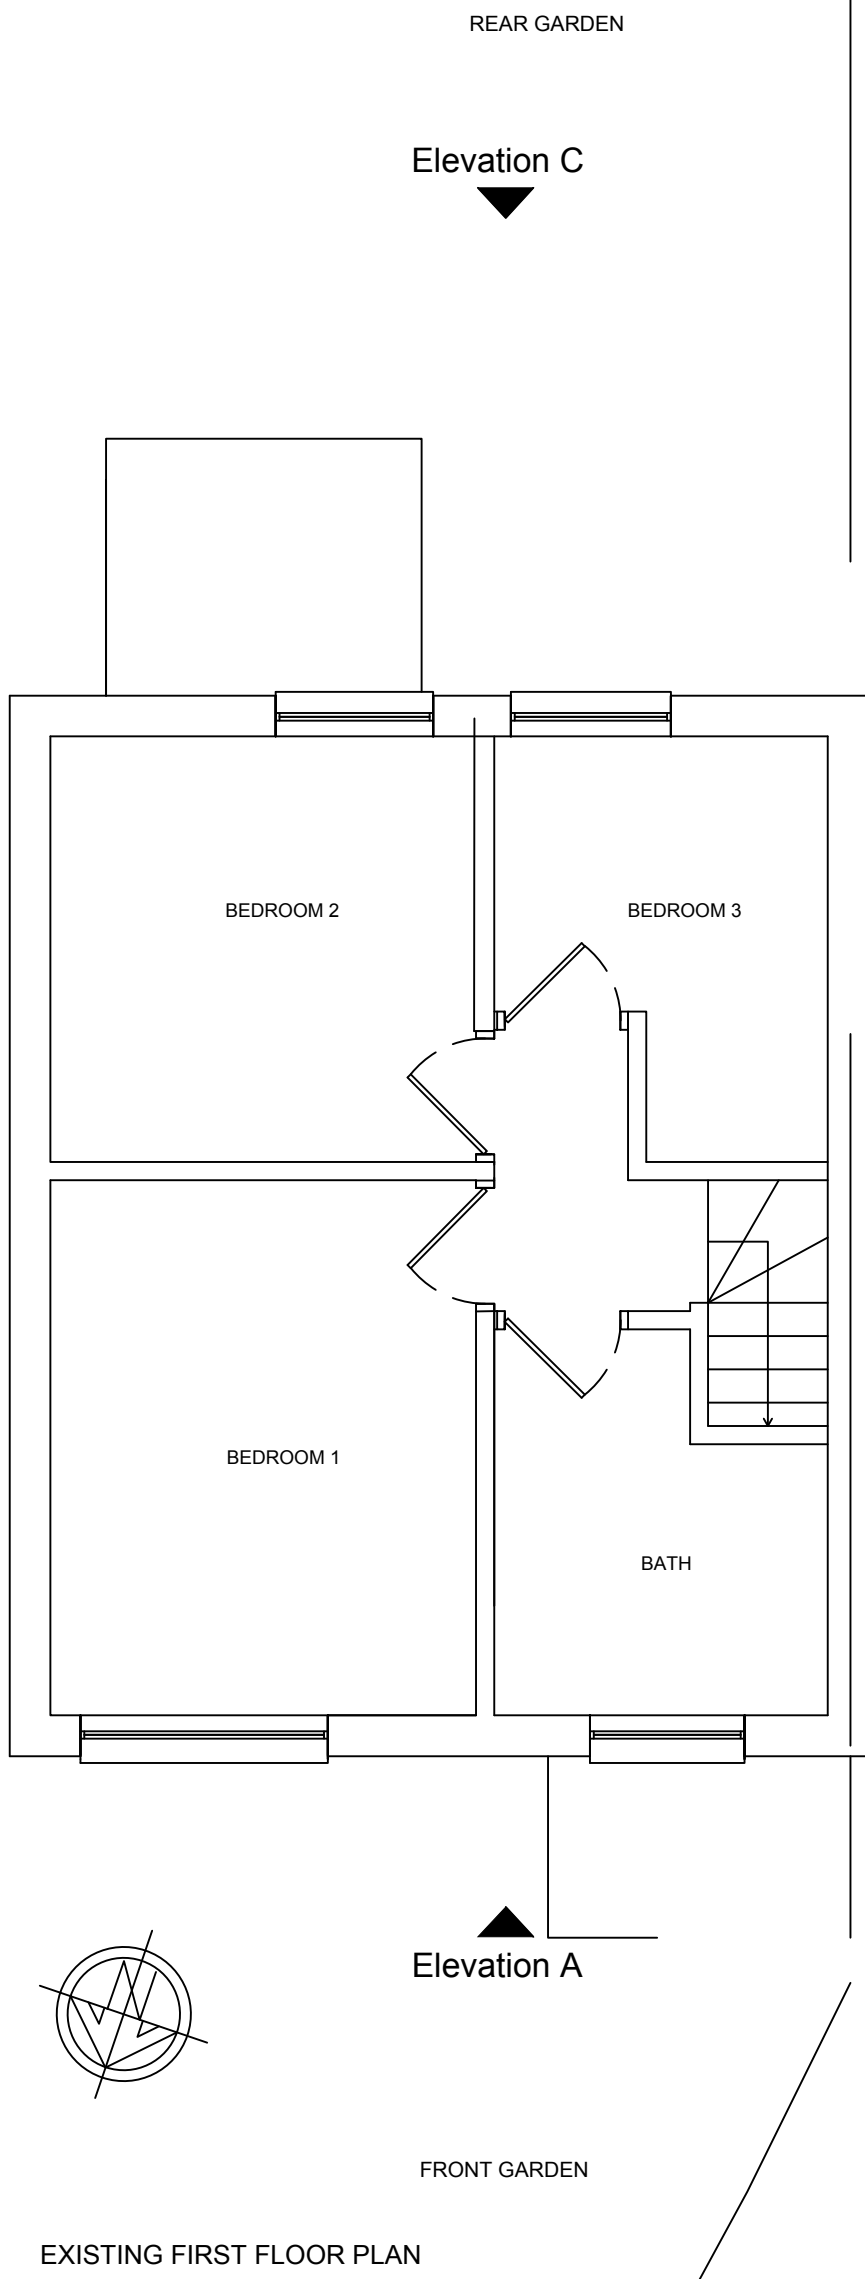


General Notes

© ABAY ARCHITECTURE RIBA

All dimensions and levels to be checked on site and any discrepancies to be reported to the architect before construction.

Written dimensions to be taken in preference to scaled dimensions.

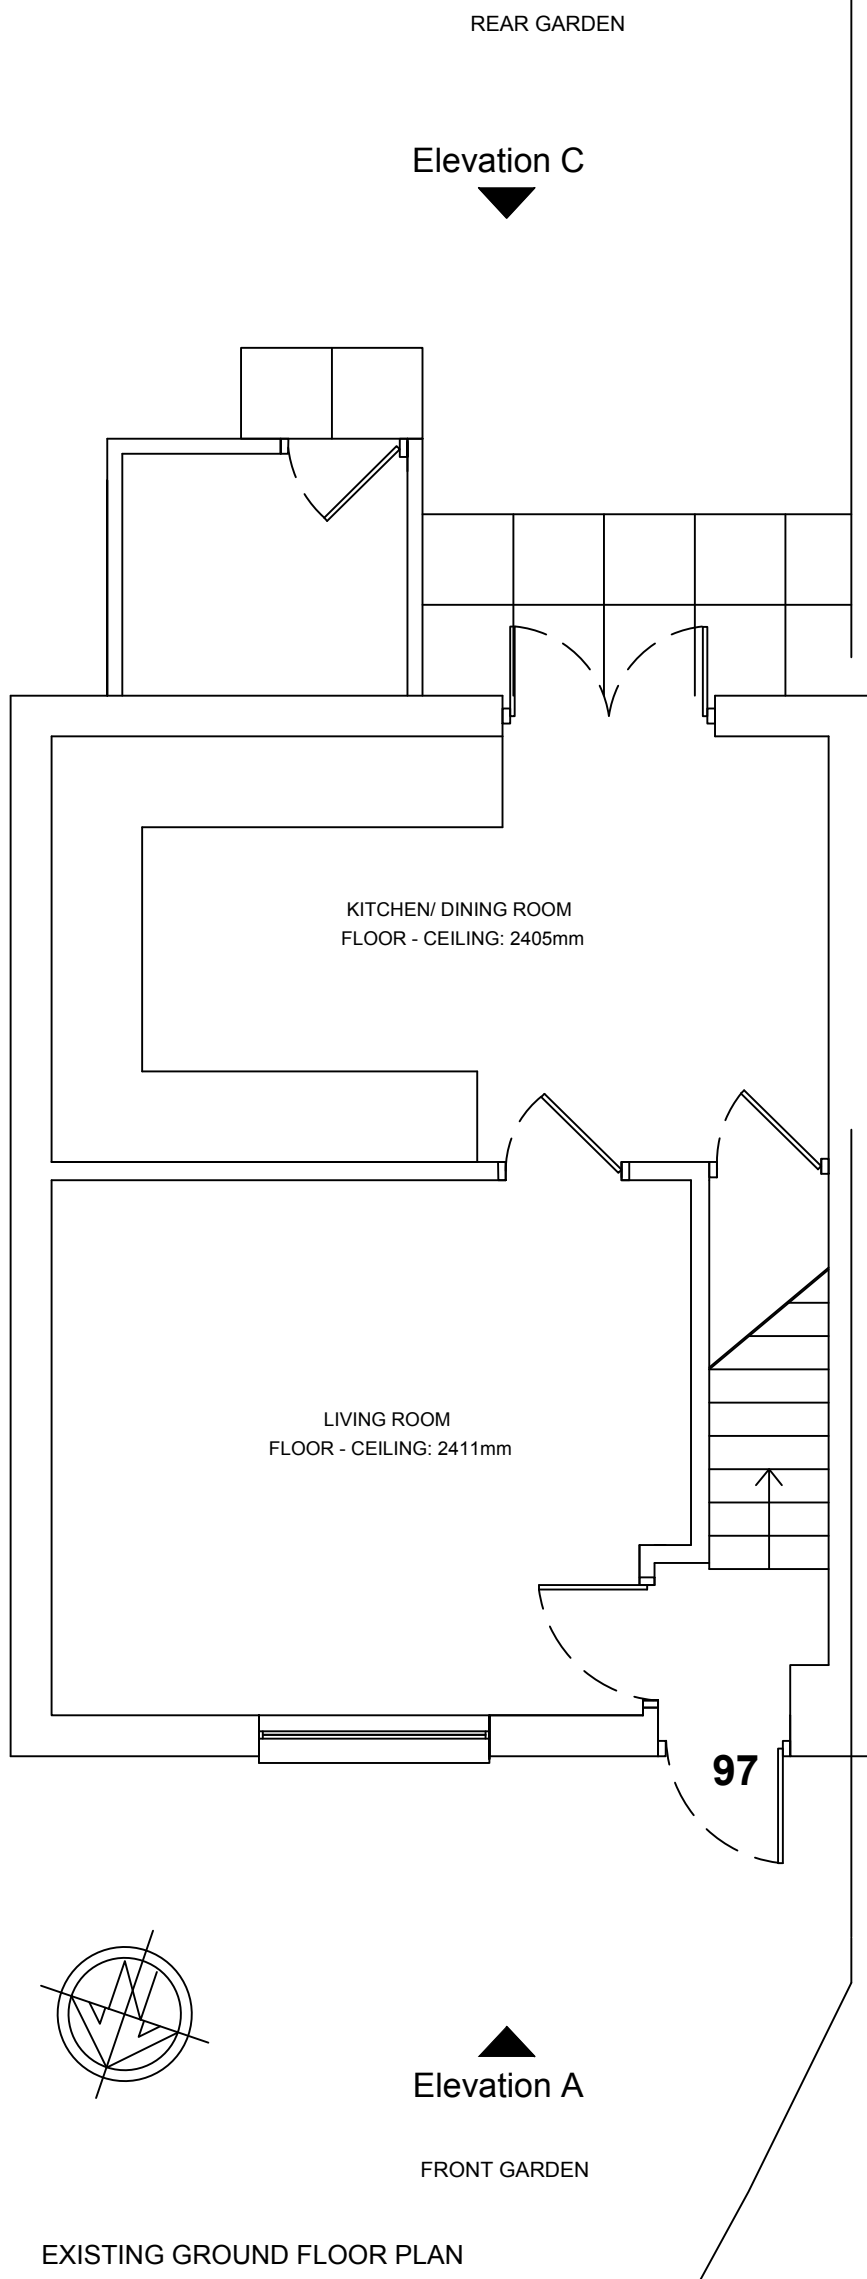

Rev	Date	Amendment
-----	------	-----------

CLIENT
TONY & KIM
97 Haig Road
Hillingdon
UB8 3EQ

PROJECT
EXISTING
Floor Plans and Elevations

DATE
19/11/19

SCALE
1:50 @ A1

DRAWN
NA

REV

DRAWING NUMBER
1164-P-002

Neha Abayawardana RIBA
abay.architecture@yahoo.com

ABAY ARCHITECTURE

