


General Notes

© ABAY ARCHITECTURE RIBA

All dimensions and levels to be checked on site and any discrepancies to be reported to the architect before construction.

Written dimensions to be taken in preference to scaled dimensions.

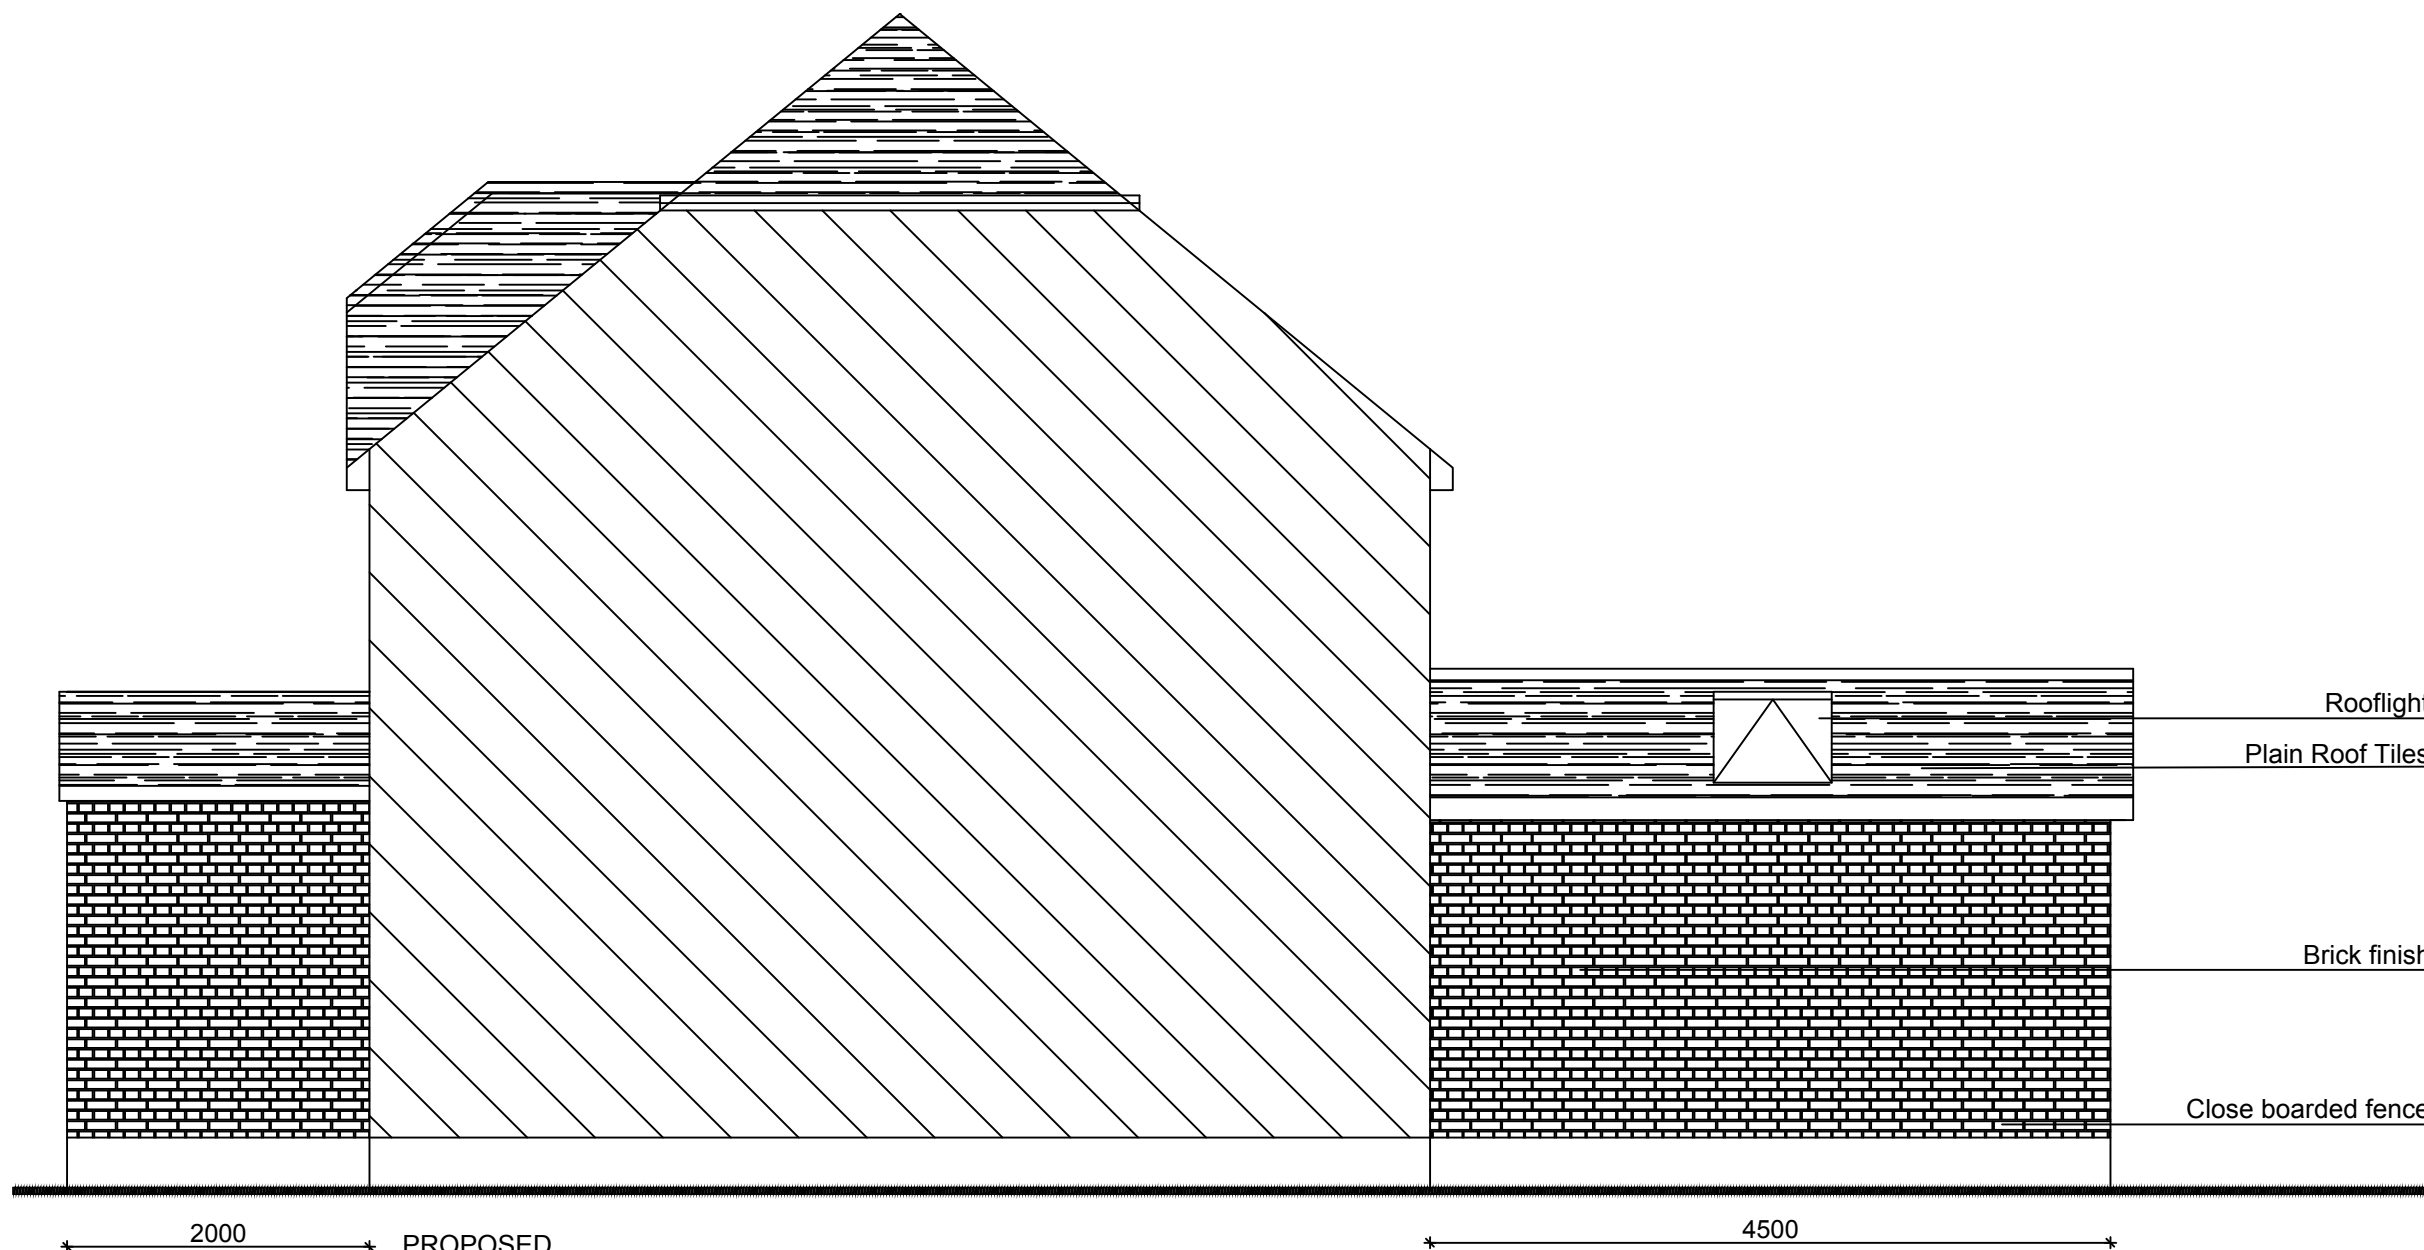

Rev	Date	Amendment
-----	------	-----------

CLIENT

TONY & KIM
97 Haig Road
Hillingdon
UB8 3EQ

PROJECT

PROPOSED

Floor Plans and Elevations

DATE

19/11/19

SCALE

1:50 @ A1

DRAWN

NA

REV

DRAWING NUMBER

1164-P-003

Neha Abayawardana RIBA
abay.architecture@yahoo.com

ABAY ARCHITECTURE

