


PLANNING APPLICATION FOR SINGLE STOREY REAR EXTENSION.

SITE LOCATION PLAN
AREA 2 HA
SCALE 1:1250 on A4
CENTRE COORDINATES: 507018, 179014



Supplied by Streetwise Maps Ltd
www.streetwise.net
Licence No: 100047474
16/07/2015 15:13

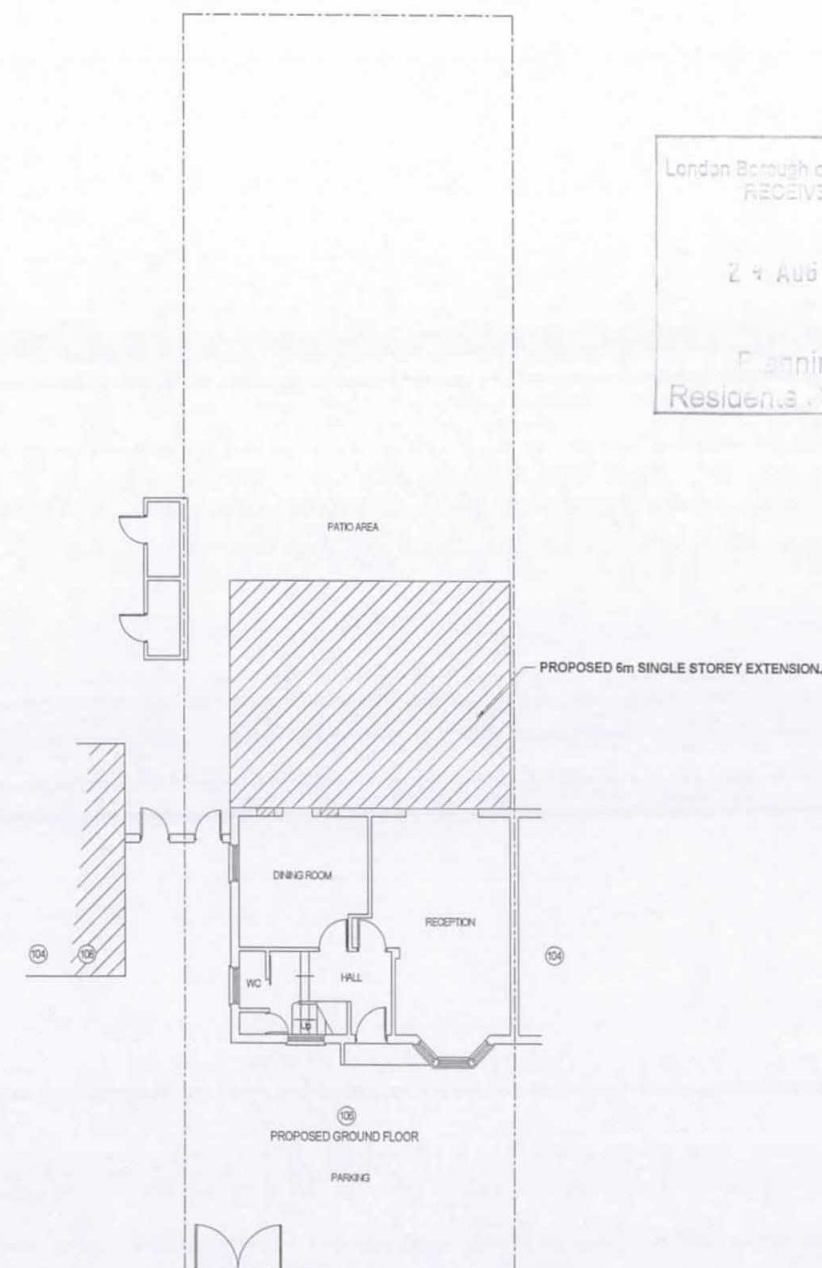

LOCATION PLAN
SCALE - 1: 1250.

SITE PLAN
SCALE - 1: 200.

No.	DESCRIPTION	DATE
Drawing Title		
LOCATION PLAN & SITE PLAN		
Drawing No.	P	201

No.	DESCRIPTION	DATE