


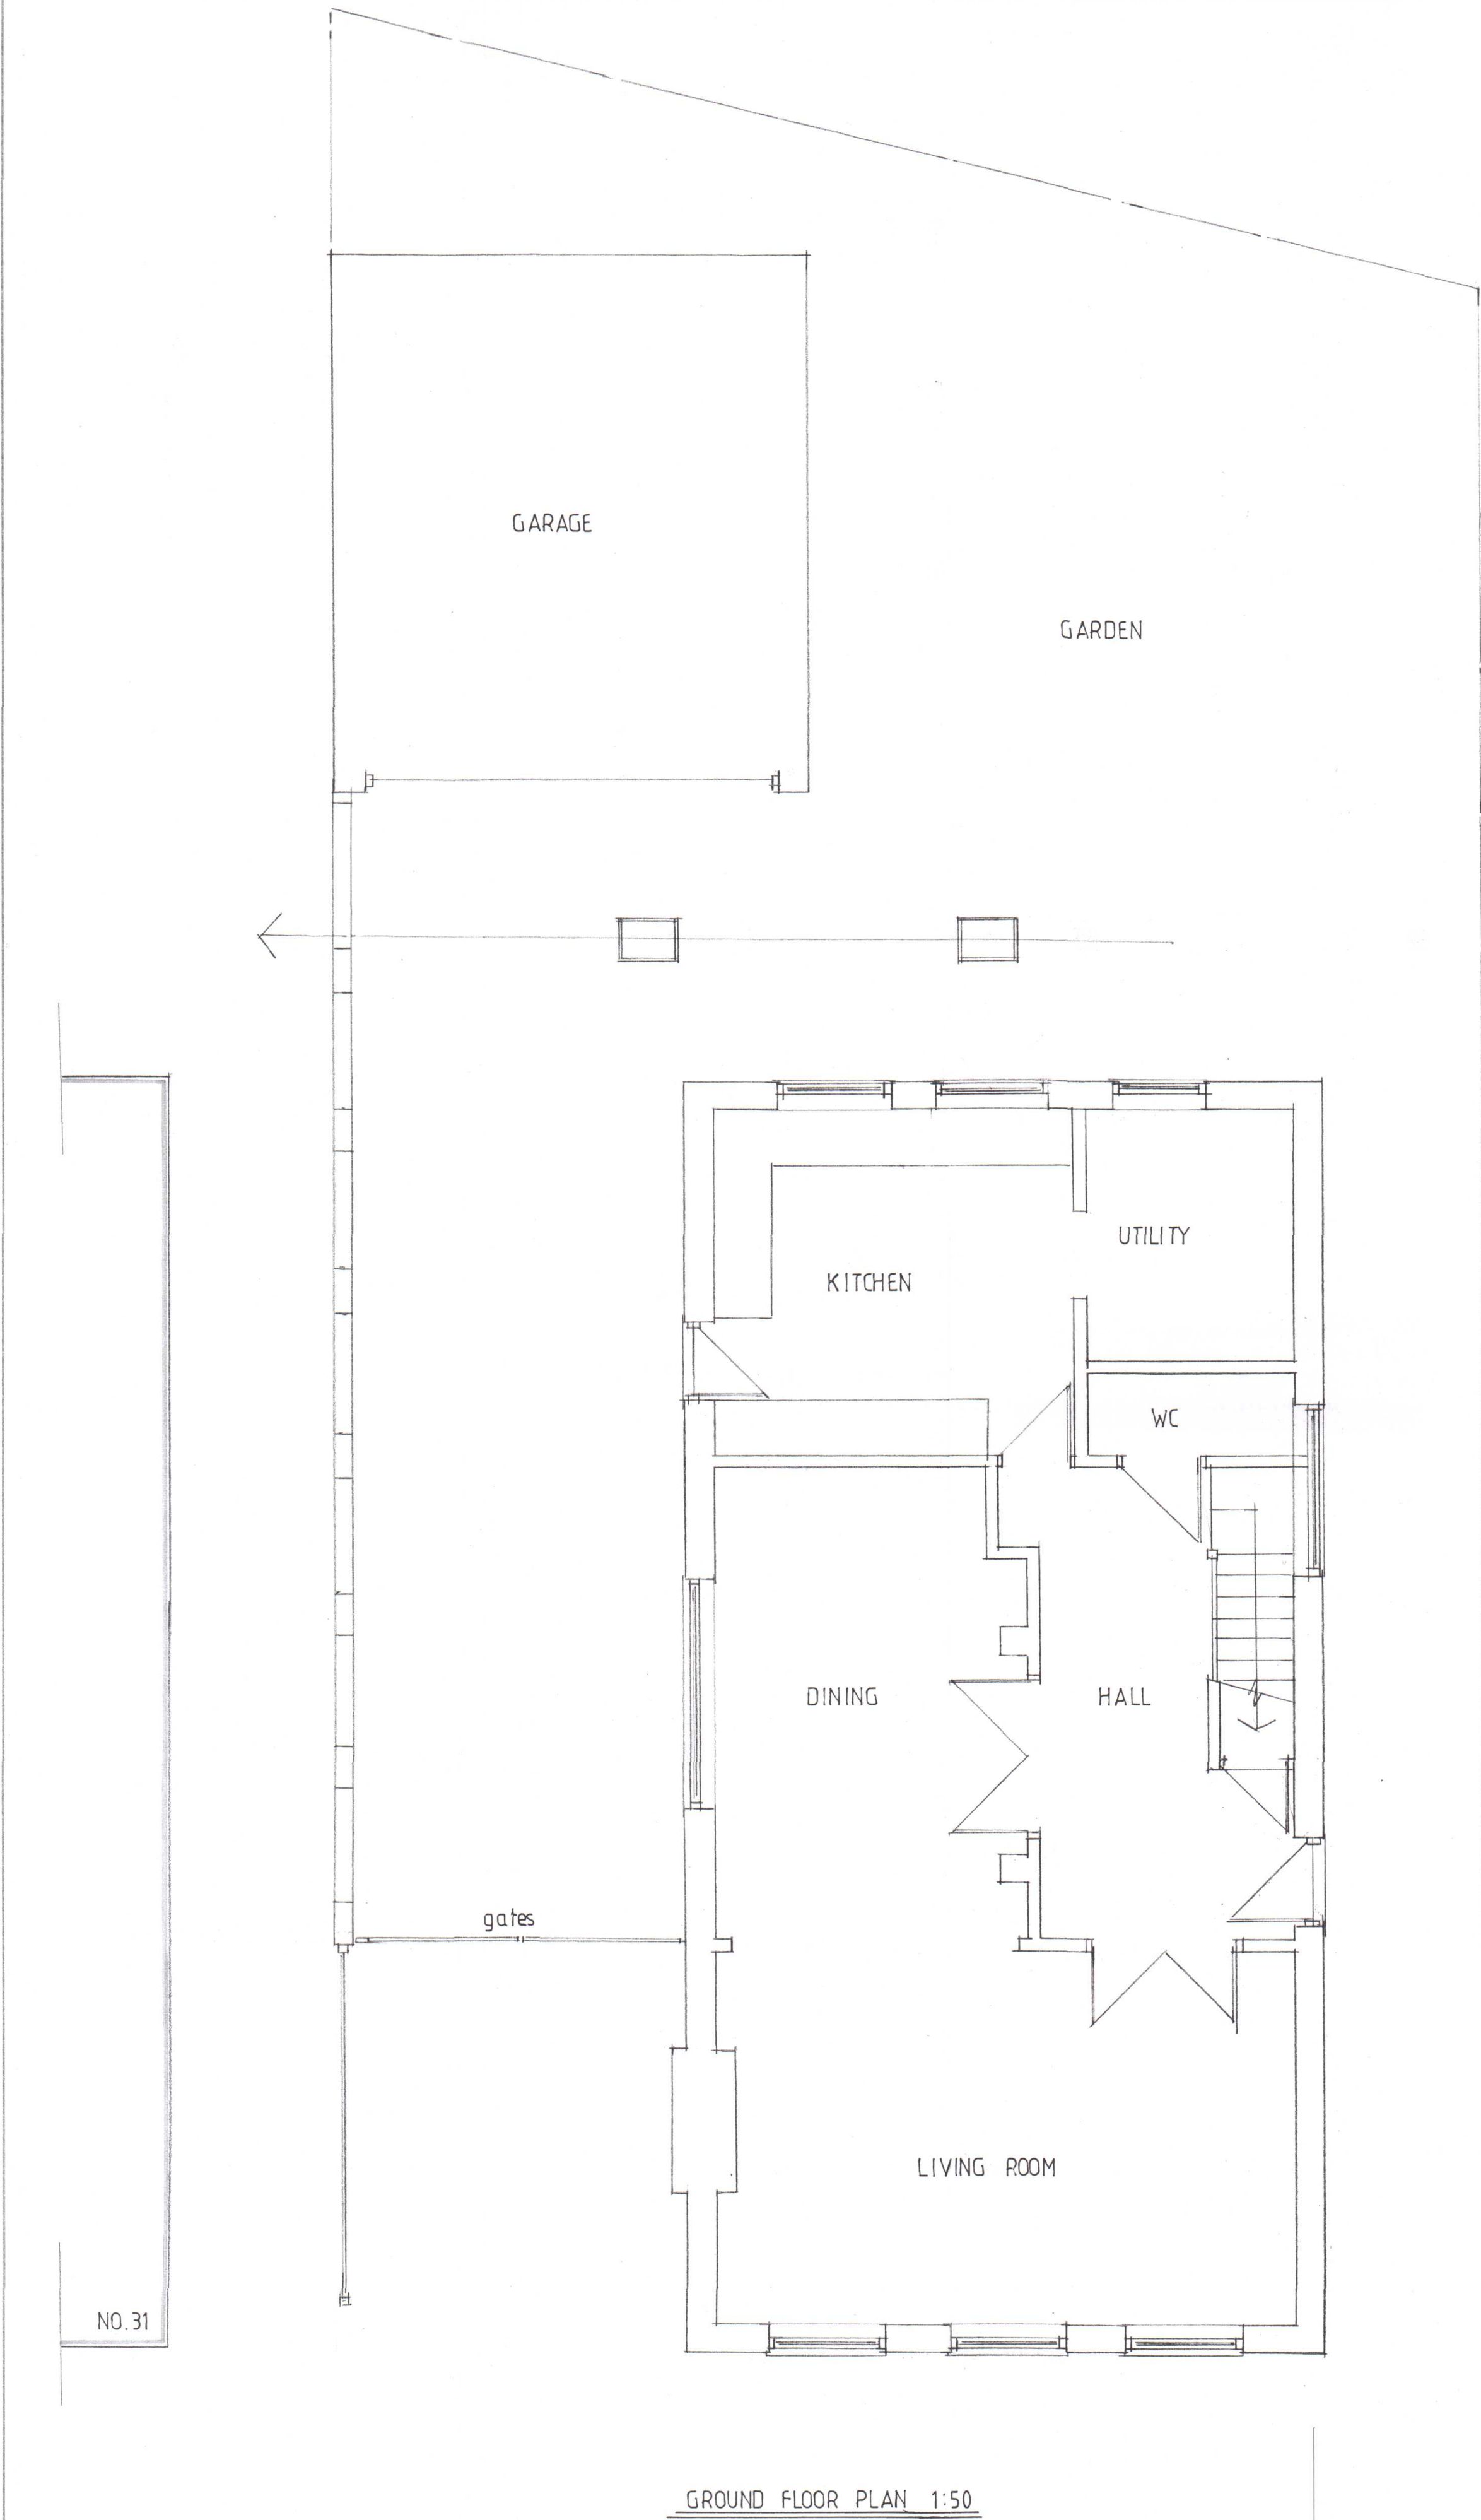

GROUND FLOOR PLAN 1:50




FRONT VIEW


SIDE VIEW TO NO. 31



REAR VIEW

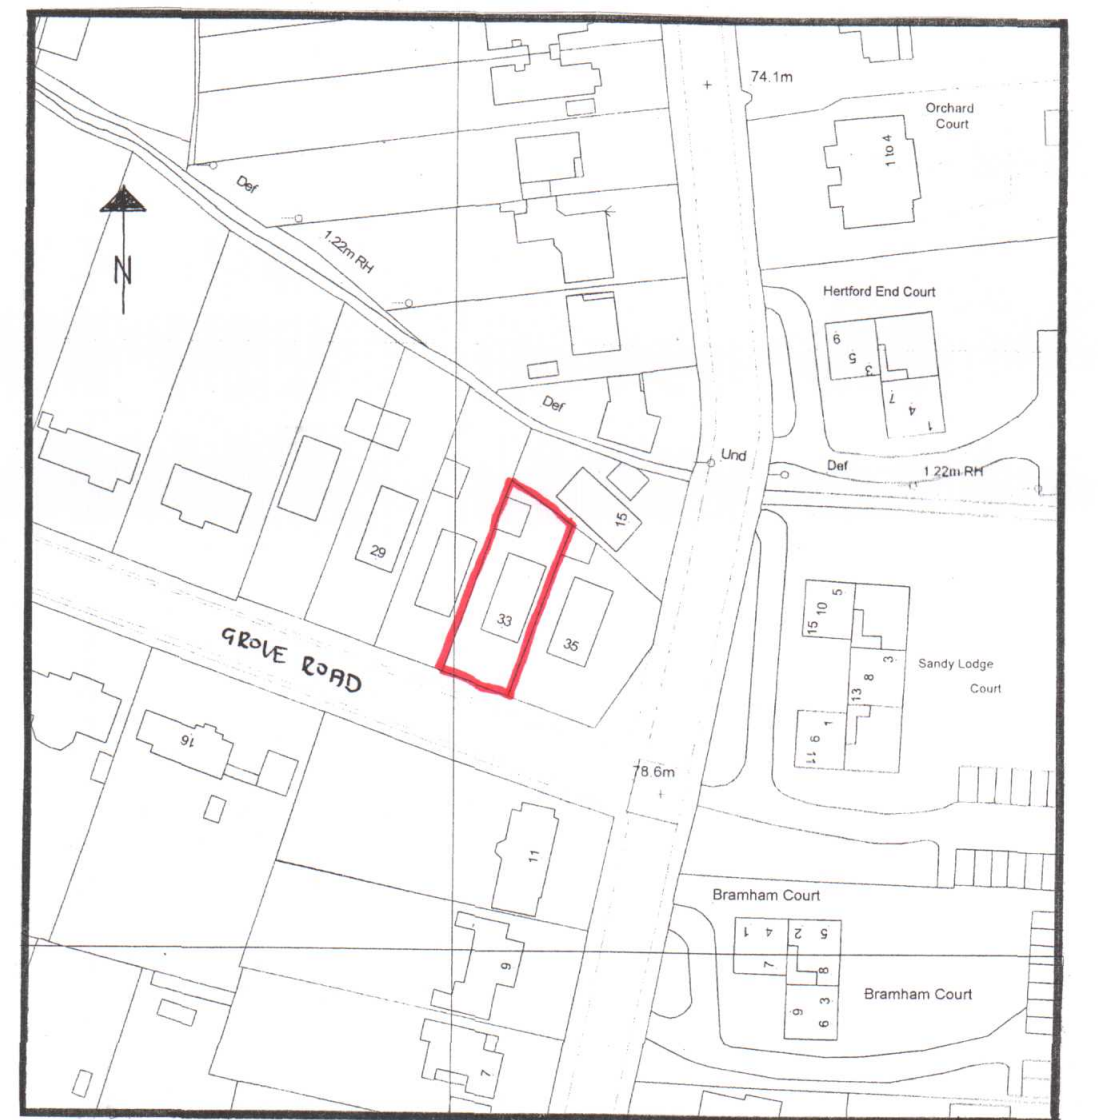

SITE LOCATION 1:1250

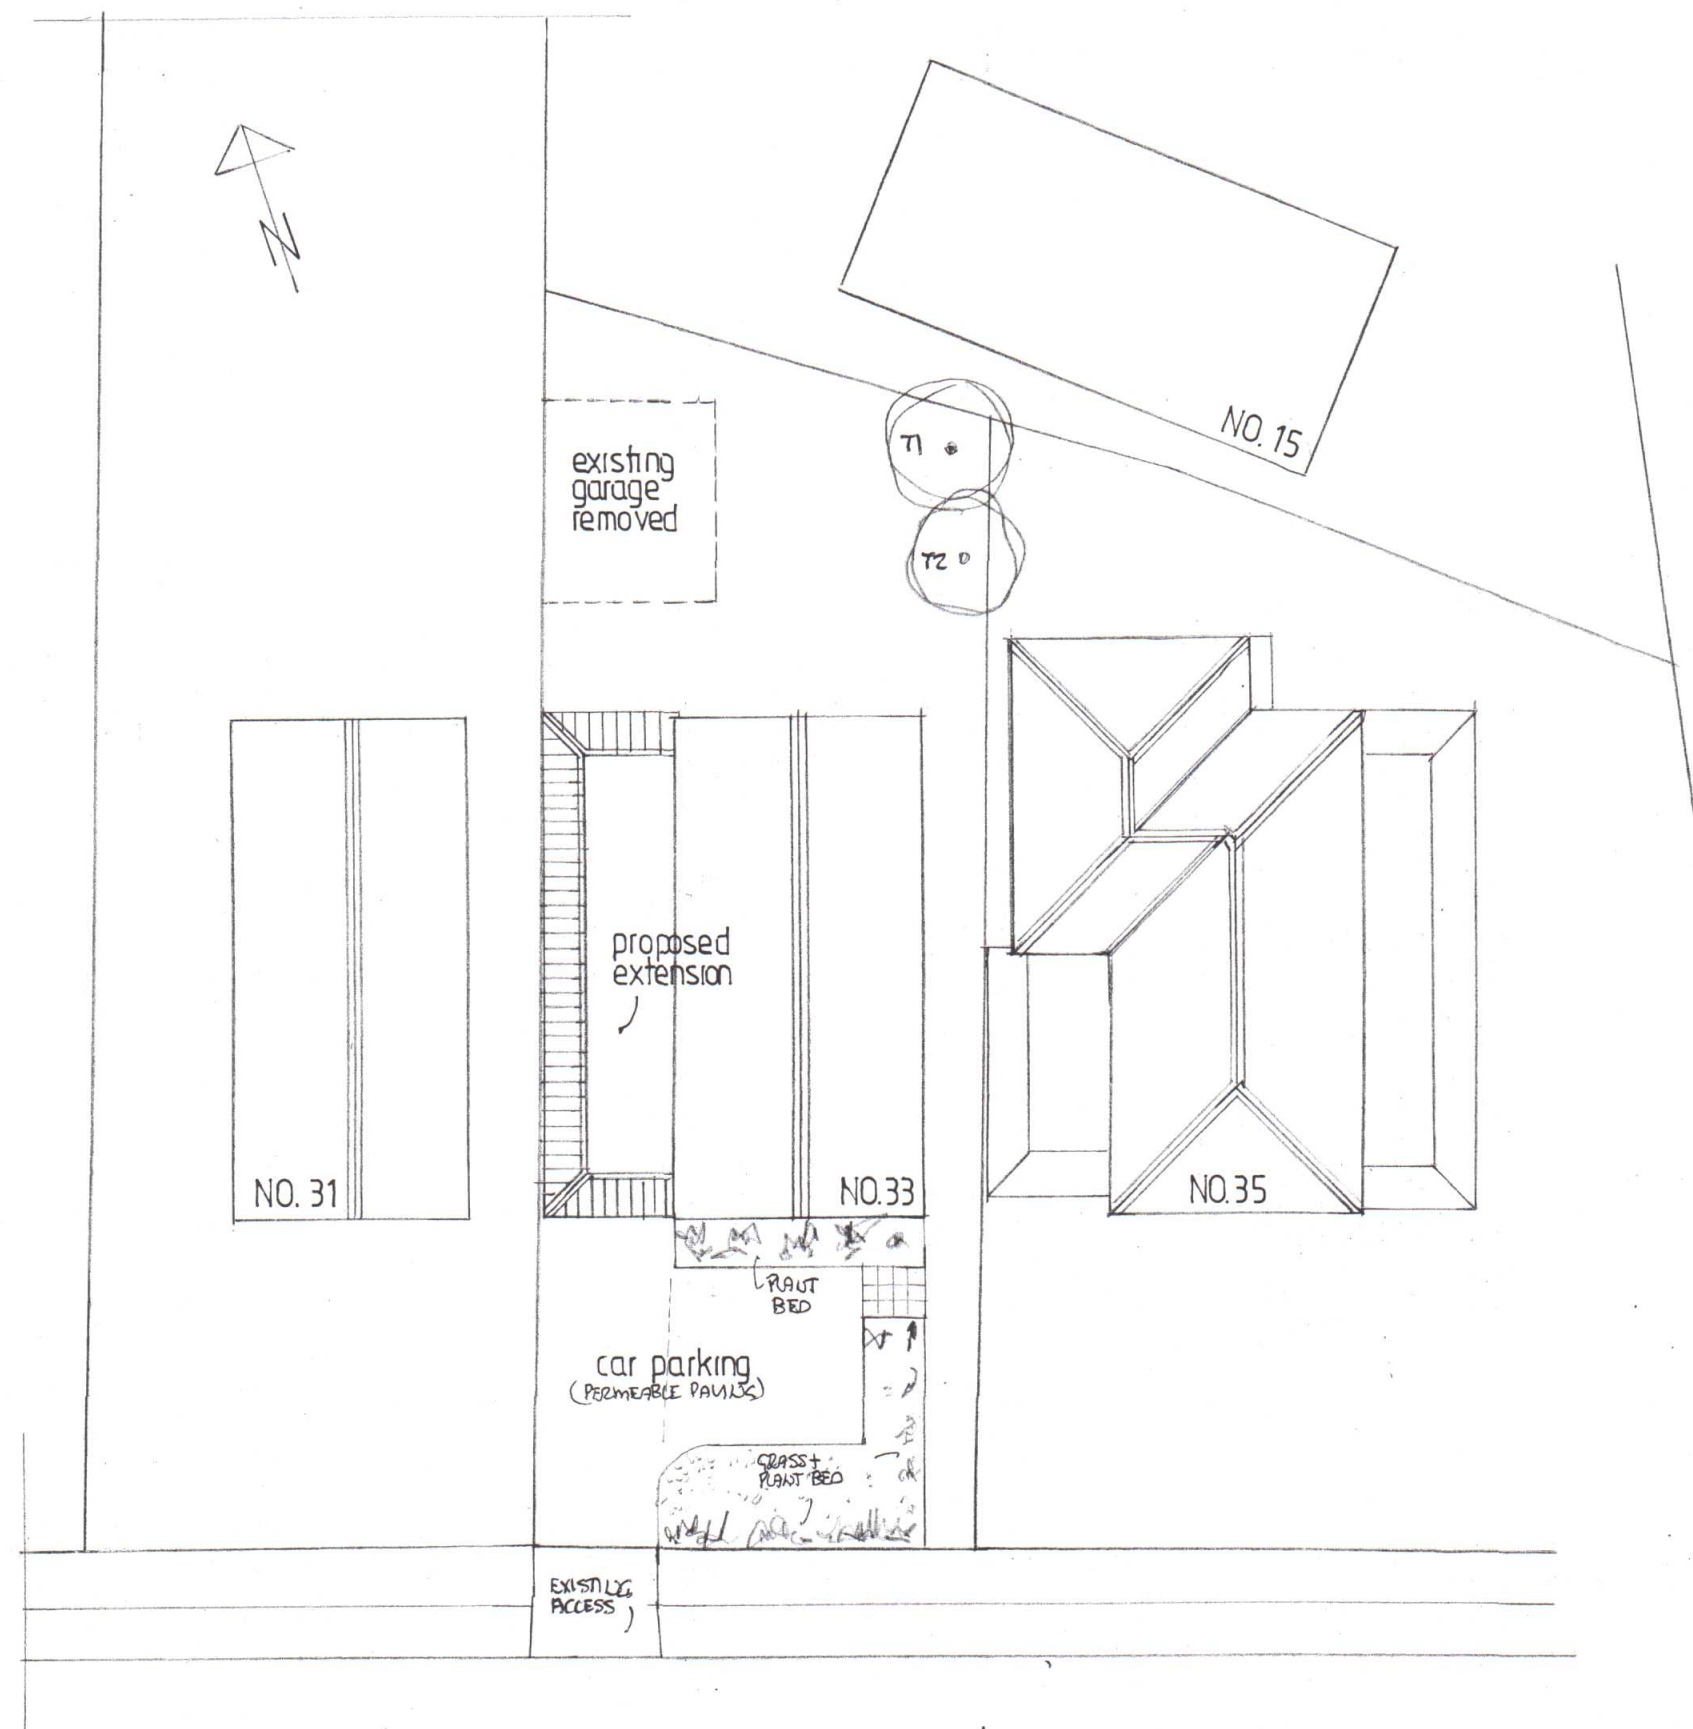

BLOCK PLAN 1:200



homeplans

Church Gardens, Church Hill, Harefield, Middlesex UB9 6DU

T: 01895 822488
E: patrick@homeplansharefield.com
W: www.homeplansharefield.com



CLIENT: MR S LADAK
PROJECT: 33 GROVE ROAD
NORTHWOOD

TITLE: DETAIL PROPOSAL - SIDE EXTENSION
EXISTING BUILDING - SITE LAYOUT & LOCATION

DRG NO:
1733|1

DATE:
JULY 2015

SCALE:
1:50 | 1:100 AT A1

DRAWN: