




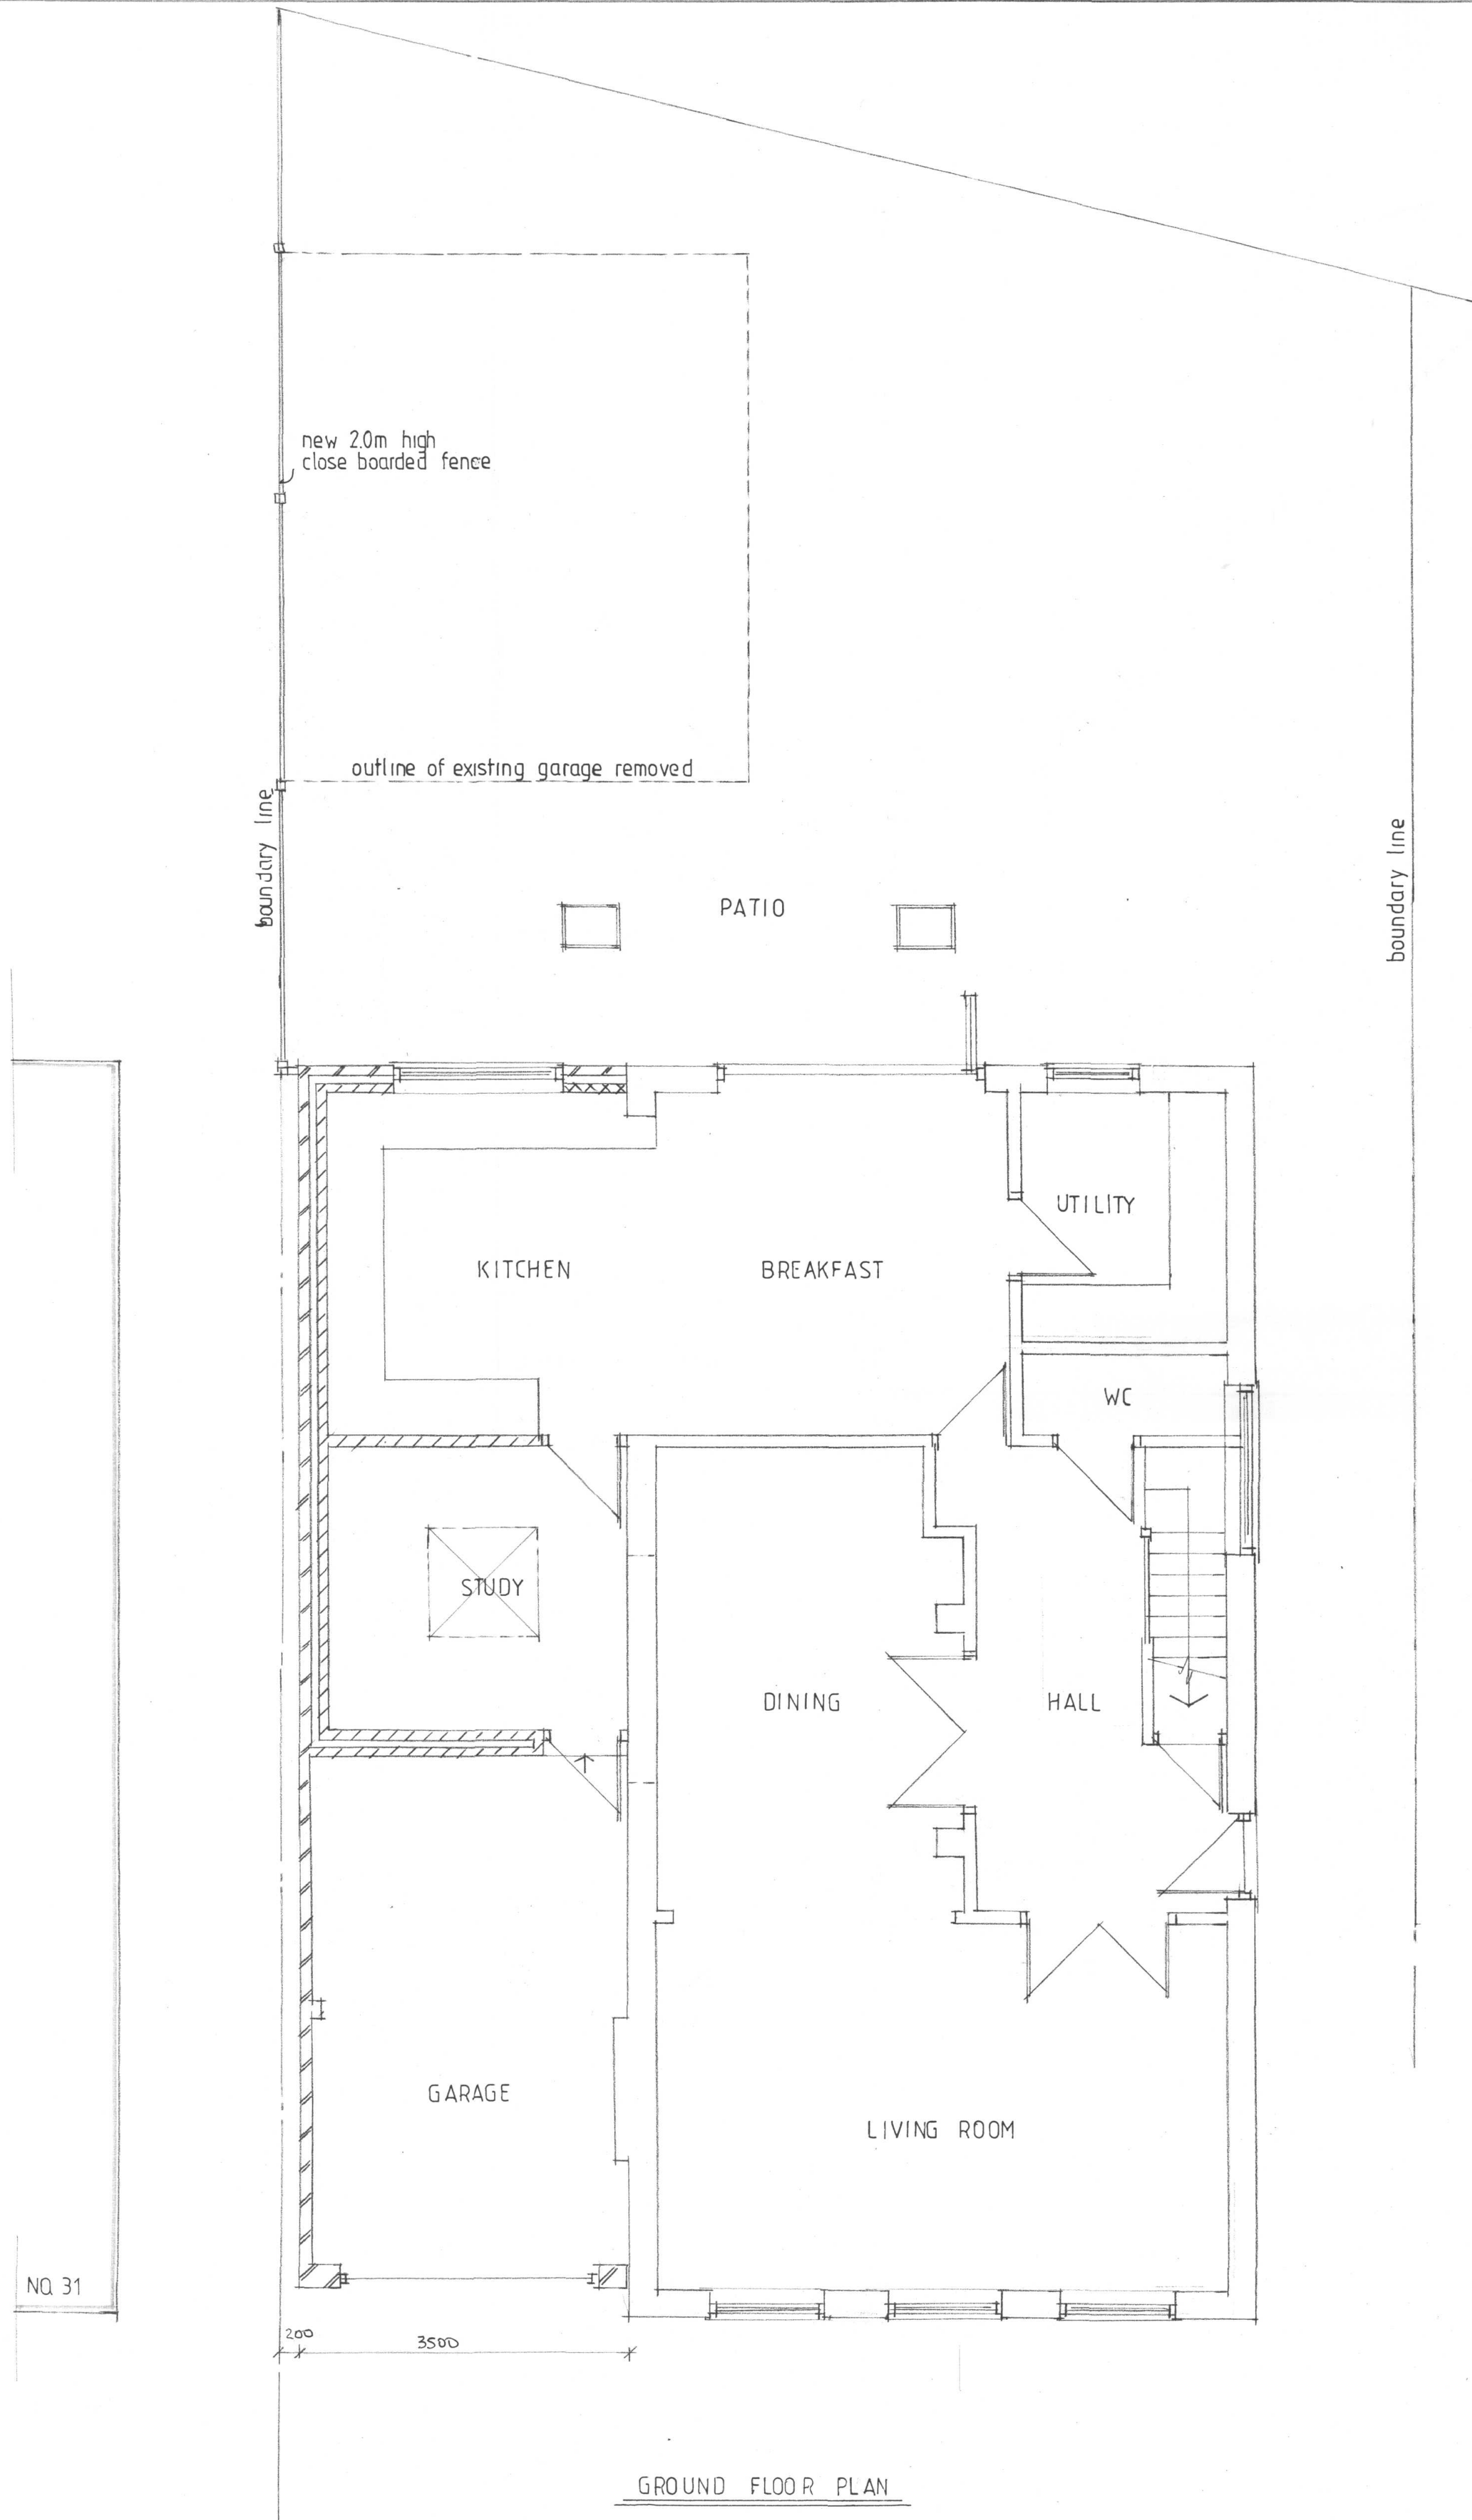

FRONT VIEW

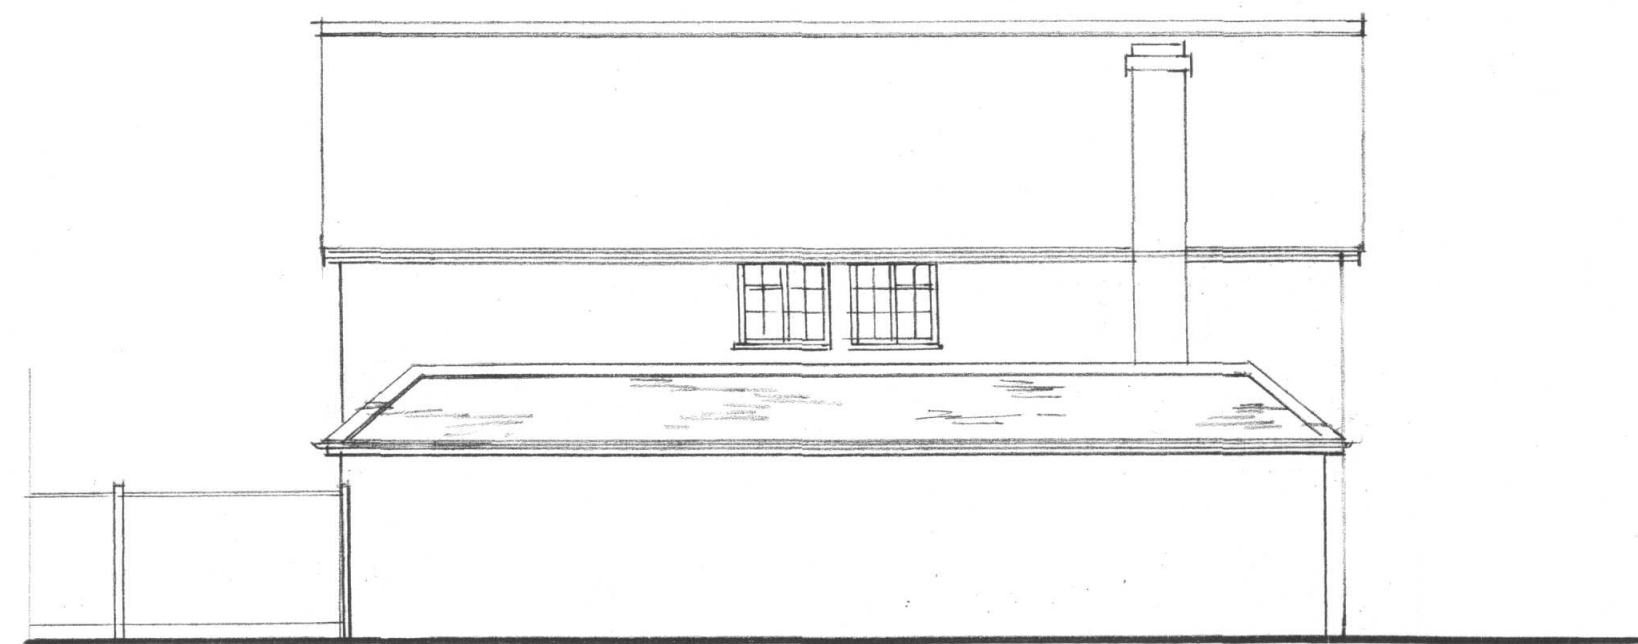

SIDE VIEW TO NO. 31

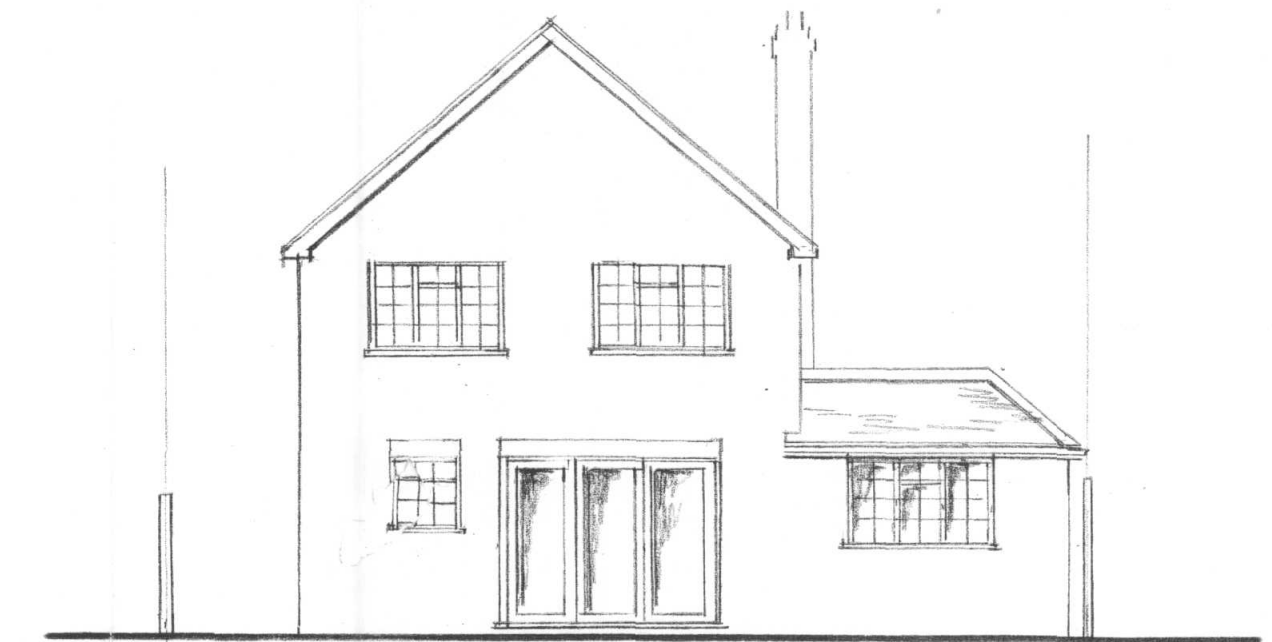

REAR VIEW

London Borough of Hillingdon
RECEIVED
26 AUG 2015
Planning
Residents Services

homeplans

Church Gardens, Church Hill, Harefield, Middlesex UB9 6DU

T: 01895 822488
E: patrick@homeplansharefield.com
W: www.homeplansharefield.com



CLIENT: MR & MRS LADAK

PROJECT: 33 GROVE ROAD
NORTHWOOD

TITLE: DESIGN PROPOSAL
FLOOR PLANS & ELEVATIONS

DRG NO:
1733 | 2

DATE:
AUG. 2013

SCALE:
1:50 | 1:100 AT A1

DRAWN:
PJT

