


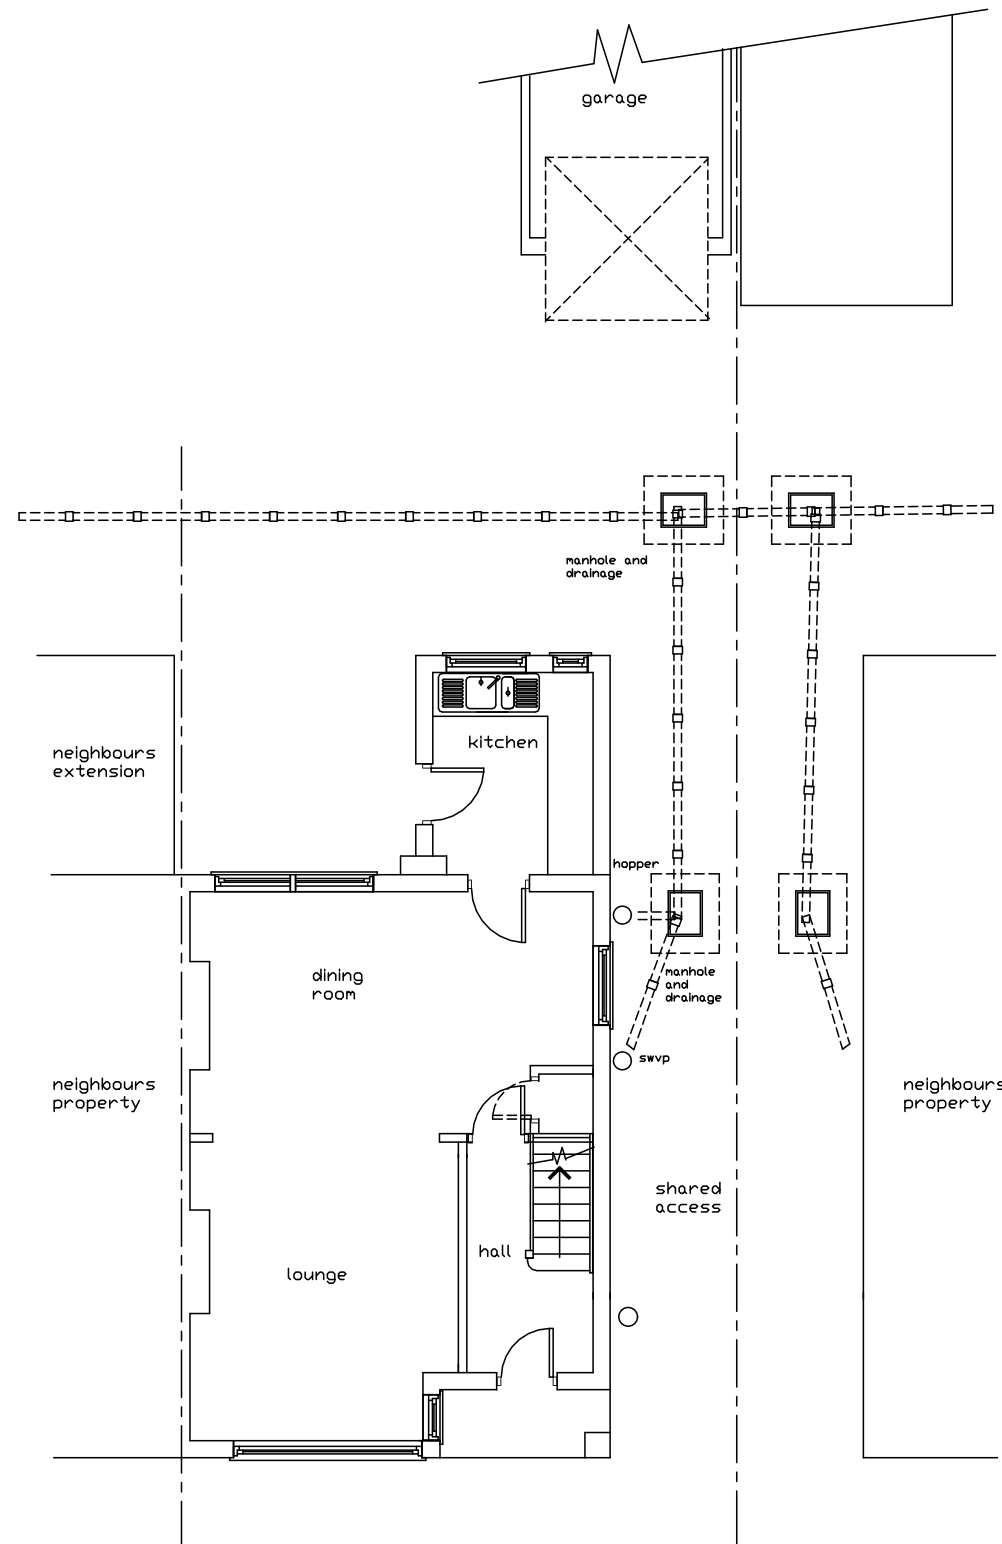


A3 PAPER
Existing Ground
Floor Plan

JAC Associates
Property Consultants
Mob: 07779 653101

Project 17 Sussex Rd Ickenham MIDDX	
Client Mr Tel:	
Drawing Title Proposed Extension	
Drawing Number sussexrd-17 / 0 REV B existing ground	
Scale 1 : 50	Date 10-10-19

All dimensions and information contained in these plans should be checked on site and with the Local Authority prior to commencing any building works. The works may also be covered by the Town and Country Planning Acts, Building Acts and The Party Wall Act. No works should be commenced prior to obtaining all necessary consents.

 

A3 PAPER
Existing Ground
Floor Plan

JAC Associates
Property Consultants
Mob: 07779 653101

Project
17 Sussex Rd
Ickenham
MIDDX

Client
Mr
Tel:

Drawing Title
Proposed Extension

Drawing Number
sussexrd-17 / 0 REV B
existing ground

Scale 1 : 100	Date 10-10-19
------------------	------------------

All dimensions and information contained in these plans should be checked on site and with the Local Authority prior to commencing any building works. The works may also be covered by the Town and Country Planning Acts, Building Acts and The Party Wall Act. No works should be commenced prior to obtaining all necessary consents.