



Footpath

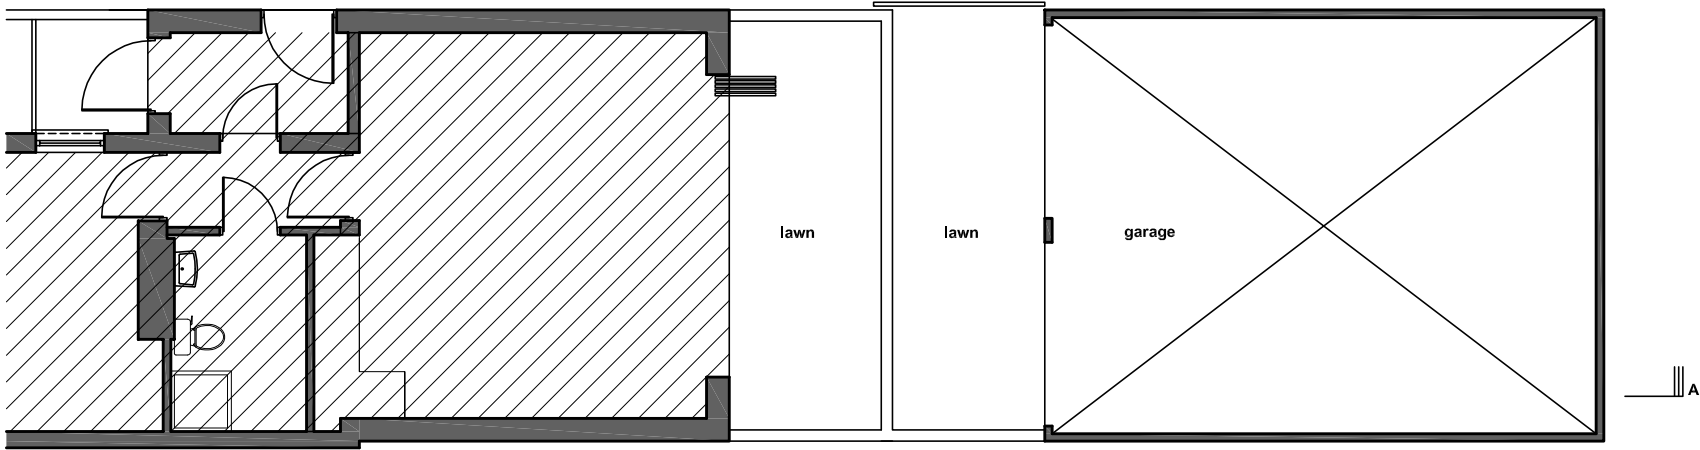

EXISTING GROUND FLOOR PLAN

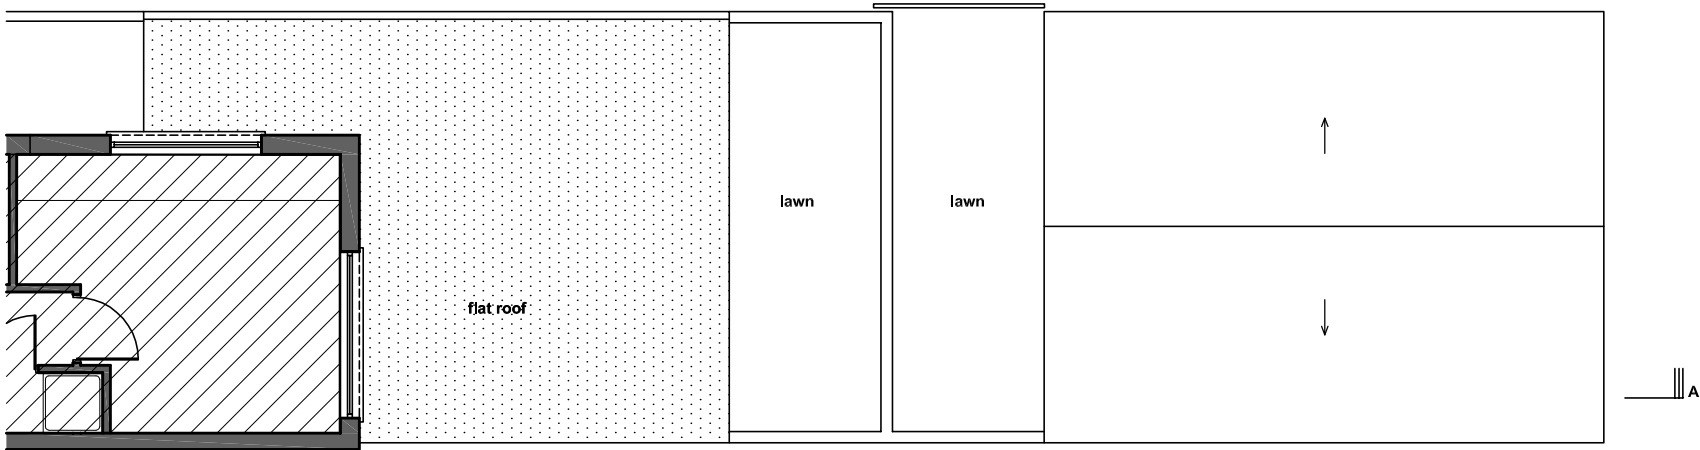


EXISTING FIRST FLOOR PLAN

LEGEND:

EXISTING WALLS

PROPOSED WALLS

 

|                                                      |                                   |                               |                                                       |                        |                   |
|------------------------------------------------------|-----------------------------------|-------------------------------|-------------------------------------------------------|------------------------|-------------------|
| <div>PROJECT: 9</div> <div>PROJECT NINE DESIGN</div> | SITE:<br>116 Pinner Rd, Northwood | JOB TITLE:<br>NEW BUILD HOUSE | DRAWING TITLE:<br>EXISTING GROUND & FIRST FLOOR PLANS | SCALE:<br>1:100@A3     | DATE:<br>09/09/16 |
|                                                      |                                   |                               |                                                       | DRAWING No.:<br>P9/002 |                   |