




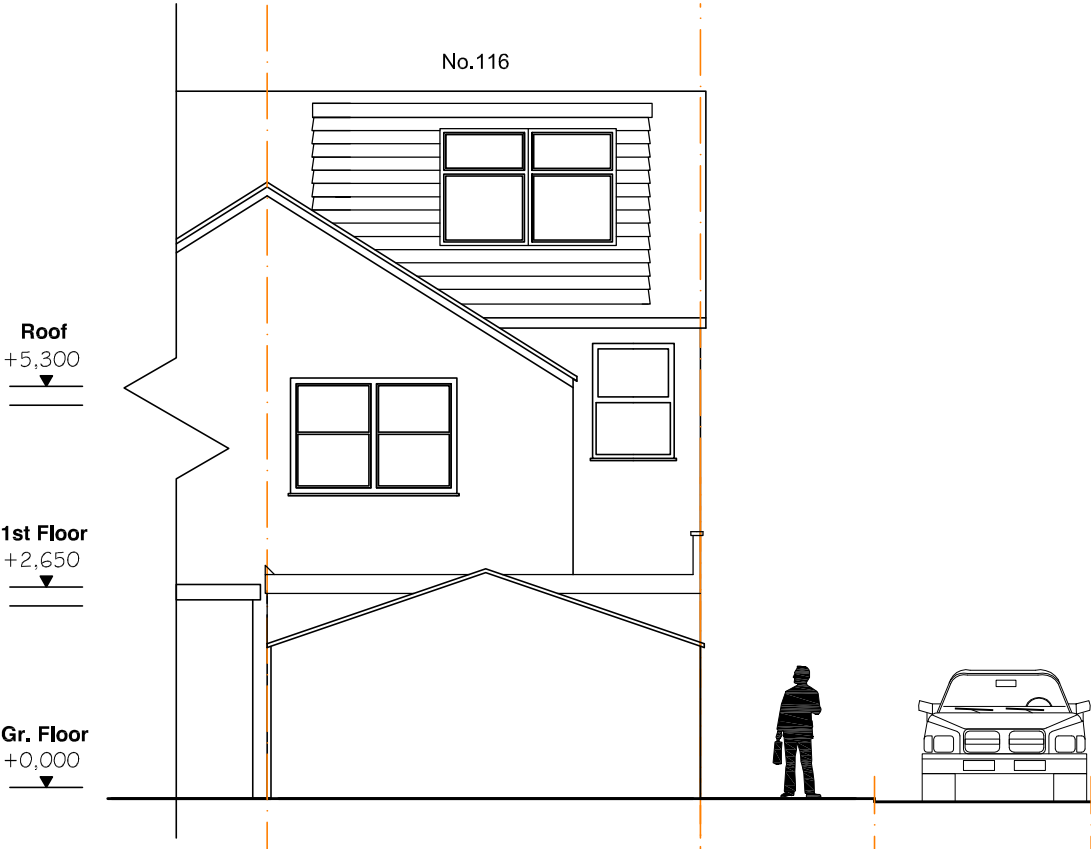

EXISTING SIDE ELEVATION

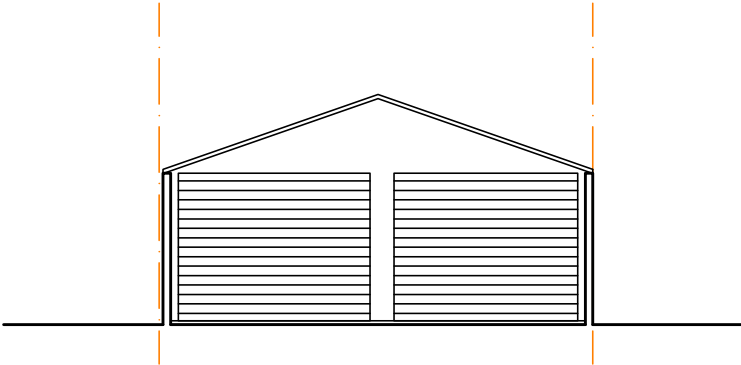

EXISTING SIDE ELEVATION

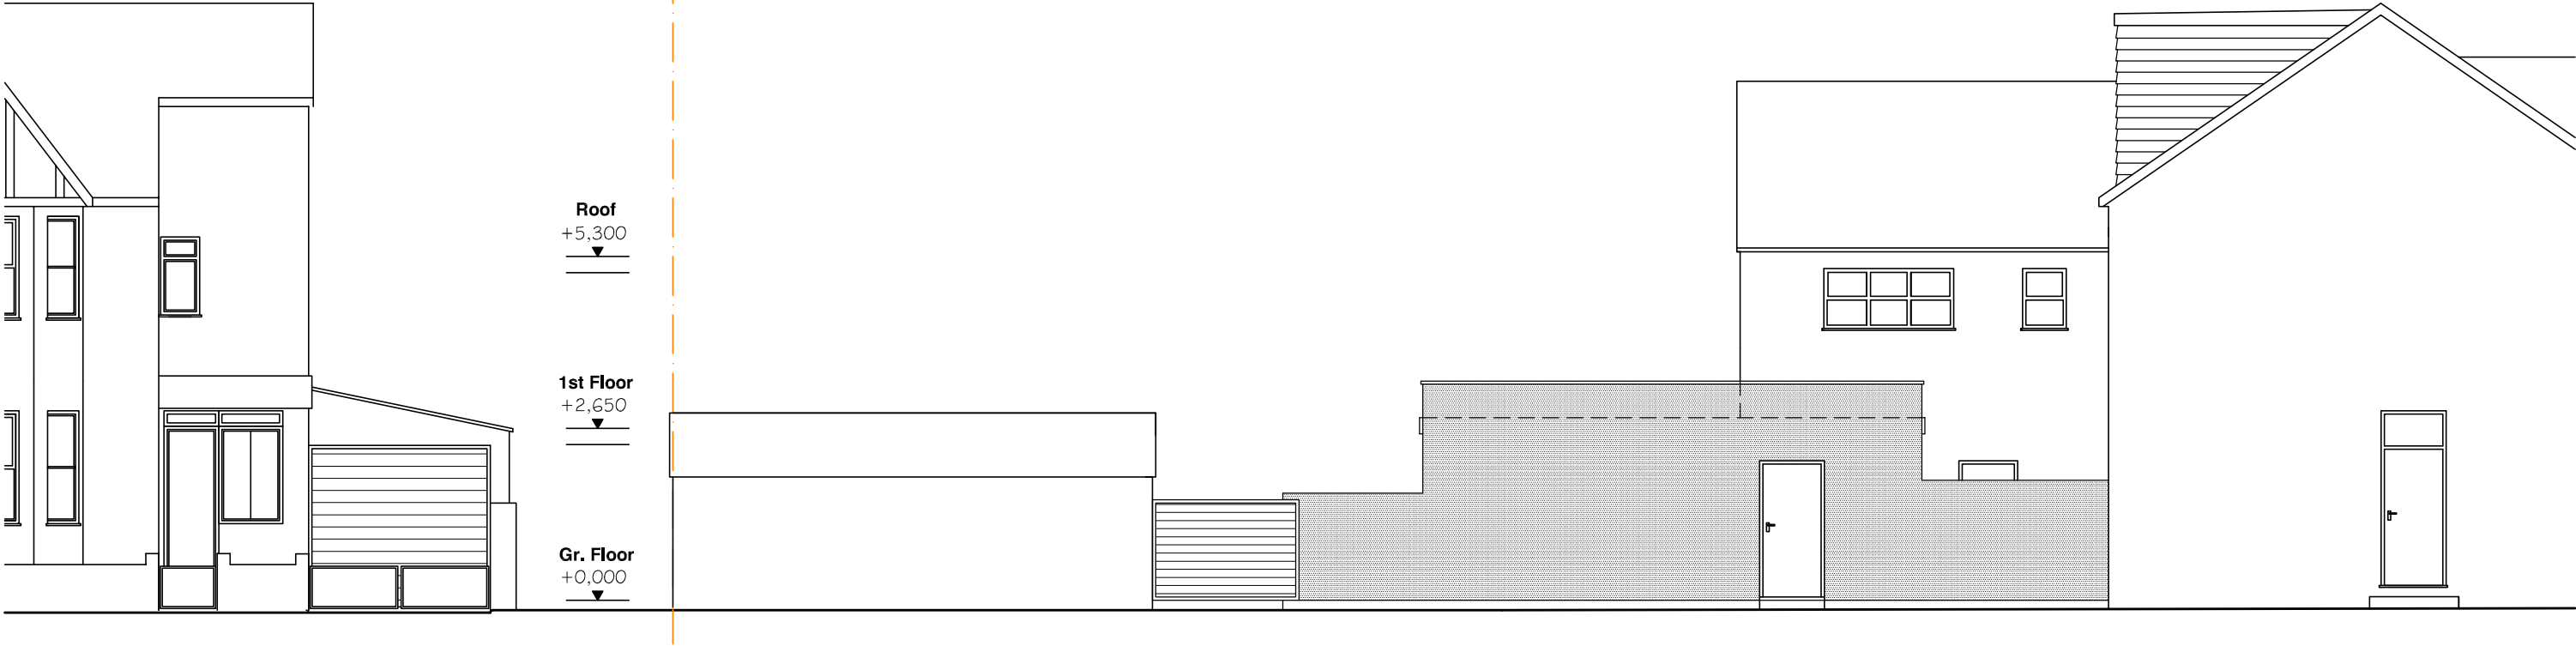

EXISTING FRONT ELEVATION

PROJECT: 9 PROJECT NINE DESIGN	SITE: 116 Pinner Rd, Northwood	JOB TITLE: NEW BUILD HOUSE	DRAWING TITLE: EXISTING ELEVATIONS	SCALE: 1:100@A3	DATE: 09/09/16
				DRAWING No.: P9/003	