




Footpath

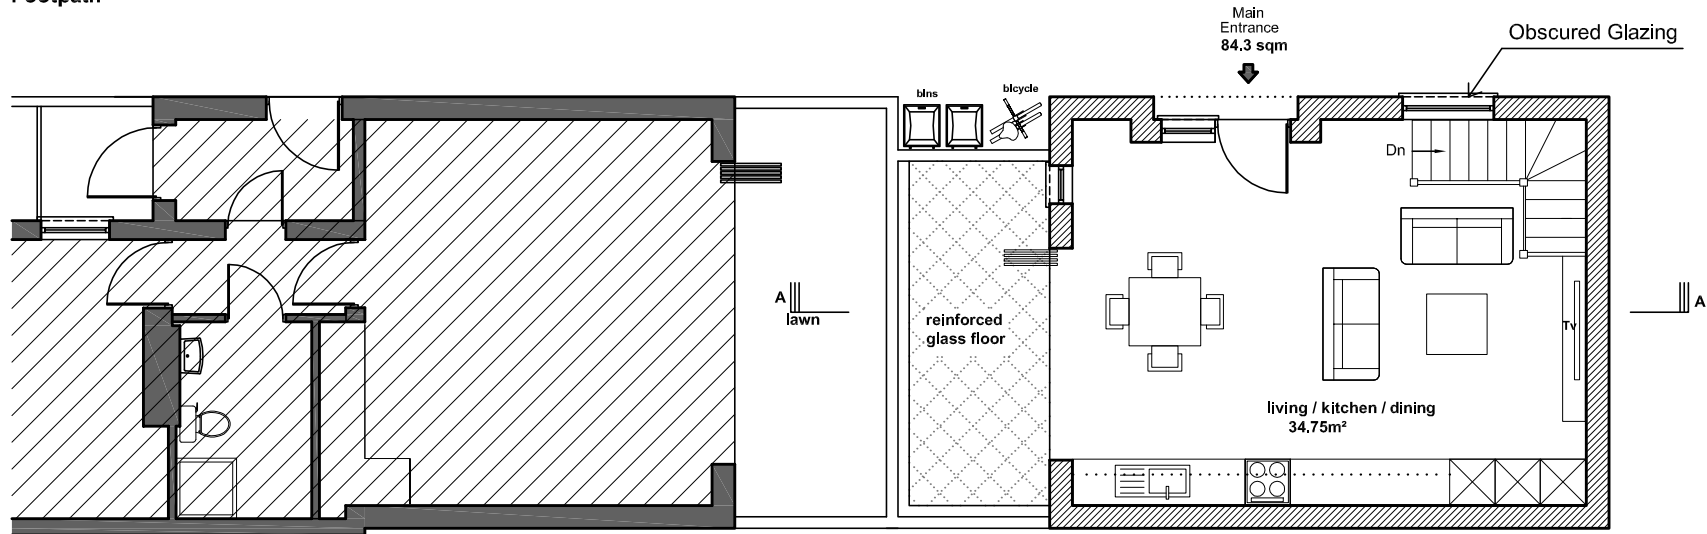

PROPOSED GROUND FLOOR PLAN

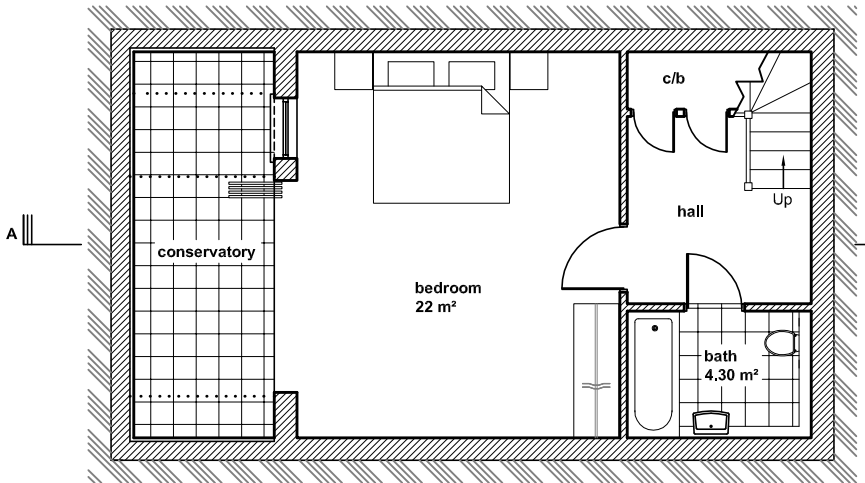


PROPOSED BASEMENT FLOOR PLAN

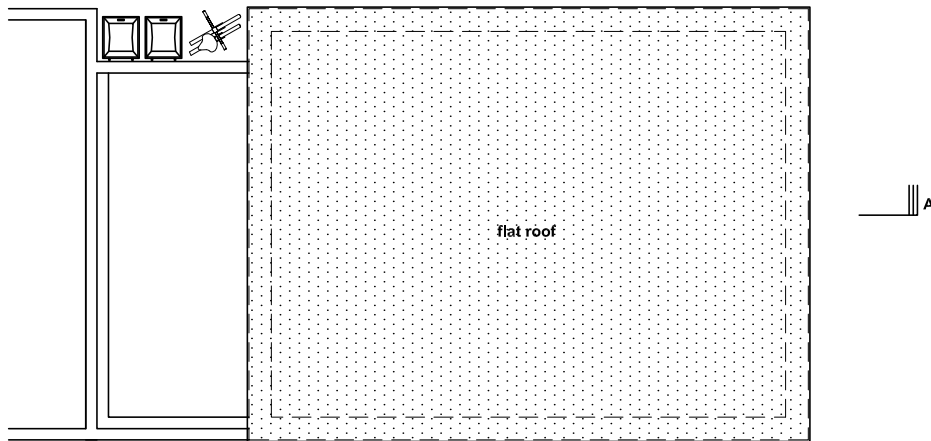

PROPOSED ROOF PLAN

LEGEND:

- EXISTING WALLS
- PROPOSED WALLS

 

	SITE: 116 Pinner Rd, Northwood	JOB TITLE: NEW BUILD HOUSE	DRAWING TITLE: PROPOSED GROUND & BASEMENT FLOOR & ROOF PLANS	SCALE: 1:100@A3	DATE: 09/09/16
				DRAWING No.: P9/004	