




DO NOT SCALE THIS DRAWING, IF IN DOUBT ASK
FOR INFORMATION ONLY

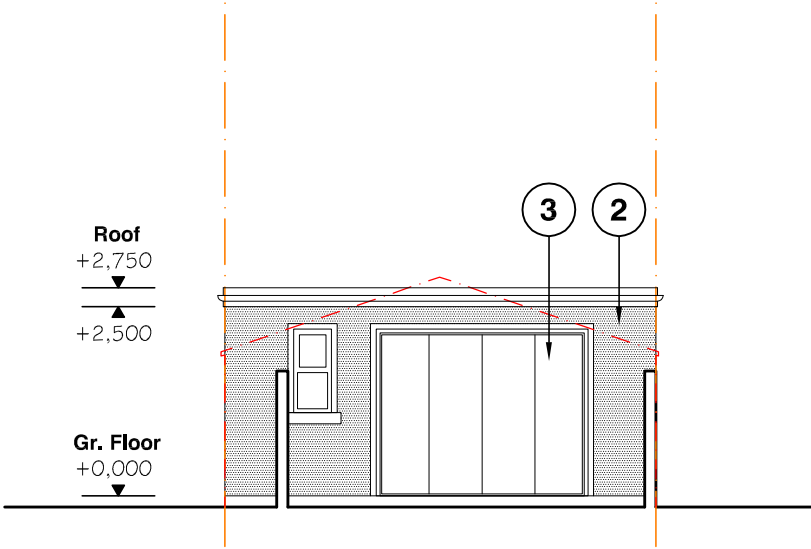

PROPOSED SIDE ELEVATION

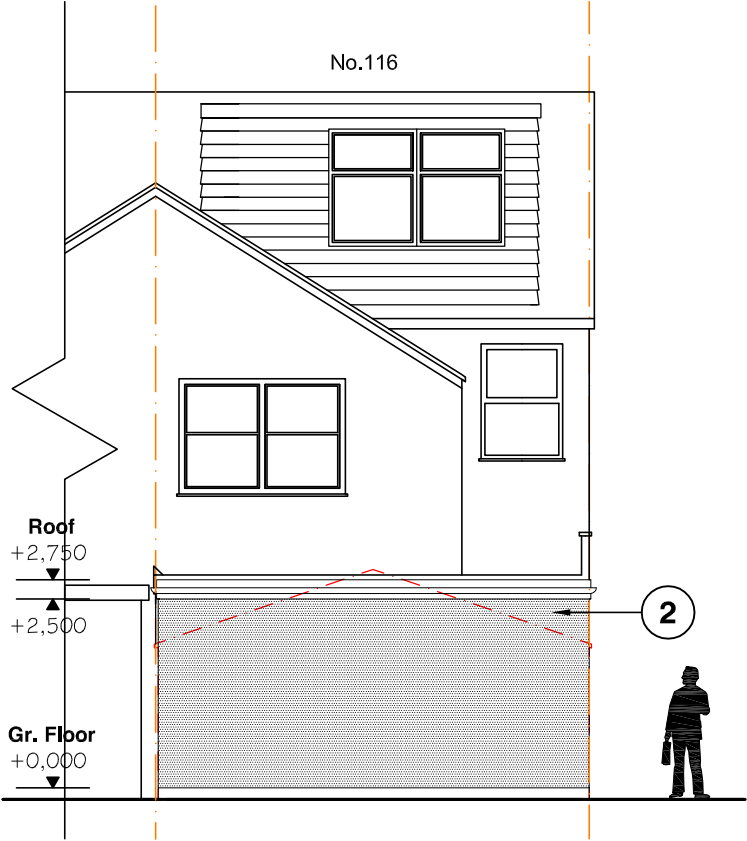

PROPOSED SIDE ELEVATION


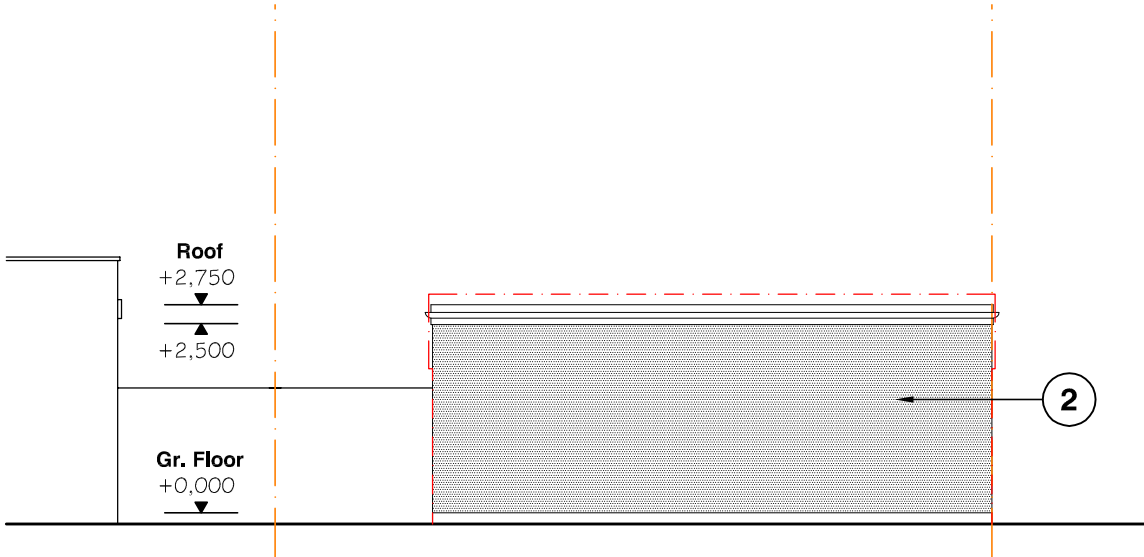


PROPOSED REAR ELEVATION

- MATERIALS**
- 1. Obscured window
 - 2. White Render
 - 3. Dark grey powder coated a



PROPOSED FRONT ELEVATION

 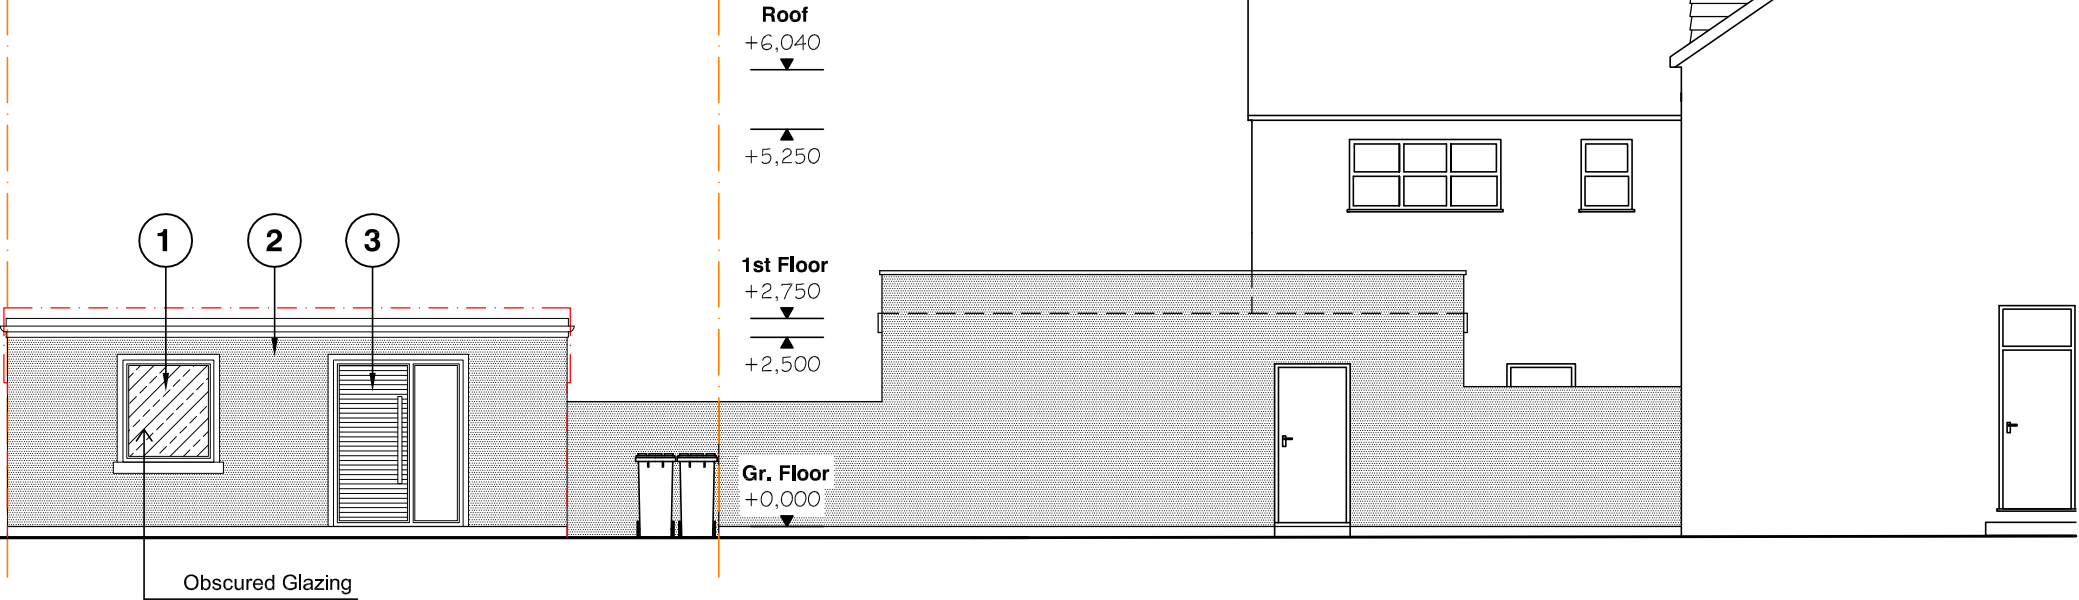

	SITE: 116 Pinner Rd, Northwood	JOB TITLE: NEW BUILD HOUSE	DRAWING TITLE: PROPOSED ELEVATIONS	SCALE: 1:100@A3	DATE: 09/09/15
				DRAWING No.: P9/006	