



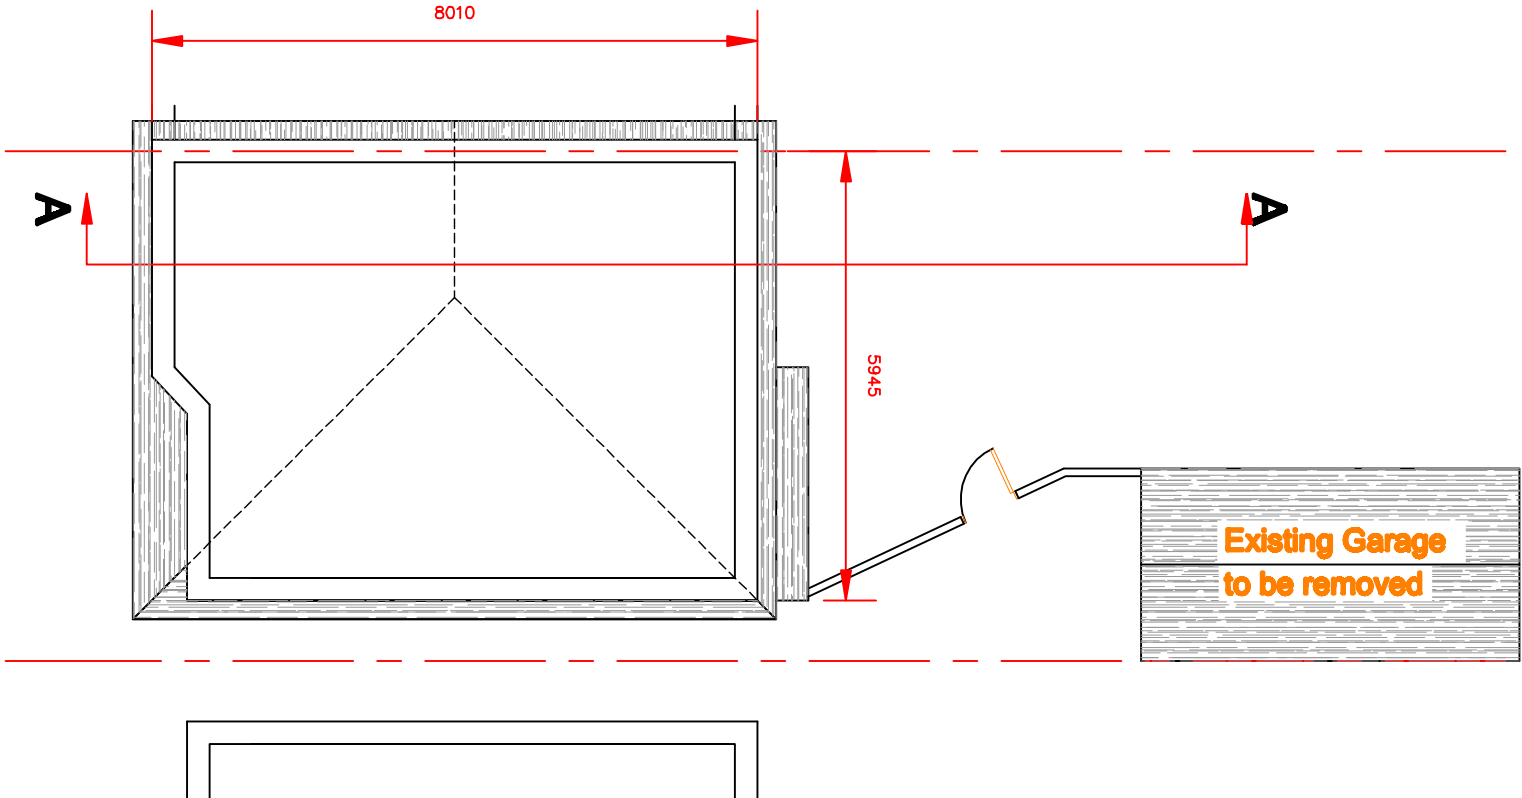

EXISTING LOFT FLOOR PLAN
SCALE:-1:100

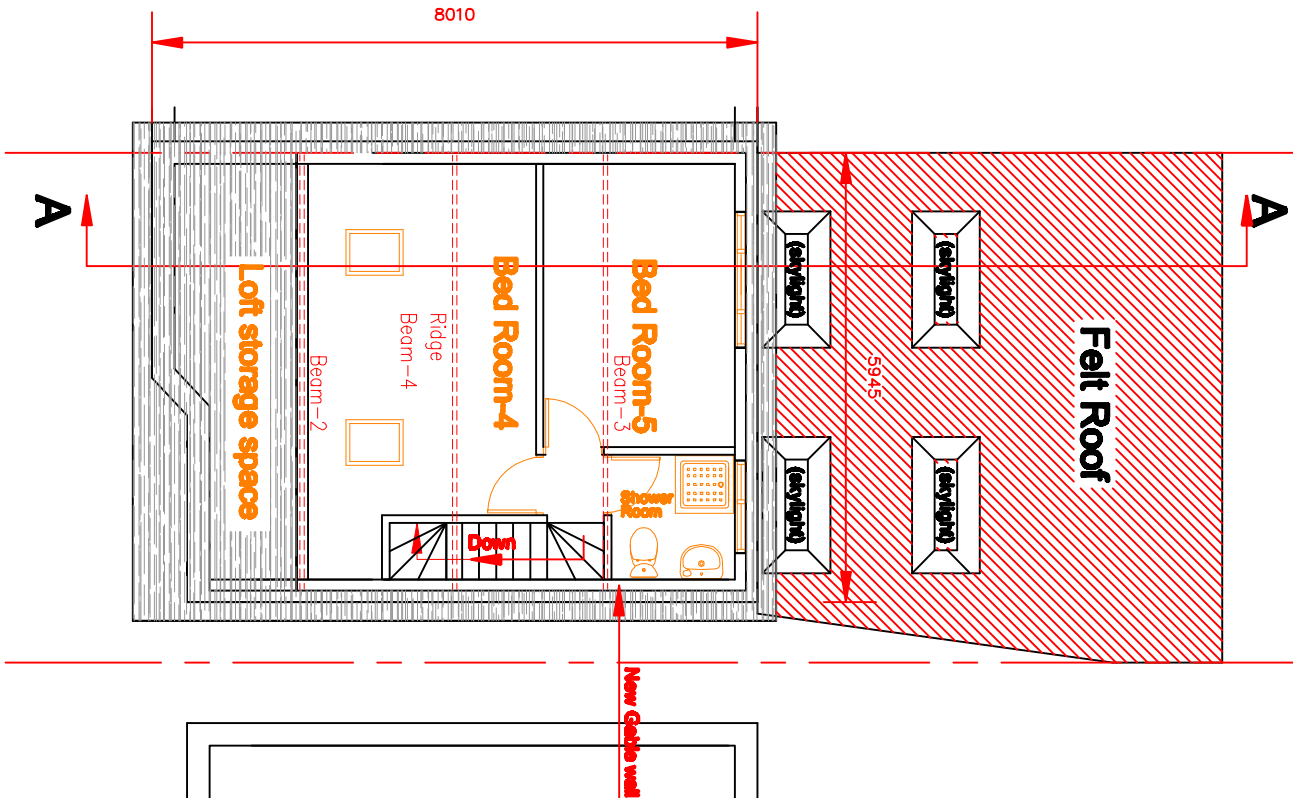

PROPOSED LOFT FLOOR PLAN
SCALE:-1:100

Client:-Mr. Navil.Kundi		Drawing no:-39C		Revision-A	Checked by:S.E
Ttite:-Proposed Loft conversion and rear extension at 39, Falling lane, West Drayton,UB7 8AB.		Drawn by:- S.E 09/15		Scale:-1:100, Org.size-A3	