

MATERIAL IMAGES




1. BRINDLE KEYBLOK PAVING




2. METAL SECURITY FENCE ALONG FRONT




3. PALISADE FENCING TO PLANT AREA

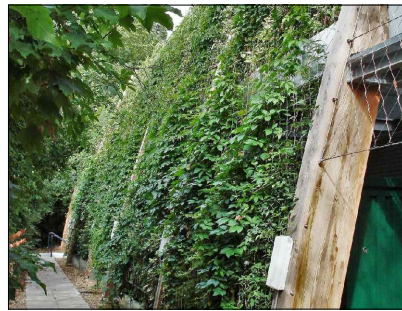

4. GREEN WALL SYSTEM TO FRONT

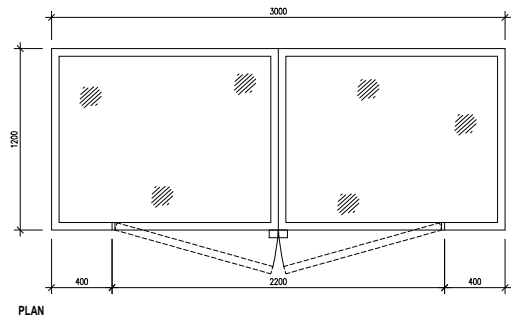



NOTES:
1. ALL FENCING TO BE SUPPLIED & INSTALLED BY SUBCONTRACTOR (FENCING CO.)
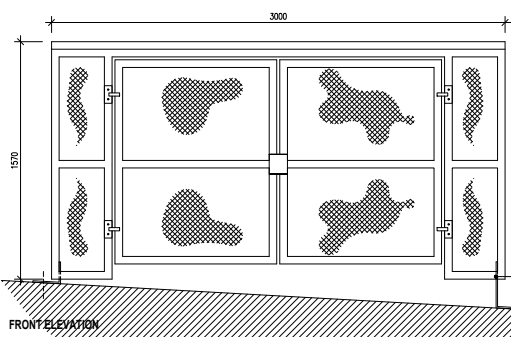


FRONT ELEVATION
SIDE ELEVATION
ALTERNATIVE BIN STORE
CONCRETE FENCE

BIN STORE DETAILS 1:50
SCALE 1 : 50
SCALE 1 : 1

SCALE 1 : 200
SCALE 1 : 1

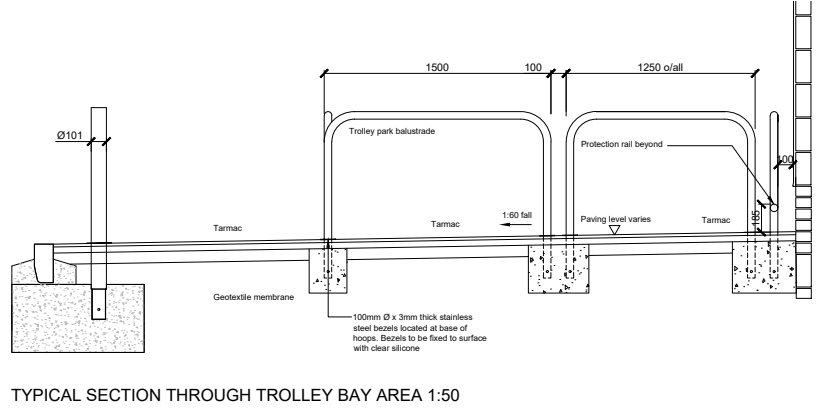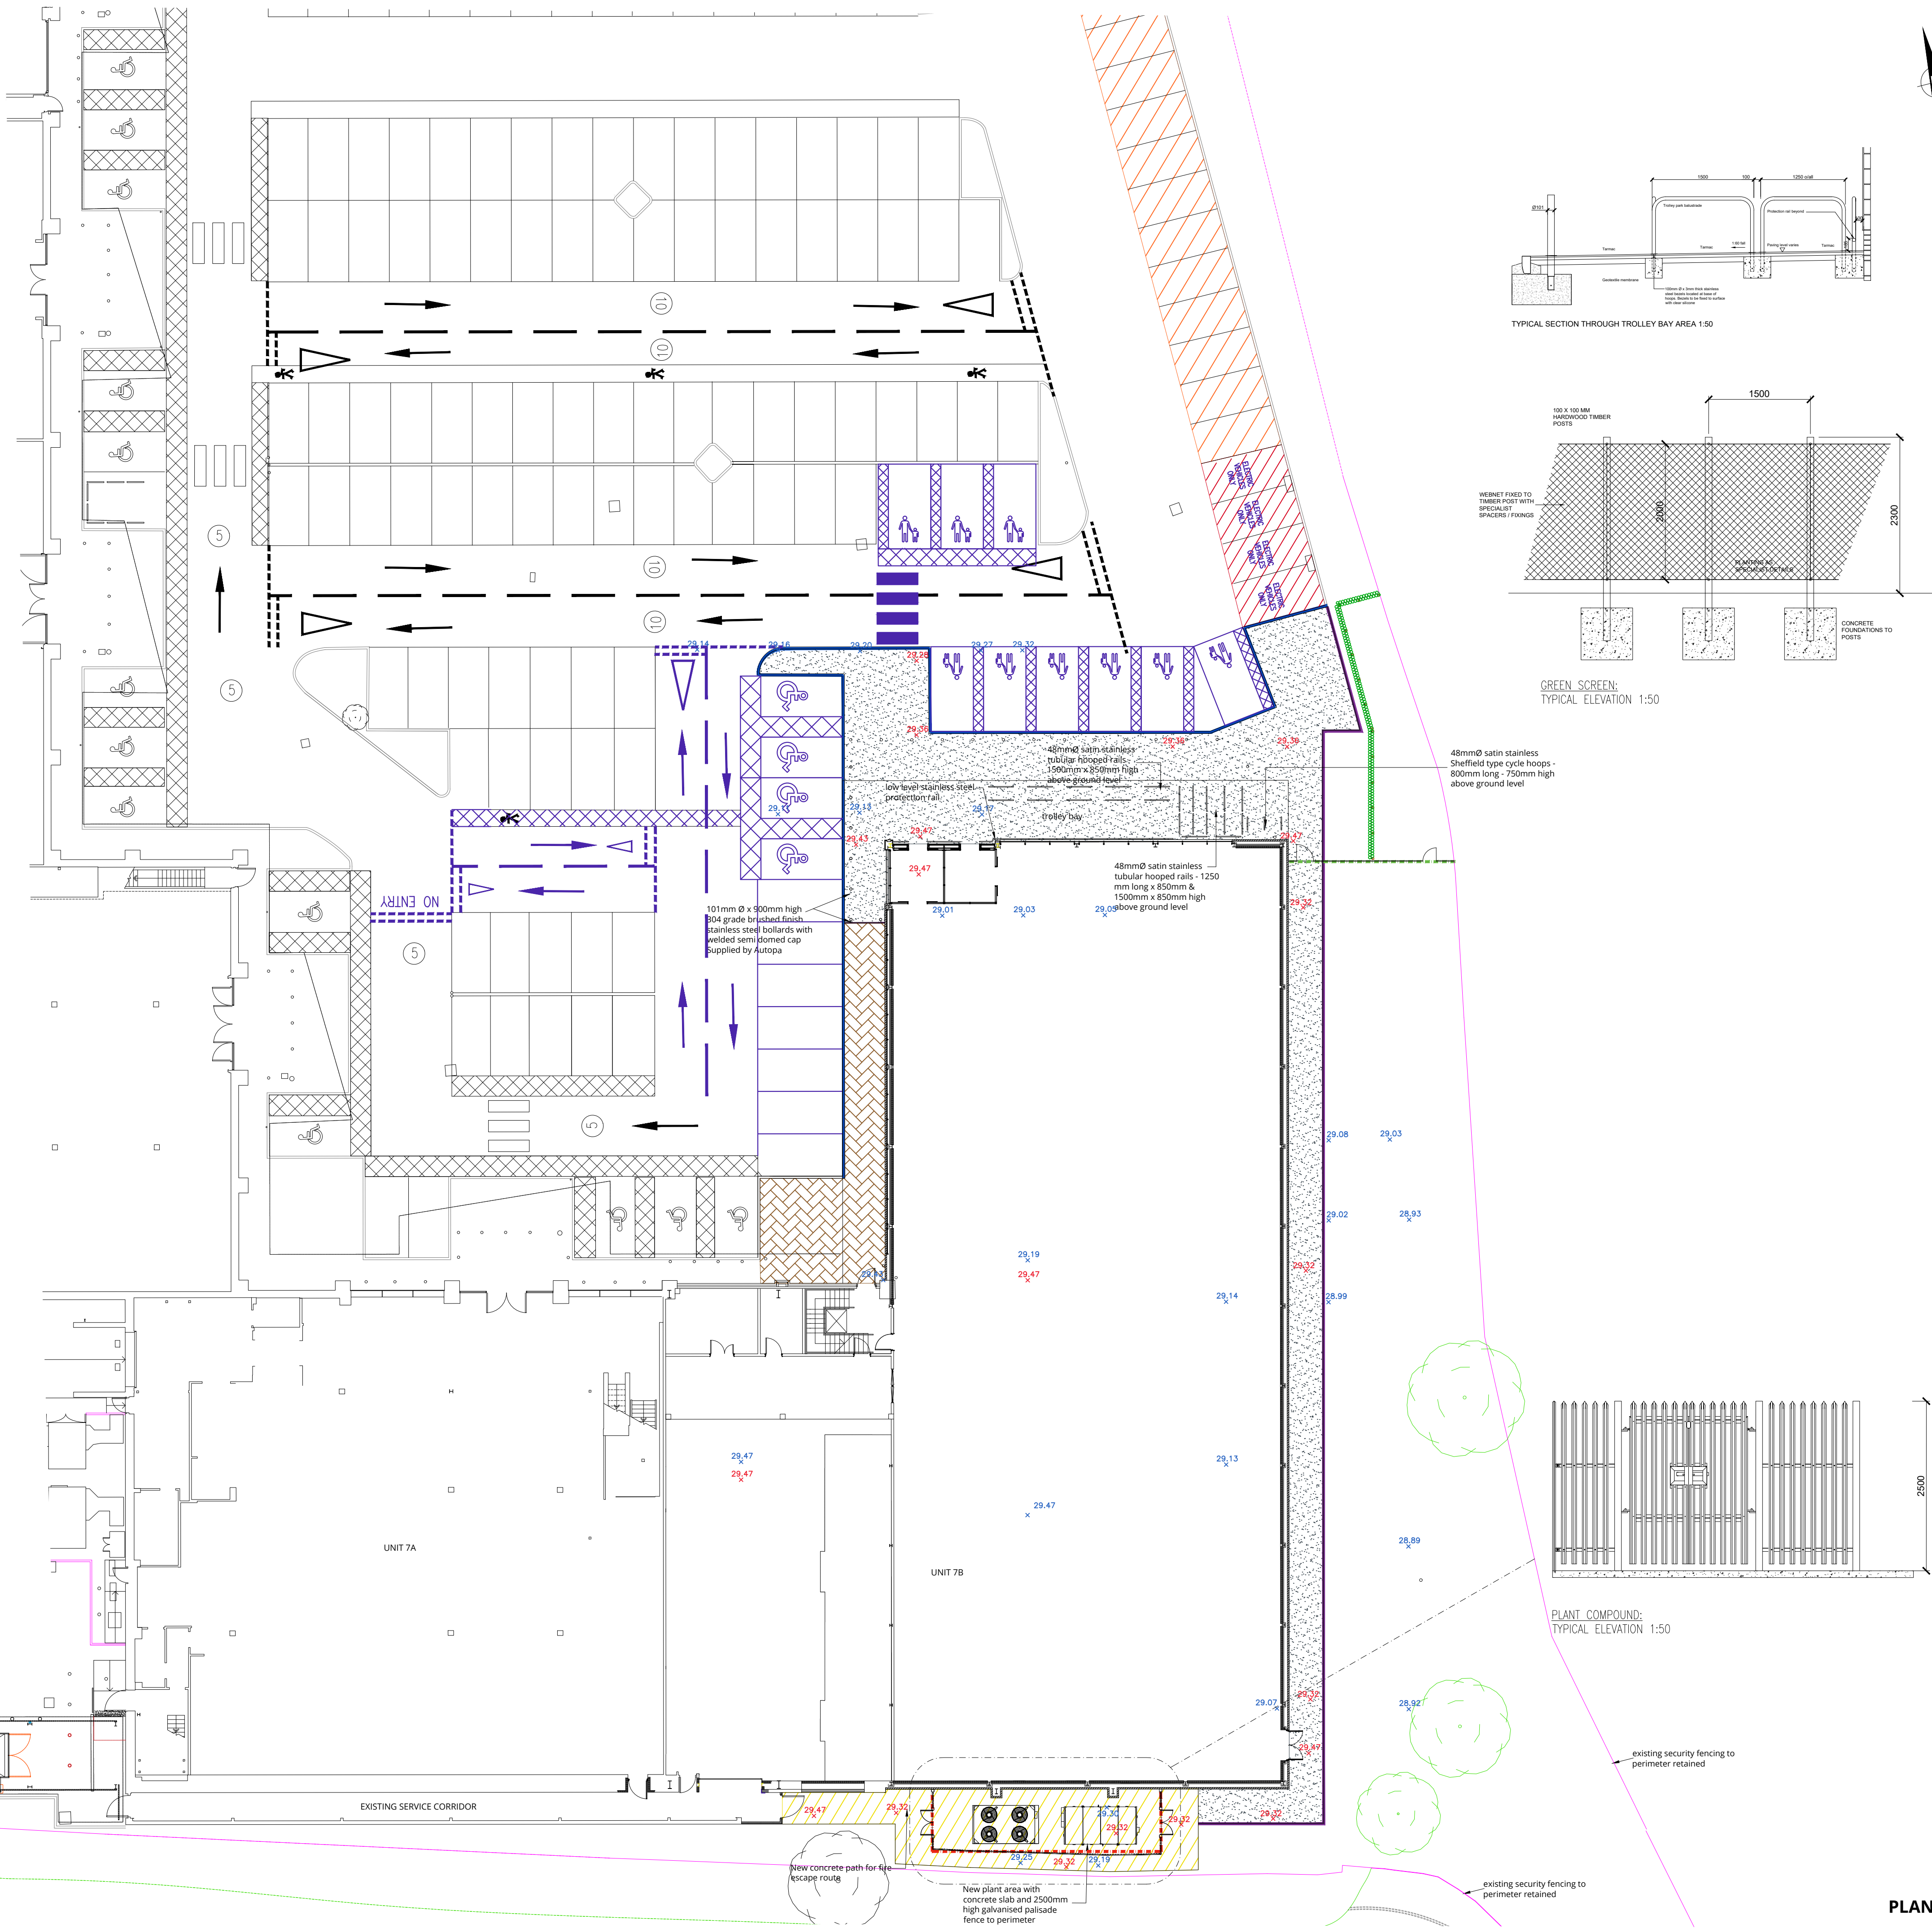


TYPICAL SECTION THROUGH TROLLEY BAY AREA 1:50

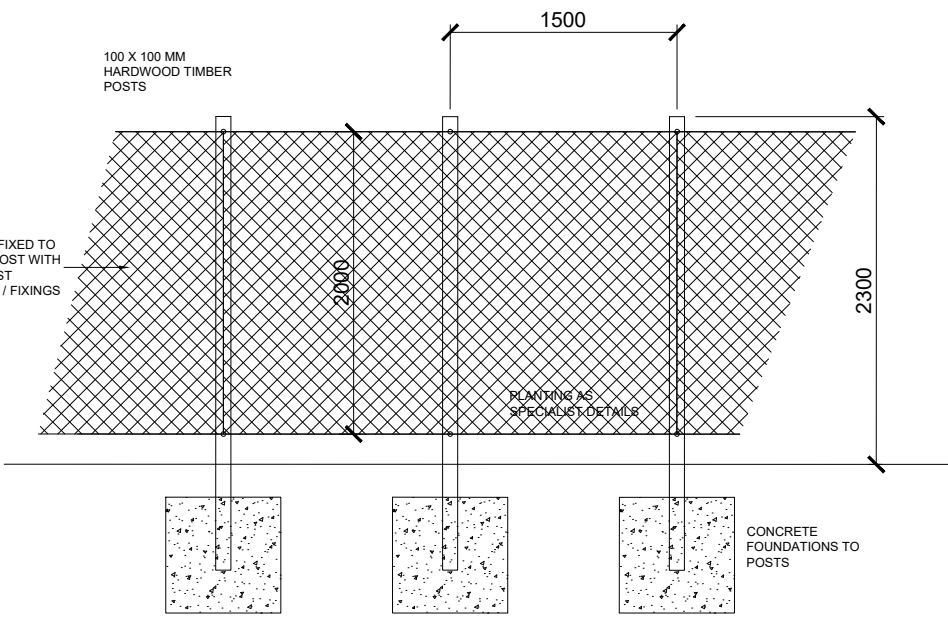

GREEN SCREEN:
TYPICAL ELEVATION 1:50



48mm satin stainless
Sheffield type cycle hoops -
800mm long - 750mm high
above ground level

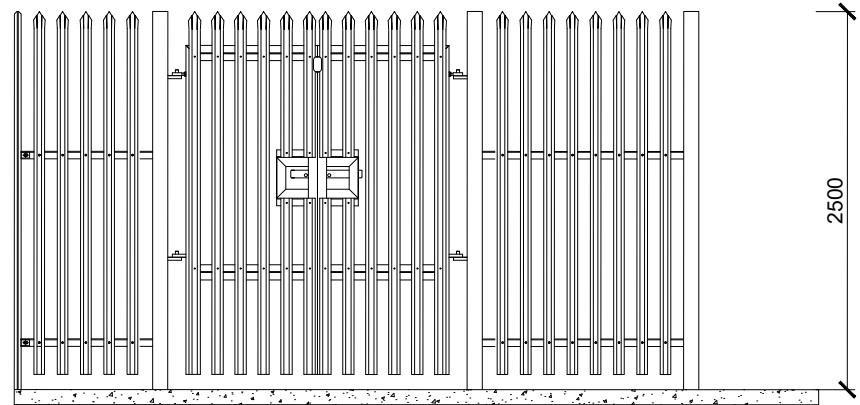

PLANT COMPOUND:
TYPICAL ELEVATION 1:50

Copyright of this drawing is the property of Urban Edge Architecture Limited. It must not be reproduced or amended nor used in the execution of any works whether in conjunction with the proposed works for which it is prepared or otherwise without the express consent in writing of Urban Edge Architecture Limited.

UrbanEdge Architecture Limited
One Scotgate Mews, Scotgate,
Stamford, Lincolnshire, PE9 2FX.

Tel. +44 (0)1780 755665
Fax. +44 (0)1780 755360

THIS DRAWING IS FOR PLANNING ONLY AND IS NOT TO BE USED FOR TENDER OR CONSTRUCTION

DRAWING TO BE READ IN COLOUR

LEGEND:

- new tarmacadam surfacing to new paths.
- proposed concrete block paving - laid herringbone pattern with stretcher border to perimeter - Keyblok 200x100x80mm. Colour - Brindle. Marshalls. See adjacent image.
- new 2400mm high stripe mesh metal security fencing - colour Ral 6005 - with pedestrian fire escape door fitted with panic fromromgery
- 2500mm high galvanised palisade fence
- 2300mm high over-all - green wall - comprising timber posts with Webnet facing on support brackets. planting as landscape architect details
- 50 x 150mm concrete square edge pin kerb
- 125 x 150mm concrete bullnosed kerb - laid flush with road level and top of paving - suitable for wheeled trolleys
- concrete slab for plant area 1.80 fall - with brushed finish - 200mm trowelled edge to perimeter
- Location of 4 no Active electrical vehicle charging points - with white thermoplastic painted text to tarmac road surface as shown
- Location of 12 no passive electric vehicle charging points
- existing road markings to be removed
- new road markings

28.89 Existing level
29.47 Proposed level

D01 Revision Description 17.2.21 Date

URBANEDGE
architecture / landscape / masterplanning

Client
BRITISH AIRWAYS PENSION FUND

Project
HAYES BRIDGE RETAIL PARK, HAYES

Drawing
External Works as Proposed Hard Landscaping and Levels

Scale 1:50,200 @ A1 Drawn RPP
Date SEPT 2020

Project No. Drawing No. Revision

PLANNING 1979 URB HB [08] 90 01 D01