



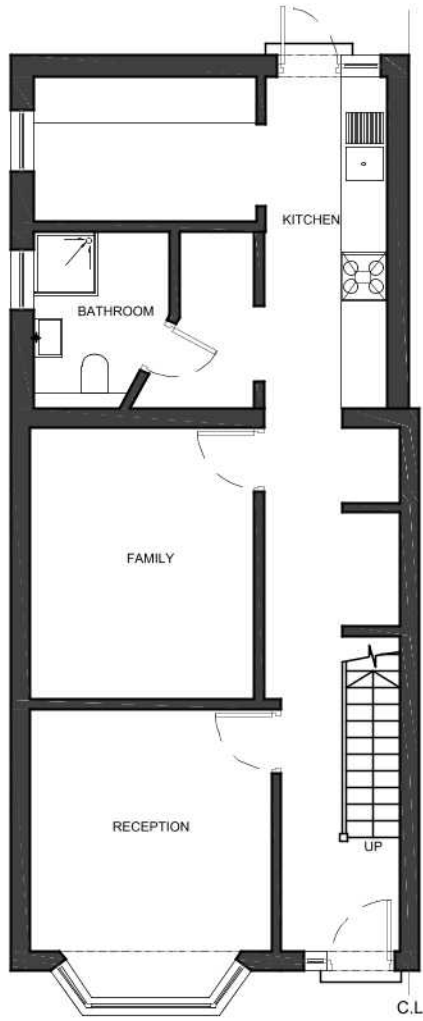


01 - GROUND FLOOR PLAN

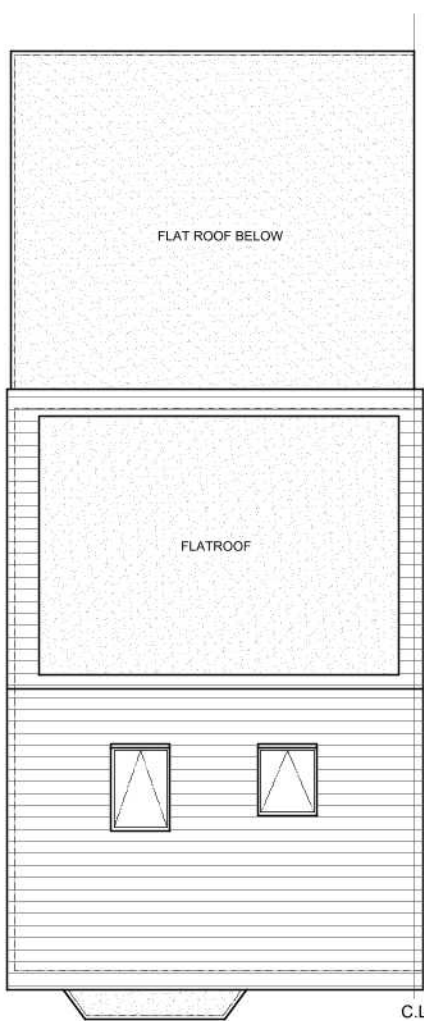

02 - ROOF PLAN



05 - OS MAP SCALE 1:1250

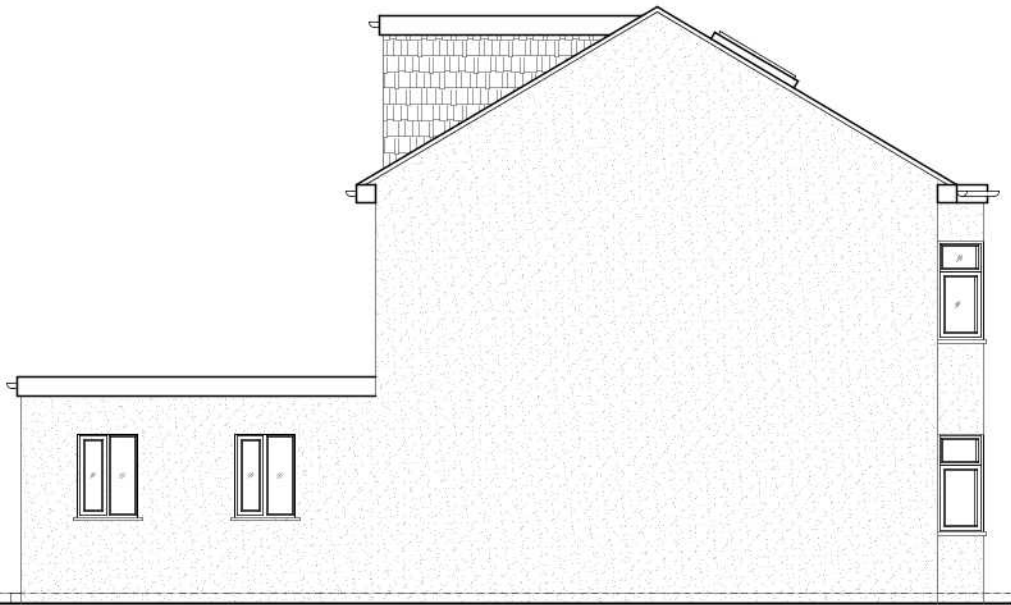


03- SIDE ELEVATION




04- REAR ELEVATION


NOTES
Dimensions are not to be scaled from this drawing.

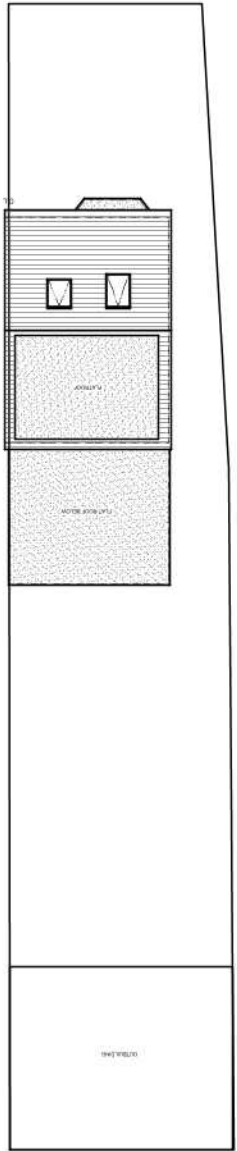

06 - EXISTING BLOCK
PLAN SCALE 1:250

 

REVISIONS			
NO	DESCRIPTION	DATE	BY

 

DESIGN ENDEAVOURS
31 LYNCREFT GARDENS, HOUNSLOW, LONDON TW3 2QT
M: 07869580774, 07883602259
E: design.endeavour@gmail.com

Project: **56 SWANAGE WAY HAYES**
LONDON, UB4 9NY
Title: **EXISTING PLANS & ELEVATIONS**

Scale: 1:100@A3	Drawn: JTS/TA	Approved:	Date: DEC 19
Job No: DE-718	Drawing No: P-56 SW - 01	Rev:	A