





PROPOSED REAR ELEVATION

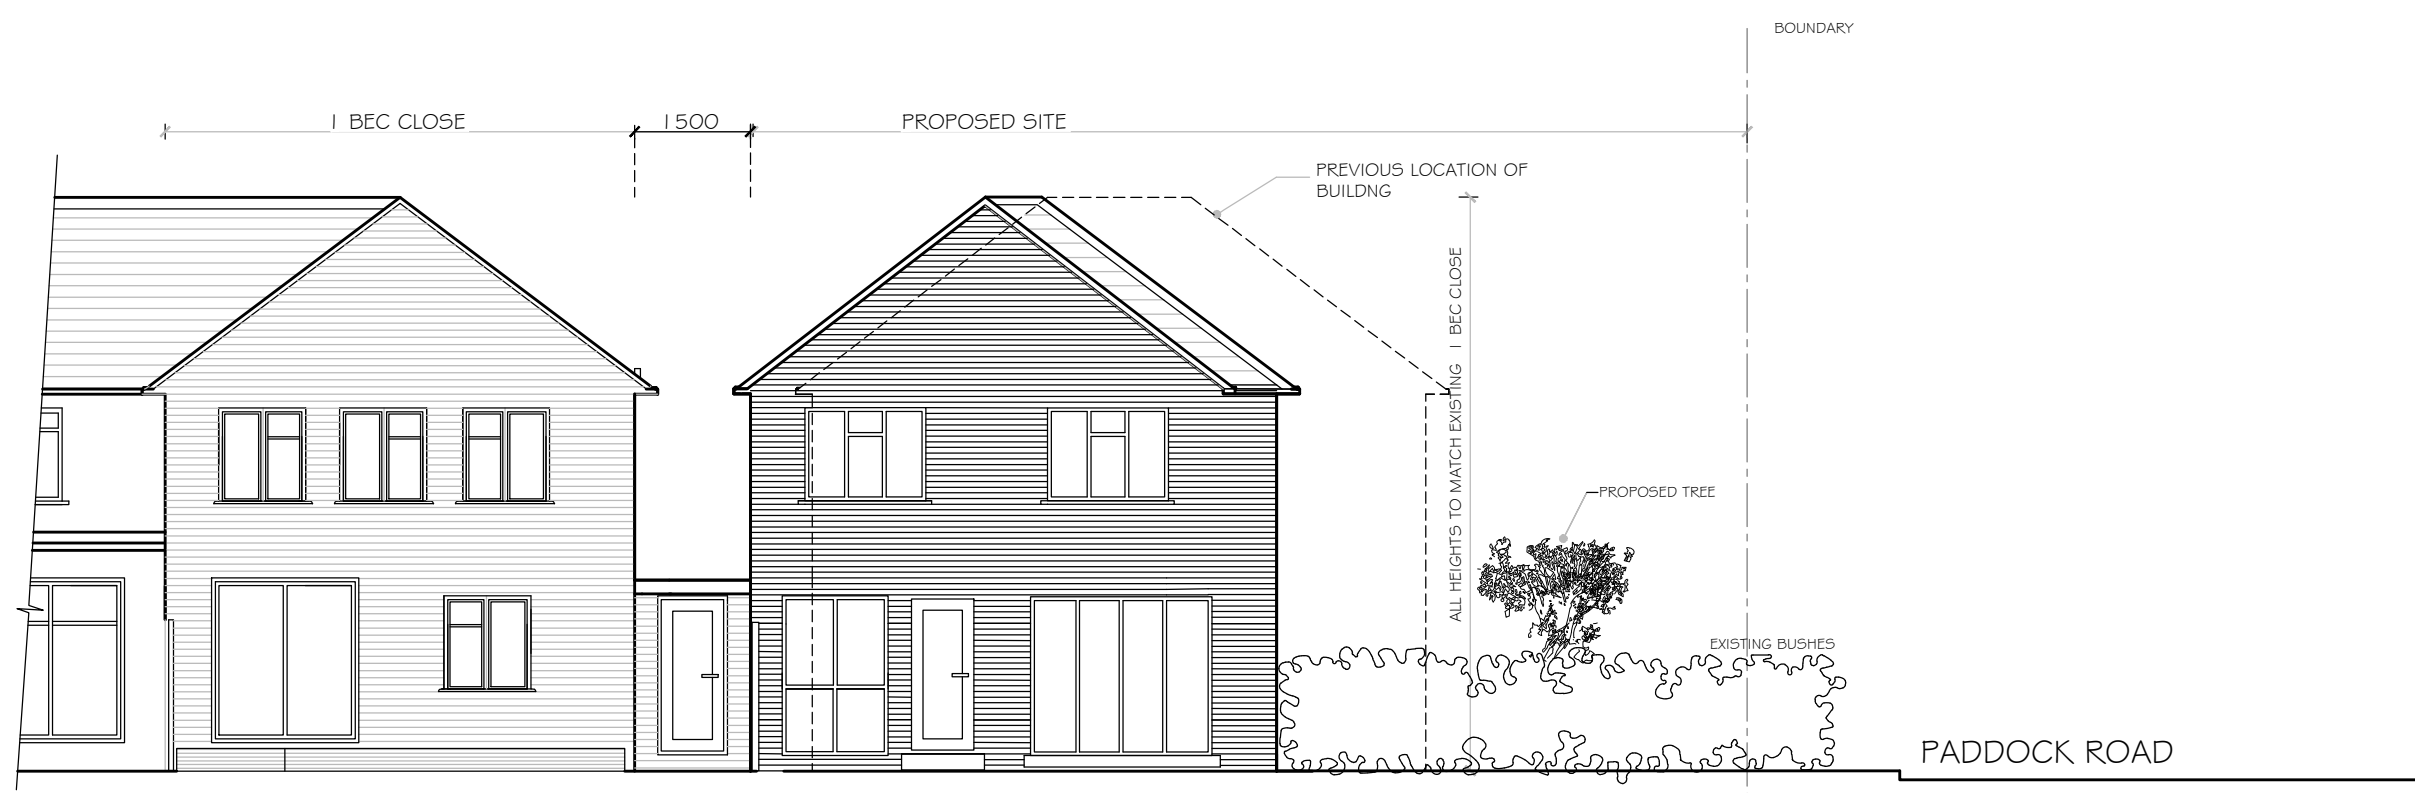

PROPOSED SIDE ELEVATION (FACING PADDOCK ROAD)

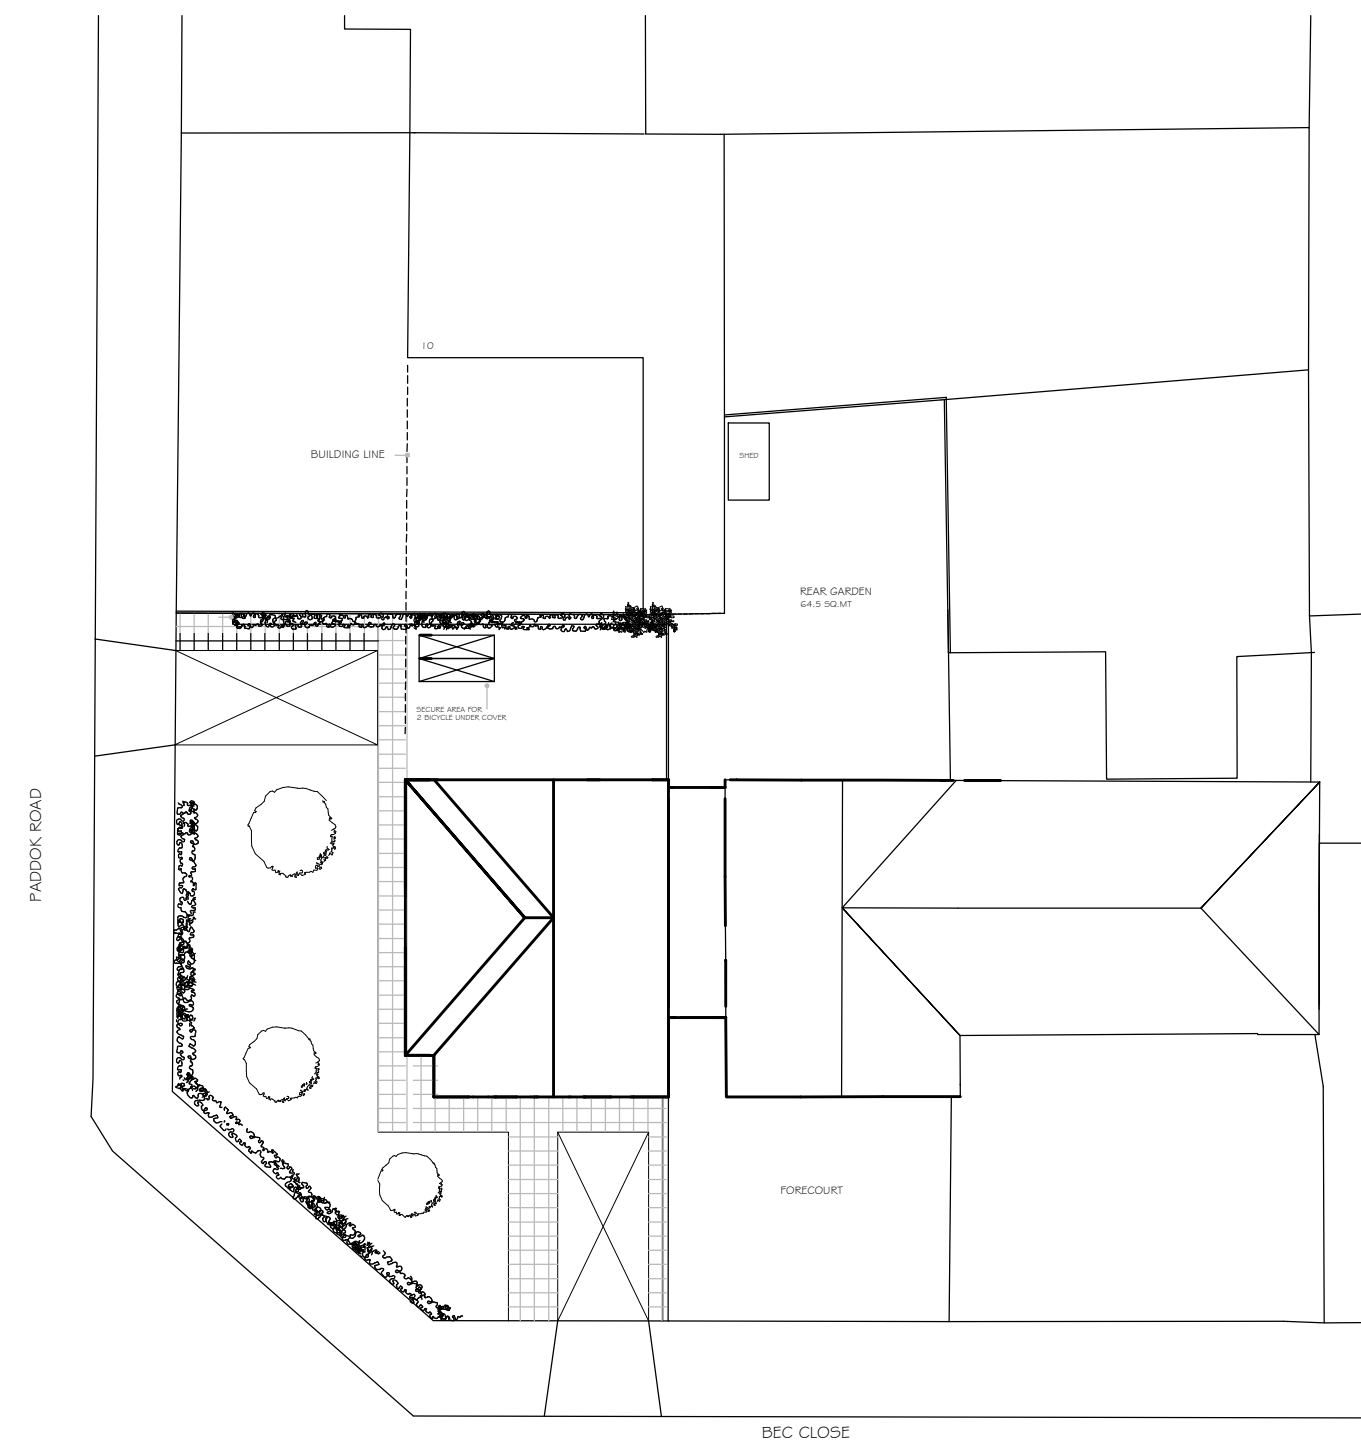

A scale bar with a total length of 10 units. It is divided into 5 equal segments, each 2 units long. The segments alternate between black and white, starting with a black segment on the left. Below the bar, the numbers 0, 1, 2, and 5 are marked at the 0, 2, 4, and 10 unit positions respectively. The text "SCALE BAR 1:200" is printed below the scale bar.

1. ALL THE DIMENSIONS TO BE CHECKED AT SITE AS WORK COMMENCES.
2. ANY DISCREPANCIES OR OMISSIONS FOUND IN THE DRAWINGS SHALL BE REPORTED TO THE ARCHITECT IMMEDIATELY.
3. FOLLOW WRITTEN DIMENSIONS ONLY AND DO NOT SCALE THE DRAWING.
4. ALL THE DIMENSIONS ARE IN MM UNLESS NOTED OTHERWISE.
5. THIS PROPOSAL MUST NOT BE USED FOR ANY OTHER PURPOSE OTHER THAN STATED BELOW.
6. ALL WORK TO BE CARRIED OUT PRIOR TO THE APPROVAL OF THE DRAWINGS UNDER THE TOWN PLANNING AND COUNTRY PLANNING ACTS AND THE BUILDING REGULATIONS.
7. ALL DIMENSIONS, LEVELS AND DETAIL OF EXISTING STRUCTURE INDICATED ON THE DRAWING TO BE CHECKED ON SITE BY THE MAIN CONTRACTOR BEFORE COMMENCING THE WORK AND ANY VARIANCE MUST BE REPORTED TO A N A ARCHITECTS LTD.
8. MAIN CONTRACTOR TO BE RESPONSIBLE FOR NOTIFYING THE LOCAL AUTHORITY OF THE START OF THE WORK AND FOR ARRANGING REQUIRED STAGE INSPECTIONS TO BE CARRIED OUT.
9. THE CONTRACTOR TO BE ADVISED OF ANY ADDITIONAL WORKS REQUESTED BY THE BUILDING INSPECTOR.
9. ALL DIMENSIONS READ IN CONJUNCTION WITH ALL THE STRUCTURE ENGINEER'S DRAWINGS AND CALCULATIONS.

[illegible]

PROJECT-
NEW DWELLING AT
NO.1 AND LAND FORMING PART OF
NO.1 BEC CLOSE
RUISLIP, MIDDLESEX
HA4 0QY

DRAWING STATUS
PLANNING.

DRAWING TITLE

PROPOSED ELEVATIONS

SCALE- AS STATED	DRAWN BY-

DATE- OCT -18 2016	PROJ NO -
DRG NO-AR-P02	REVISION -

CAD FILE
ARCHITECTS :
A & N ARCHITECTS LTD.

©COPY RIGHT
THIS DRAWING IS THE PROPERTY OF A & N ARCHITECTS AND
SHALL NOT BE COPIED, REPRODUCED OR USED FOR THE
PURPOSE OTHER THAN WHICH IT HAS BEEN PREPARED.

10 metres