




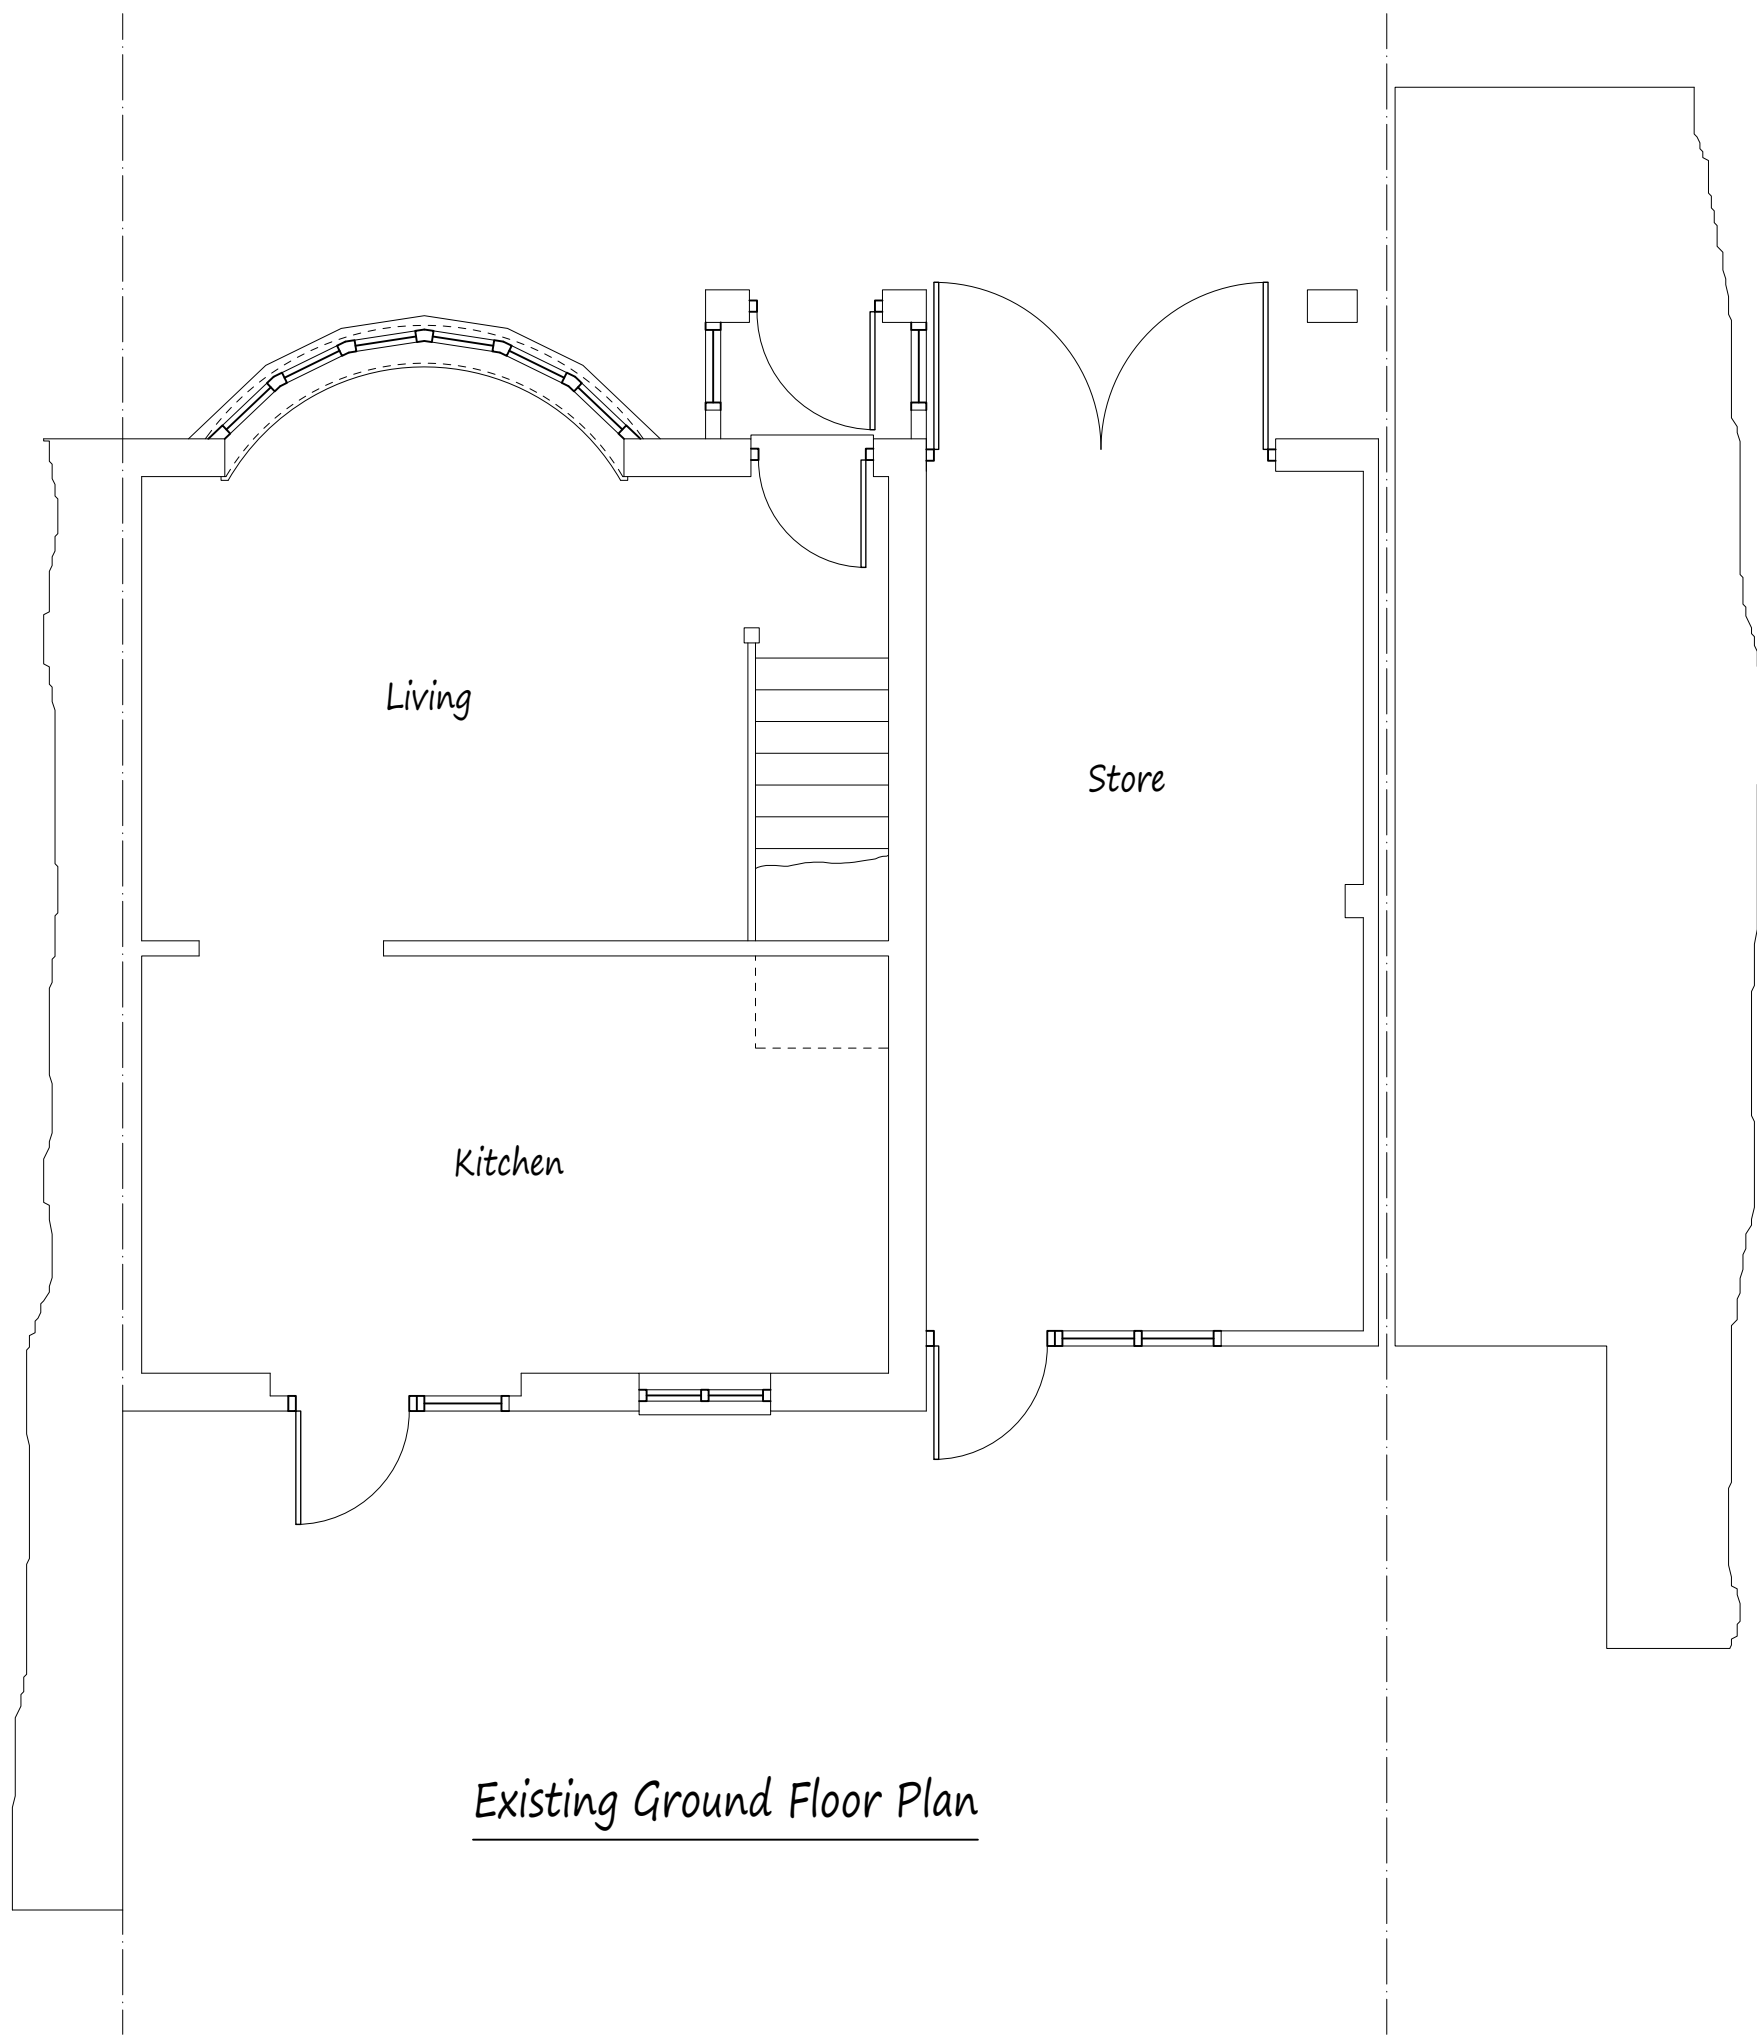


Existing Ground Floor Plan

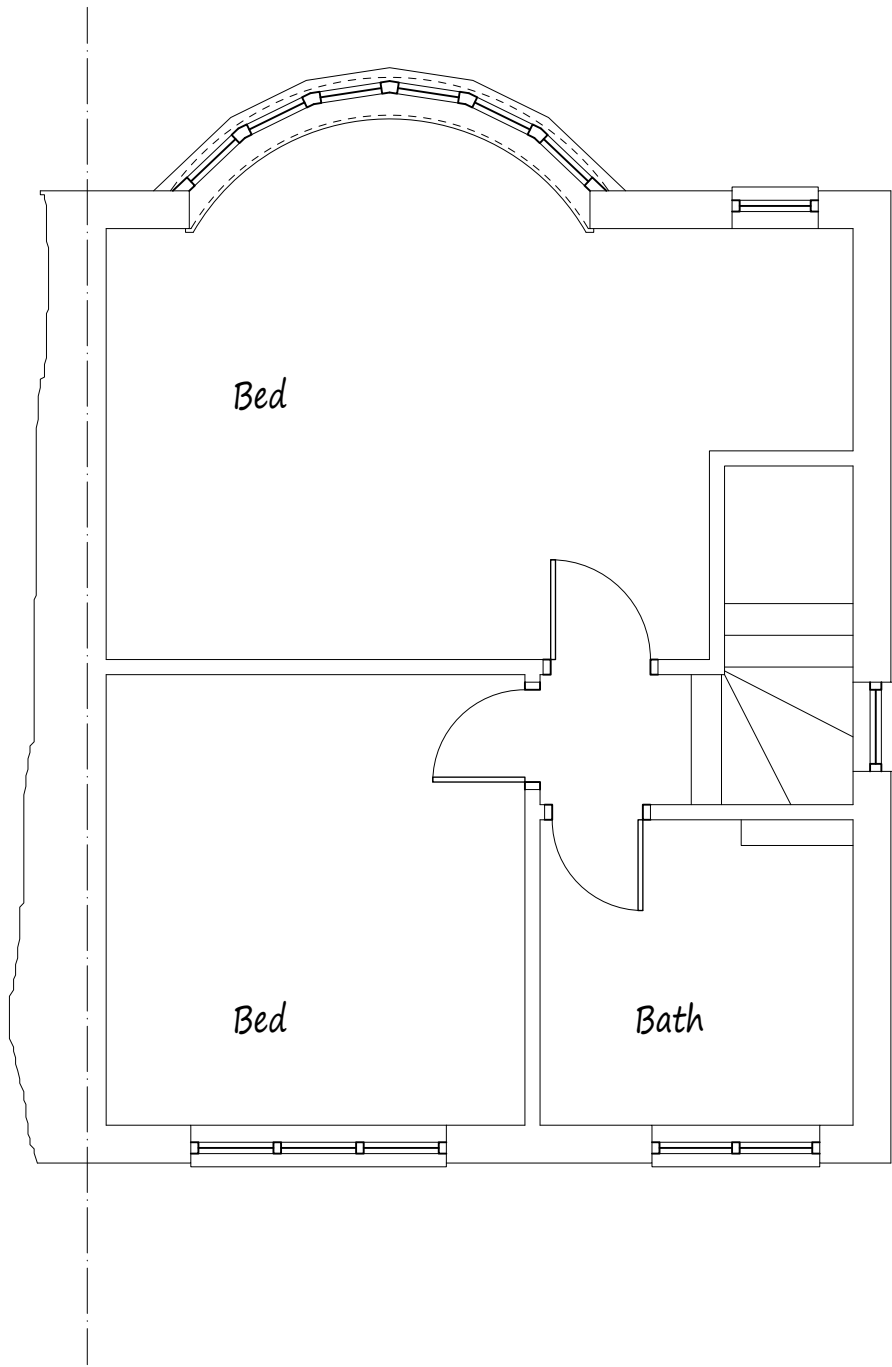

Existing First Floor Plan

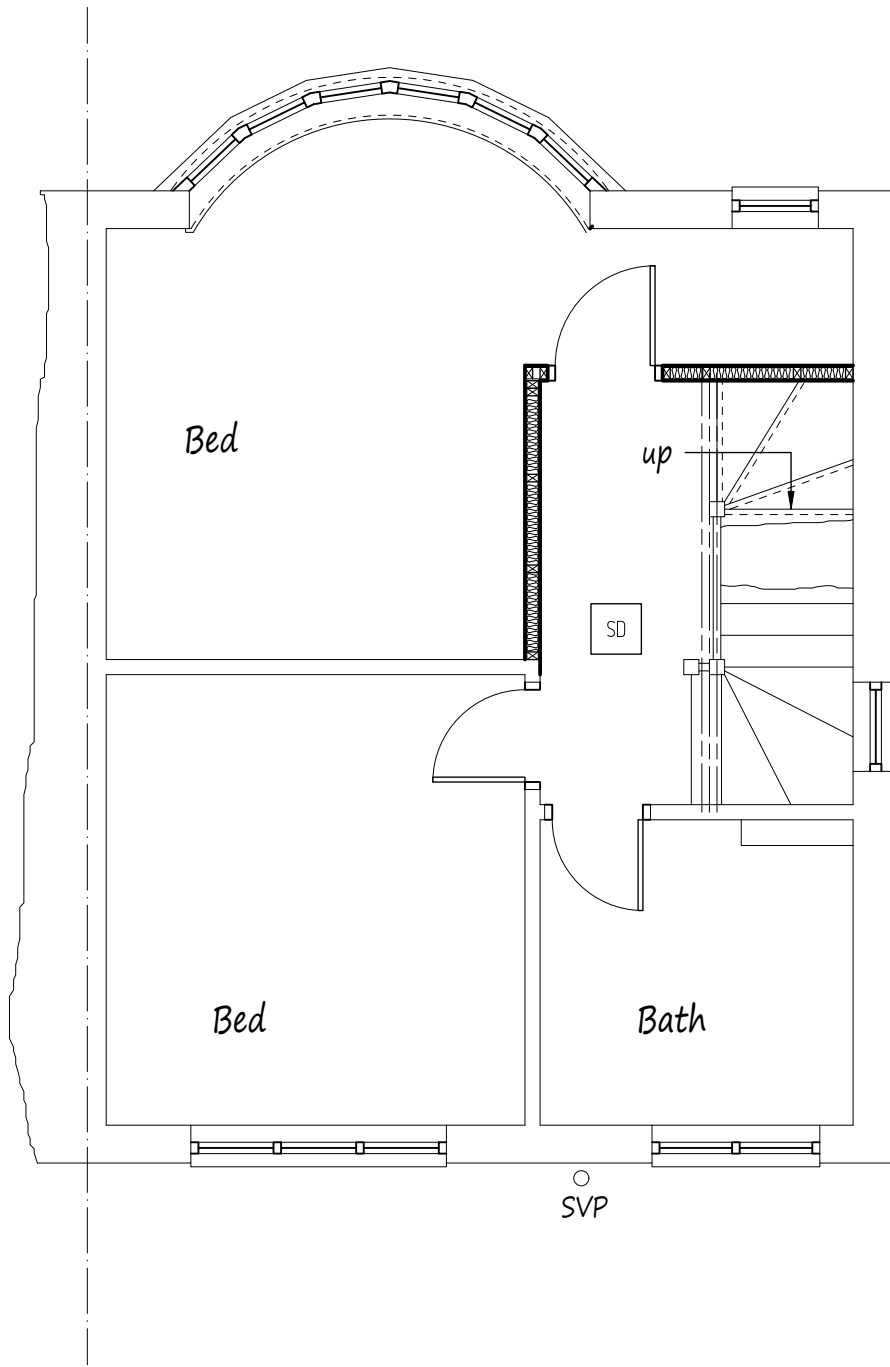


Proposed First Floor Plan

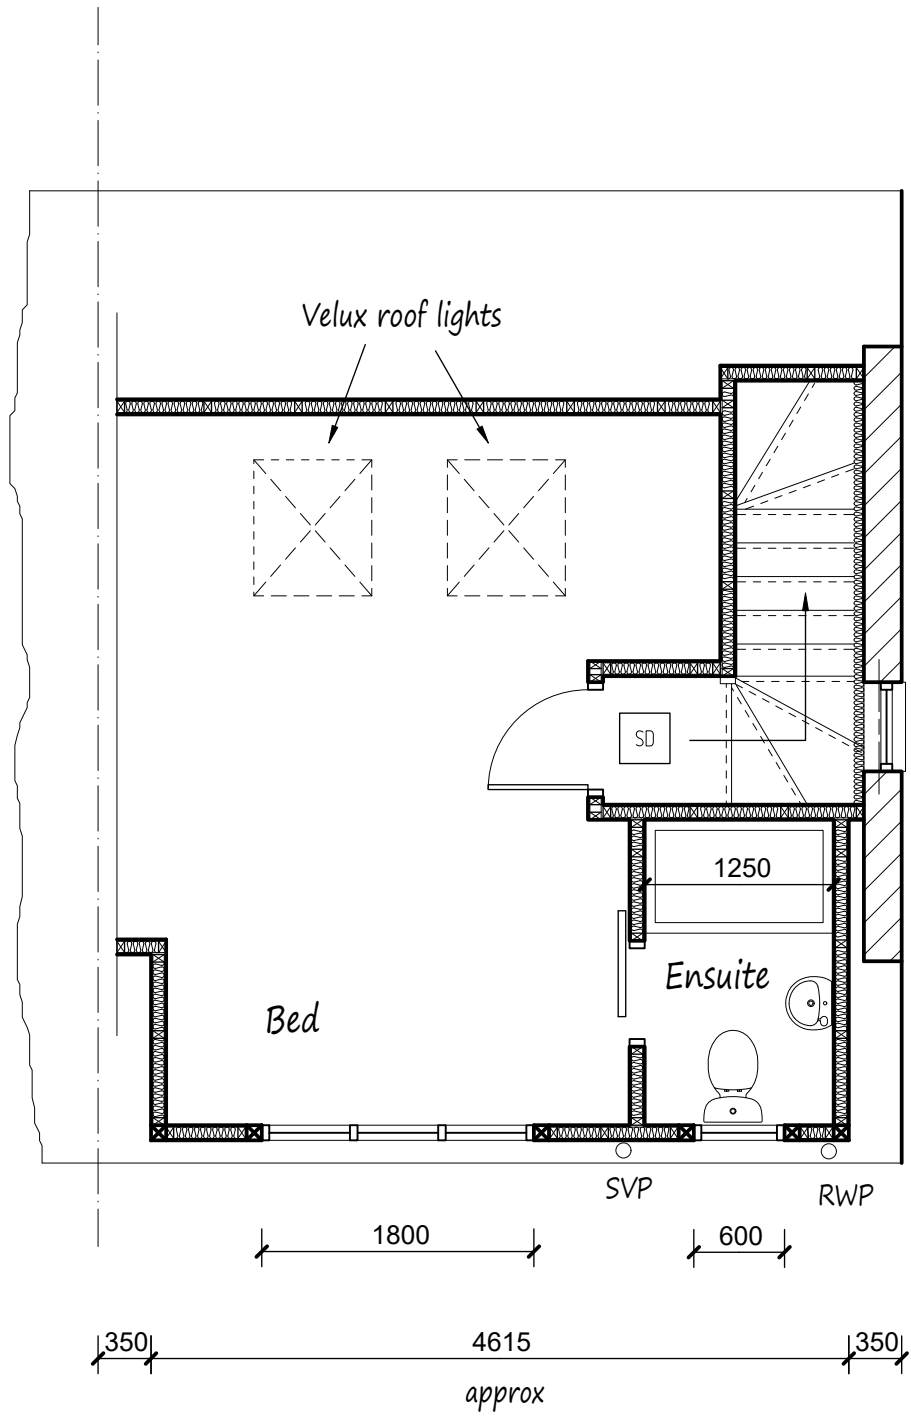

Proposed Rooms in Roof Space

Scale Bars

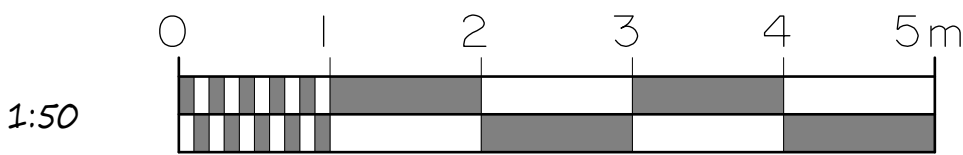

Gable = 8.3 cubic meters
Dormer = 14.78 cubic meters
Total Development = 23.08 cubic meters

Existing Elevations




Front Elevation




Side Elevation




Rear Elevation

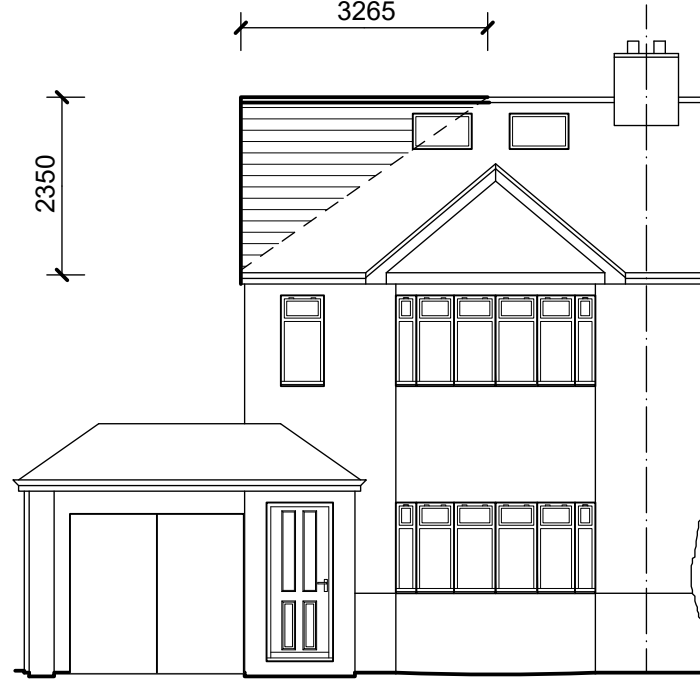

Front Elevation

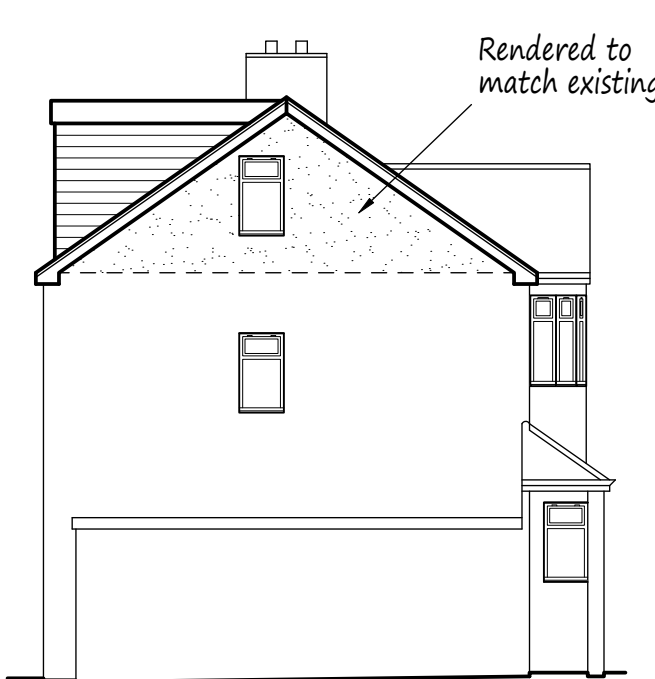

Side Elevation

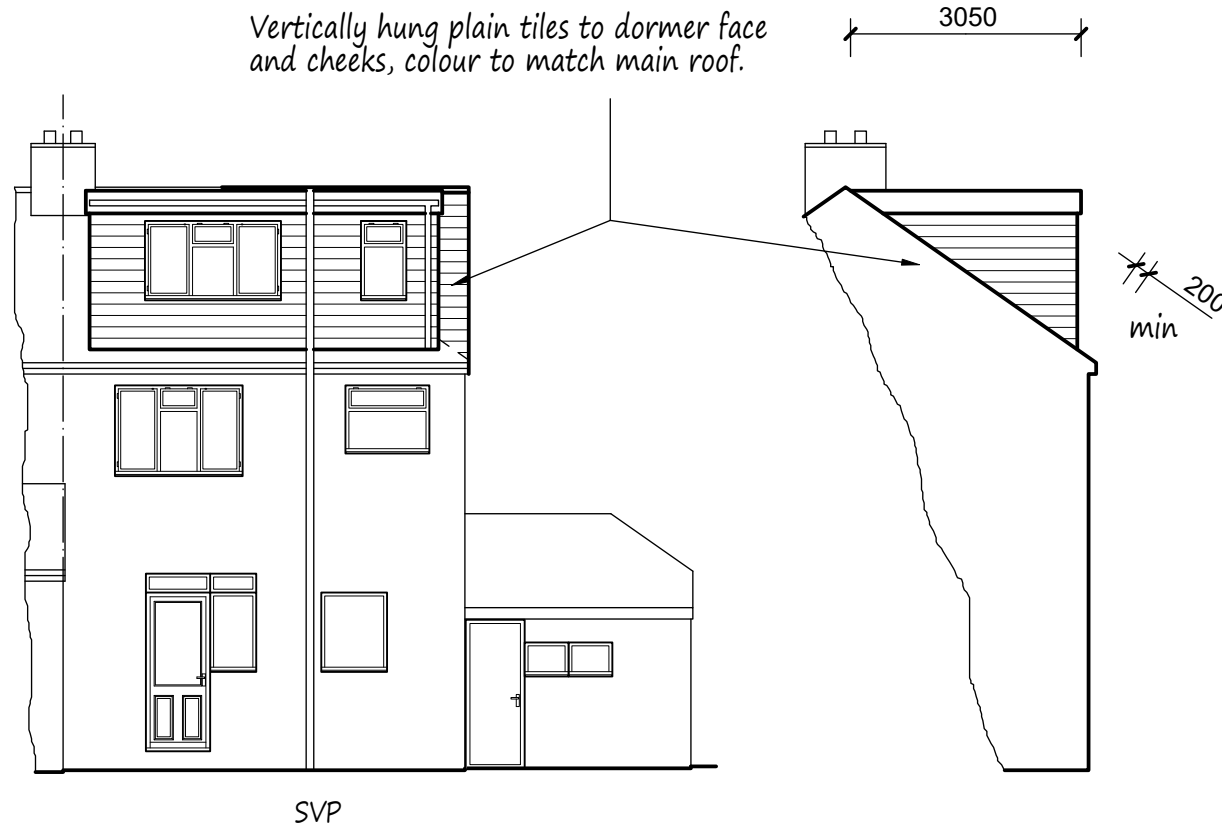

Rear Elevation

Side Elevation

Notes:
All dimensions must be checked on site and not scaled from this drawing.

A	Sept 2026	Rev'd for Planning
Date		Revisions

Copyright

Pottle & Co
Architectural Services

Tel: 07514 541721
mark@pottleandco.com
www.pottleandco.com

Client
Mrs. C. Barker

Job Title

87 Brixham Crescent
Ruislip Manor
Middlesex

Drawing Title

Proposed Alterations to Main
Roof to Create Loft Conversion.

Scale
1:50, 100

Date
July 2026

Drawn by
MDP

Drp No.
2612/01A