

GENERAL NOTES

All dimensions, levels, sizes, positions and locations of particulars as indicated on drawings are to be verified by the appointed Contractor on site prior to engaging in works.

Any discrepancies must be reported to the Architect/Surveyor/Engineer or responsible person/s immediately.

No dimension to be scaled from the drawings for construction purposes unless otherwise indicated. All work is to comply with current Building Regulations.

Party Wall etc. Act 1996 would apply and contractor is to assure that no work is commenced until this formally is completed.

The sole purpose of this drawing is the procurement of Planning Permission and Building Regulation approval and work is NOT to commence before such approvals.


Where this drawing is used for the works, contractor should request at the time of tender, from the lender, full specification and schedule of work. To avoid any disputes, this schedule of works in conjunction with the drawings would be used to resolve matters.

Contractor to assure and satisfy himself that necessary Planning permission and Building Regulations are approved before tendering or commencement of works.

The competent person is to send to the local authority via the scheme provider) a self-certification certificate within 30 days of the electrical works' completion. The client must receive both a copy of the self certificate and a BS7671 Electrical Installation Test Certificate. (Reg. P1)


The Gas and Boiler installations will be carried out by a suitably qualified CORGI registered gas engineer or equal approved.

The Contractor is responsible for ensuring compliance with the CDM Regulations, and appropriate Health & Safety on site precautions.

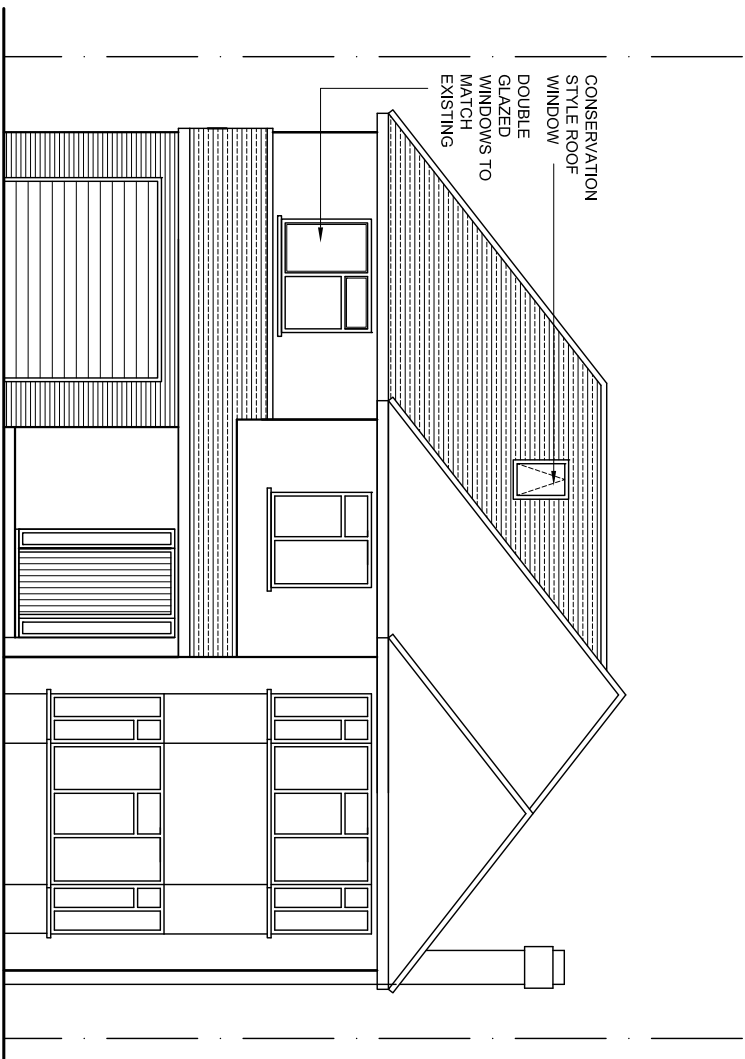


PROPOSED FRONT ELEVATION

SCALE 1:100

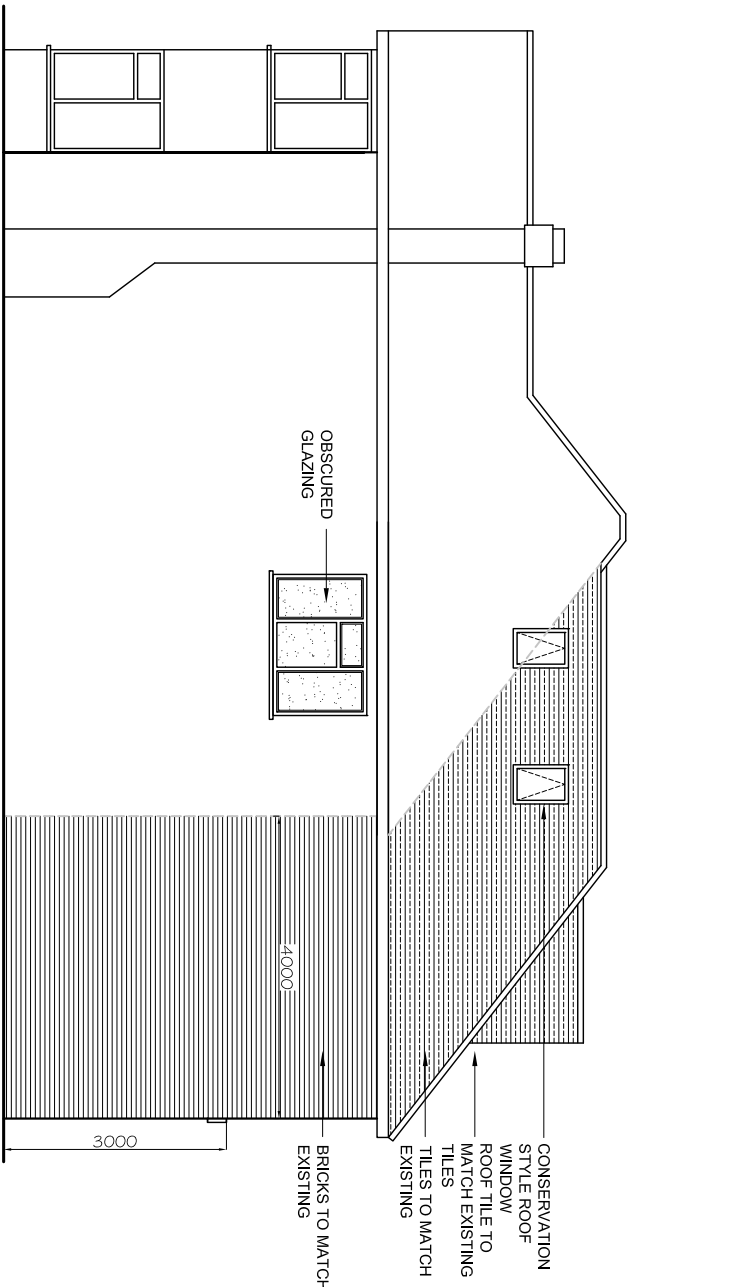


PROPOSED SIDE ELEVATIONS (VIEW FROM NO. 29)

SCALE 1:100

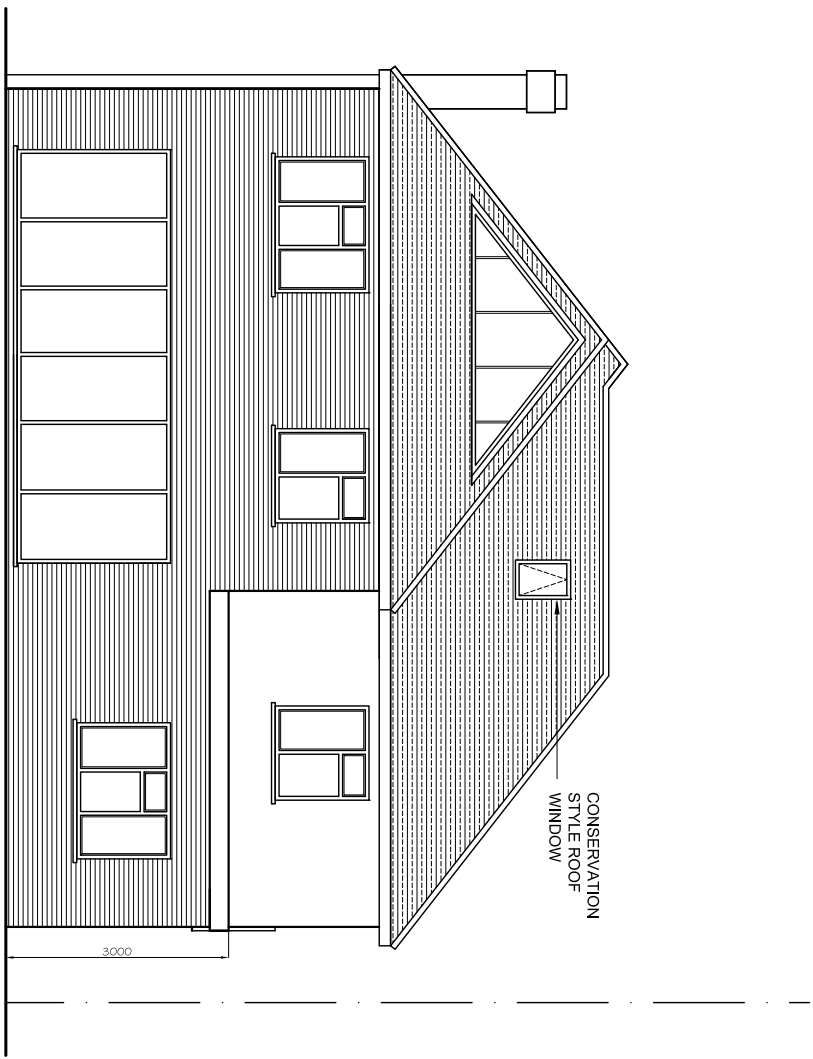

PROPOSED REAR ELEVATION

SCALE 1:100

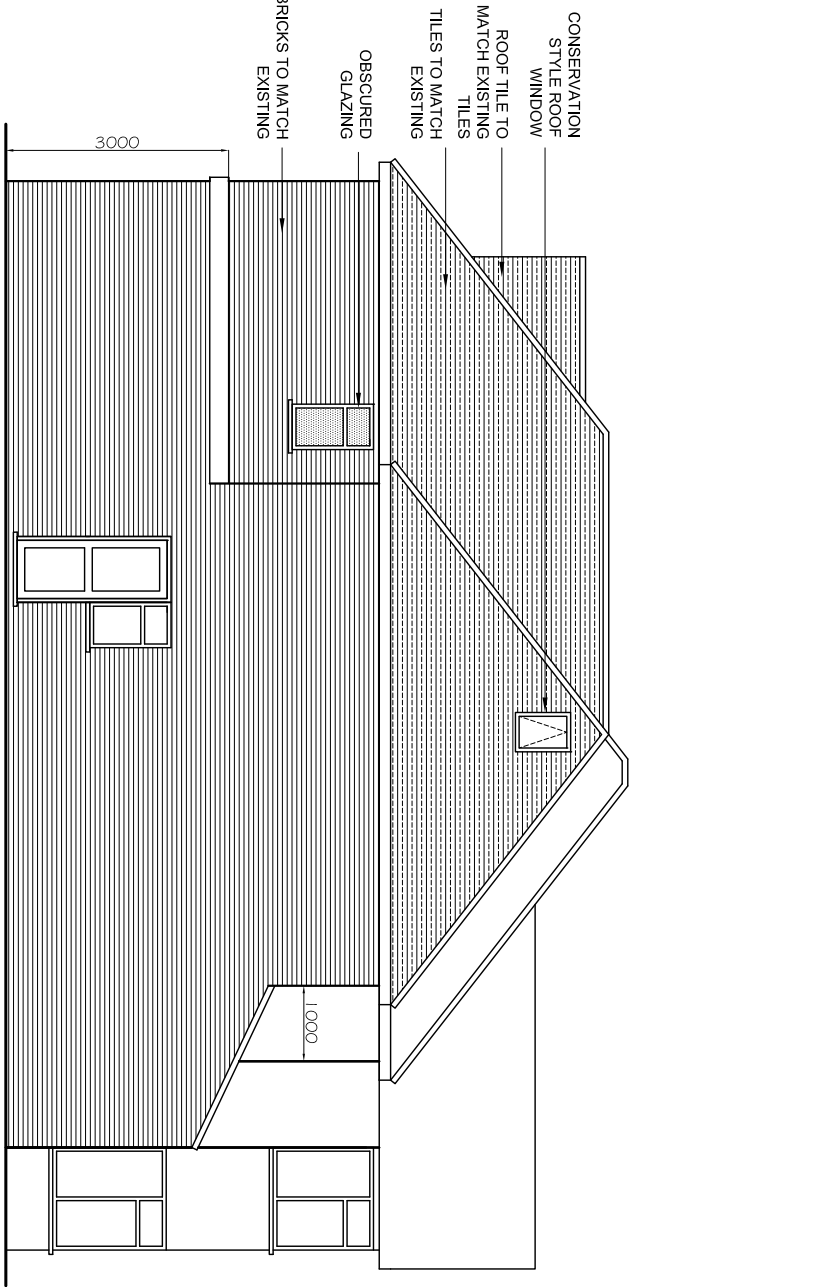

PROPOSED SIDE ELEVATIONS (VIEW FROM NO. 25)

SCALE 1:100

0 1m 2m 3m 4m 5m Scale 1:100		0 1m 2m Scale 1:50	
K	DORMER WINDOW REVEED	DS	15-10-2016
J	DORMER ROOF REVEED	DS	09-10-2016
I	DORMER ROOF REVEED	DS	09-10-2016
H	DORMER ROOF REVEED	DS	09-10-2016
G	CONSERVATION WINDOWS COMMENTS ADDED	DS	29-08-2016
F	WINDOW AGREEMENTS	DS	09-08-2016
E	WINDOW AGREEMENTS	DS	09-08-2016
D	WINDOW AGREEMENTS	DS	17-04-2016
C	WINDOW AGREEMENTS	DS	09-04-2016
B	WINDOW AGREEMENTS	DS	28-02-2016
A	WINDOW AGREEMENTS	DS	16-11-2015
REVISION	DESCRIPTION	BY	DATE
SHOH design ltd Architectural and interior design services 8 Berwick Court 52 Keaton Road Widewater M43 9AP M + 44 - 07964 13242 www.shohdesignltd.co.uk Email: info@shohdesignltd.co.uk			
PROJECT 27 LONG LANE ICKENHAM UB10			
DRAWING TITLE PROPOSED ELEVATIONS			
DATE	19.11.2015	DRAWN BY	SD
SCALE	1:100	CHECKED BY	SD
DRAWING NO.	SD1560(P)06-K	REVISION	