




Metres

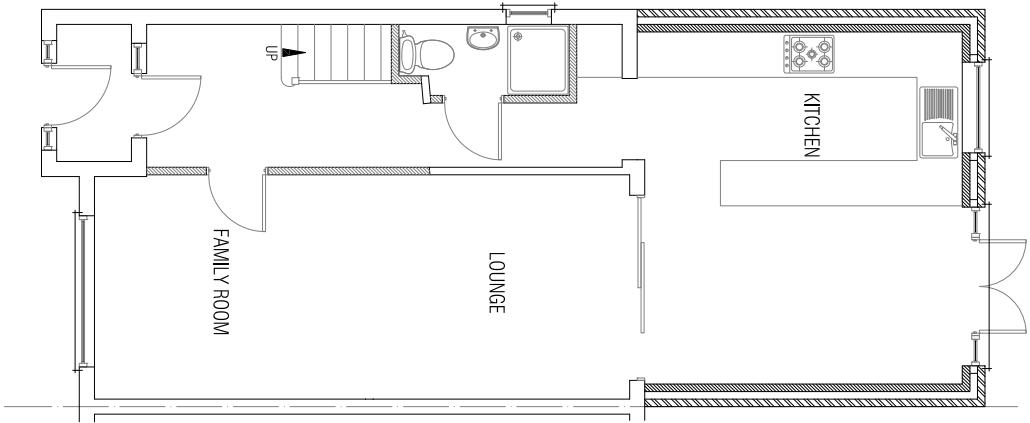


GROUND FLOOR PLAN

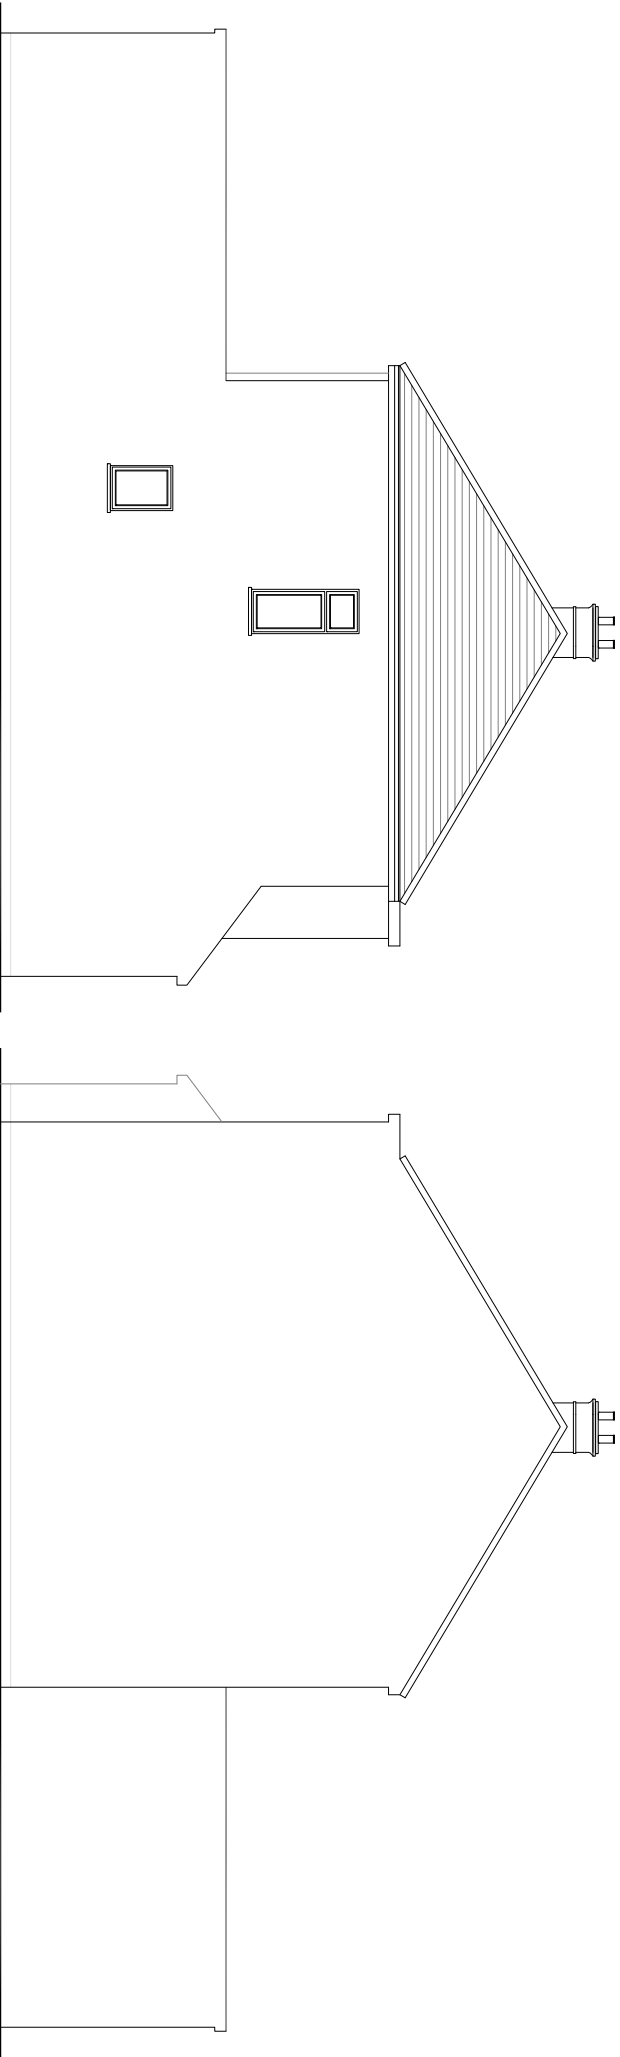

SIDE ELEVATION

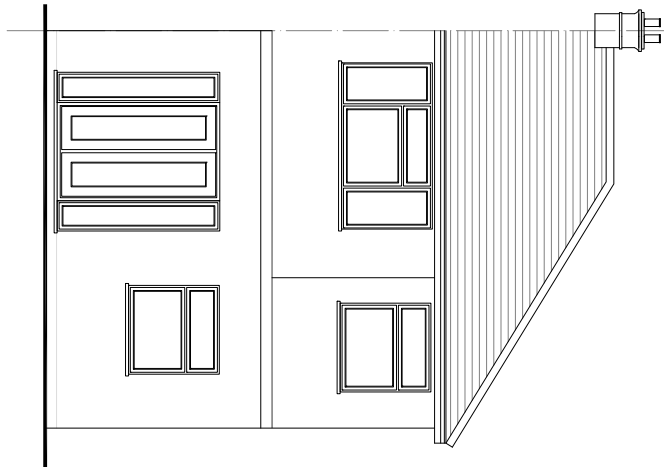

REAR ELEVATION

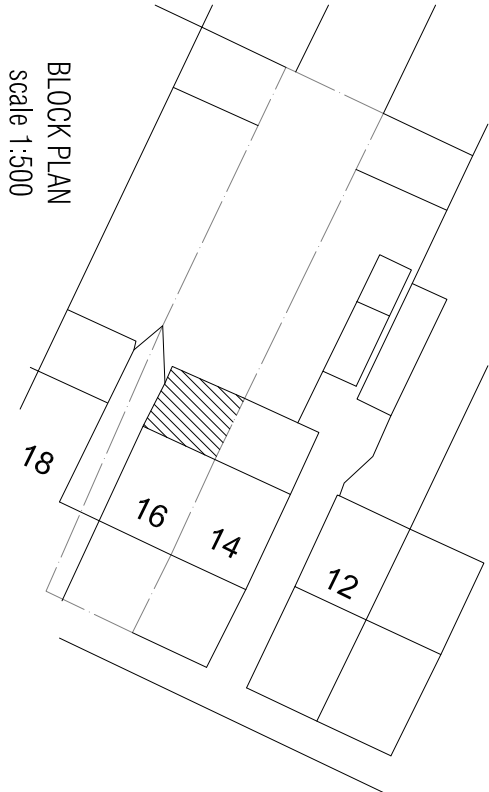

BLOCK PLAN
scale 1:500



MANN ASSOCIATES
Town Planning & Development
"Savitri Koppa", 45 Fulmer Drive, Gerrards Cross,
Buckinghamshire, SL9 7HG Tel: 07956 845 733

Client
MIR V KUMAR

Details
PROPOSED PLANS & ELEVATIONS

Job Title
**16 PHELPS WAY
HAYES
MIDDLESEX
UB3 4LH**

Drawing
**ALTERATION & ERECTION OF
SINGLE STOREY REAR EXTENSION
TO DWELLINGHOUSE**

Date
DEC 2015

Drawn No
02A

Scale
1:100