


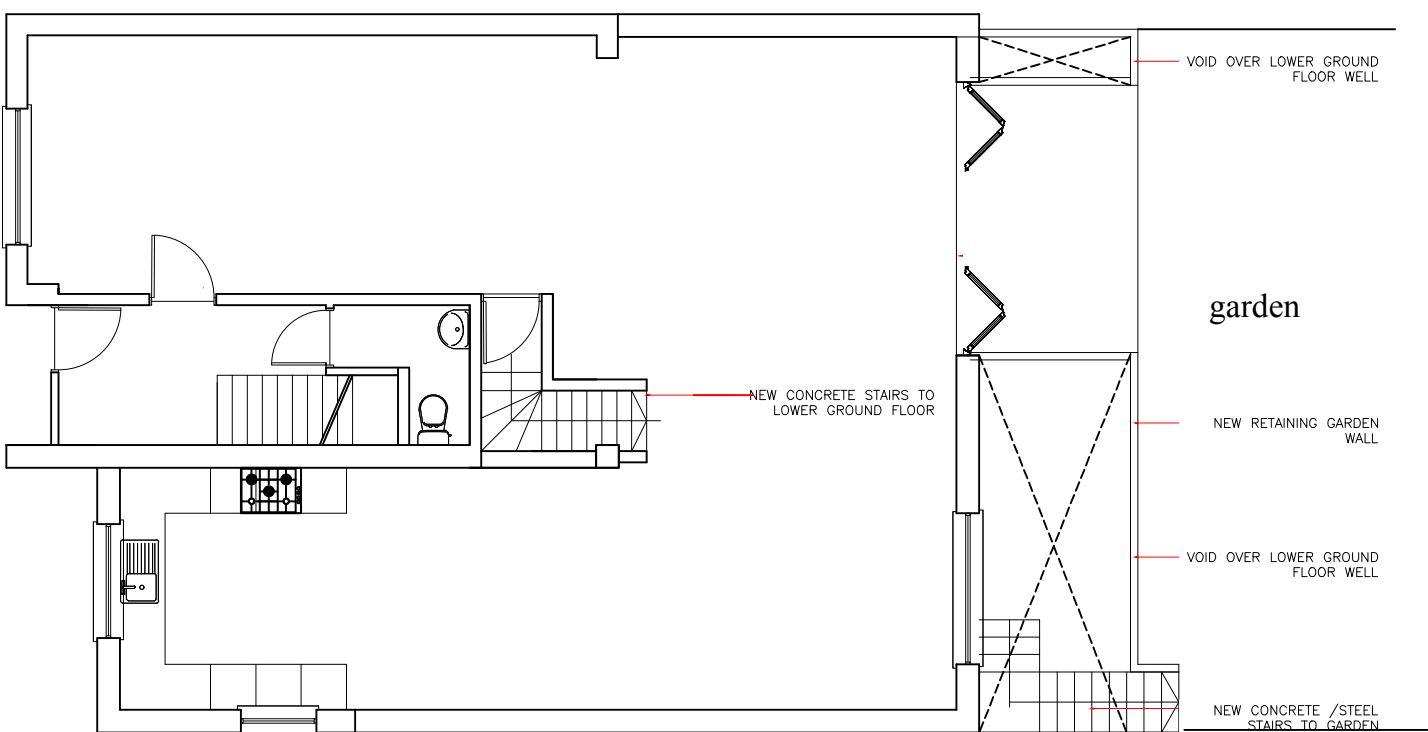

PROPOSED GROUND FLOOR



 COPYRIGHT © architecturehausuk All Rights Reserved	Head Office: 48 HAWTHORNE PLACE EPSOM, SURREY KT17 4AA M 07534063737 E archaus2000@com www.architecturehausuk.co.uk	Project Title: PROPOSED LOWER GROUND FLOOR EXTENSION AND LOFT AT 6 CONNAUGHT CLOSE UB8 3DZ					Issued For: PLANNING																	
		Drawing Title: PROPOSED FLOOR PLANS																						
							Revision:	Date:	Description:															
		Project Number:					Drawing Number: 03																	
Scale: 1:100@A3					Date: 09/04/17					Drawn By:					Checked By:					Revision:				
Project Client:																								