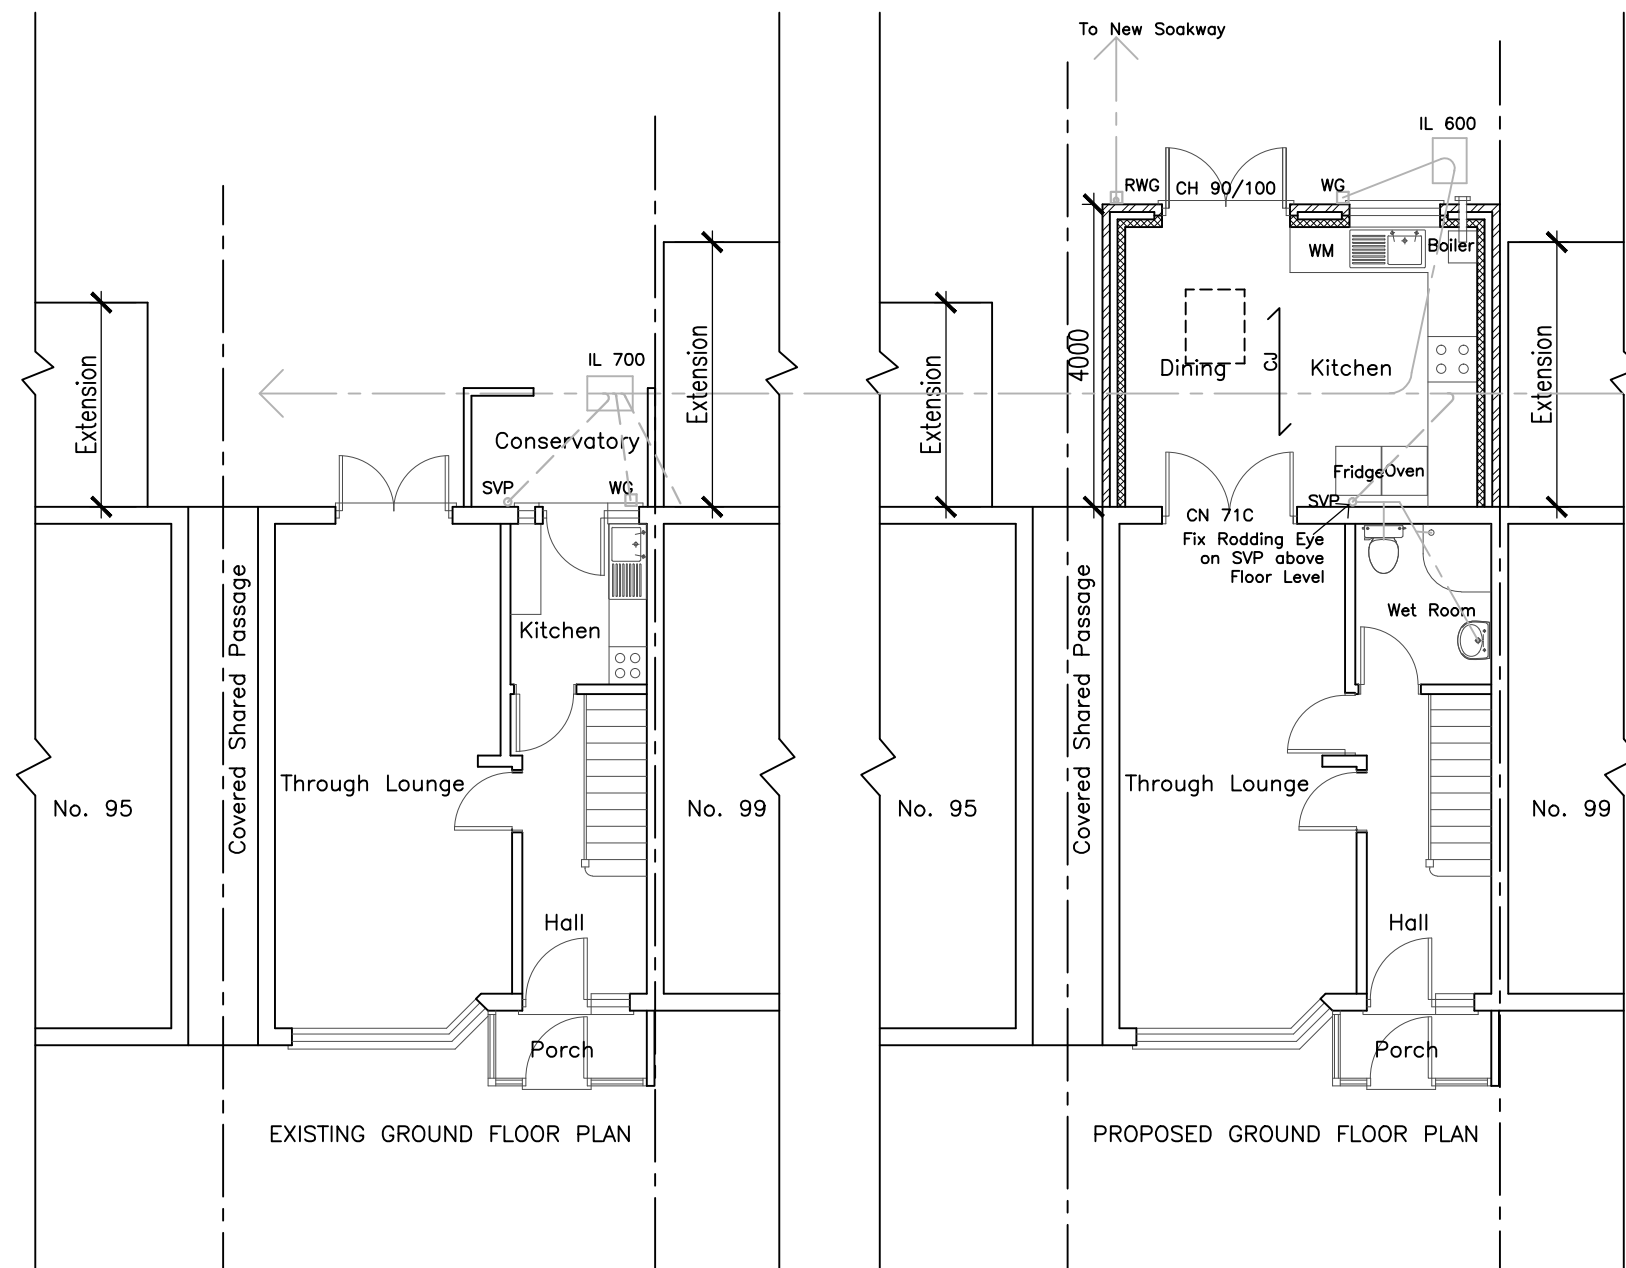


PROPOSED SINGLE STOREY REAR EXTENSION, DEMOLITION
OF CONSERVATORY AND FORMATION OF WET ROOM ON
GROUND FLOOR

AT

97 MINTERNE WAYE, HAYES UB4 OPF

APPLICANT: MR JAGJIT SINGH

SCALE: 1:100 PAPER: A3

DATE: 14 MARCH, 2016

DWG: 97MW/HI/PAN2

TITLE: EXISTING AND PROPOSED GROUND FLOOR PLANS