



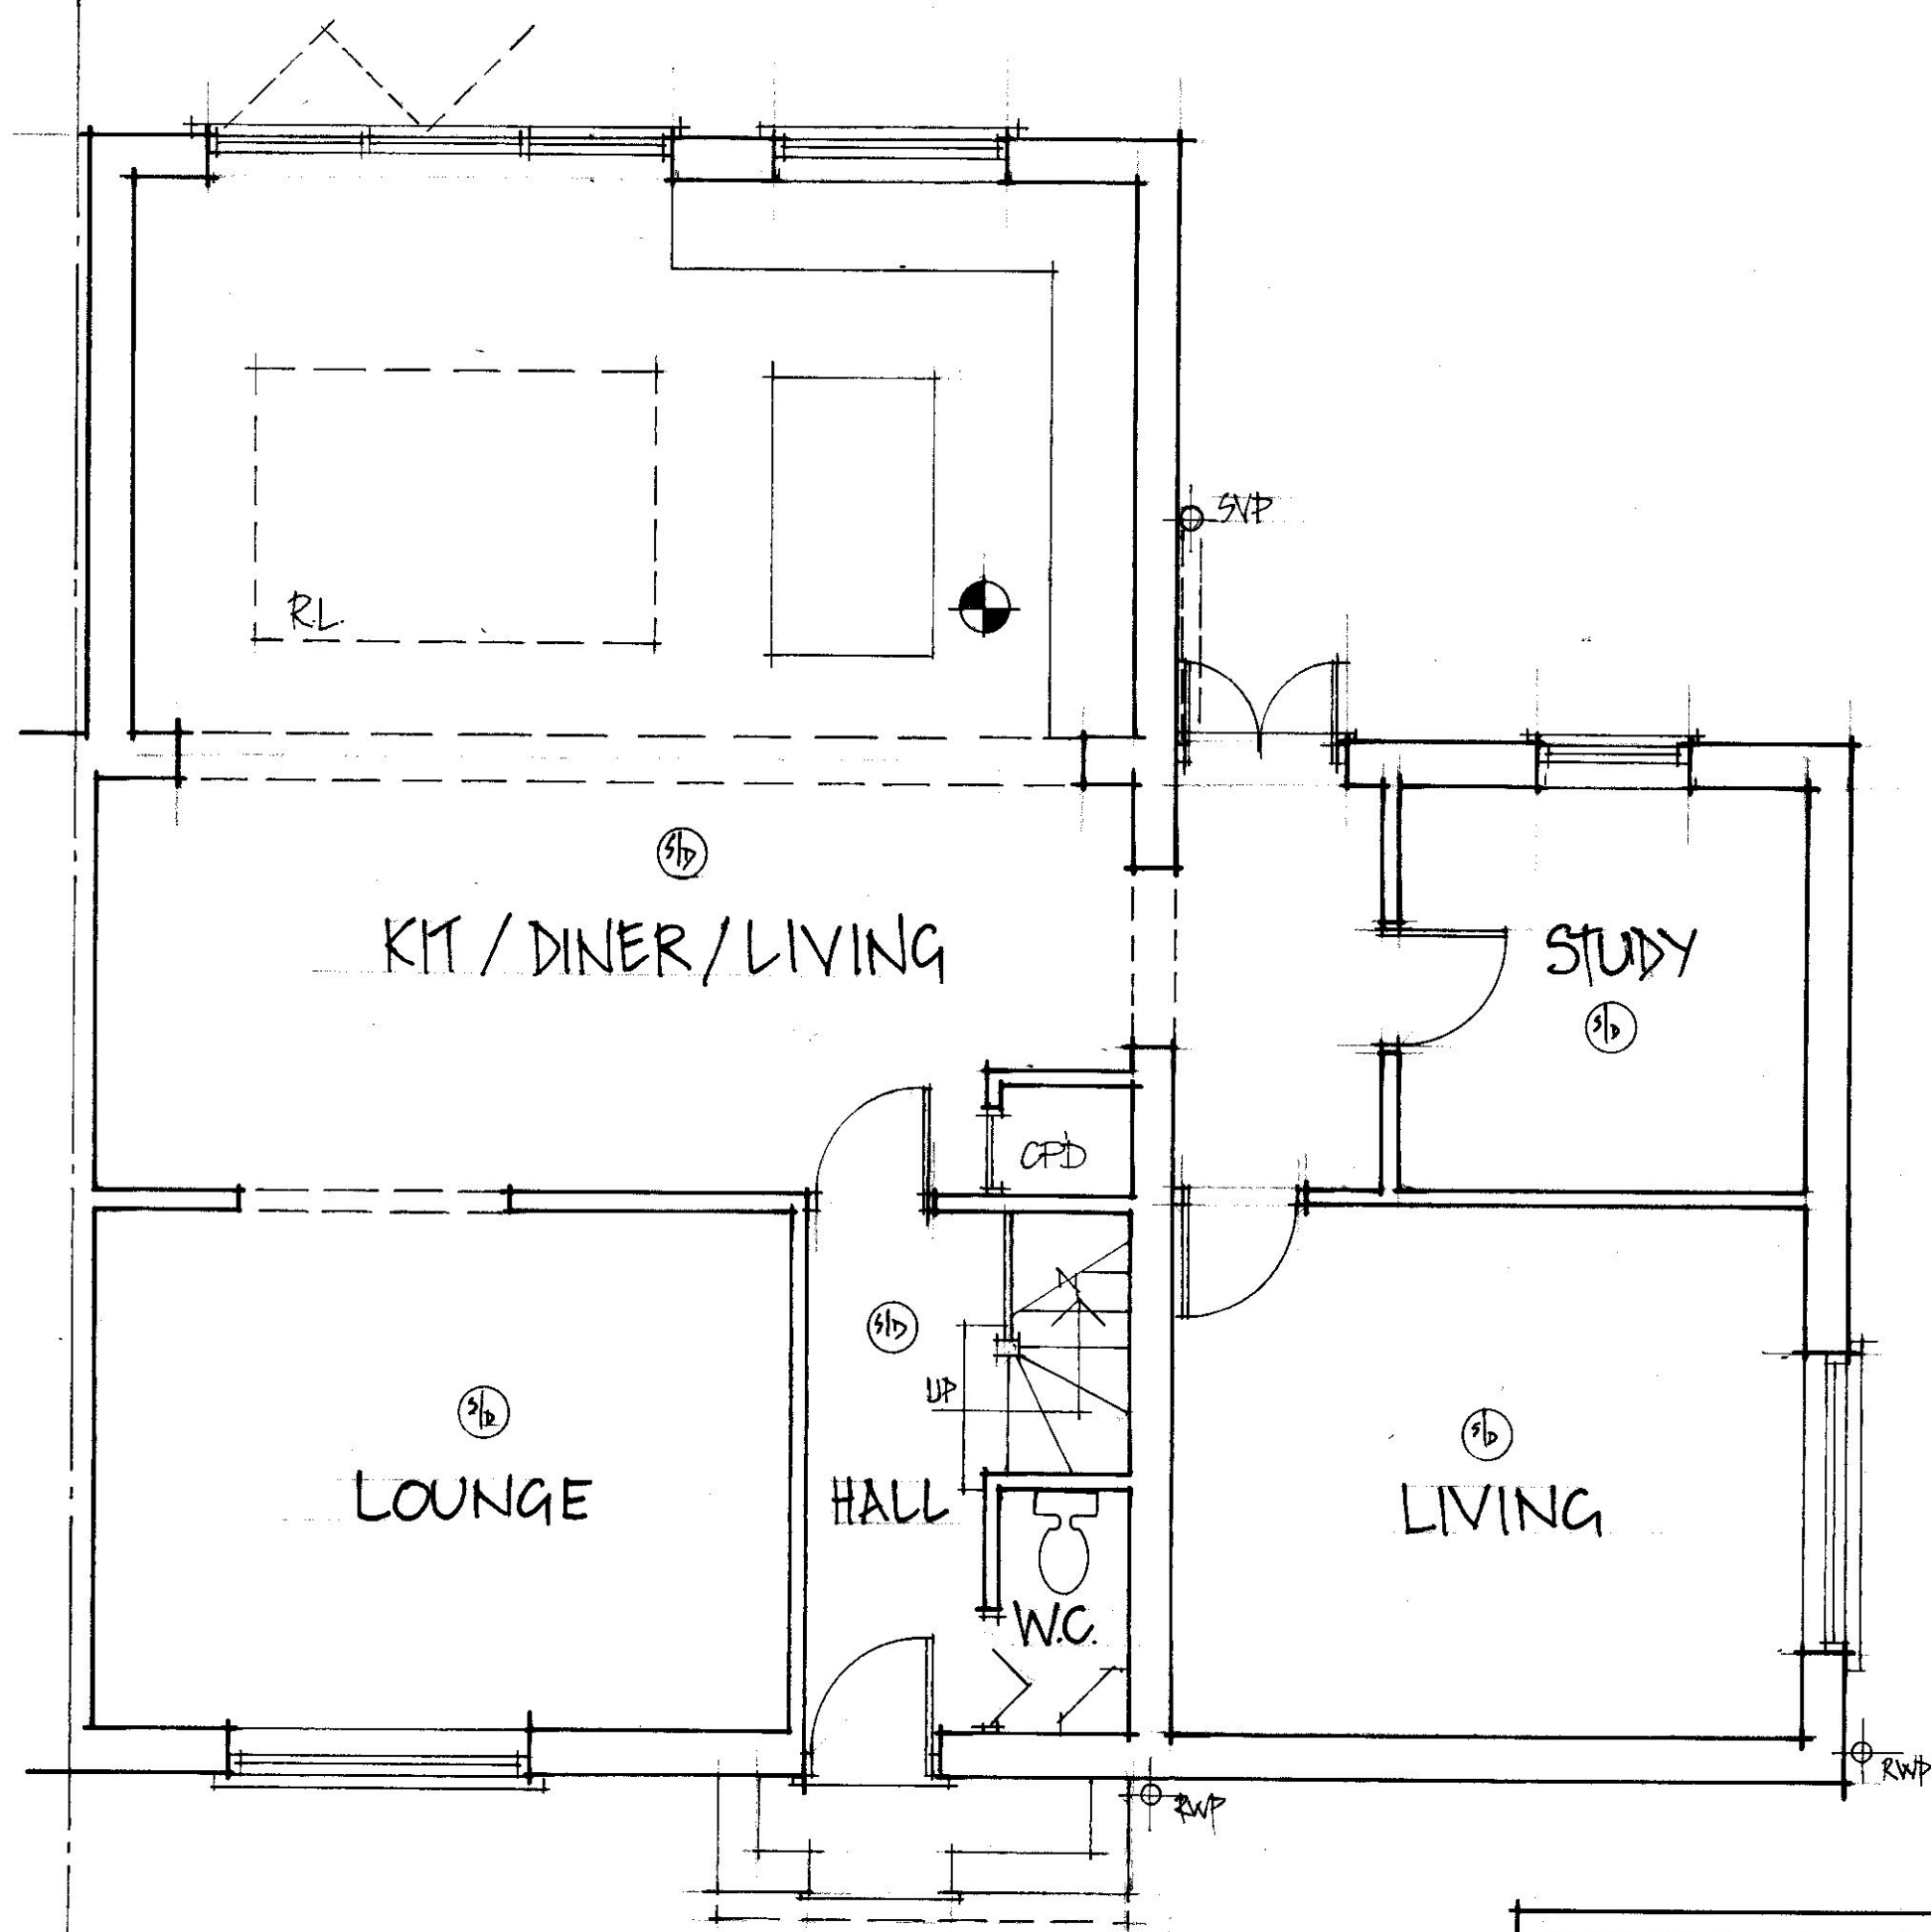

SCALE BAR - 1:50

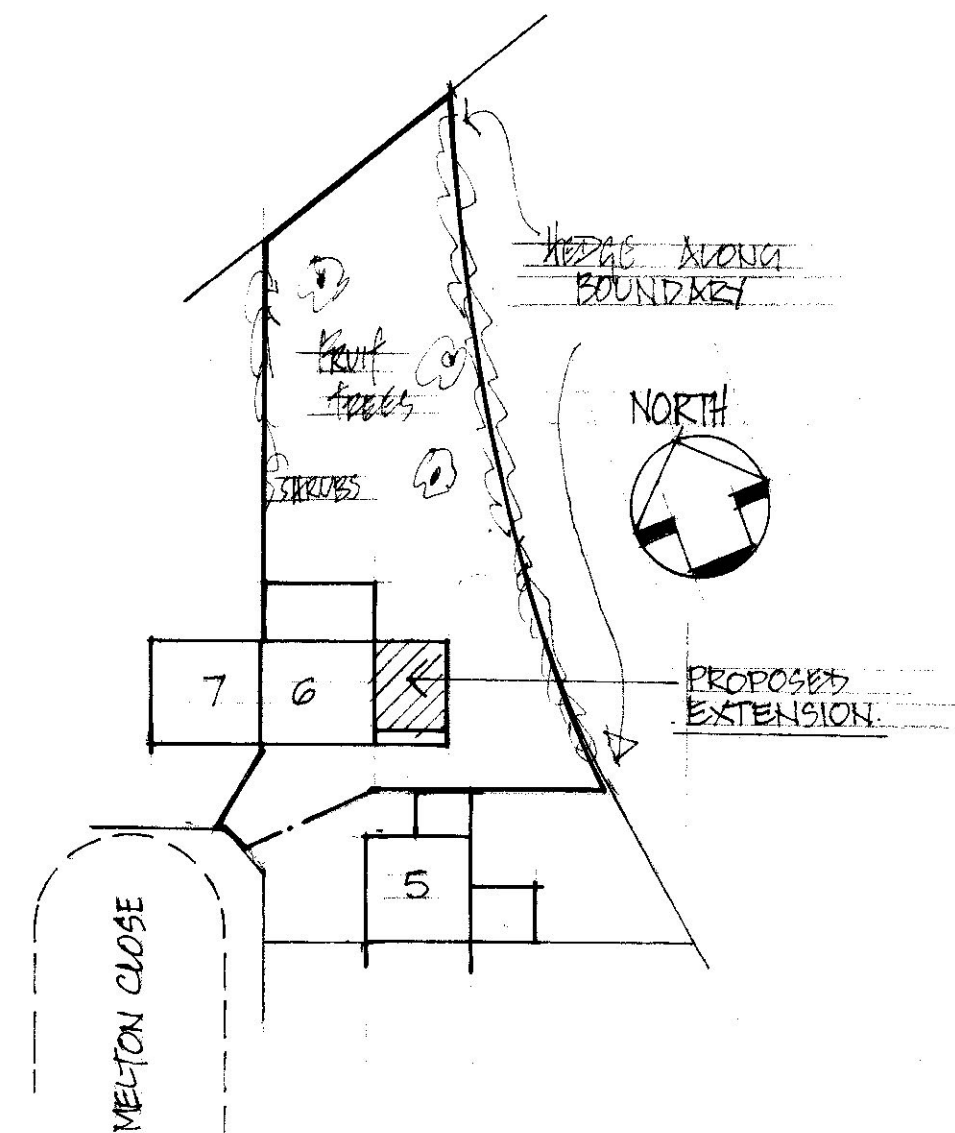


BLOCK PLAN - 1:500

EXISTING GROUND FLOOR PLAN - 1:50

SURVEY AS EXISTING
6 MELTON CLOSE
RUISLIP HA4 9TF
(L.B. HILLINGDON)

MR. MRS MARIOSANS
SCALE: 1:50
DRG: 1611/1

M. BURNAND.
TEL: 07436 115850

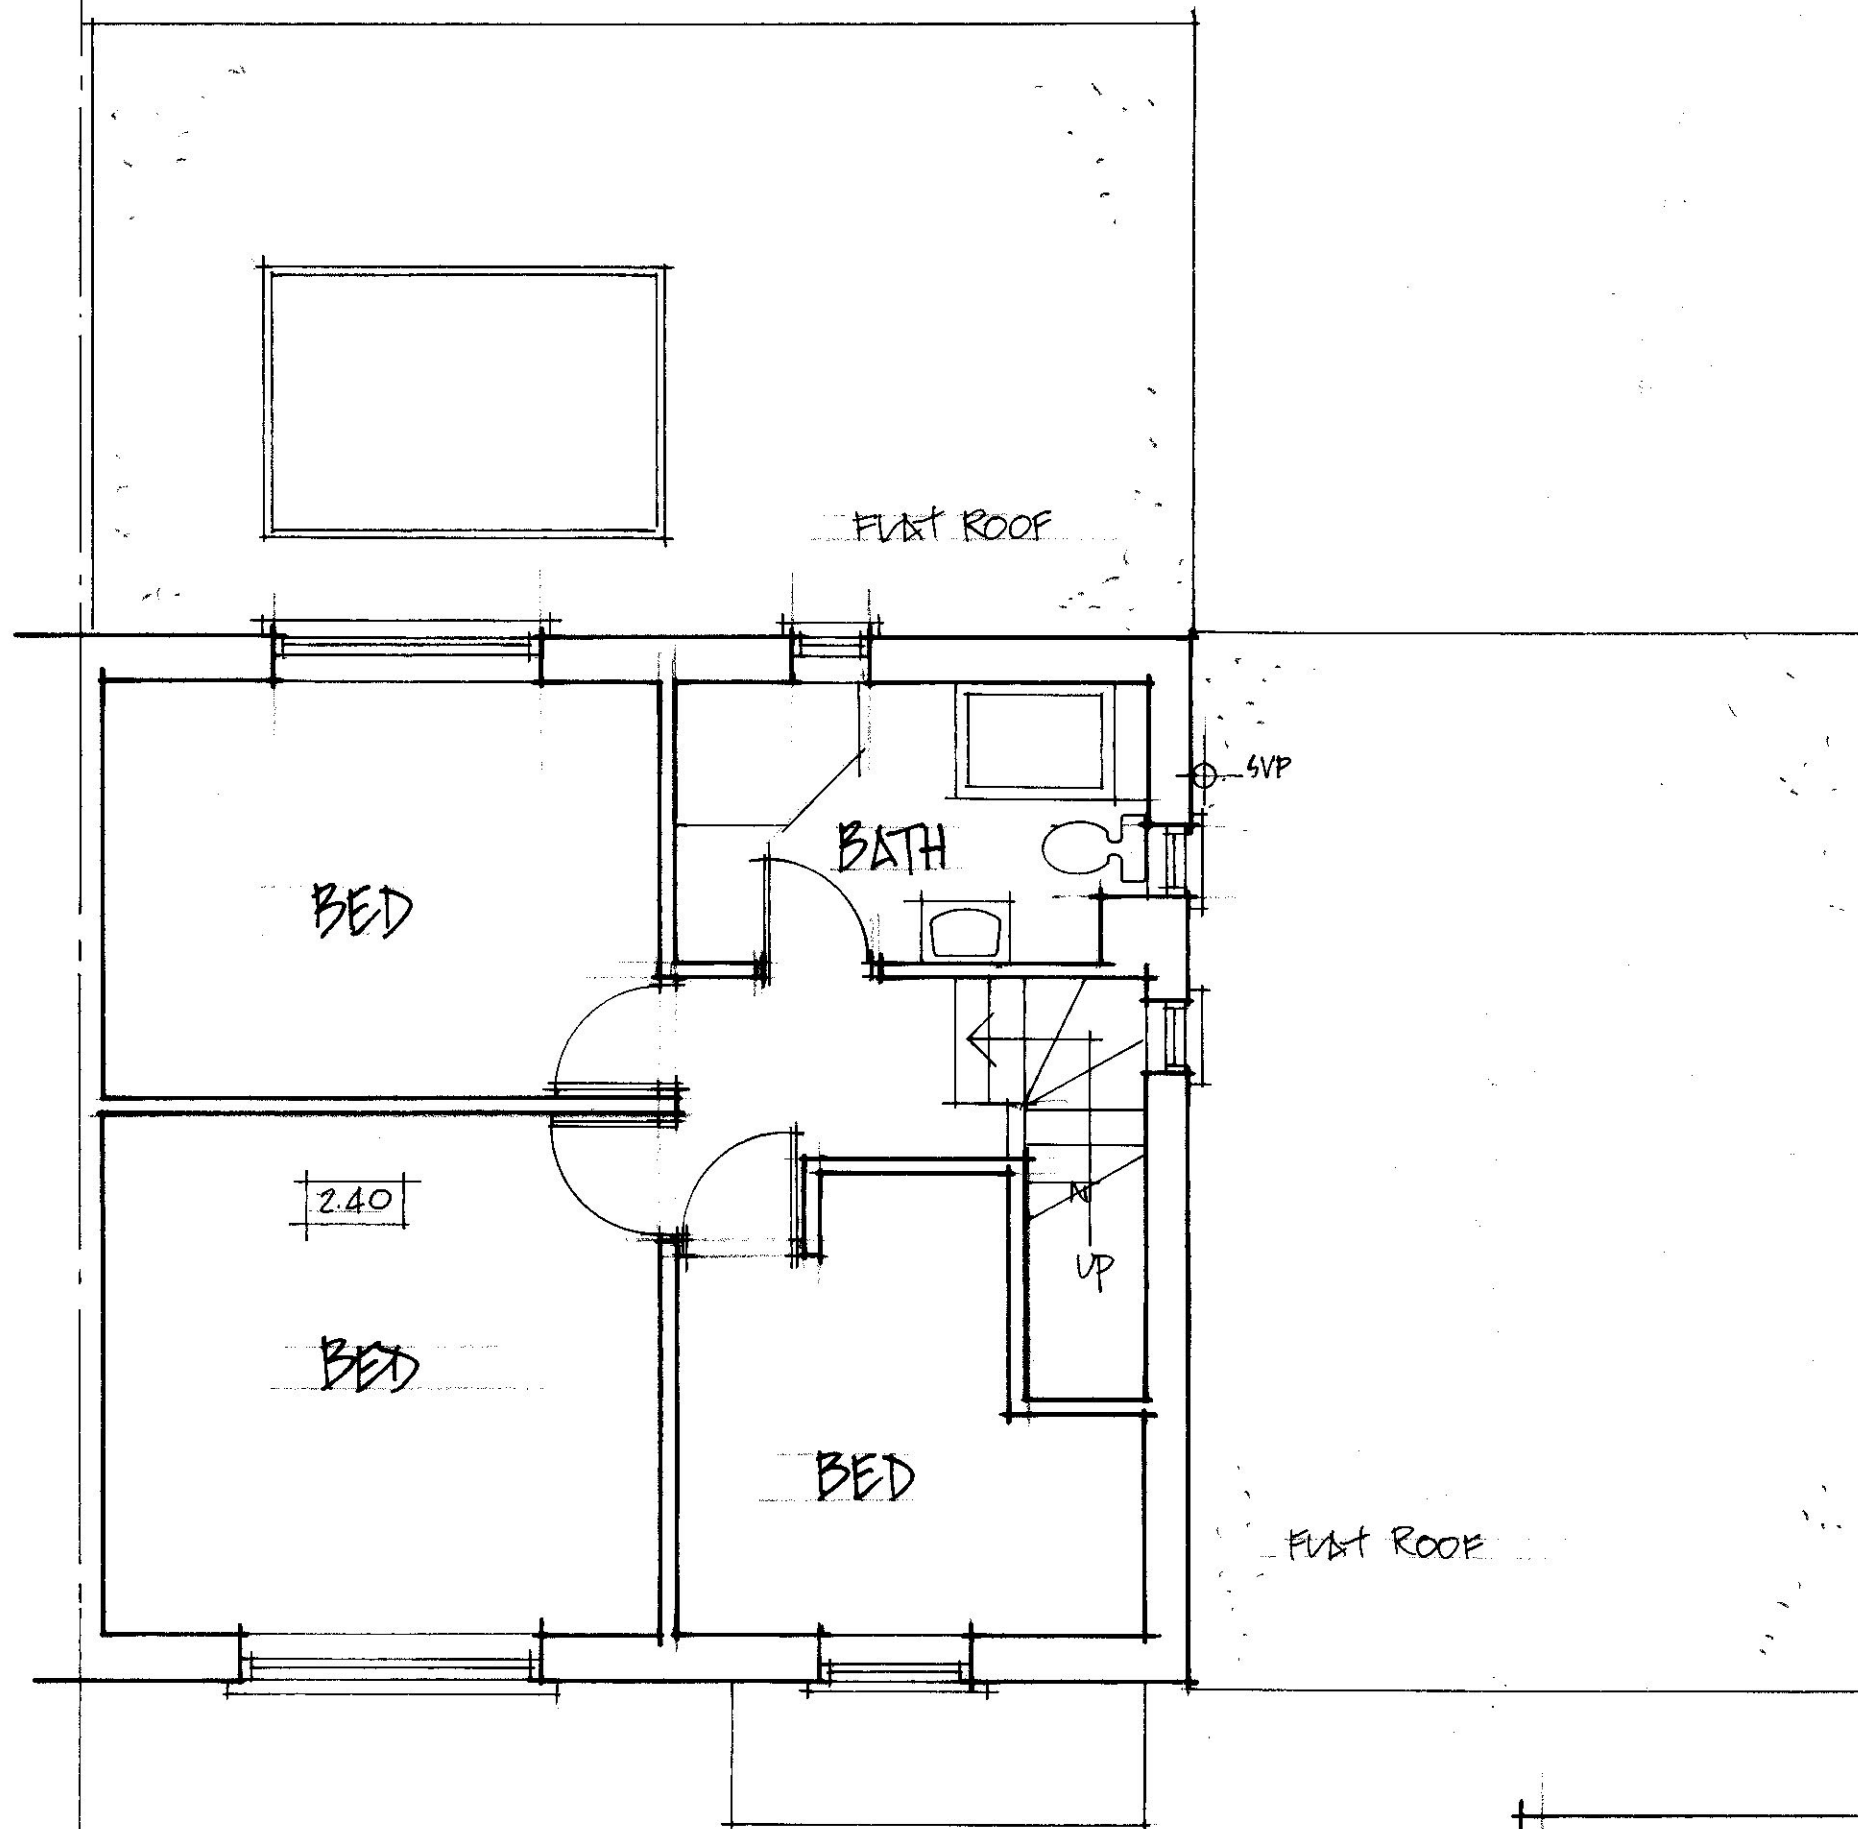

SCALE BAR - 1:50

EXISTING FIRST FLOOR PLAN - 1:50

SURVEY AS EXISTING.
6 MELTON CLOSE
RUISLIP HA4 9TF

MR MRS MARIOSANS

M. BURNAND

SCALE: 1:50

DRG: 1611/2


TEL: 07436115850



SIDE - 1:100



REAR - 1:100

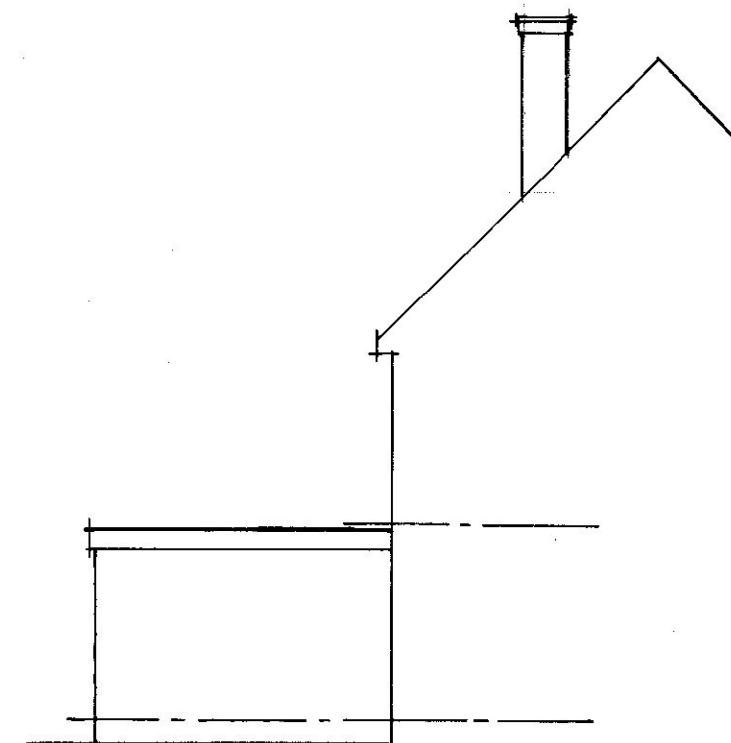

SIDE - 1:100



FRONT - 1:100

EXISTING ELEVATIONS - 1:100




SCALE BAR - 1:100

EXISTING ELEVATIONS 6 MELTON CLOSE, RUISLIP, HA4 9TF.	MR MRS MARIROSANS	M. BURNAND
	SCALE 1:100	
	DRG: 1011/6	TEL: 07436 115850



SCALE BAR - 1:50

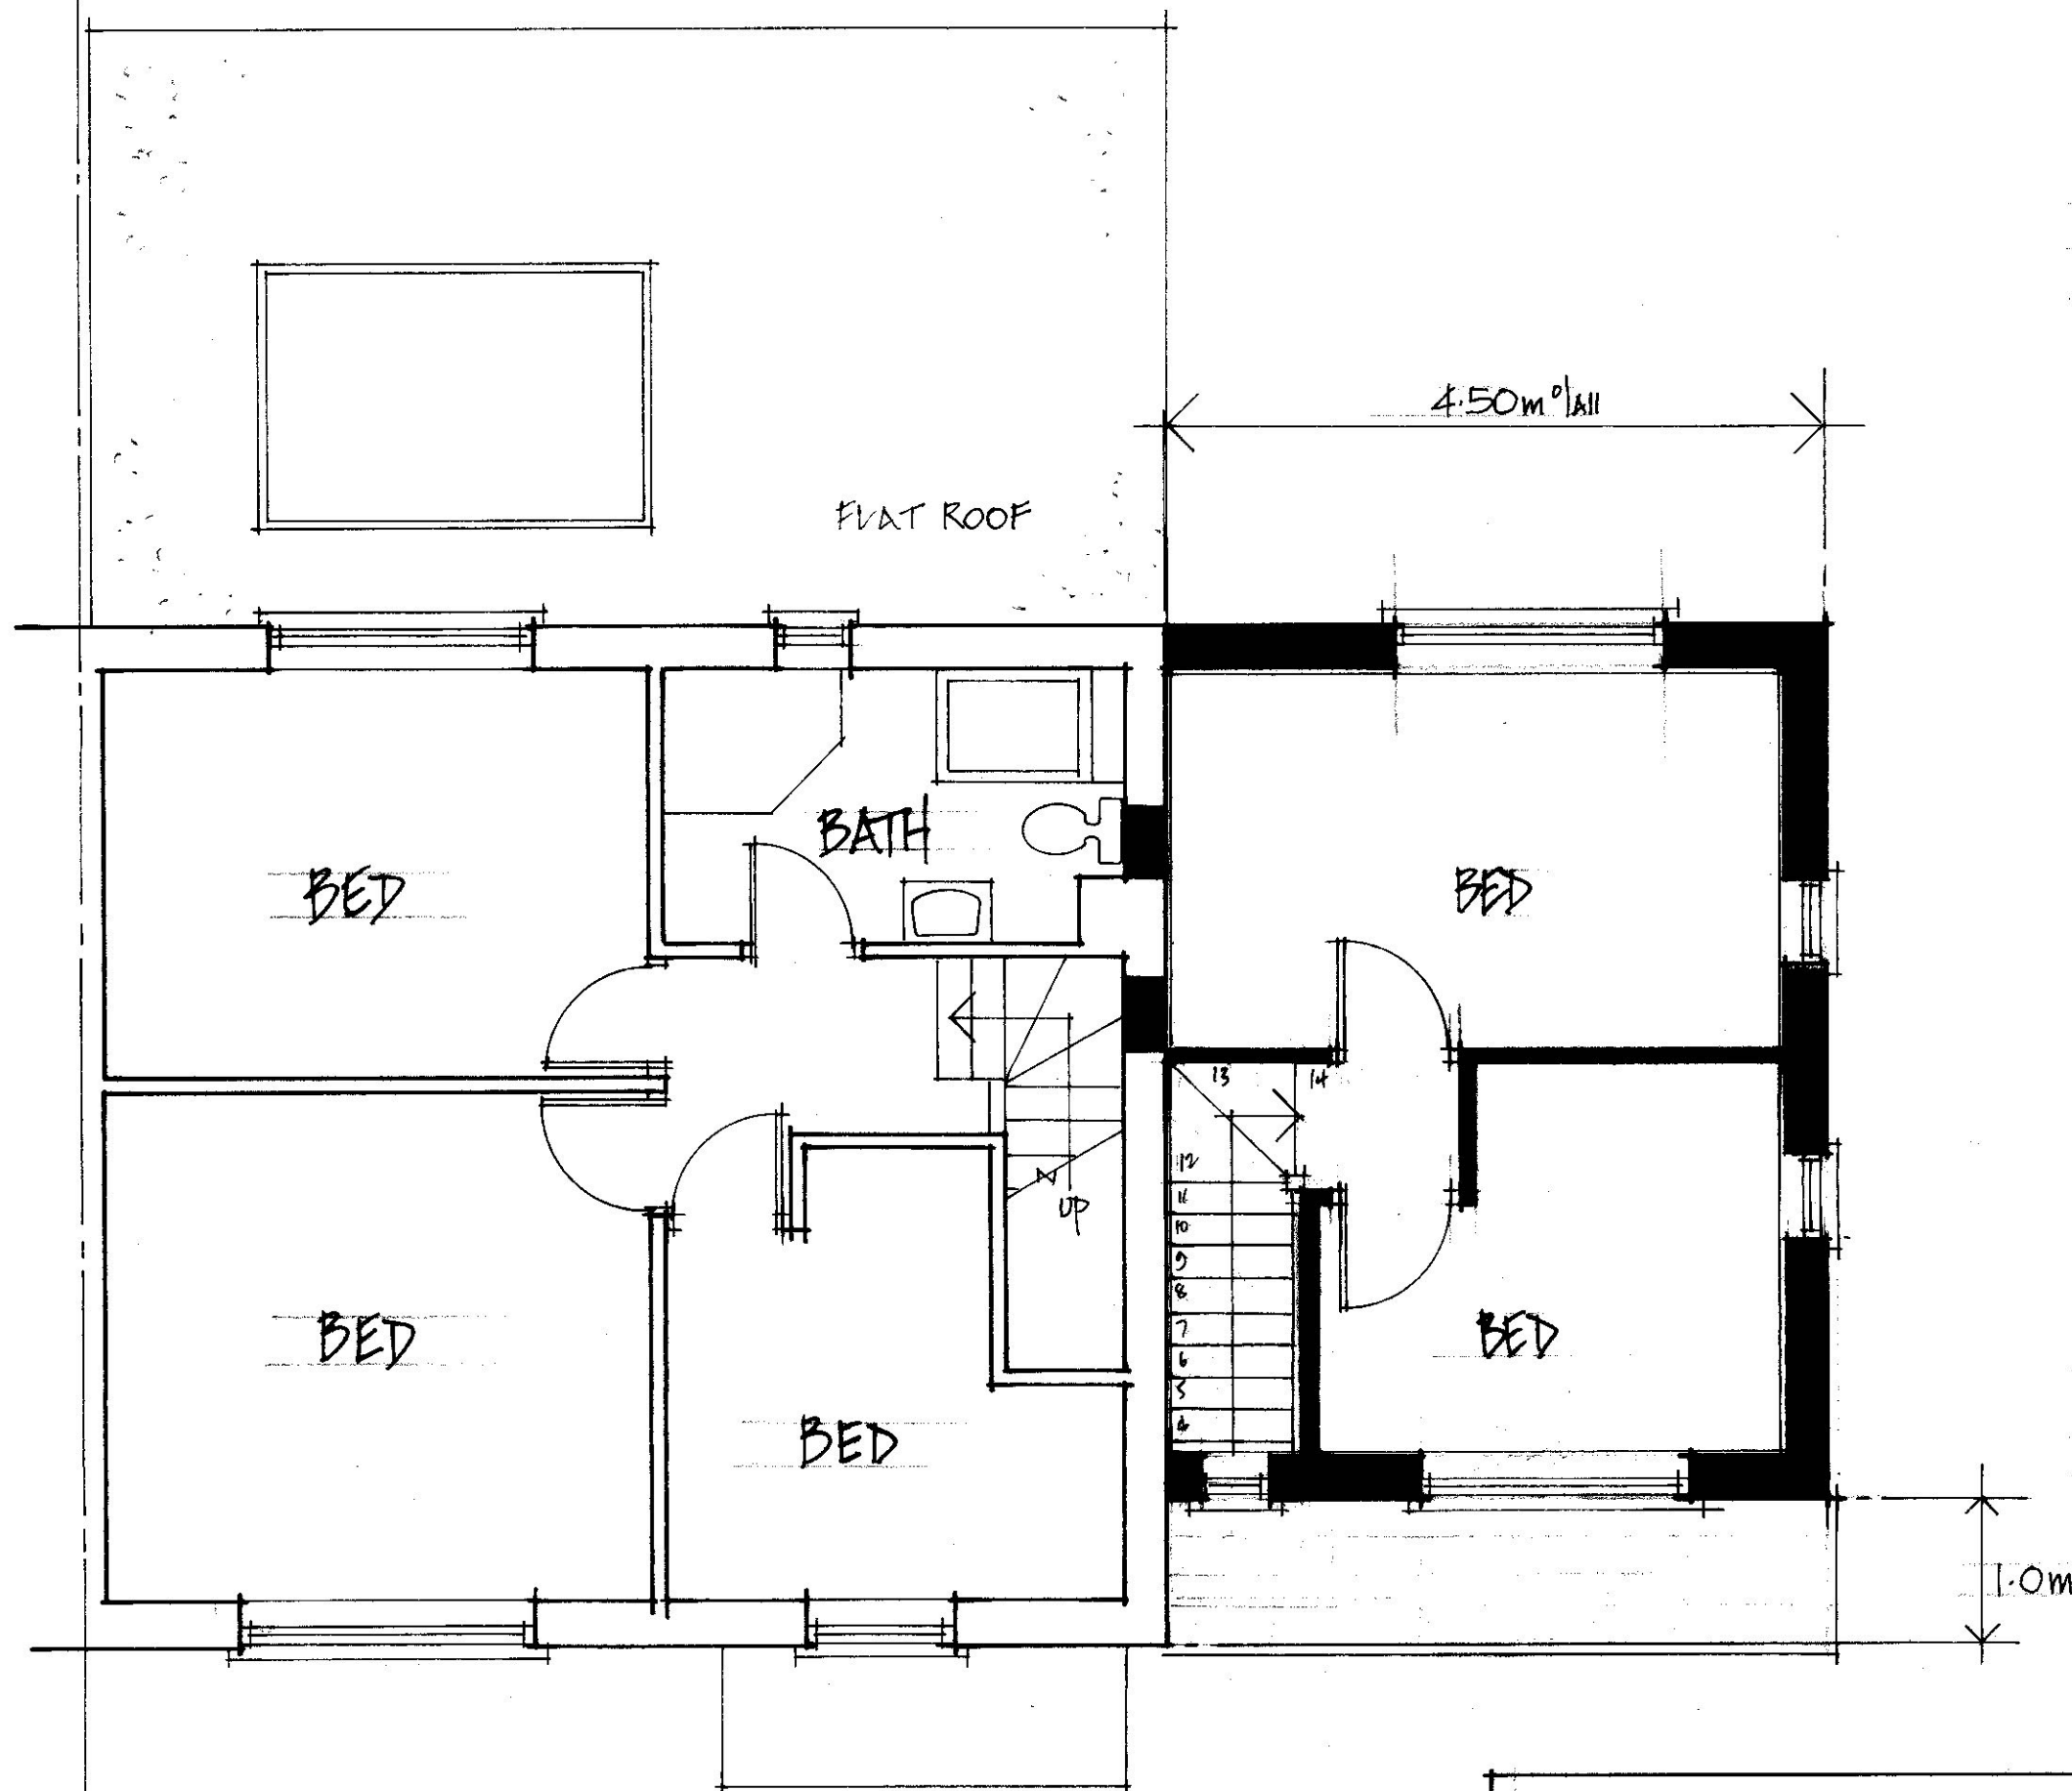

FLOOR LEVEL OF PROPOSED
EXTENSION TO MATCH
LEVEL OF EXISTING
MAIN HOUSE.

PROPOSED FIRST FLOOR PLAN - 1:50

SIDE EXTENSION .
6 MELTON CLOSE,
RUISLIP, HA4 9TF.


MR MRS MARIOSANS

M. BURNAND.

SCALE: 1:50

DRG: 1611/7

TEL: 07436 115850

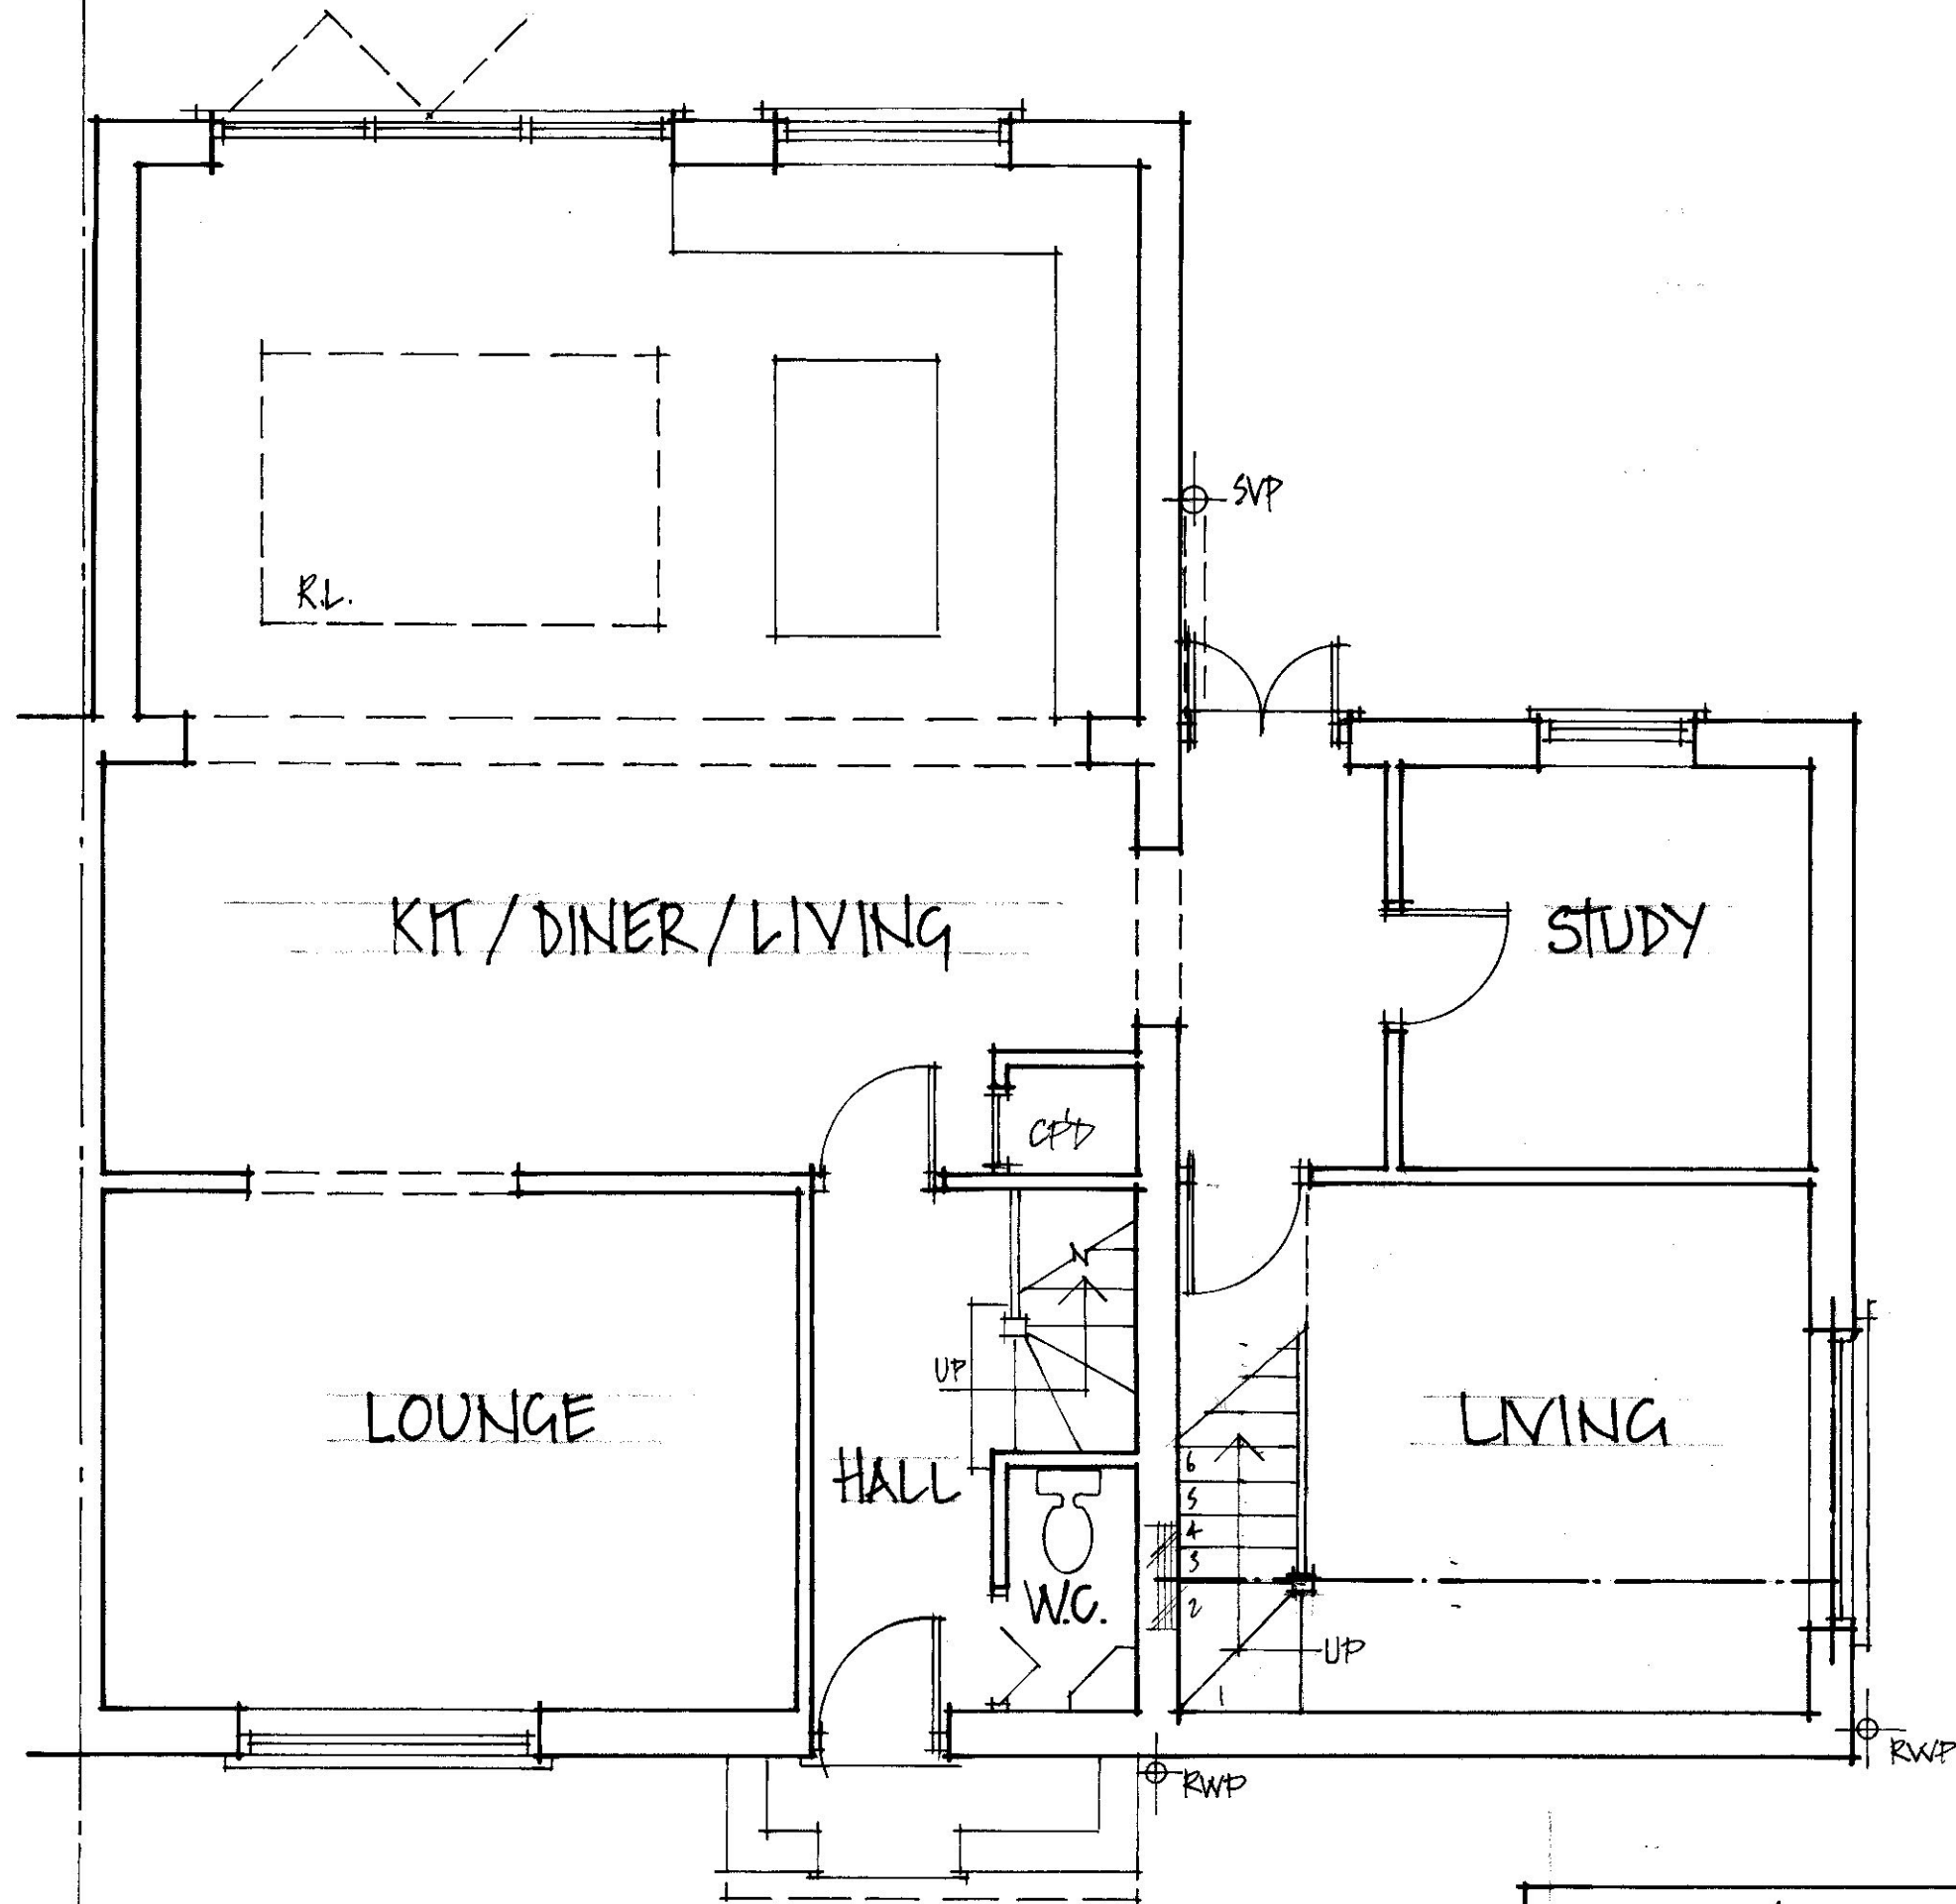

SCALE BAR - 1:50

PROPOSED GROUND FLOOR PLAN - 1:50

SIDE EXTENSION.

6 MELTON CLOSE
RUISLIP HA4 9TF


MR MRS MARIOSANS

SCALE: 1:50

DRG: 1611/8

M. BURNAND


TEL: 07436 115850

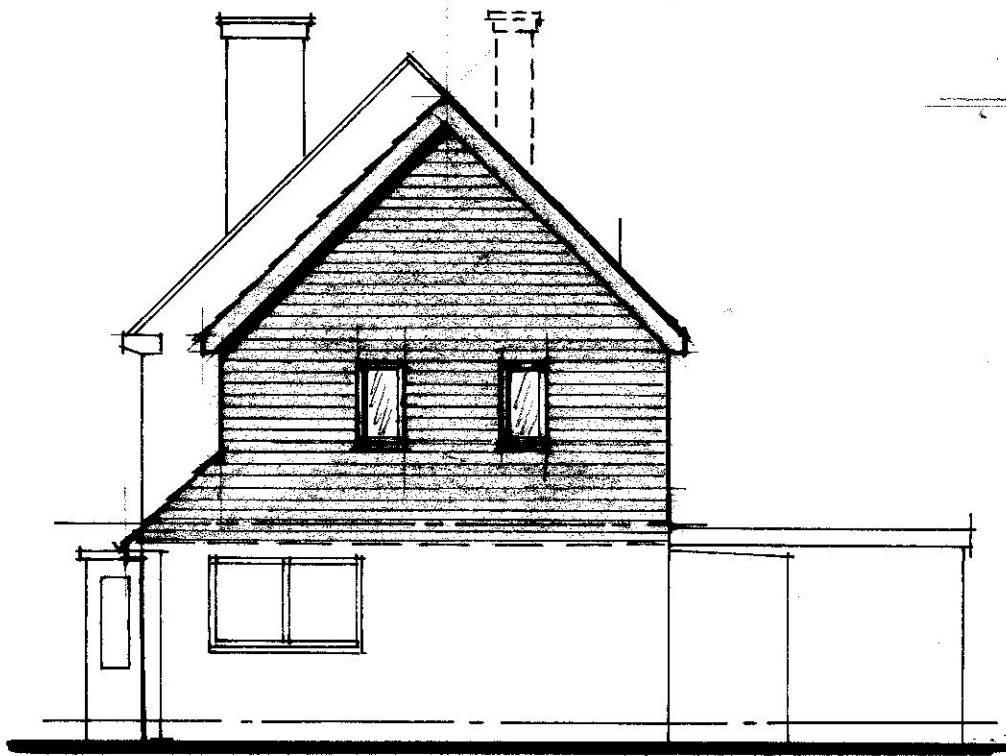

SIDE - 1:100



REAR - 1:100

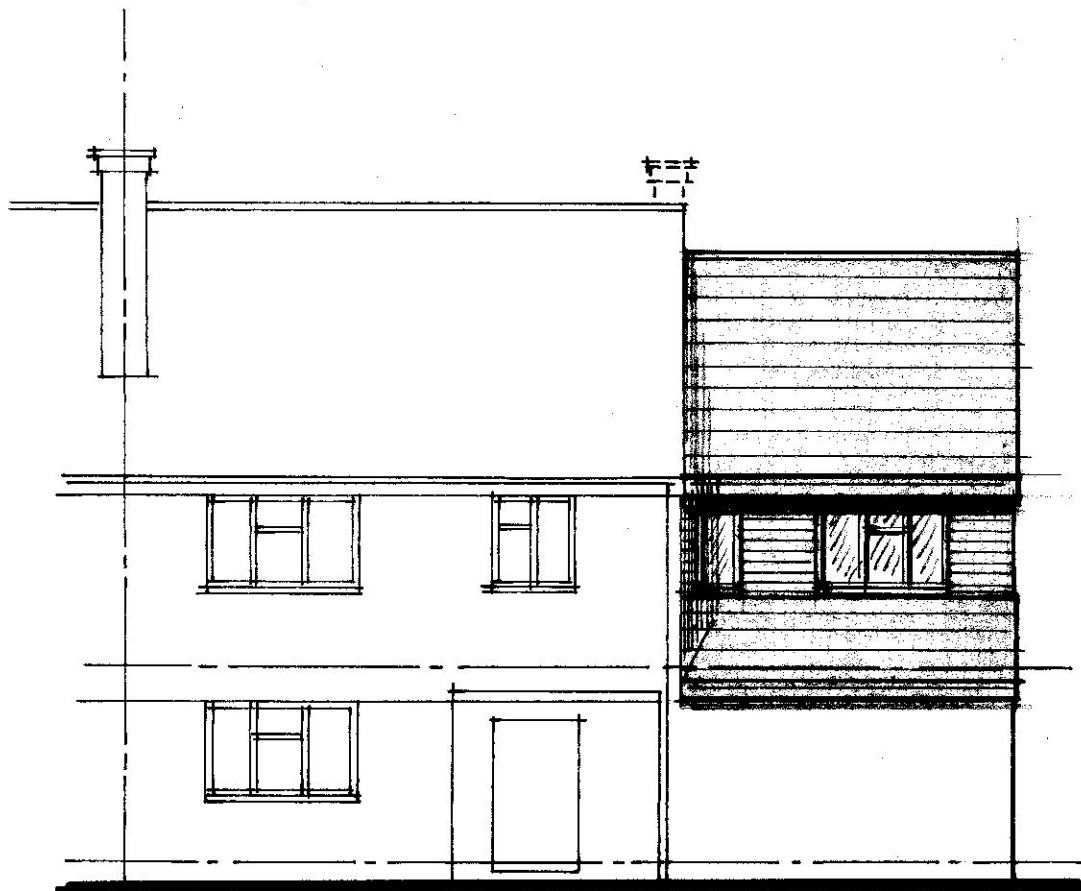

FRONT - 1:100

EXTERNAL FINISHES
TO NEW WORKS TO
MATCH EXISTING
STRUCTURE.

PROPOSED ELEVATIONS - 1:100



SCALE BAR - 1:100

SIDE EXTENSION
6 MELTON CLOSE,
RUSHUP, HA4 9TF.

MR MRS MARIROSANS

SCALE 1:100

DRG: 1011/9

M. BURNAND.

TEL: 07436 115850