




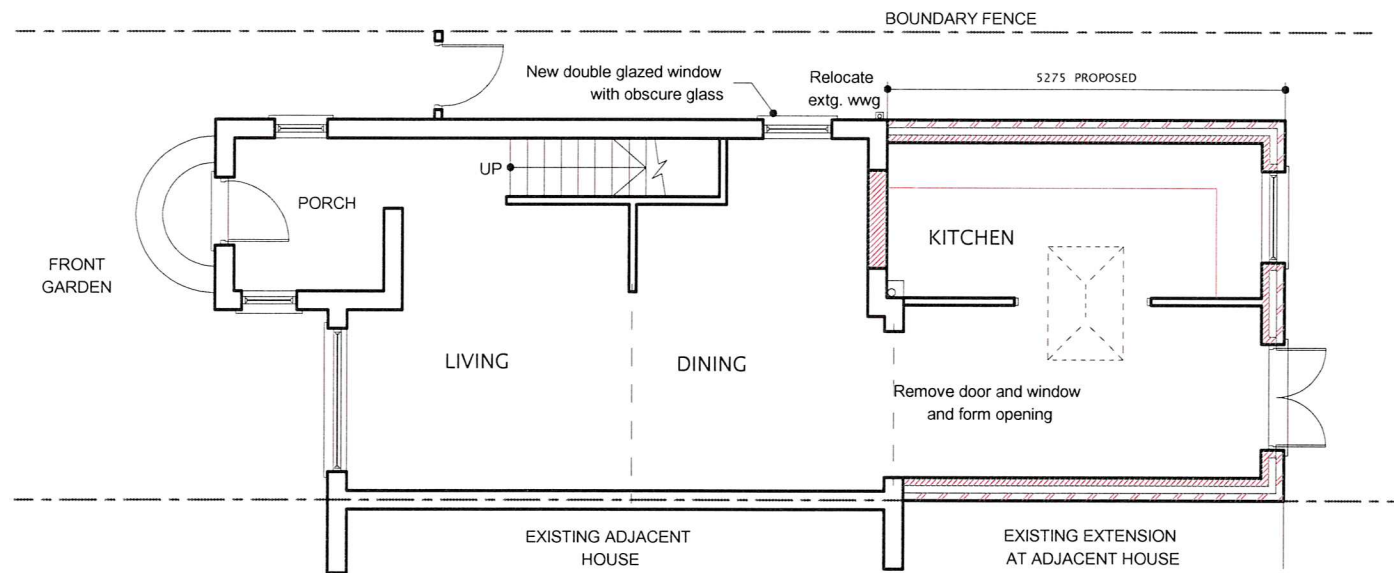


PROPOSED GROUND FLOOR PLAN

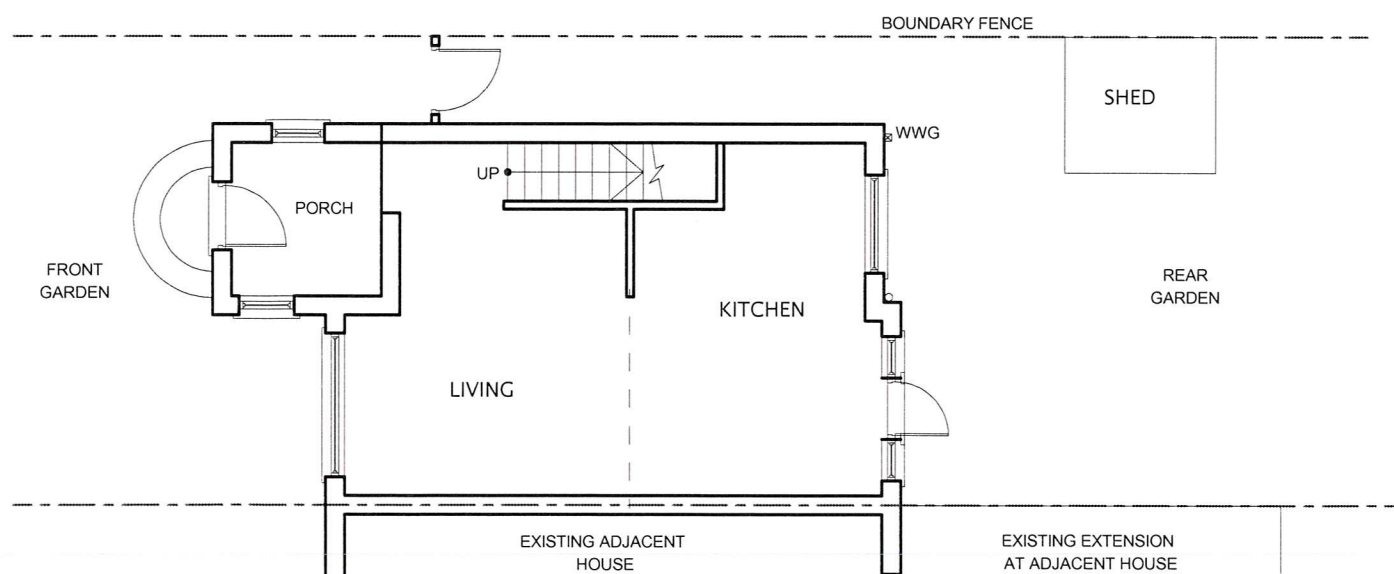


EXISTING GROUND FLOOR PLAN

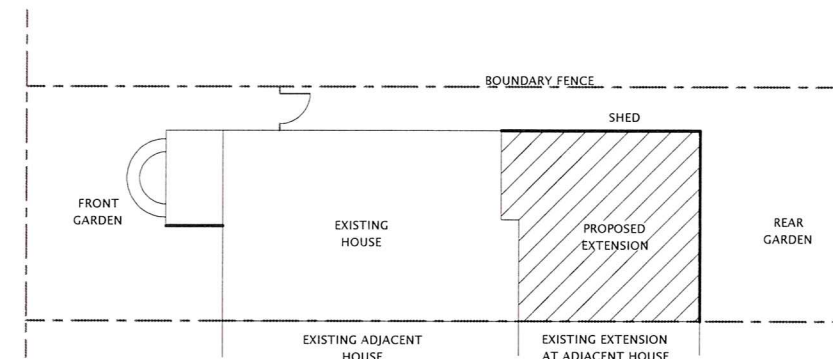

PROPOSED SITE PLAN (SCALE 1:200)


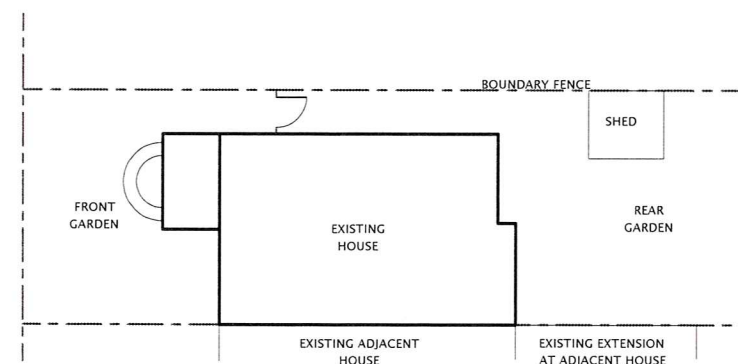


EXISTING SITE PLAN (SCALE 1:200)

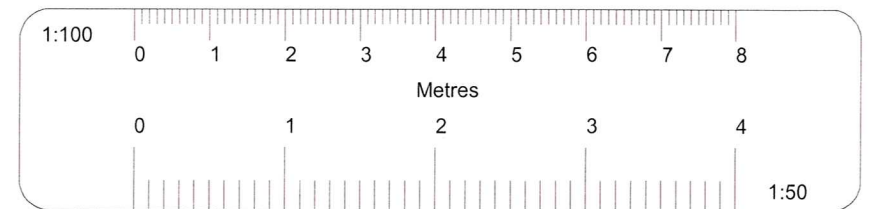


All dimensions verified on site.
 All work to comply with British Standards, Code of practice.
 All internal works to be in accordance with client instructions.
 All external surfaces to match existing.
 All work to be to the satisfaction of the local authority-building surveyor.
 Builder to serve building notice and comply fully in all respects.
 Owner responsible for compliance with Party Wall etc Act 1996.
 This drawing strictly for purposes of negotiating with local authority for planning permission only and no other purpose.


	DATE	REVISION
COPYRIGHT:		
JOB TITLE: 21 MISBOURNE ROAD, HILLINGDON.		
DRAWING TITLE: PLANS		
SCALE : 1:100		
DATE: JAN.2015		DRAWN BY:
DRG. NO. 15/21/MRH/101	REV.	

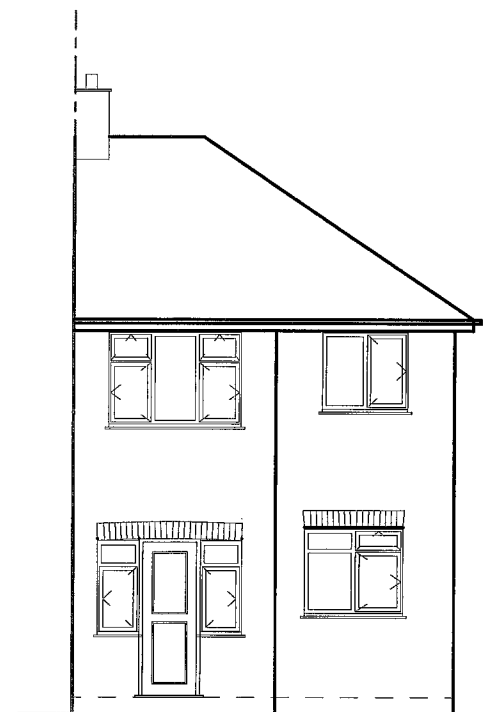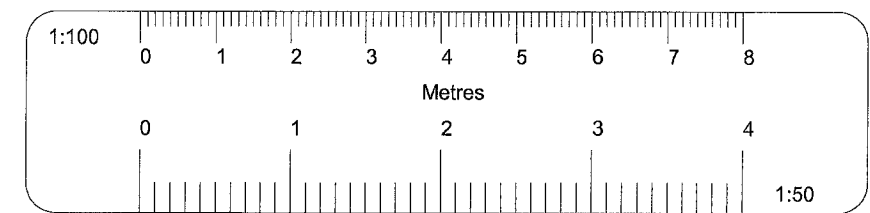

EXISTING REAR ELEVATION

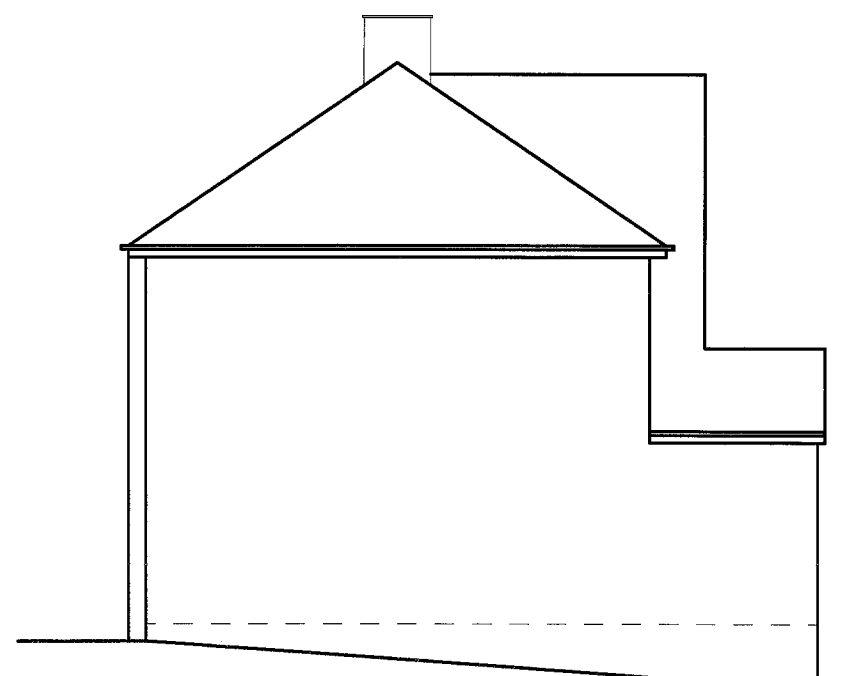



EXISTING LEFT SIDE ELEVATION

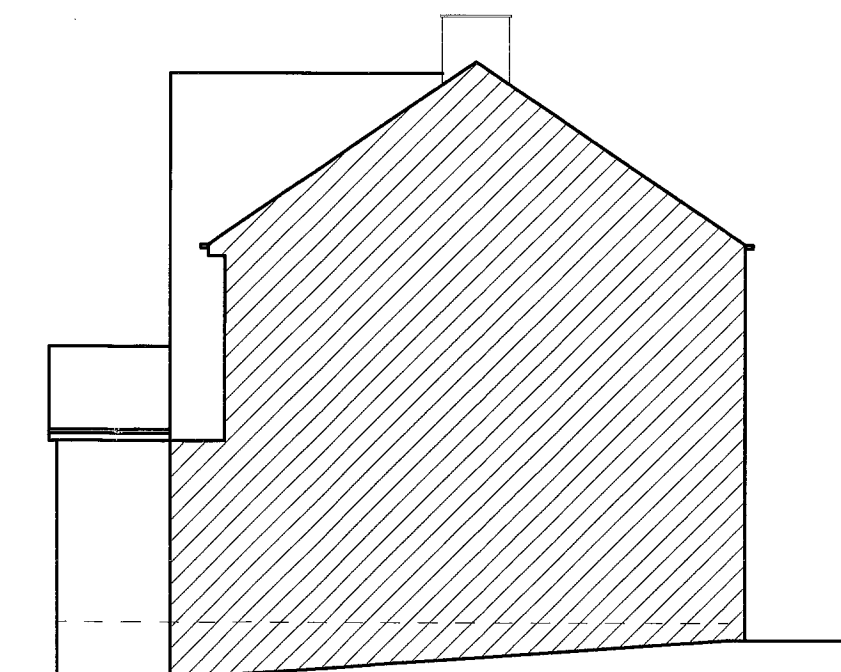

EXISTING RIGHT SIDE ELEVATION


All dimensions verified on site.
All work to comply with British Standards, Code of practice.
All internal works to be in accordance with client instructions.
All external surfaces to match existing.
All work to be to the satisfaction of the local authority-building surveyor.
Builder: to serve building notice and comply fully in all respects.
Owner responsible for compliance with Party Wall etc Act 1996.
This drawing strictly for purposes of negotiating with local authority for planning permission only and no other purpose.

	DATE	REVISION
COPYRIGHT:		
JOB TITLE: 21 MISBOURNE ROAD, HILLINGDON.		
DRAWING TITLE: EXISTING ELEVATIONS		
SCALE: 1:100		
DATE: JAN./2015		DRAWN BY:
DRG. NO. 15/21/MRH/102		REV.

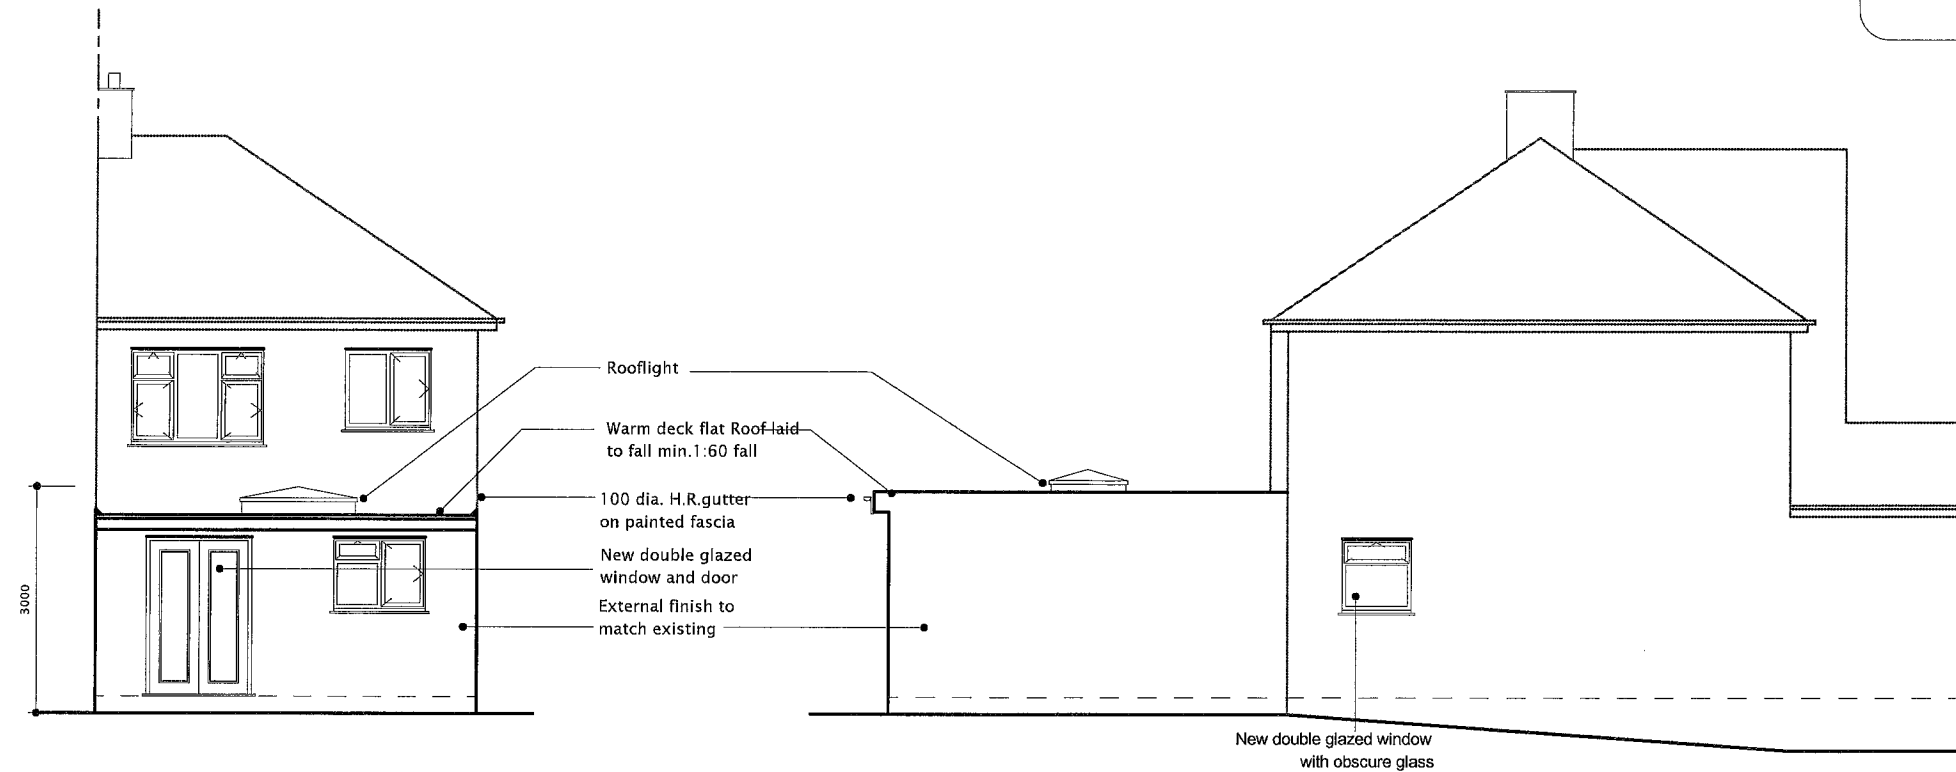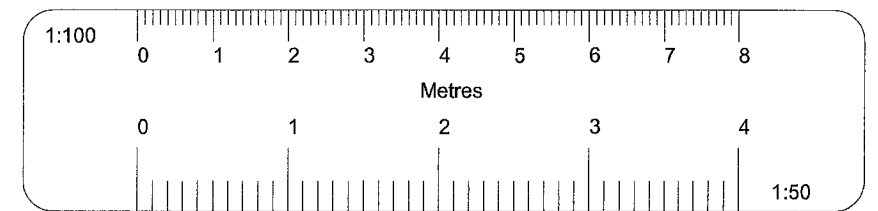

PROPOSED REAR ELEVATION

PROPOSED LEFT SIDE ELEVATION

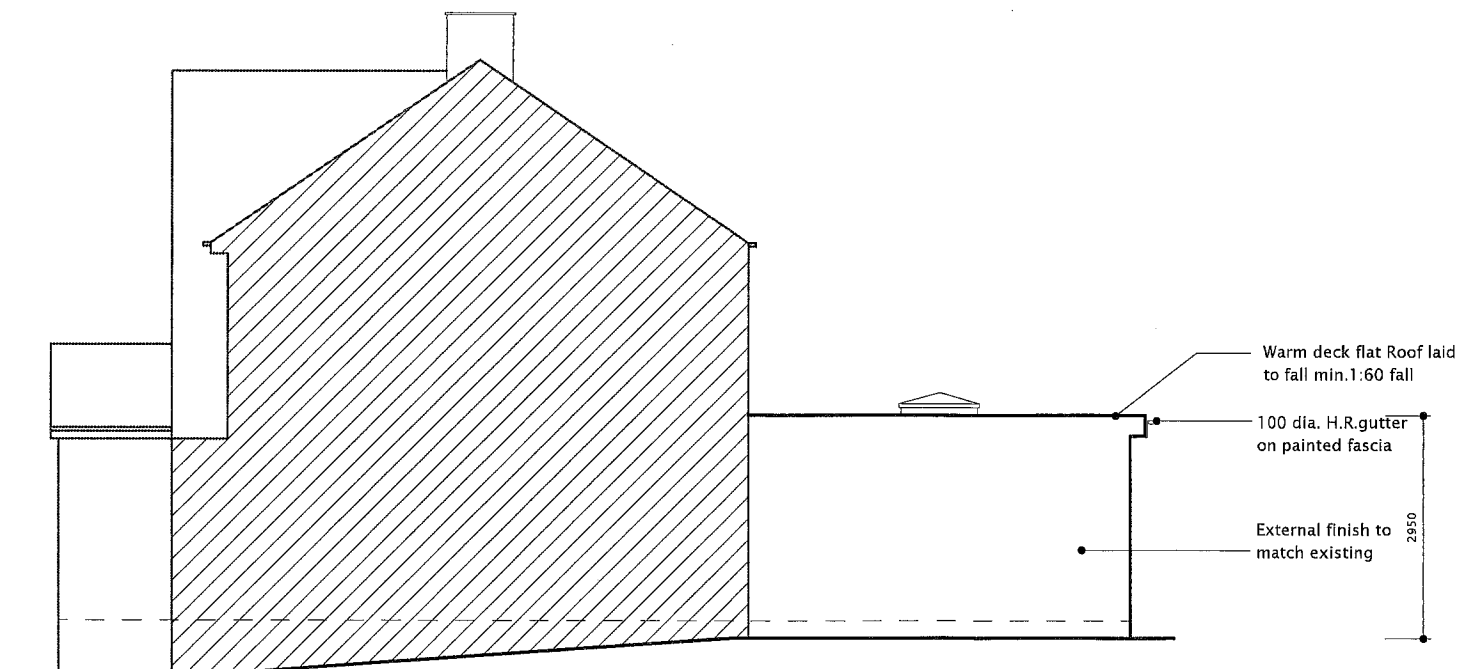

PROPOSED RIGHT SIDE ELEVATION

All dimensions verified on site.
All work to comply with British Standards, Code of practice.
All internal works to be in accordance with client instructions.
All external surfaces to match existing.
All work to be to the satisfaction of the local authority-building surveyor.
Builder to serve building notice and comply fully in all respects.
Owner responsible for compliance with Party Wall etc Act 1996.
This drawing strictly for purposes of negotiating with local authority for planning permission only and no other purpose.

	DATE	REVISION
COPYRIGHT:		
JOB TITLE: 21 MISBOURNE ROAD, HILLINGDON.		
DRAWING TITLE: PROPOSED ELEVATIONS		
SCALE : 1:100		
DATE: JULY'2015		DRAWN BY:
DRG. NO. 15/21/MRH/103	REV.	