






01 - FRONT ELEVATION

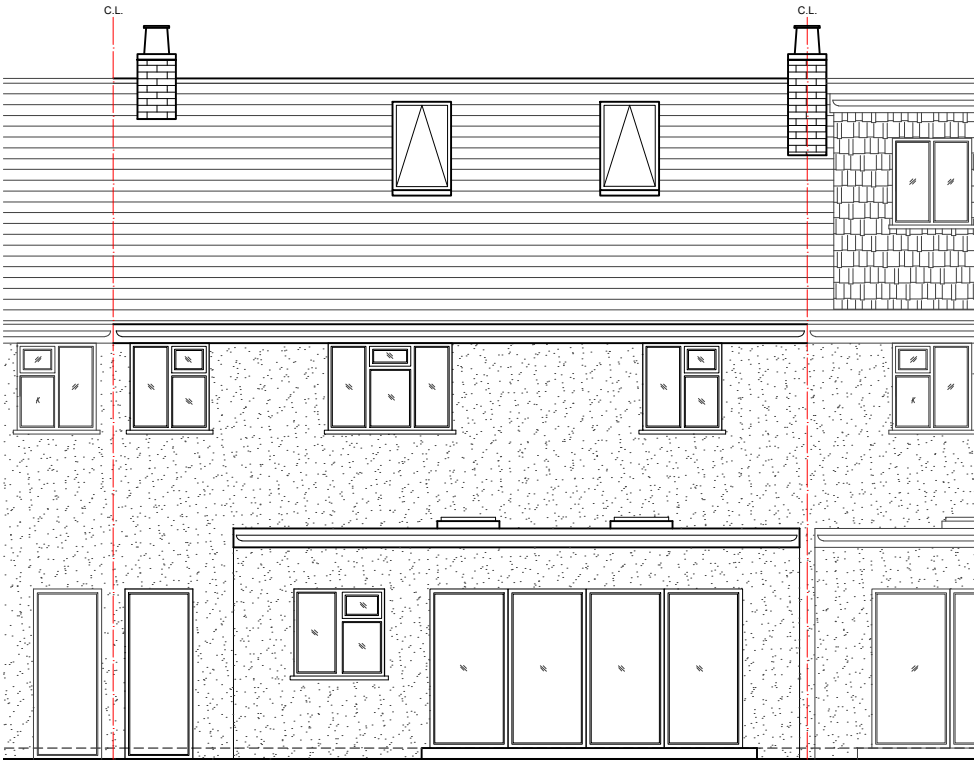

02 - REAR ELEVATION

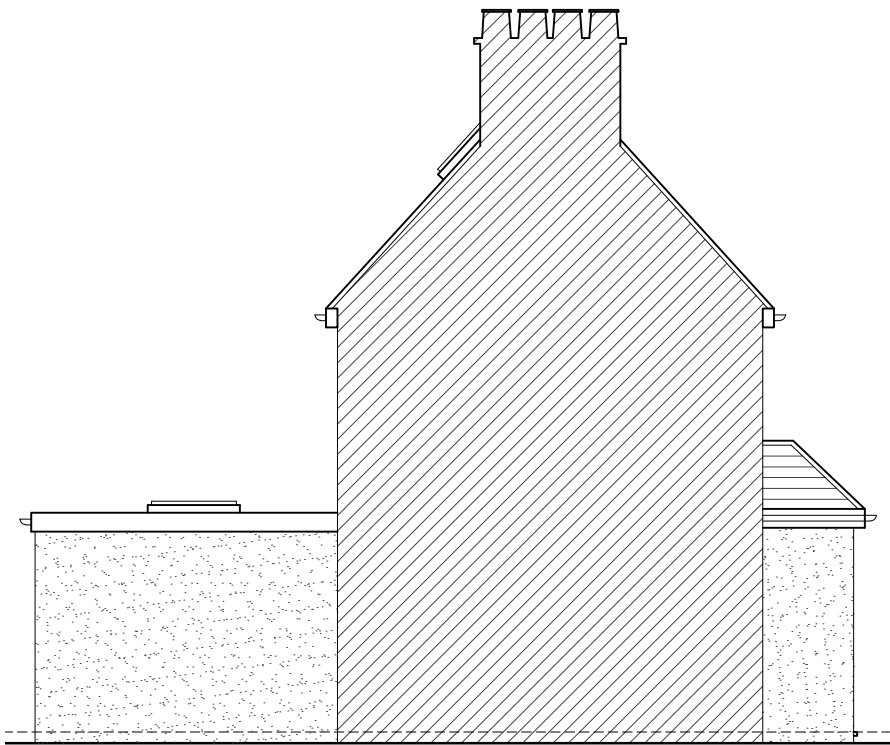

03 - LEFT SIDE ELEVATION

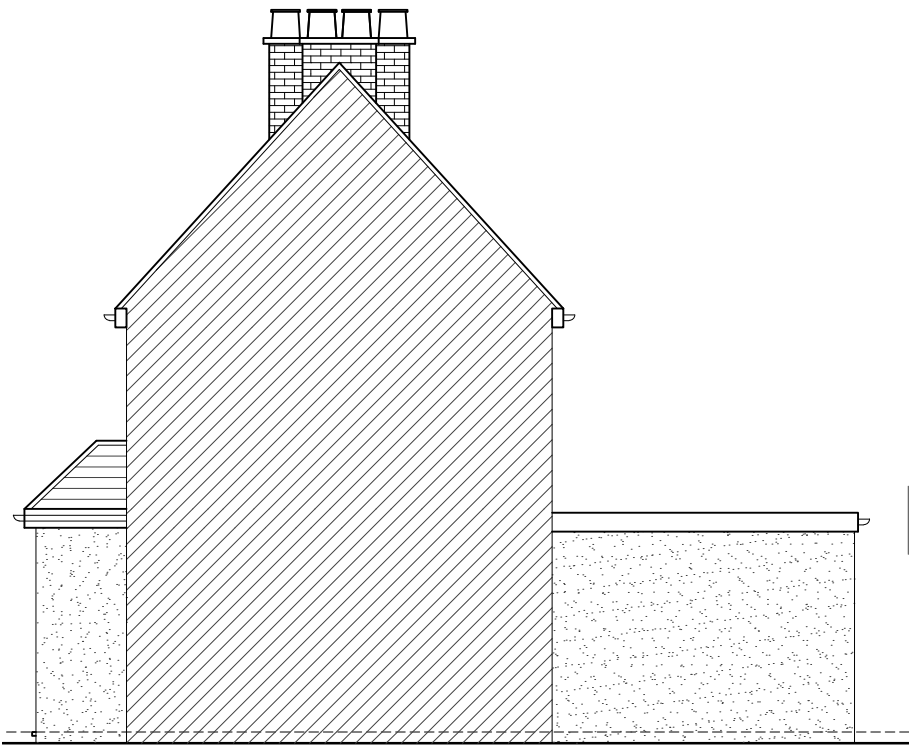

04 - RIGHT SIDE ELEVATION

- NOTES
- Dimensions are not to be scaled from this drawing by contractors. The contractor is requested to check all dimensions before the work started.
 - Report any discrepancies to the client or architect before undertaking the work described in the drawings.
 - Dimensions are approximate site dimensions and are to be verified by the contractor on site before any fabrication/site works i.e foundations etc occur
 - Contractor is responsible for all temporary propping to existing structure

REVISIONS			
NO.	DESCRIPTION	DATE	BY

HOUSE HOLDER
APPLICATION

DE ARCHITECTURAL CONSULT.LTD
M: 07869580774, 07824773079
E: design.endeavour@gmail.com

Project	17 EASTHOLME HAYES UK, UB3 2HZ		
Title	EXISTING ELEVATIONS		

Scale 1:100@A3	Drawn IM/TA	Approved	Date SEP 26
Job No. DAC-515/26	Drawing No. PH-17EH-03	Rev.	

