



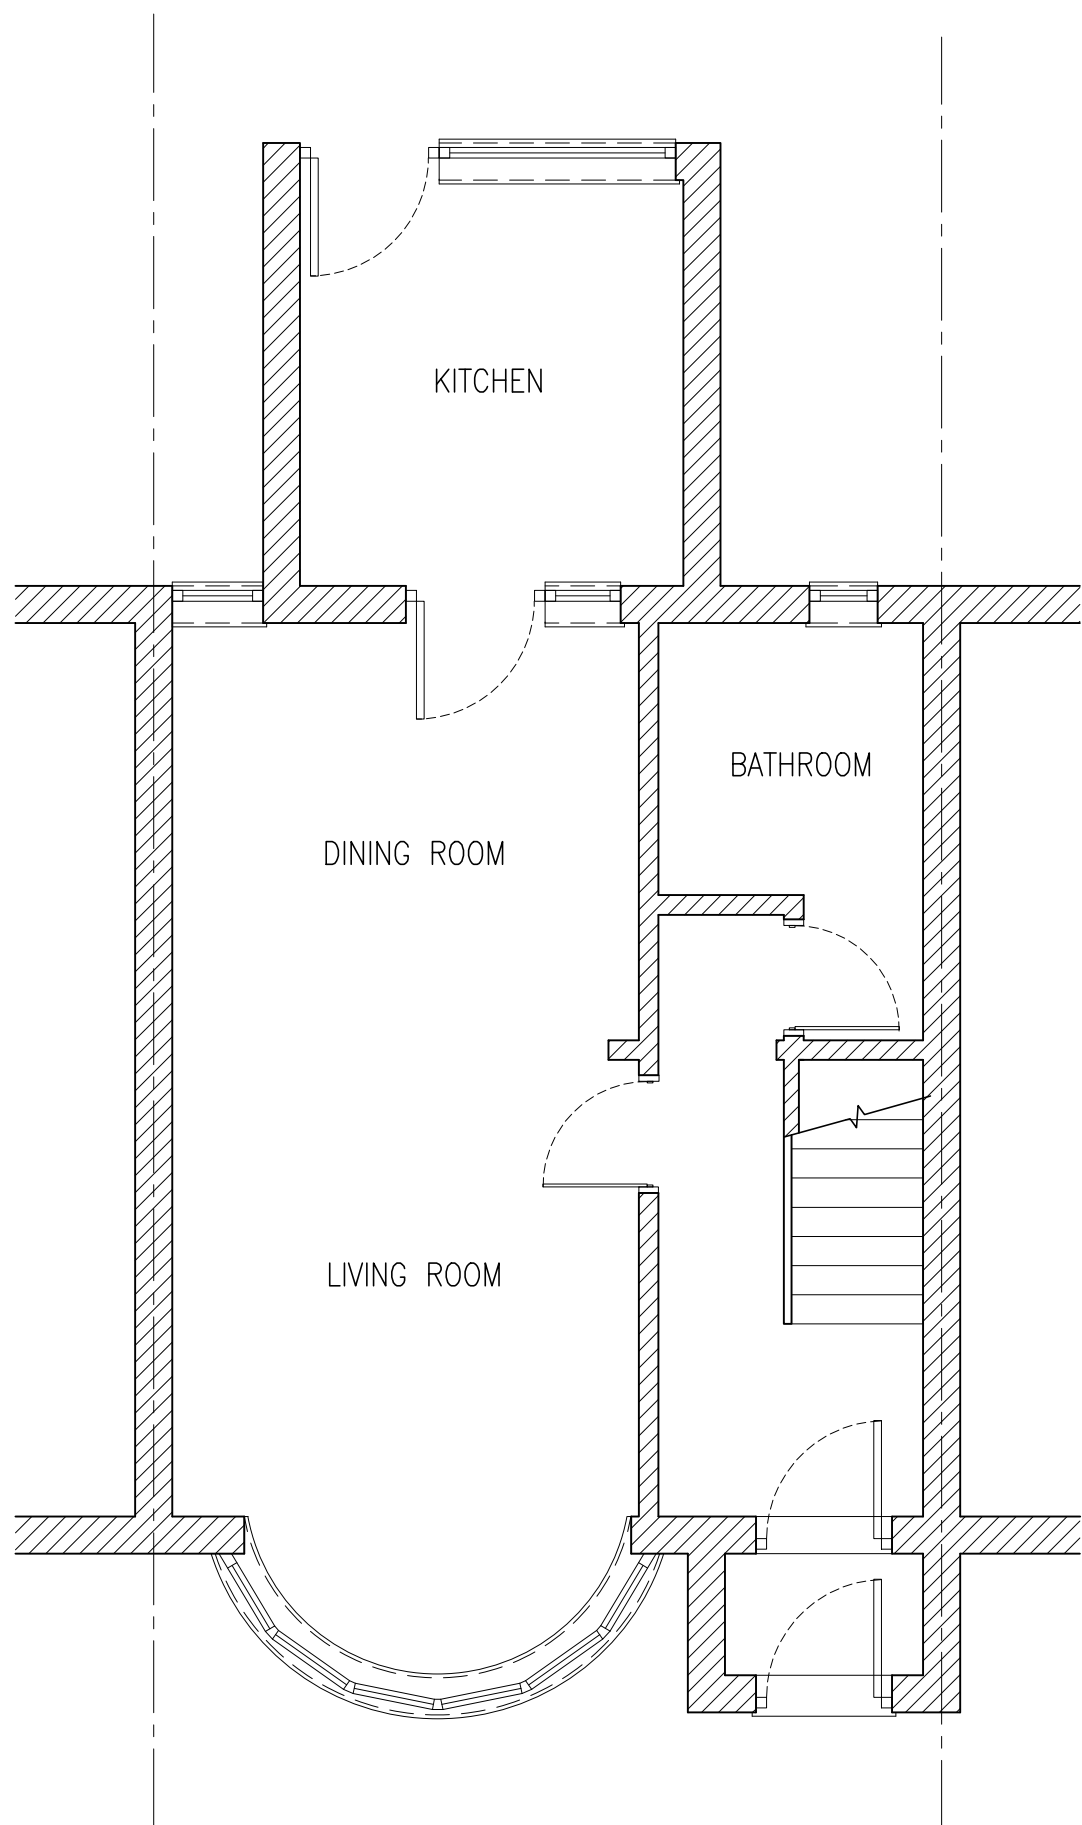



LOCATION PLAN

1:1250 @ A1  
1:2500 @ A3

 



GROUND FLOOR PLAN

S1.1 1:150 @ A1  
1:100 @ A3

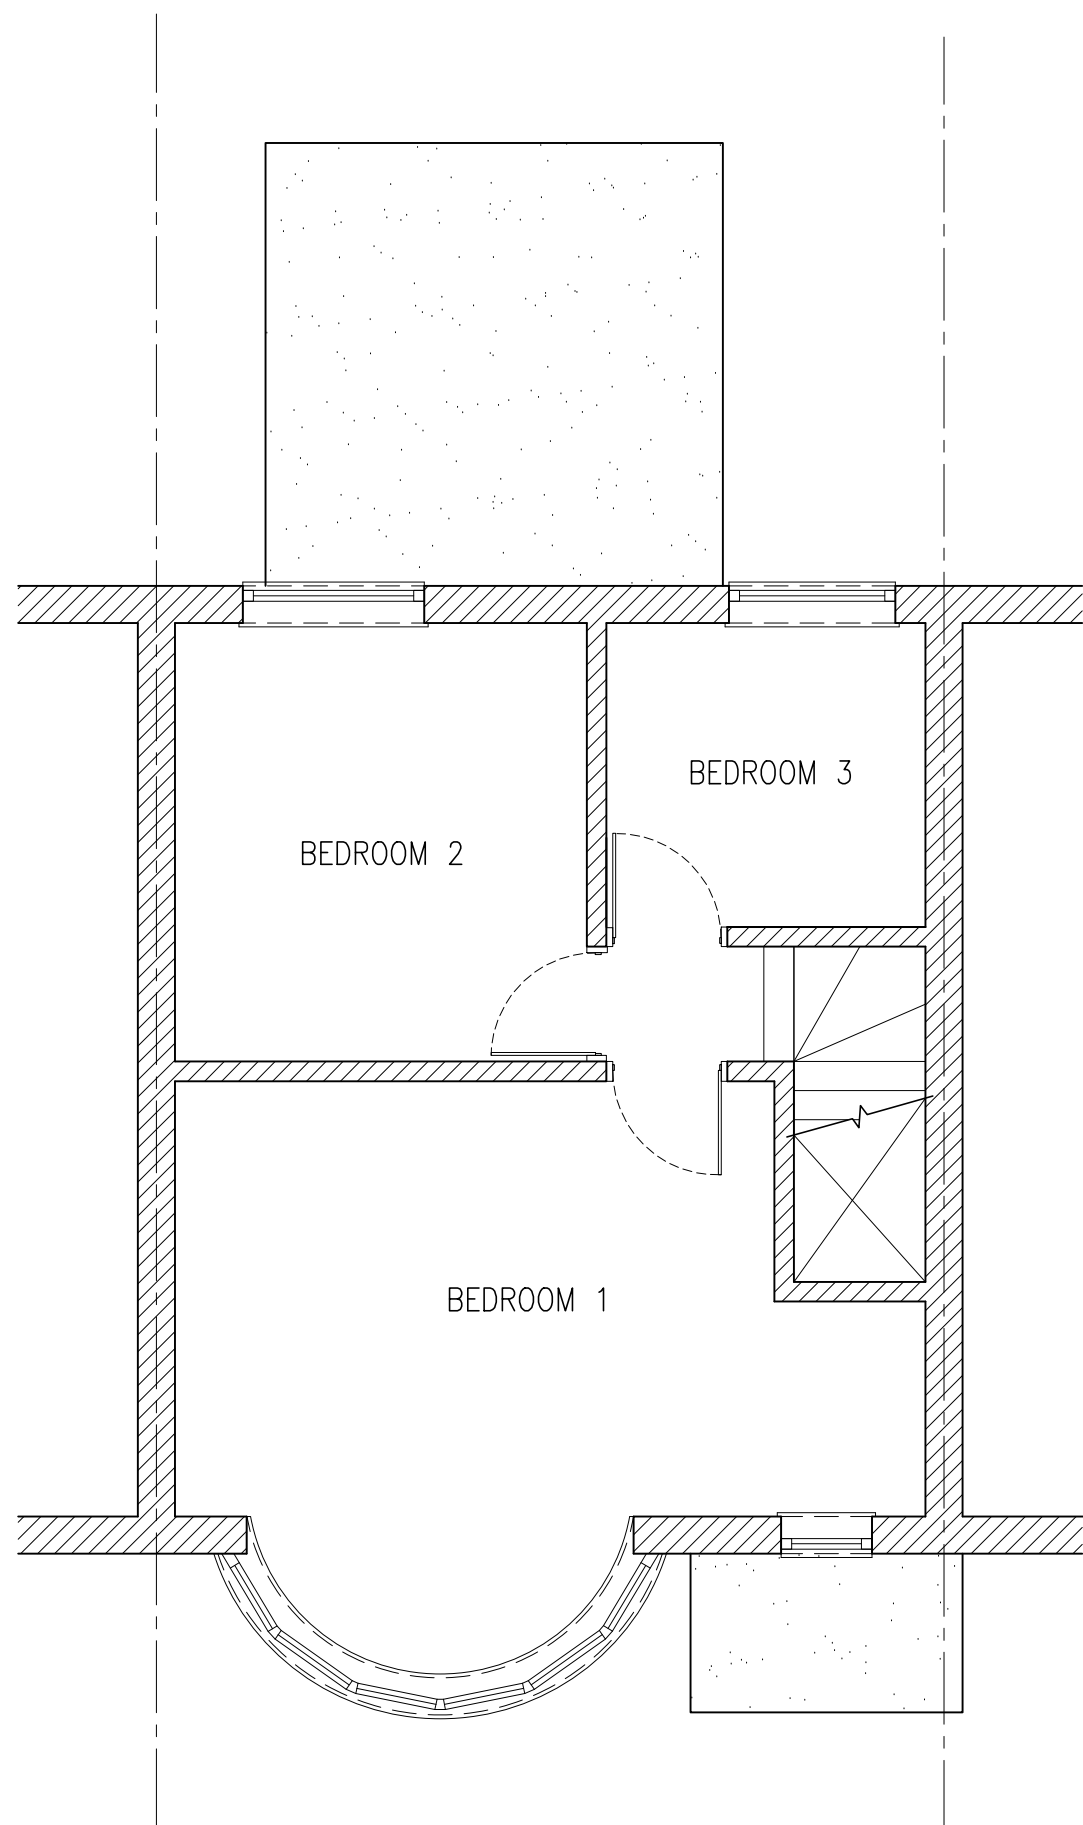 



FIRST FLOOR PLAN

S1.1 1:150 @ A1  
1:100 @ A3

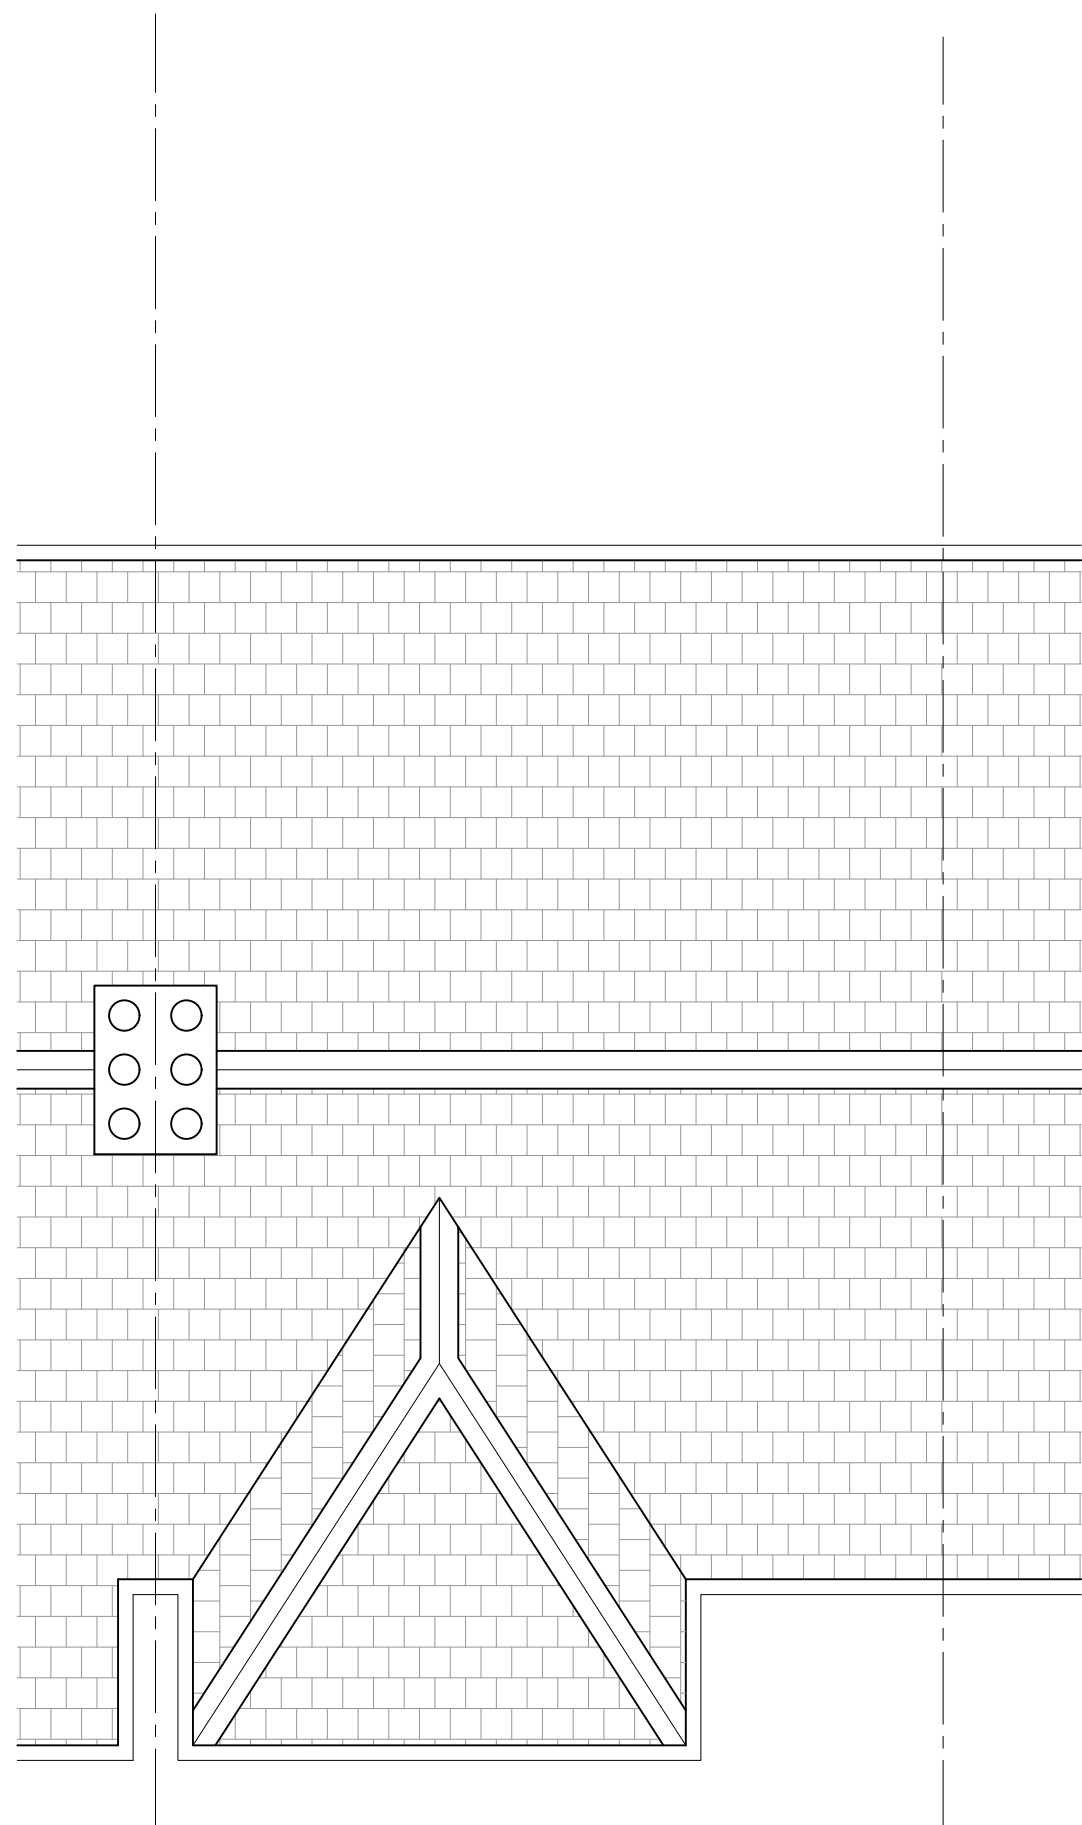 



EXISTING ROOF PLAN

S1.1 1:150 @ A1  
1:100 @ A3

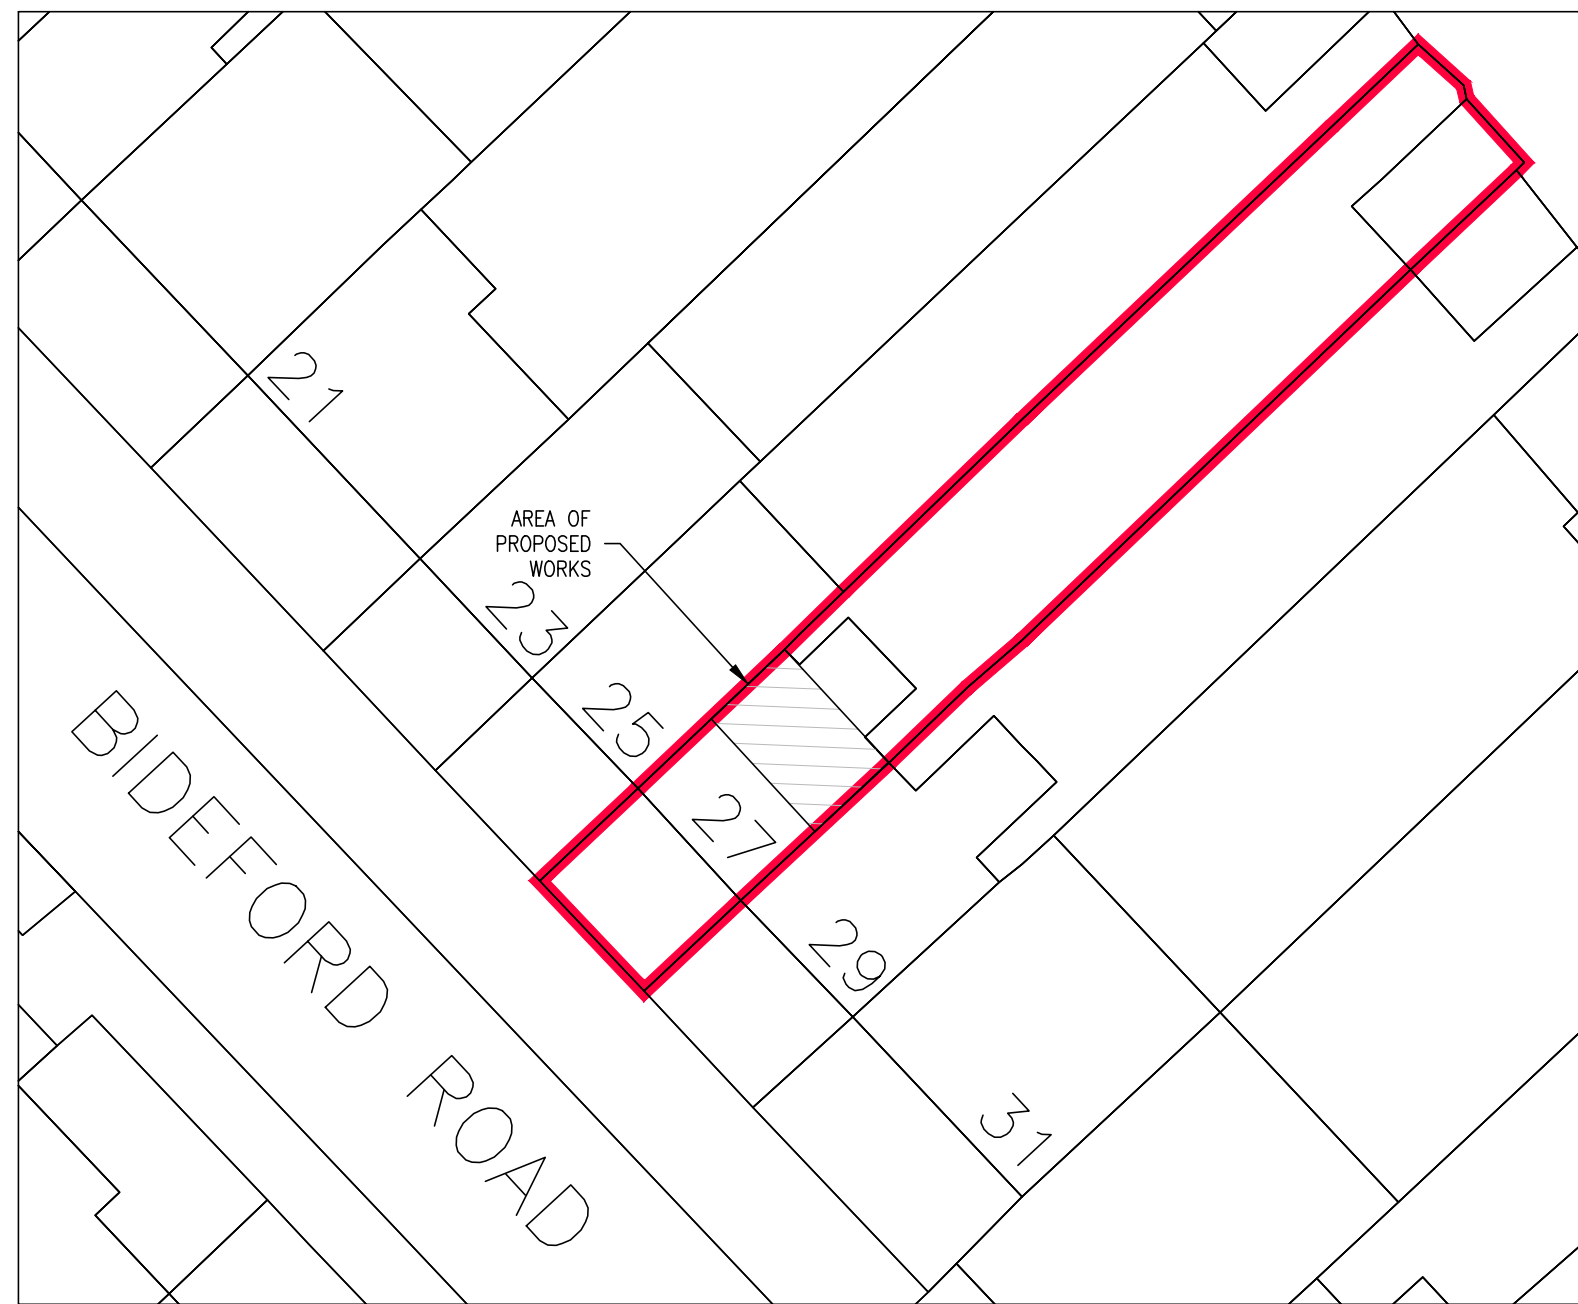 



SITE LAYOUT PLAN

1:1250 @ A1  
1:500 @ A3

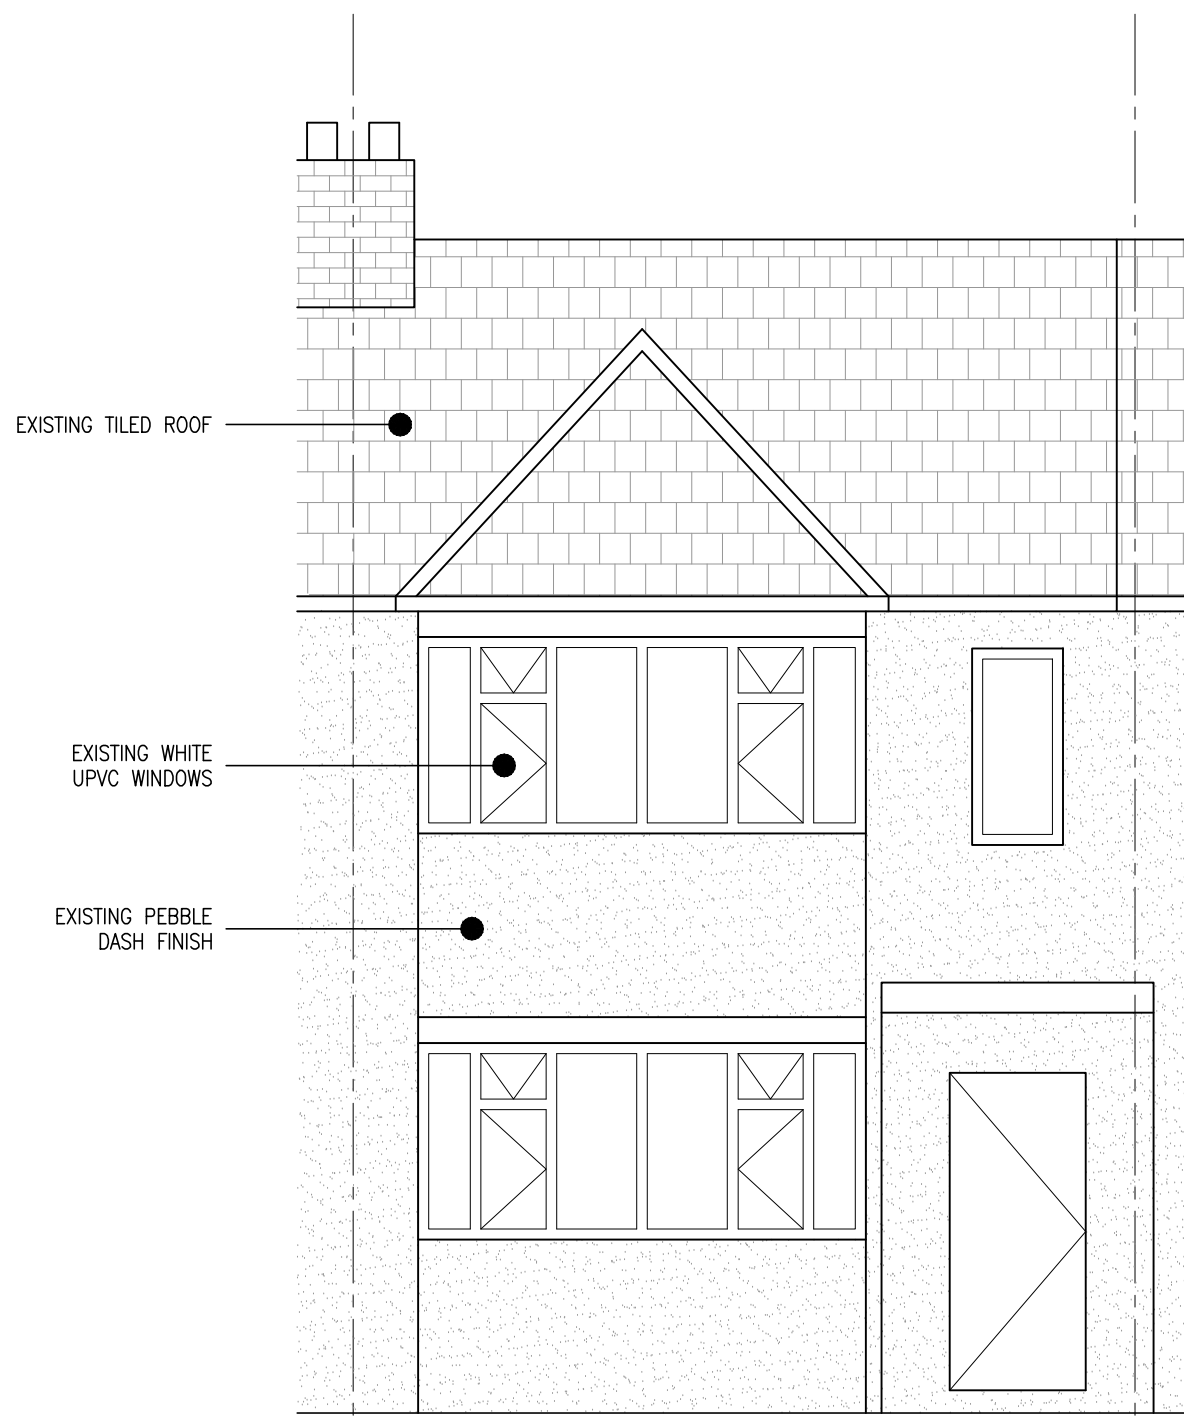 


EXISTING FRONT ELEVATION

S1.1 1:150 @ A1  
1:100 @ A3

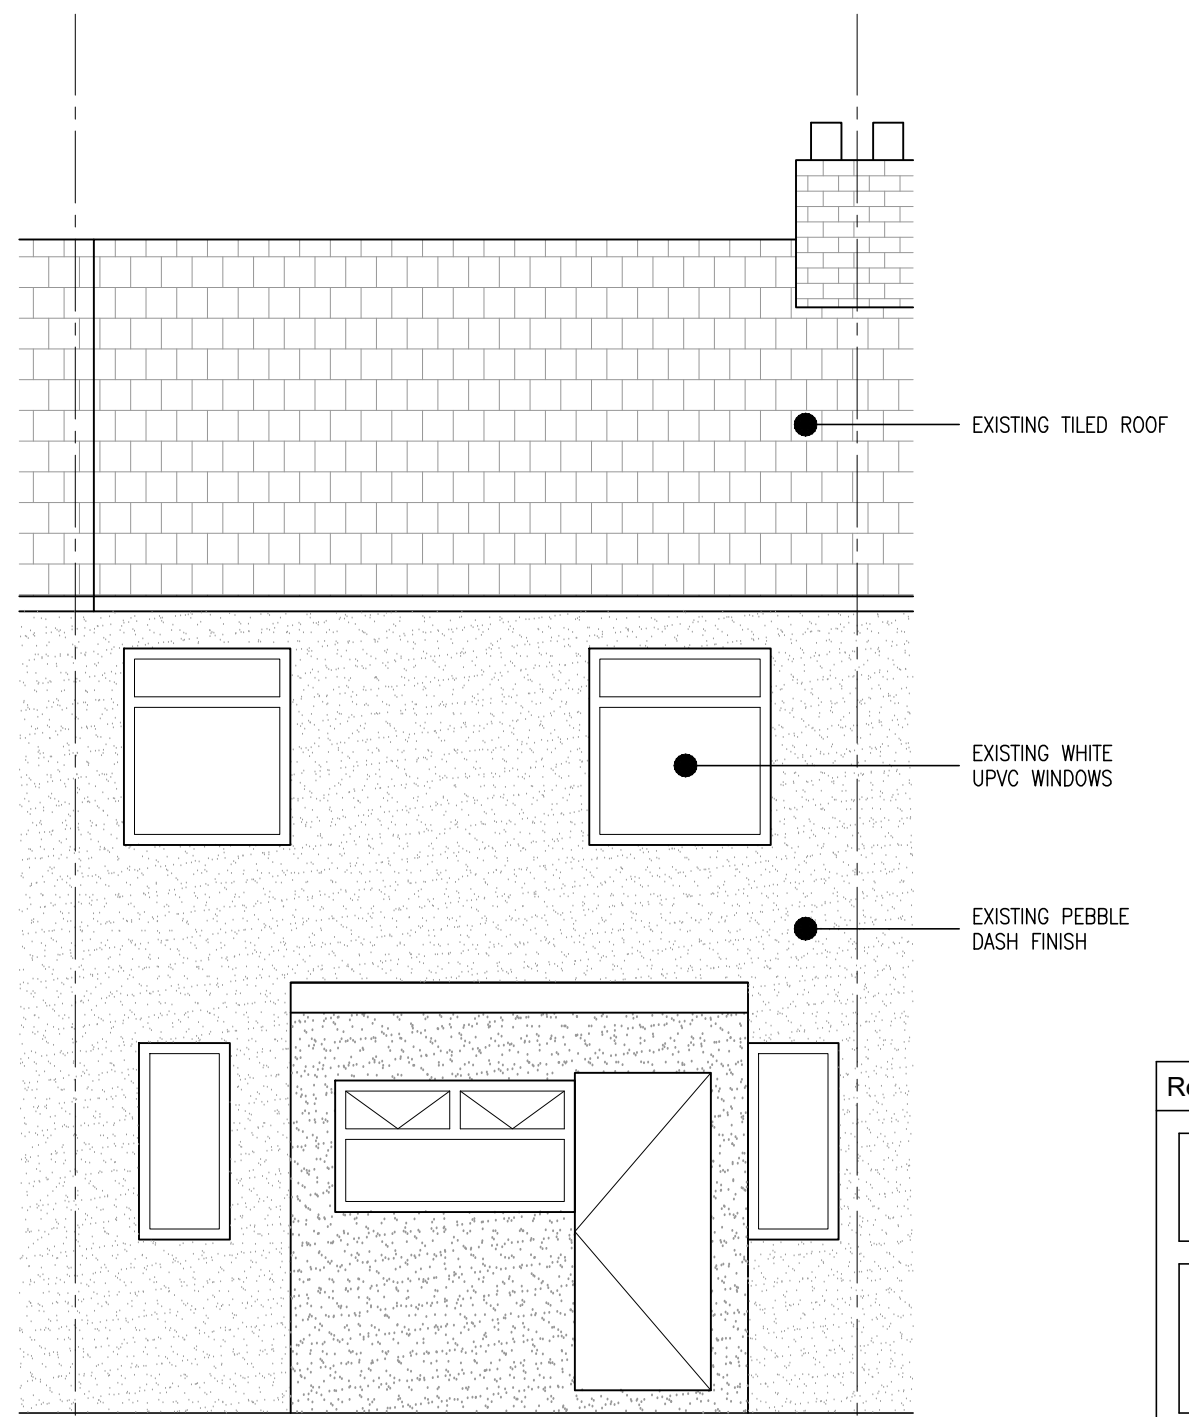 

EXISTING REAR ELEVATION

S1.1 1:150 @ A1  
1:100 @ A3

 

| Rev.                                                            | Date | Amendment        |
|-----------------------------------------------------------------|------|------------------|
| Client Mr S Laverick                                            |      |                  |
| Job 27 Bideford Road<br>Ruislip<br>HA4 0UB                      |      |                  |
| Title Location Plan, Site Plan &<br>Existing Plans & Elevations |      |                  |
| Drawn By SML                                                    |      | Date January '15 |
| Scale 1:50, 1:250, 1:1250 @ A1, 1:100, 1:500, 1:2500 @ A3       |      |                  |
| Drawing No. 025-D-001                                           |      | Rev.             |
|                                                                 |      |                  |