




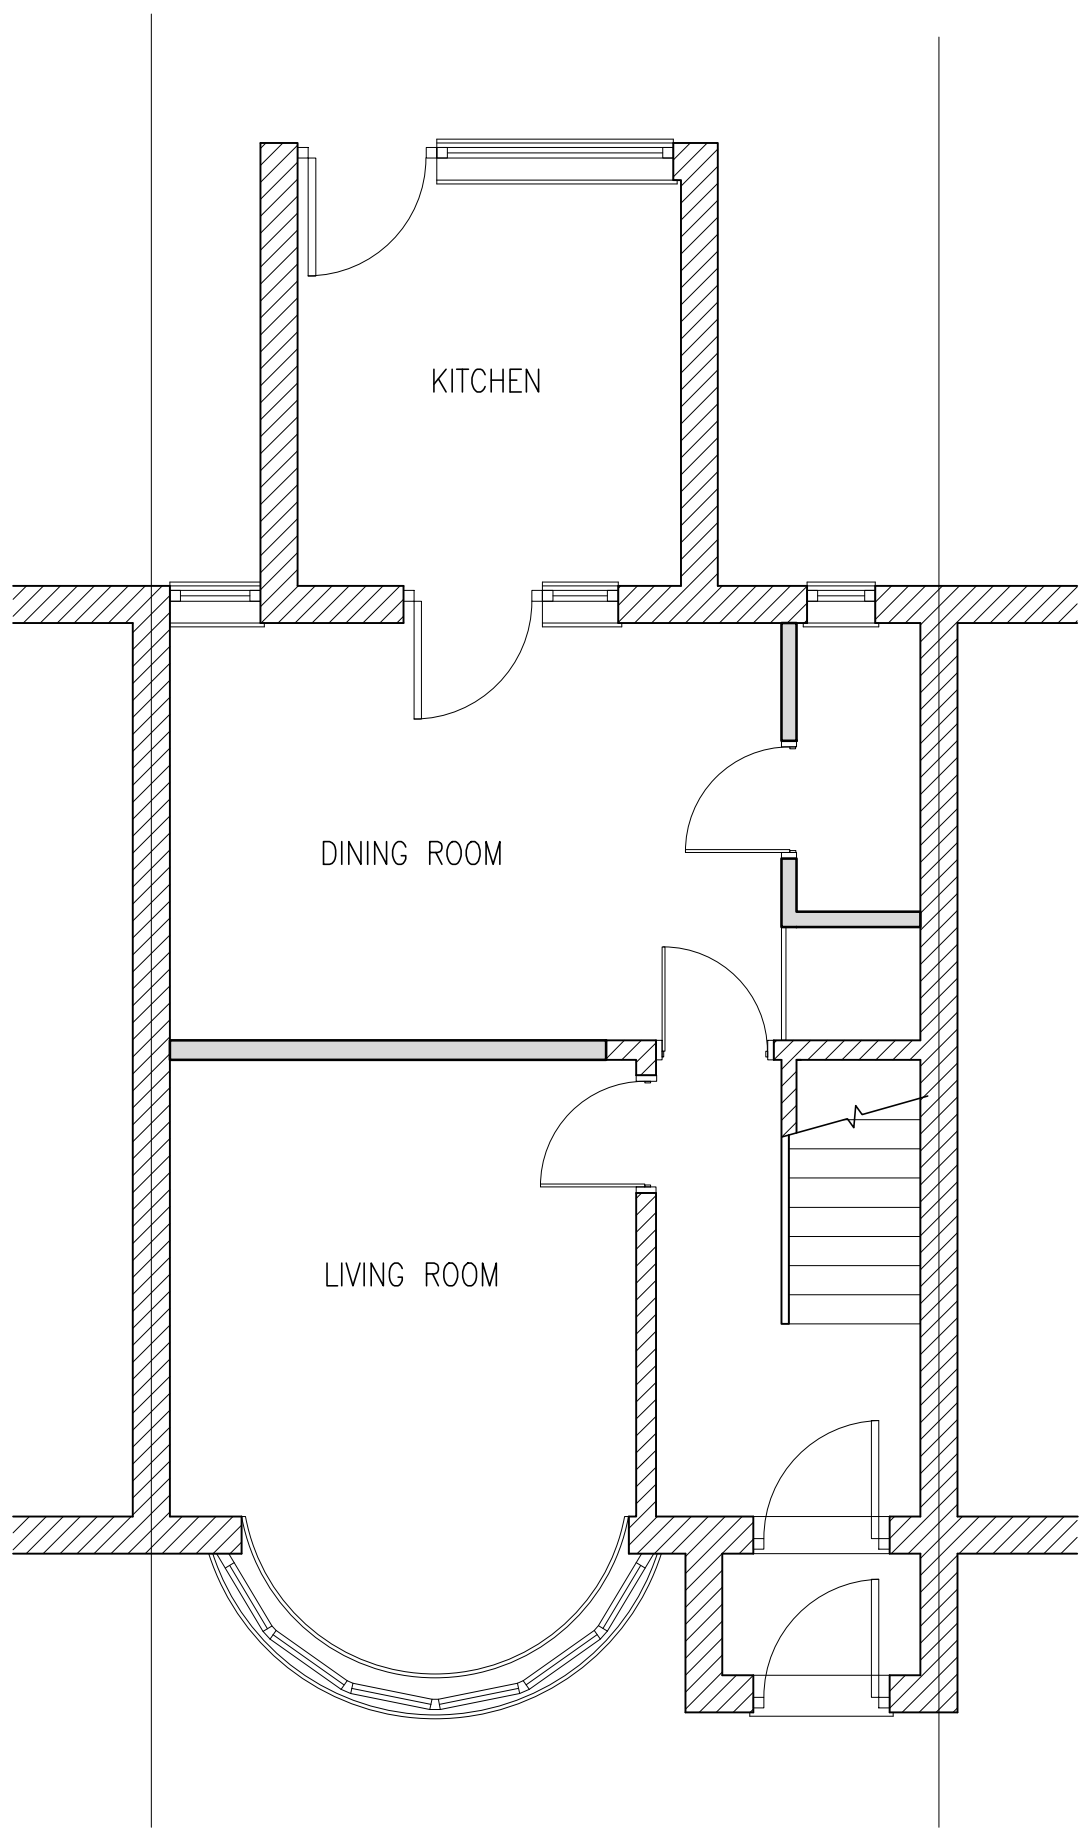


PROPOSED GROUND FLOOR PLAN
S1.2
1:50 @ A1
1:100 @ A3

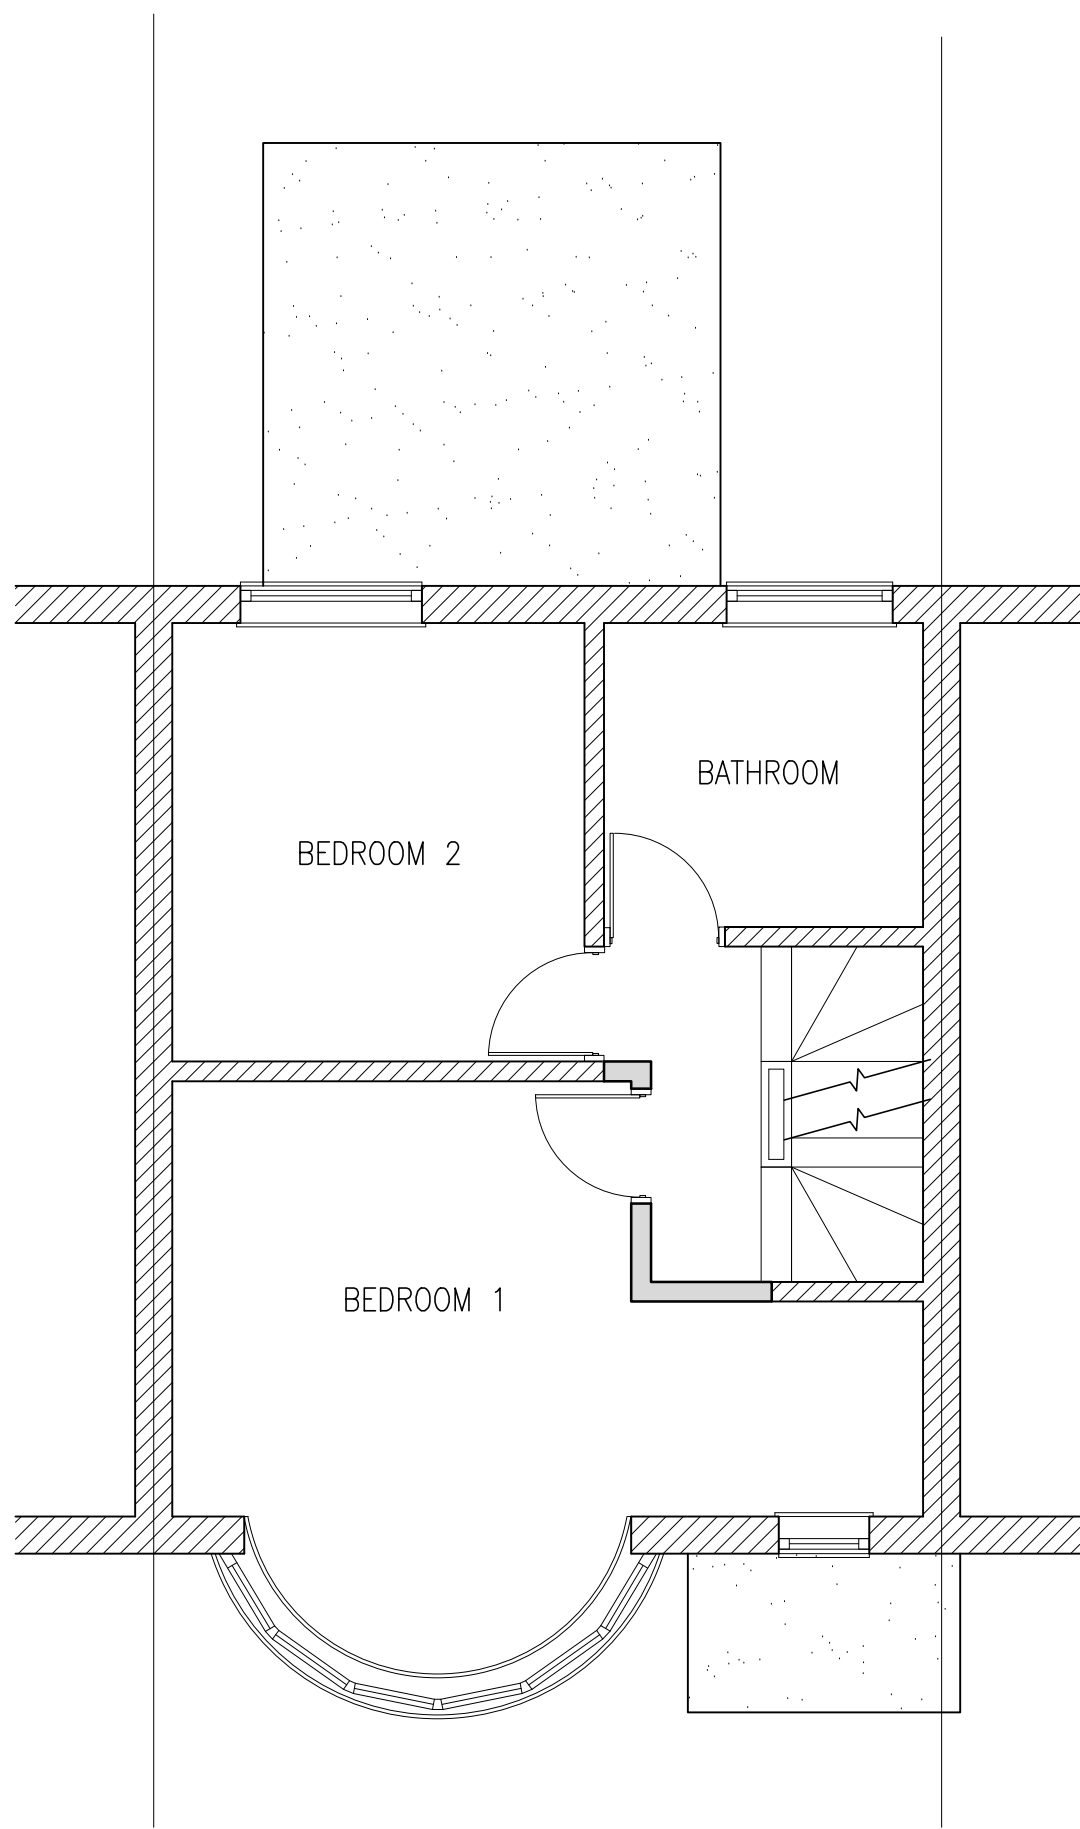


PROPOSED FIRST FLOOR PLAN
S1.2
1:50 @ A1
1:100 @ A3

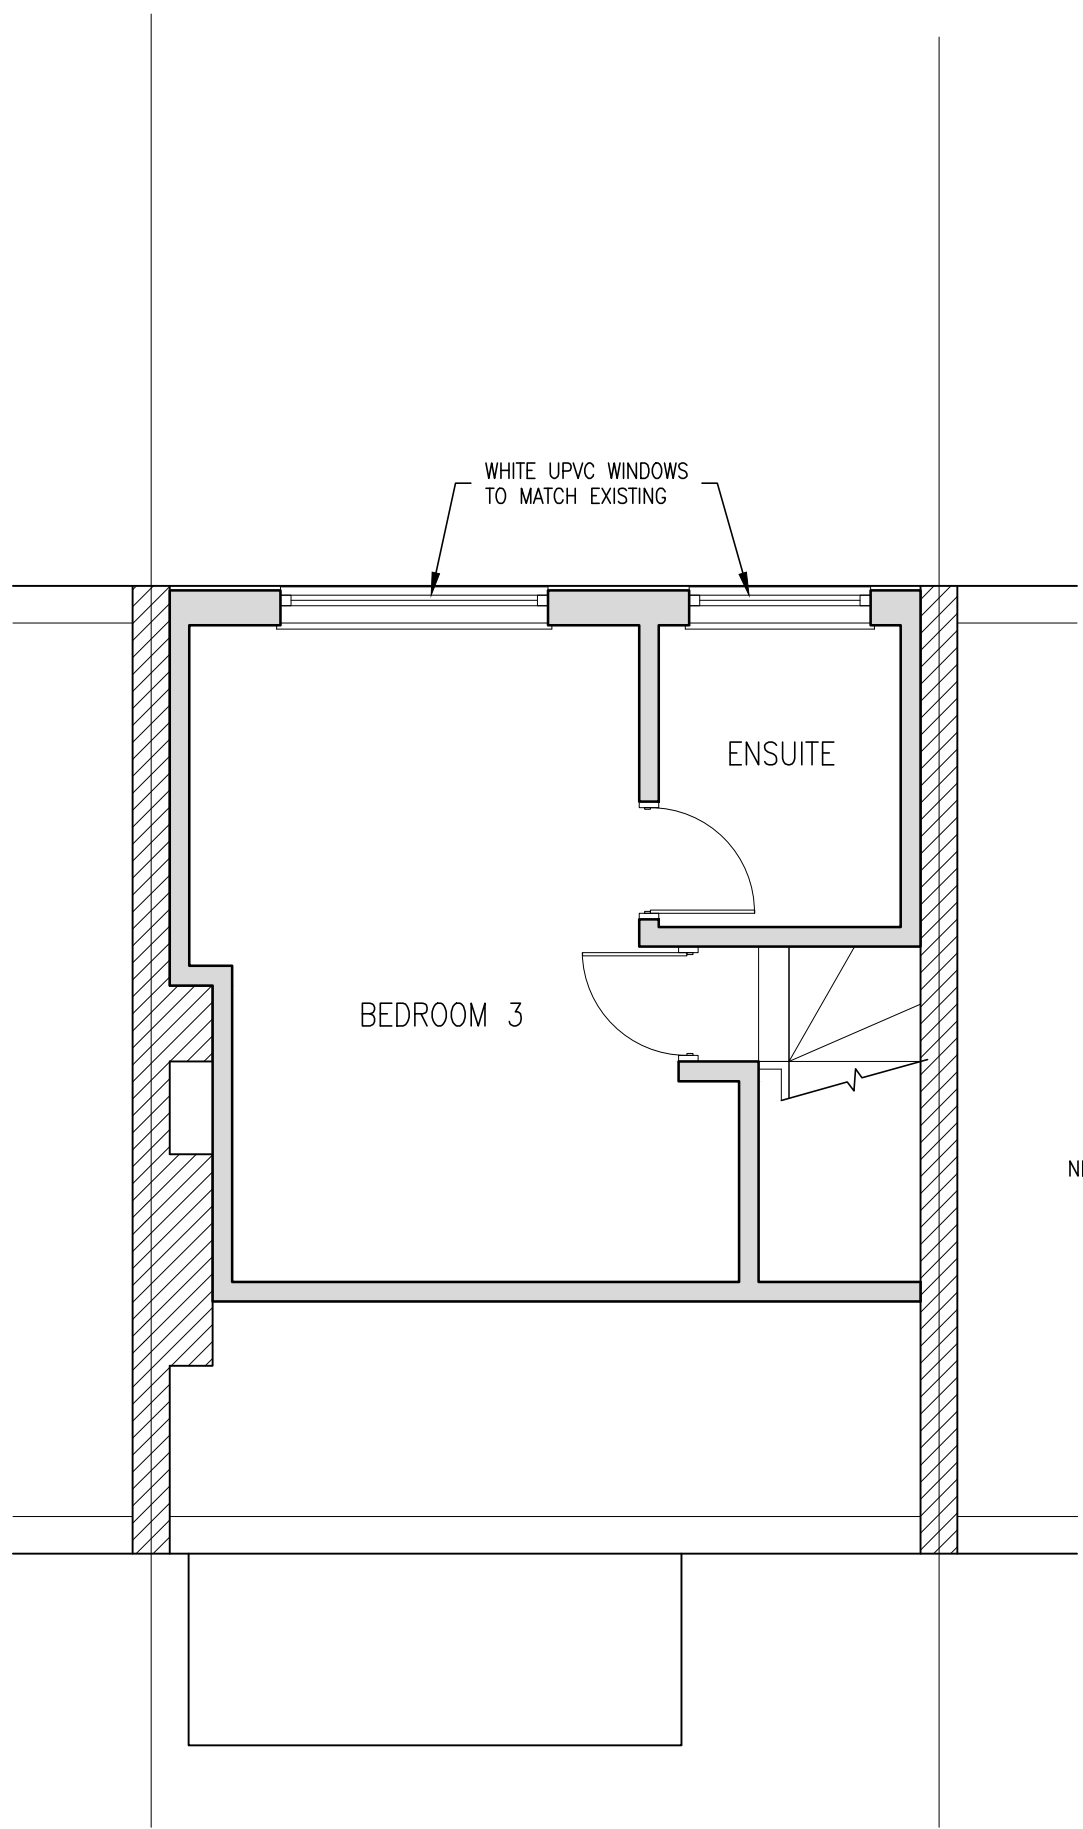


PROPOSED LOFT PLAN
S1.2
1:50 @ A1
1:100 @ A3

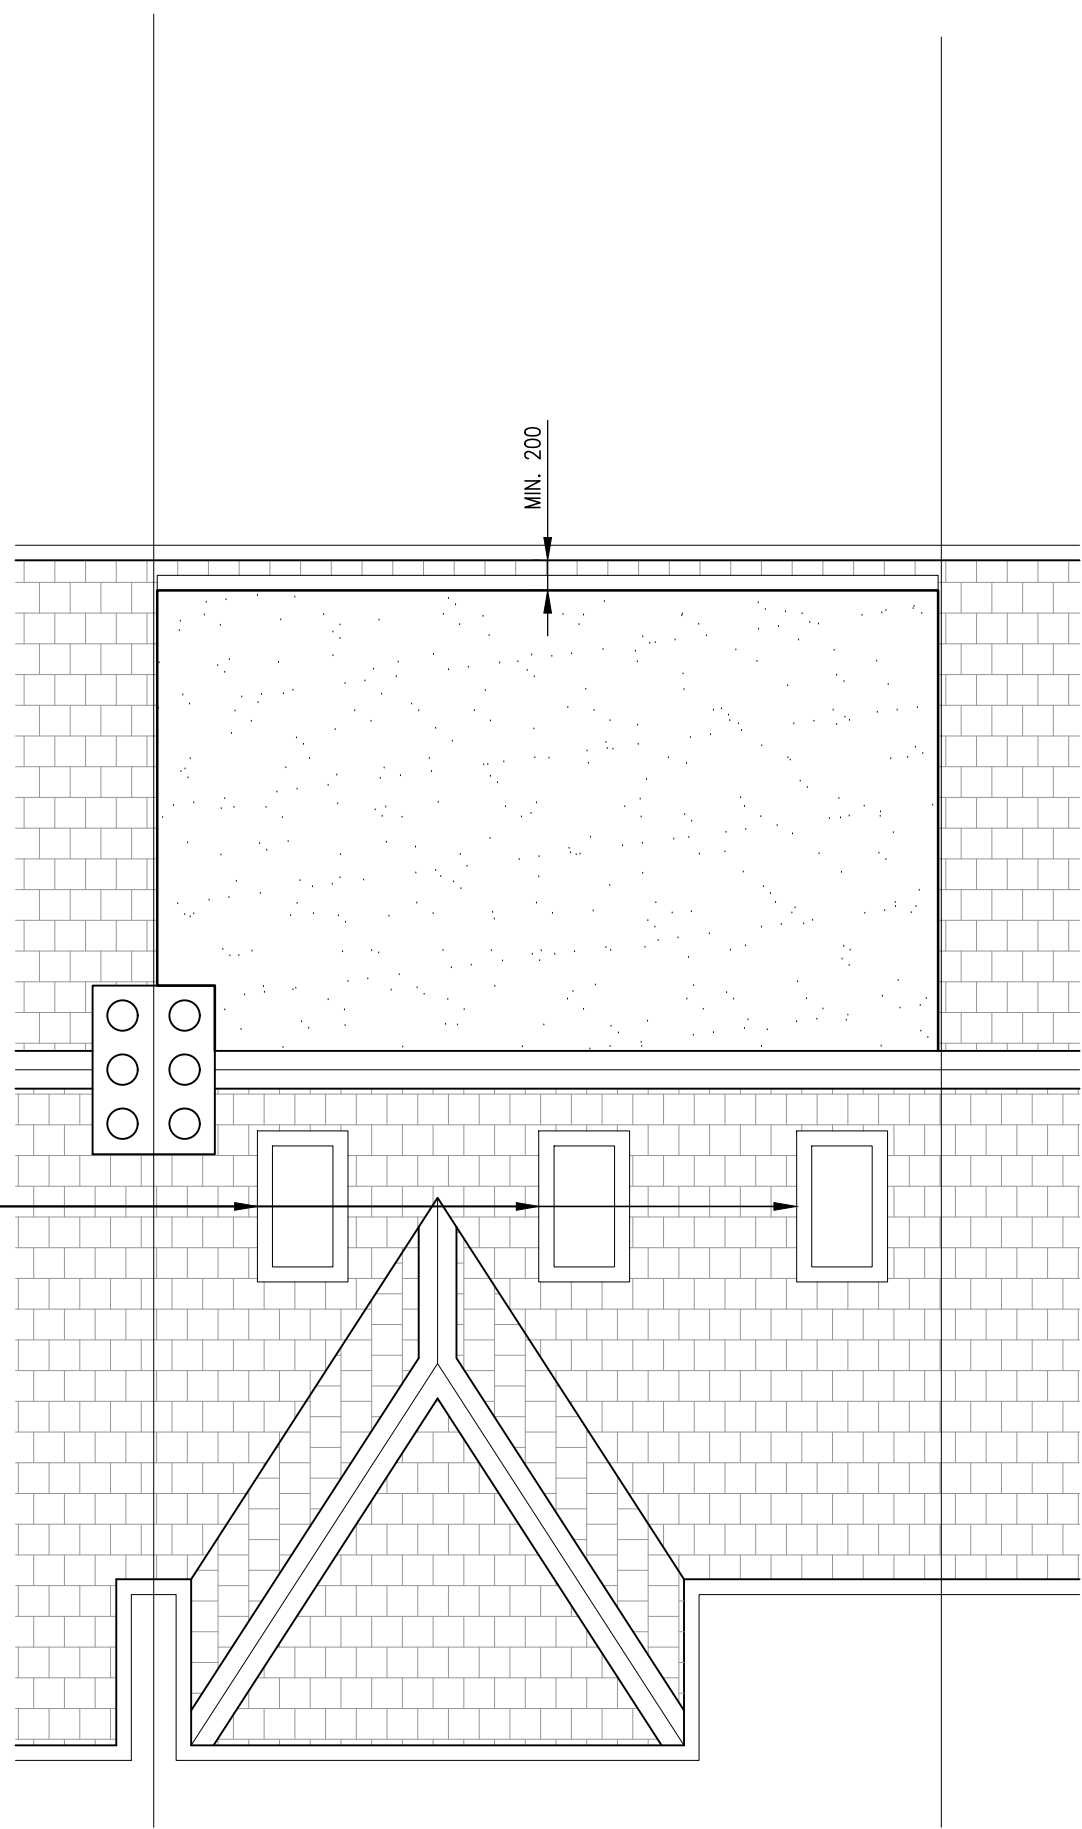


PROPOSED ROOF PLAN
S1.2
1:50 @ A1
1:100 @ A3

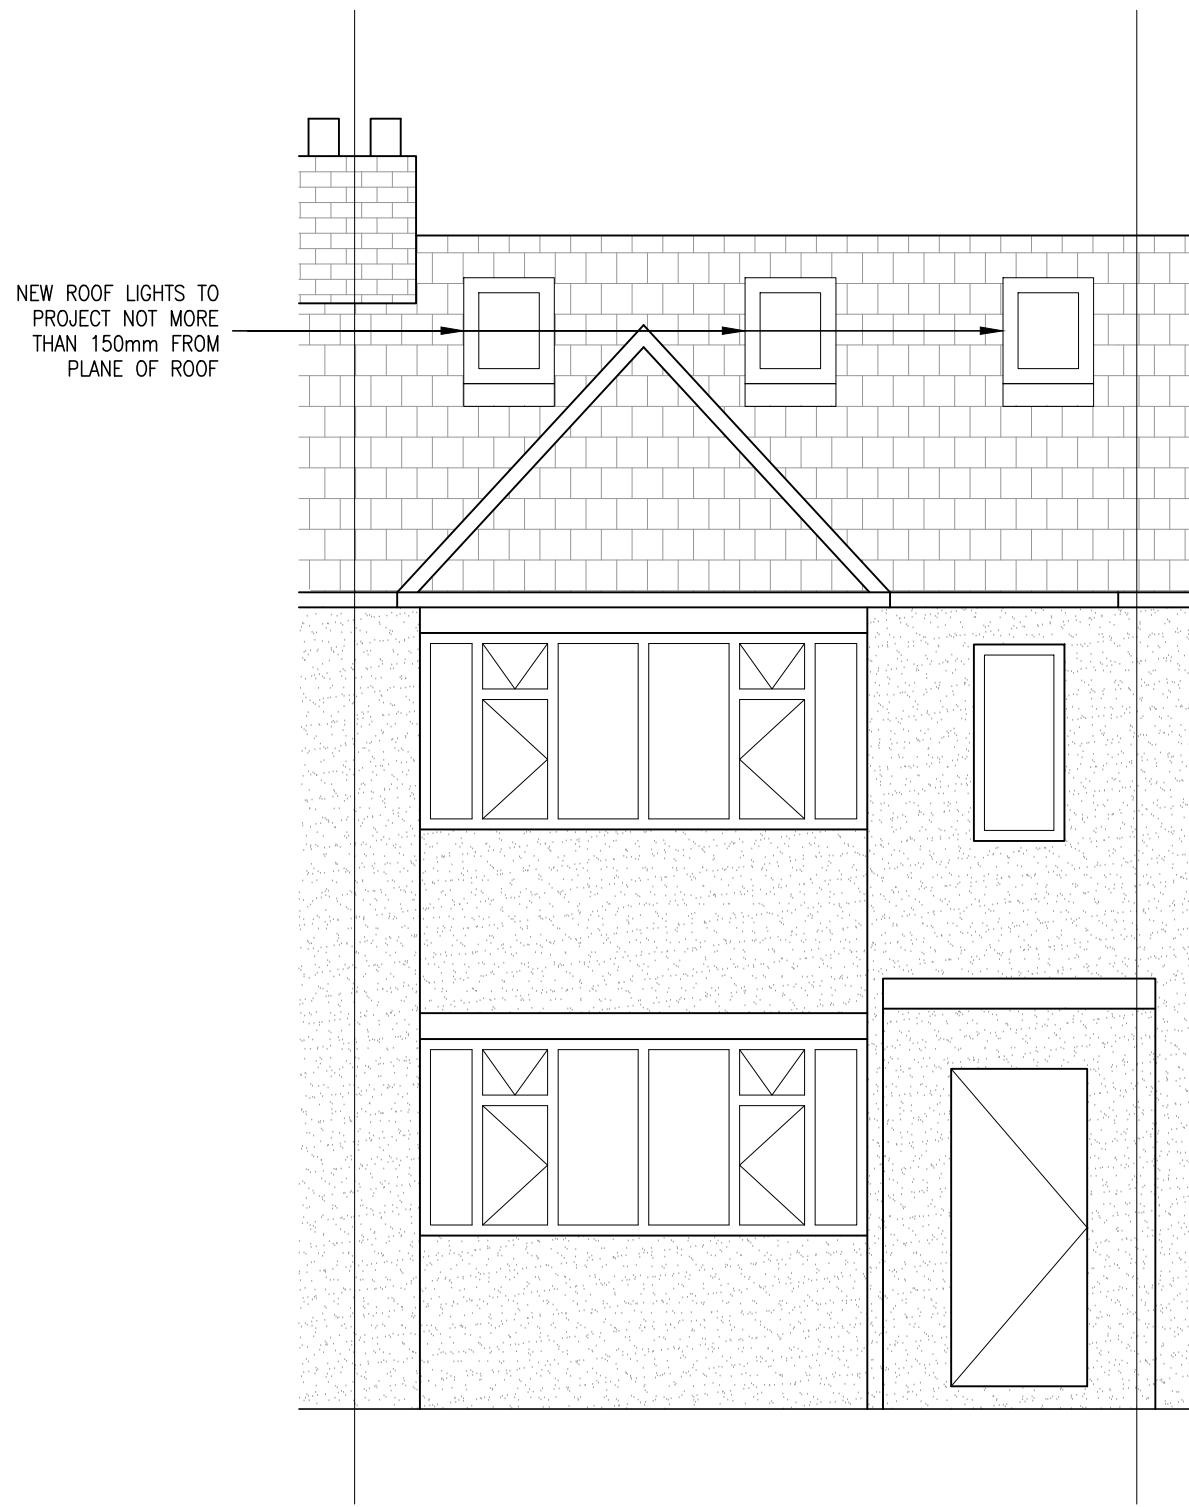

PROPOSED FRONT ELEVATION
S1.2
1:50 @ A1
1:100 @ A3

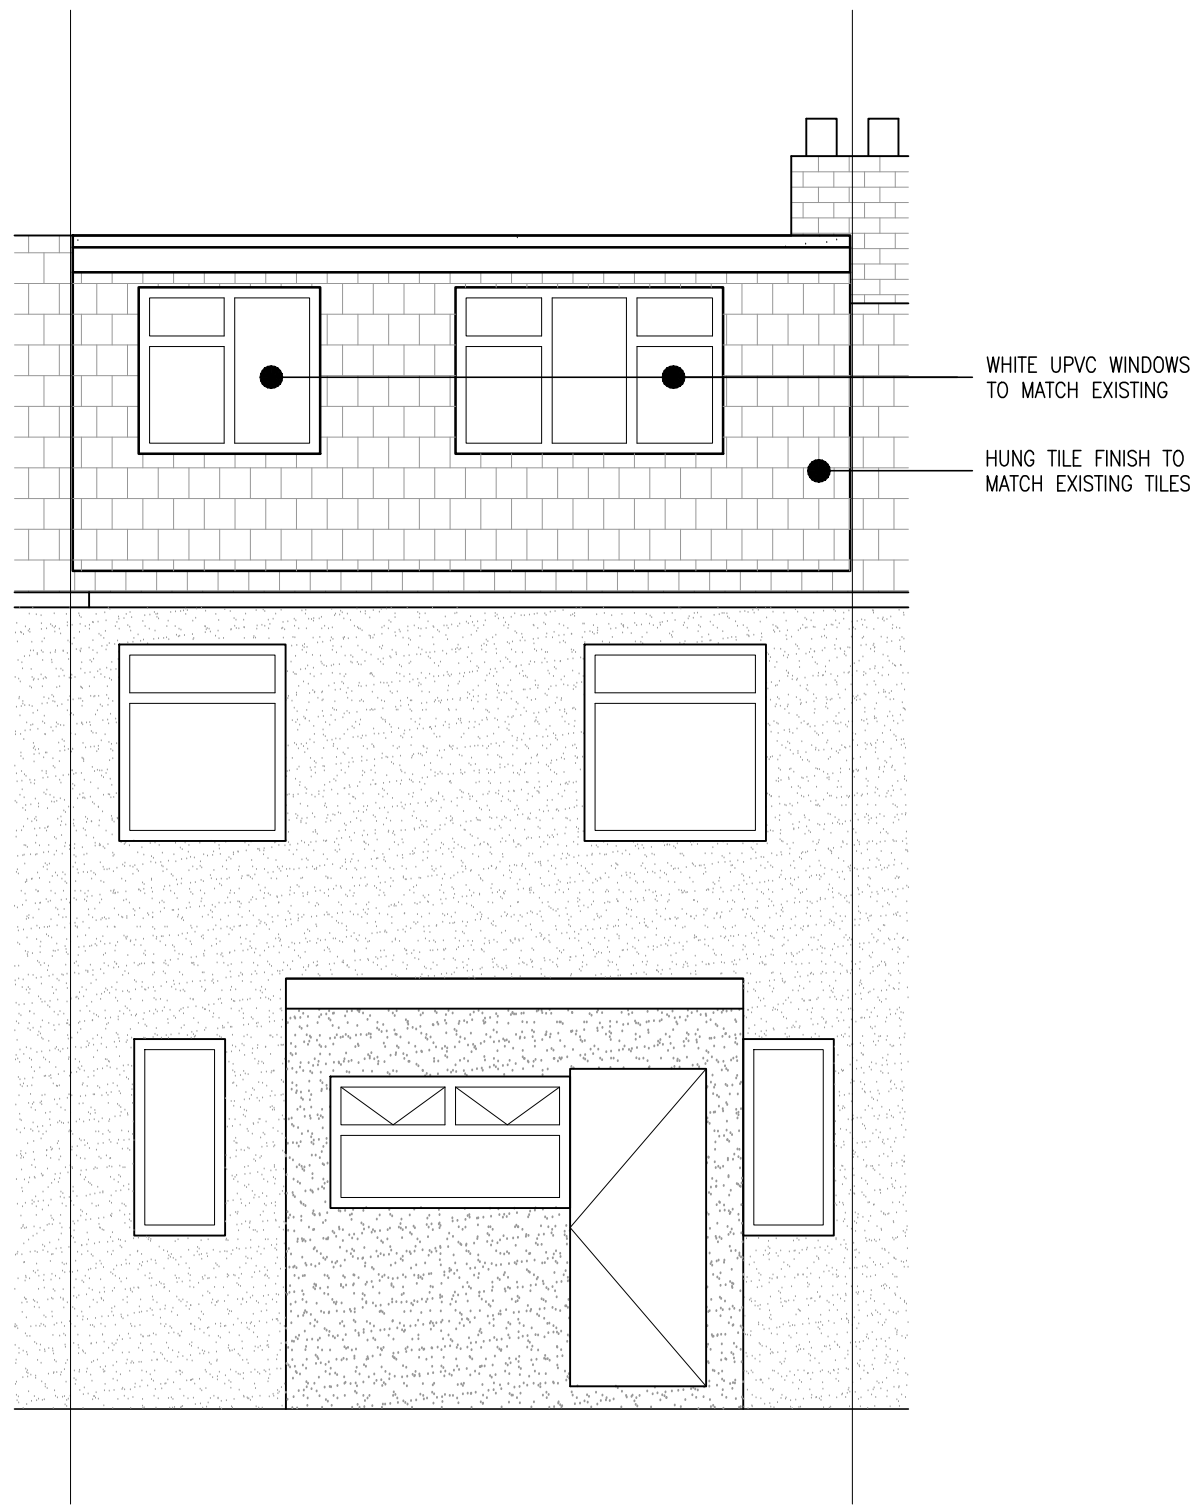

PROPOSED REAR ELEVATION
S1.2
1:50 @ A1
1:100 @ A3

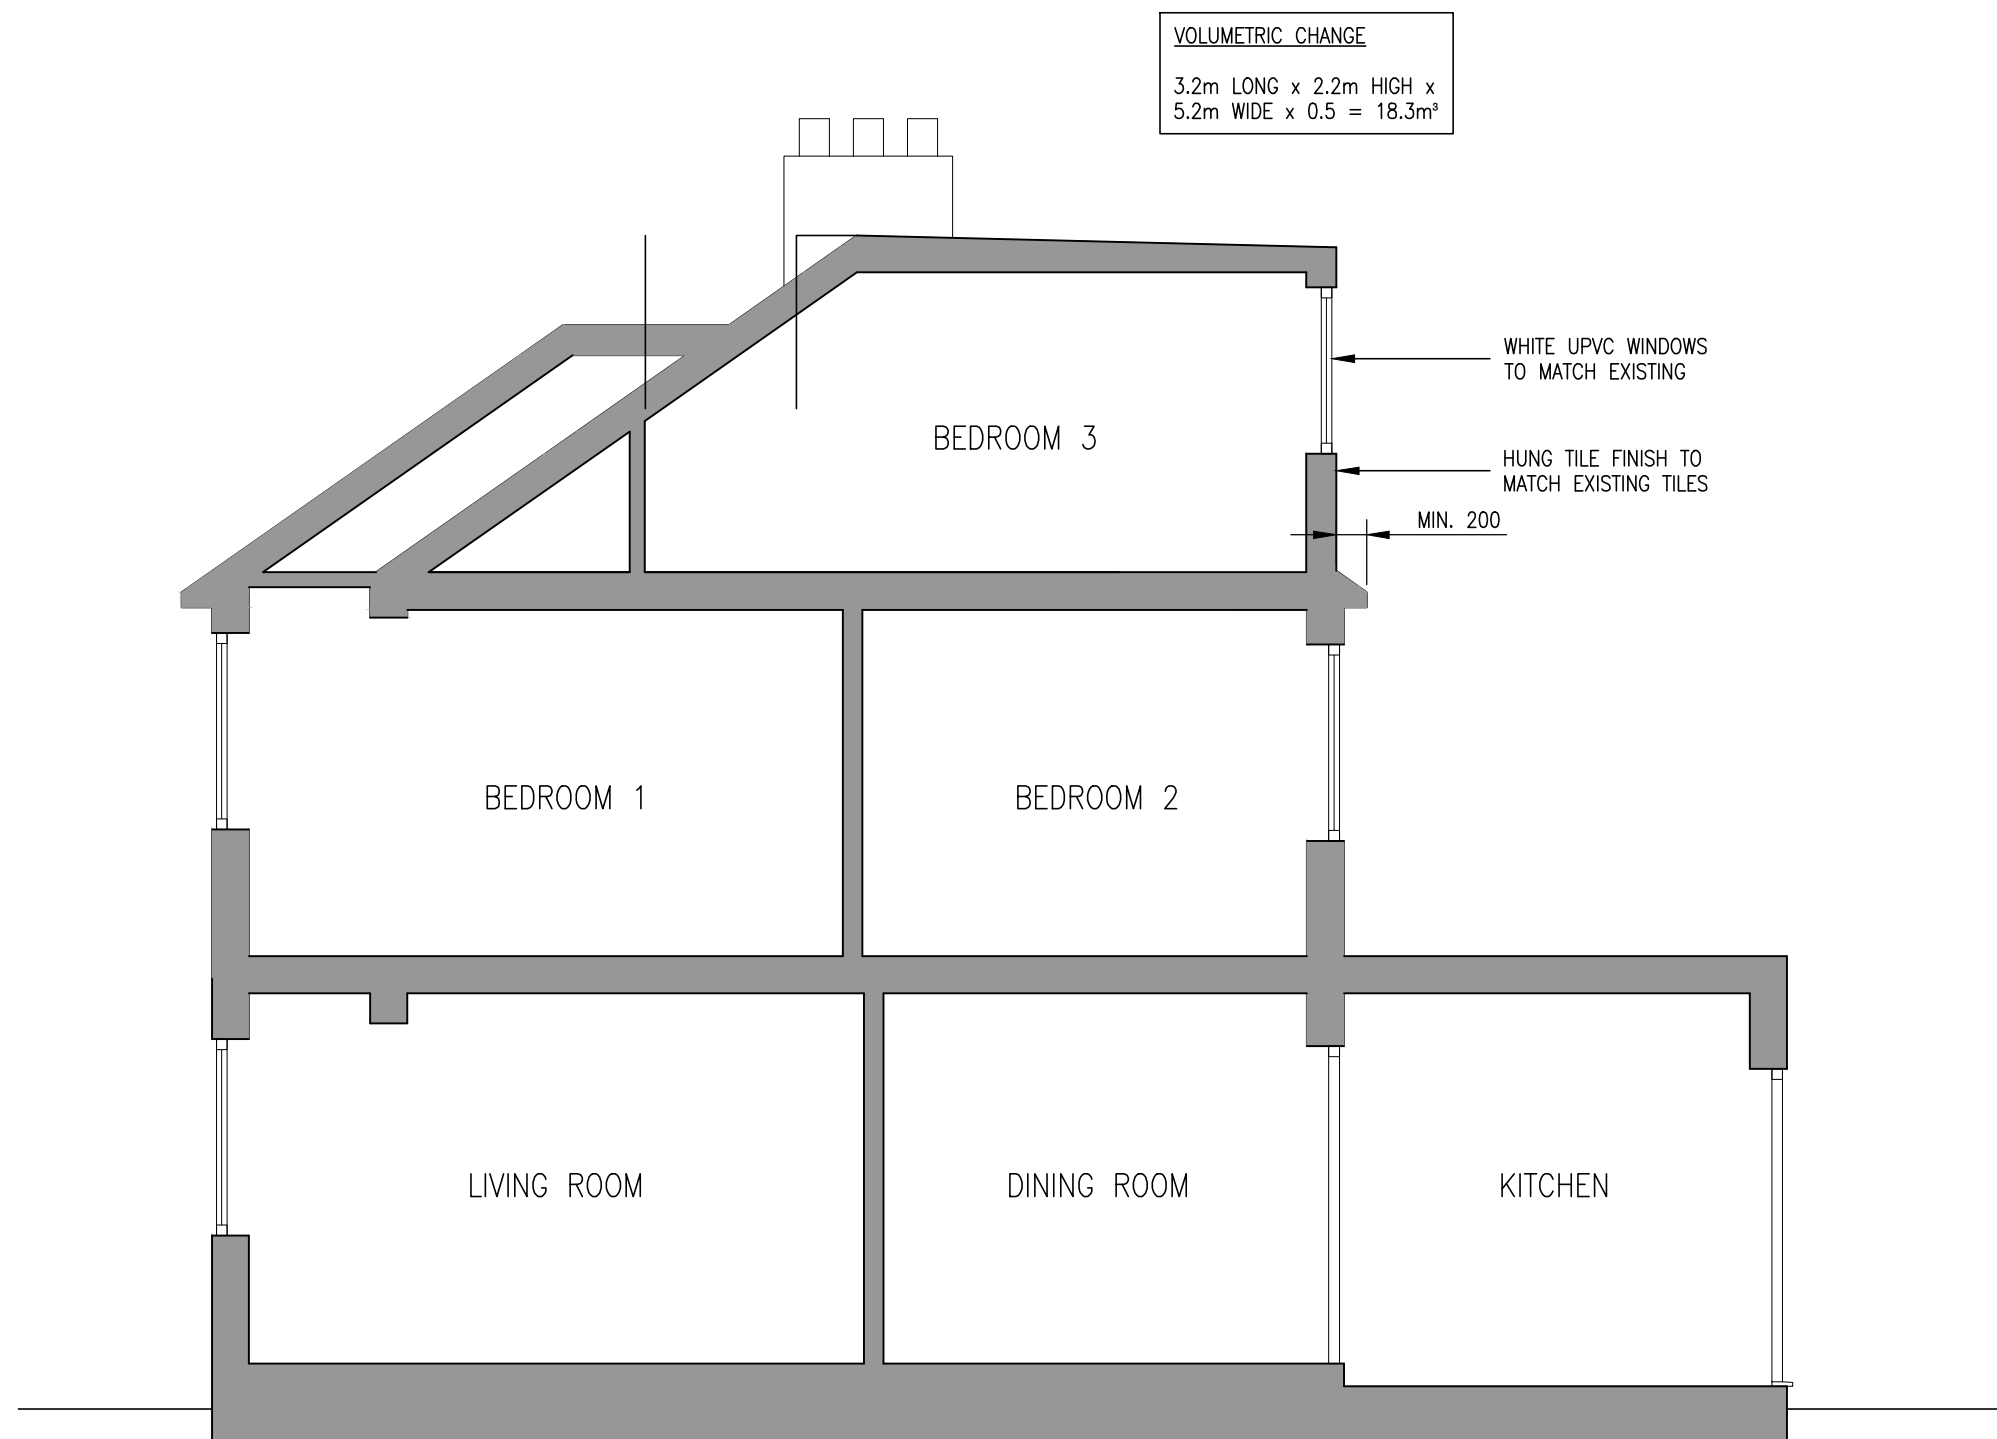

PROPOSED SECTION
S1.2
1:50 @ A1
1:100 @ A3

VOLUMETRIC CHANGE
3.2m LONG x 2.2m HIGH x
5.2m WIDE x 0.5 = 18.3m³

Rev.	Date	Amendment
Client Mr S Laverick		
Job 27 Bideford Road Ruislip HA4 0UB		
Title Proposed Plans, Elevations & Section		
Drawn By SML		Date January '15
Scale 1:50 @ A1, 1:100 @ A3		
Drawing No. 025-D-002		Rev.