



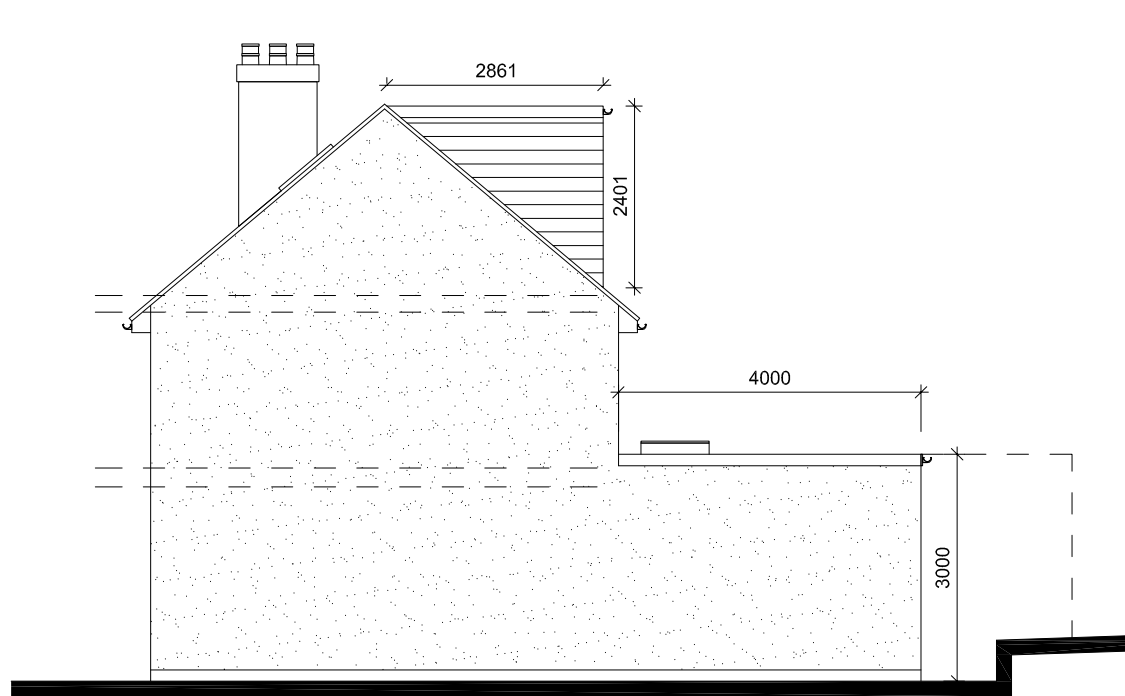


SIDE ELEVATION - 1:100

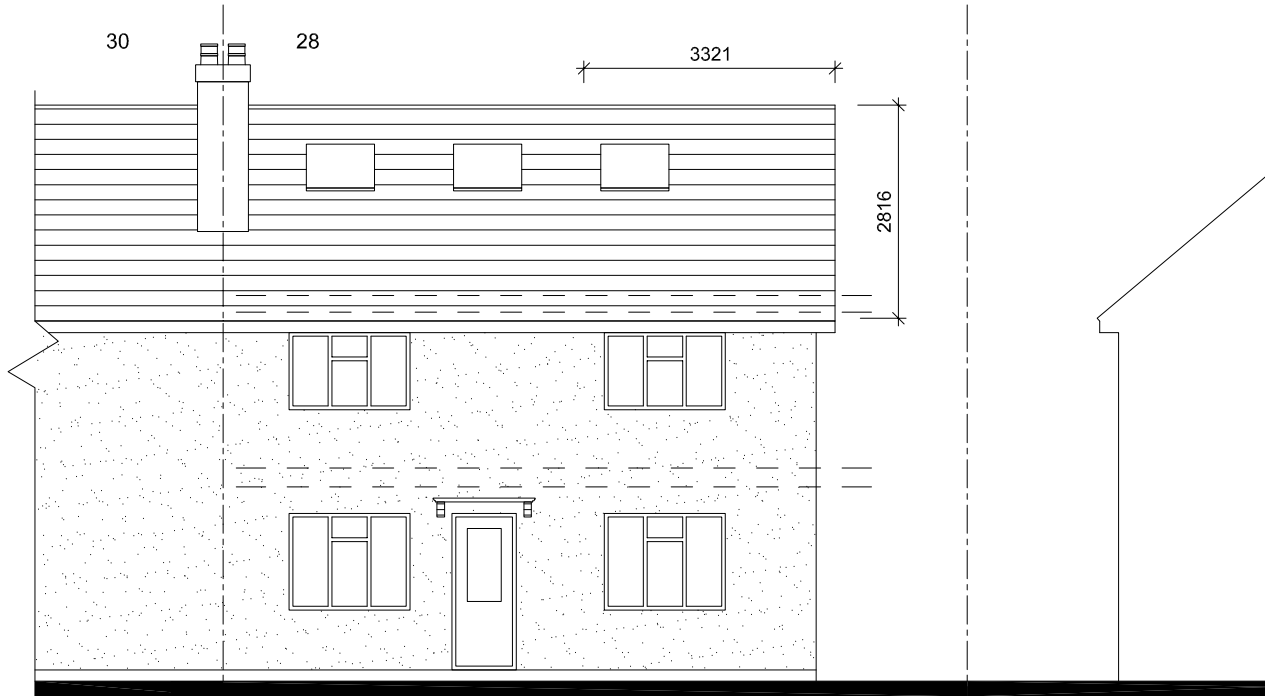


FRONT ELEVATION




REAR ELEVATION

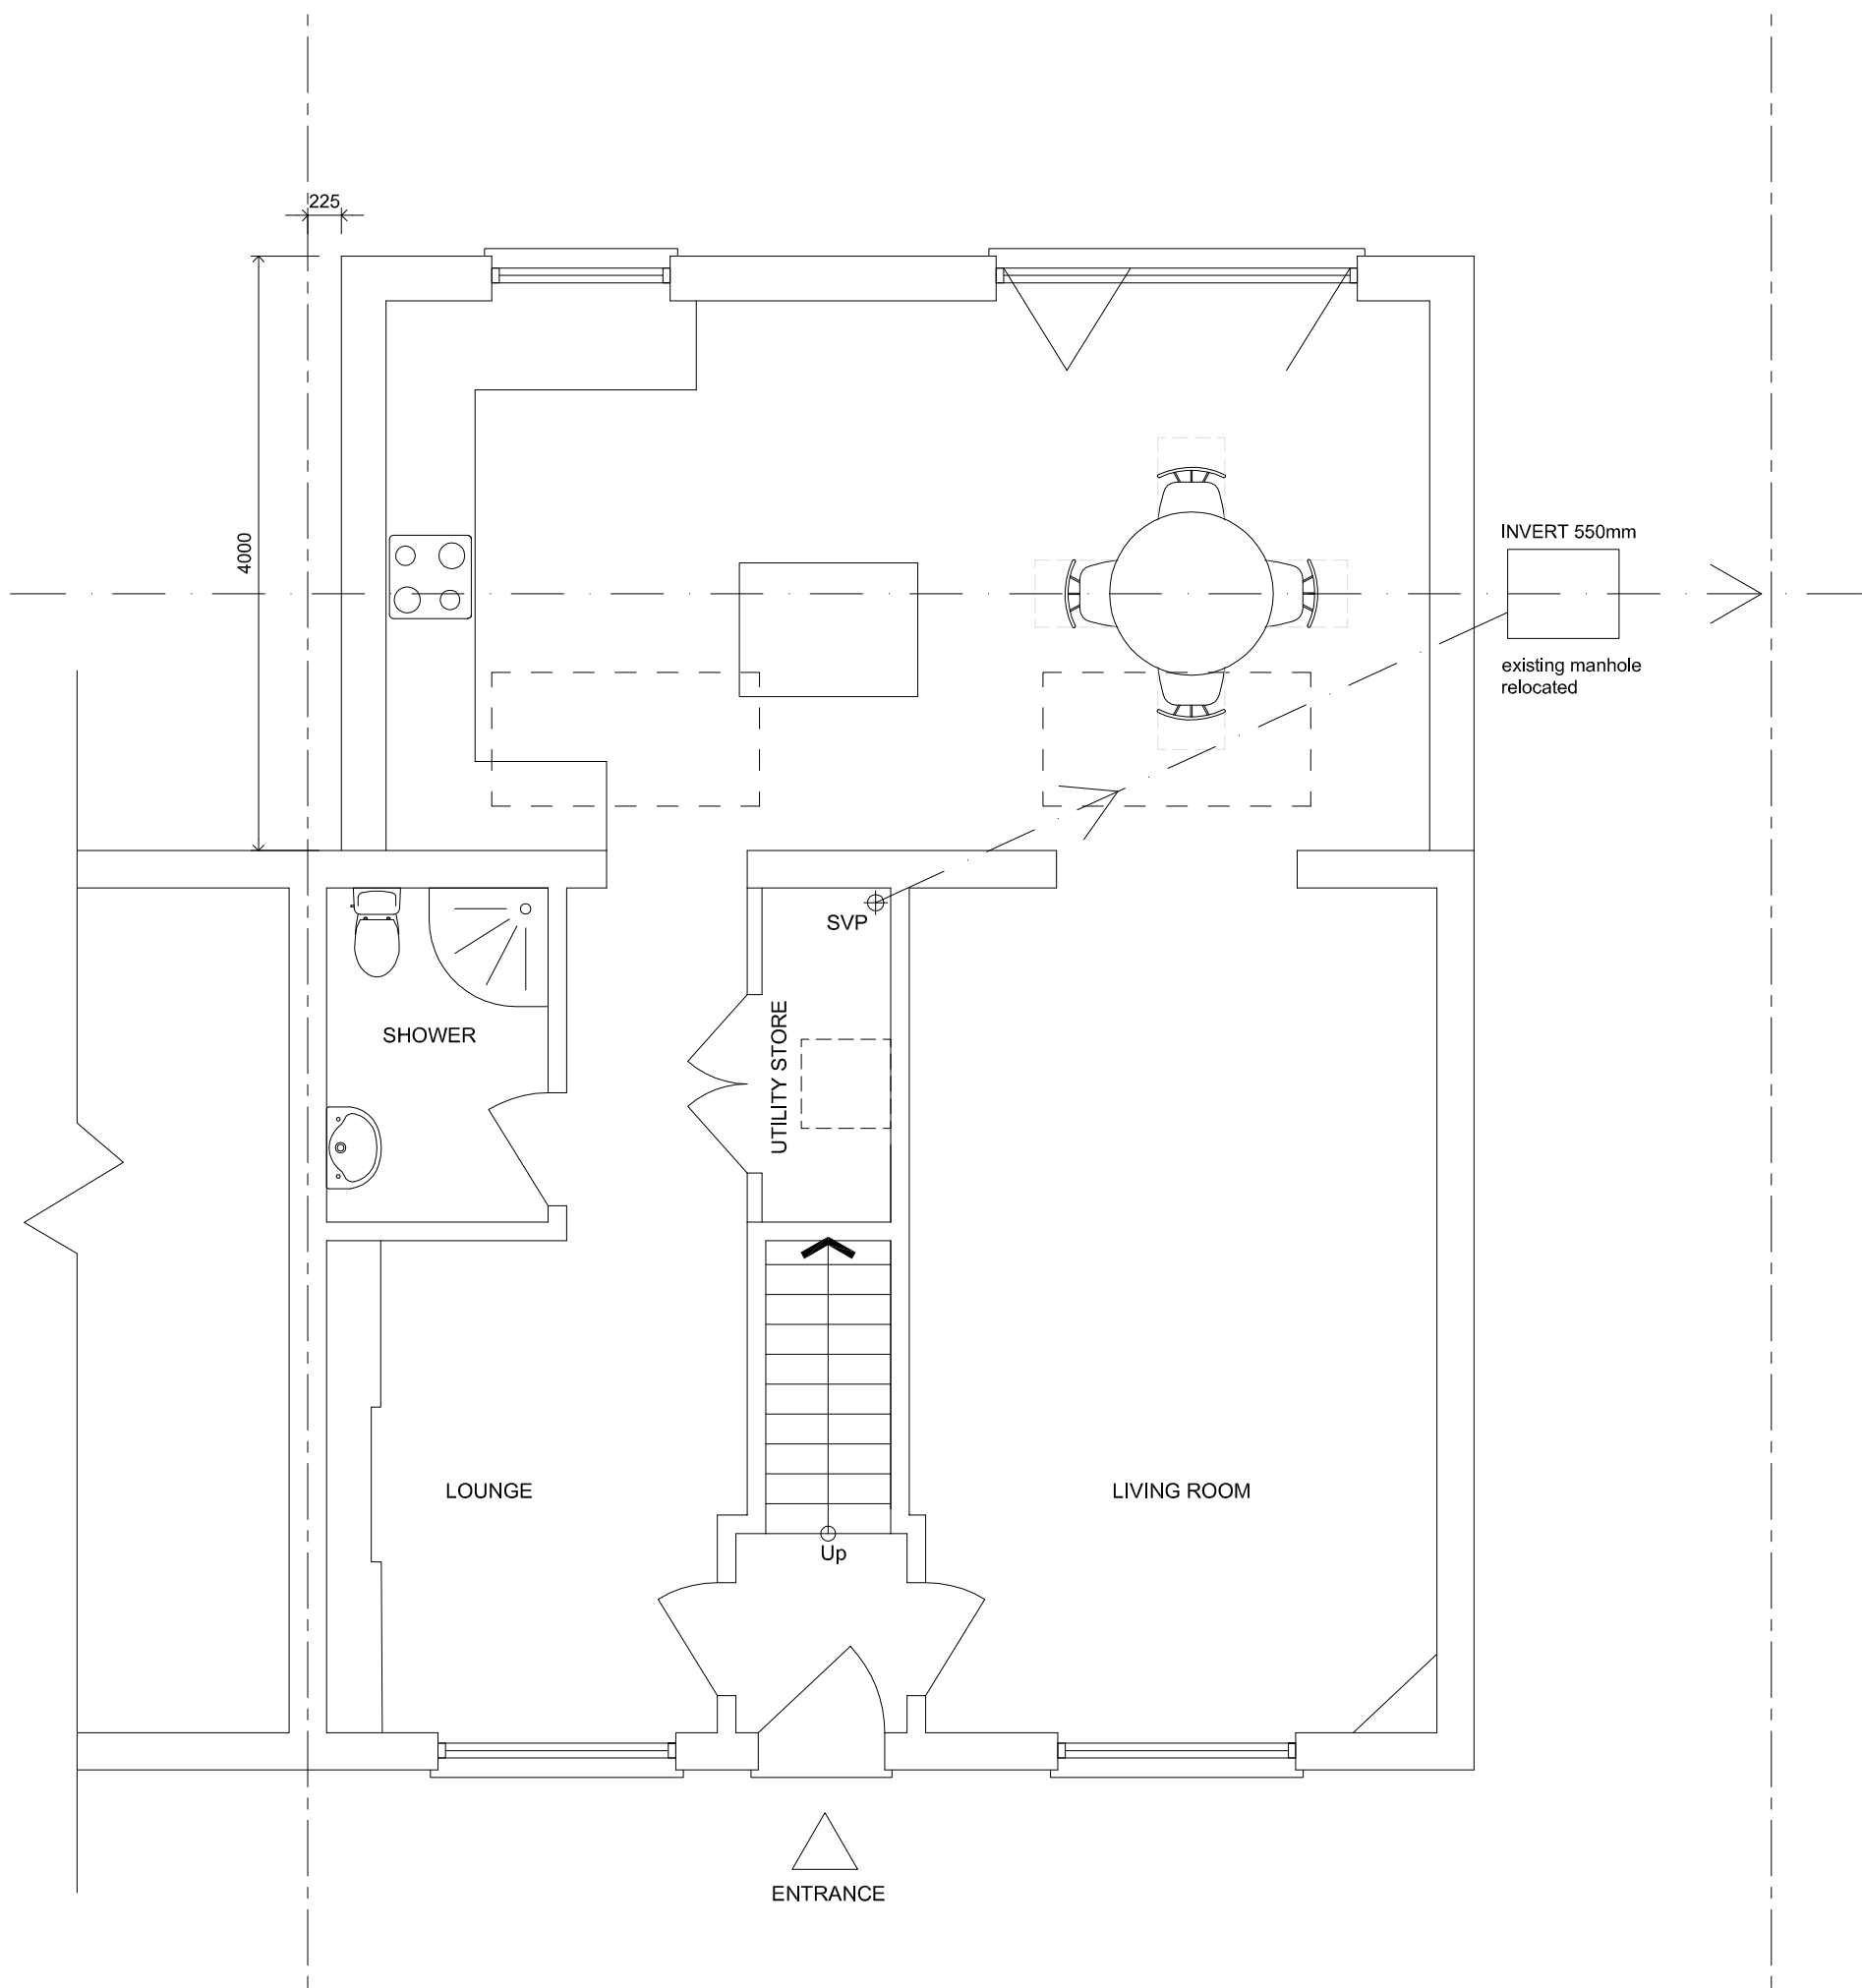

GROUND FLOOR - 1:50

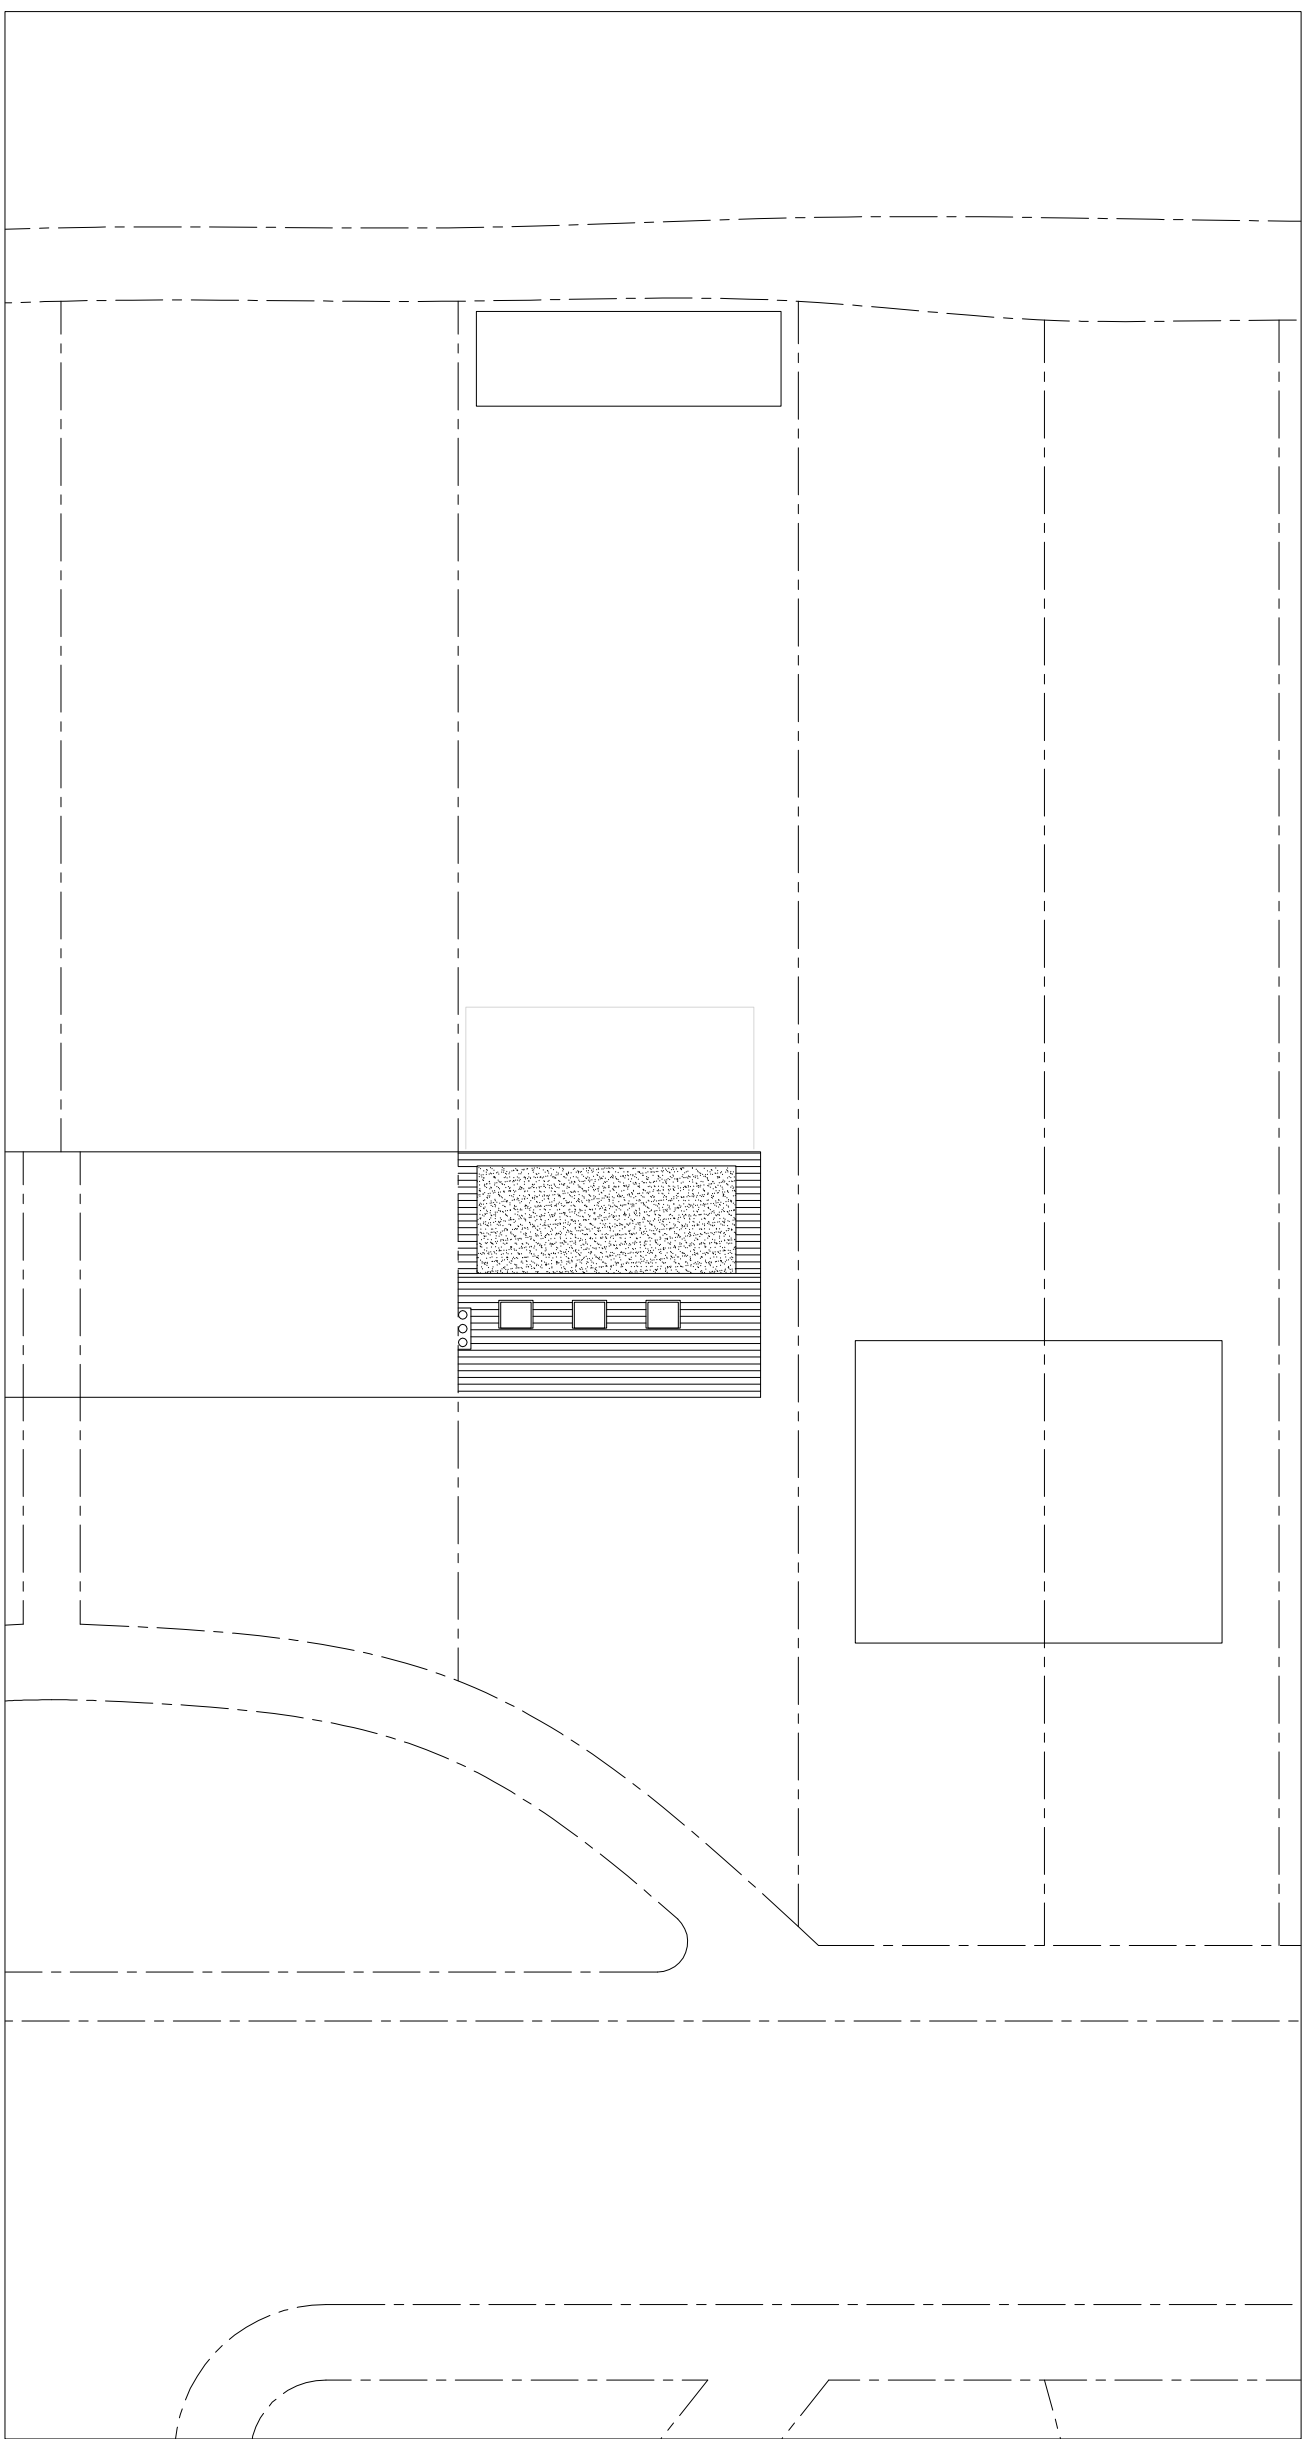

BLOCK PLAN - 1:200

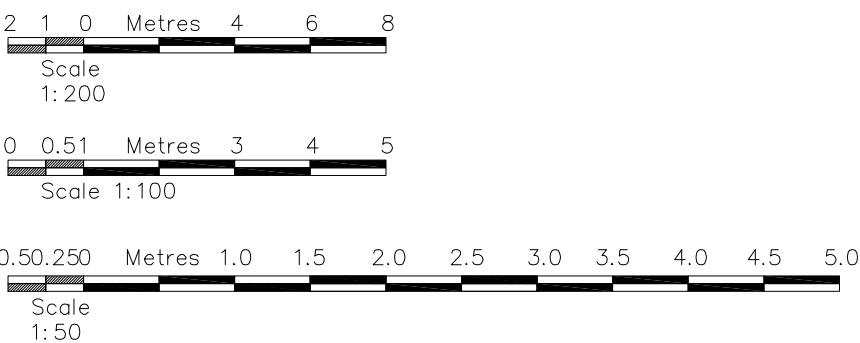

AMENDMENTS	DATE	REV.
COPYRIGHT RESERVED		
ALL SCALED DIMENSIONS MUST BE VERIFIED ON SITE		

JOB
28 ST MARY'S ROAD
HAREFIELD
UB9 6AD
CLIENTS
GREG WINDSOR
DRAWING
PROPOSED PLANS, ELEVATIONS

DALE VENN ARCHITECTS
Architects, Planners & Surveyors
HIGH HOUSE, HARLINGTON ROAD,
HILLINGDON, MIDDLESEX 01895-237345

SCALE AS SHOWN @ A1	DRAWING No.	REV.
DATE FEB '16	4874-6	
DRAWN DA		
CHECKED DV		