




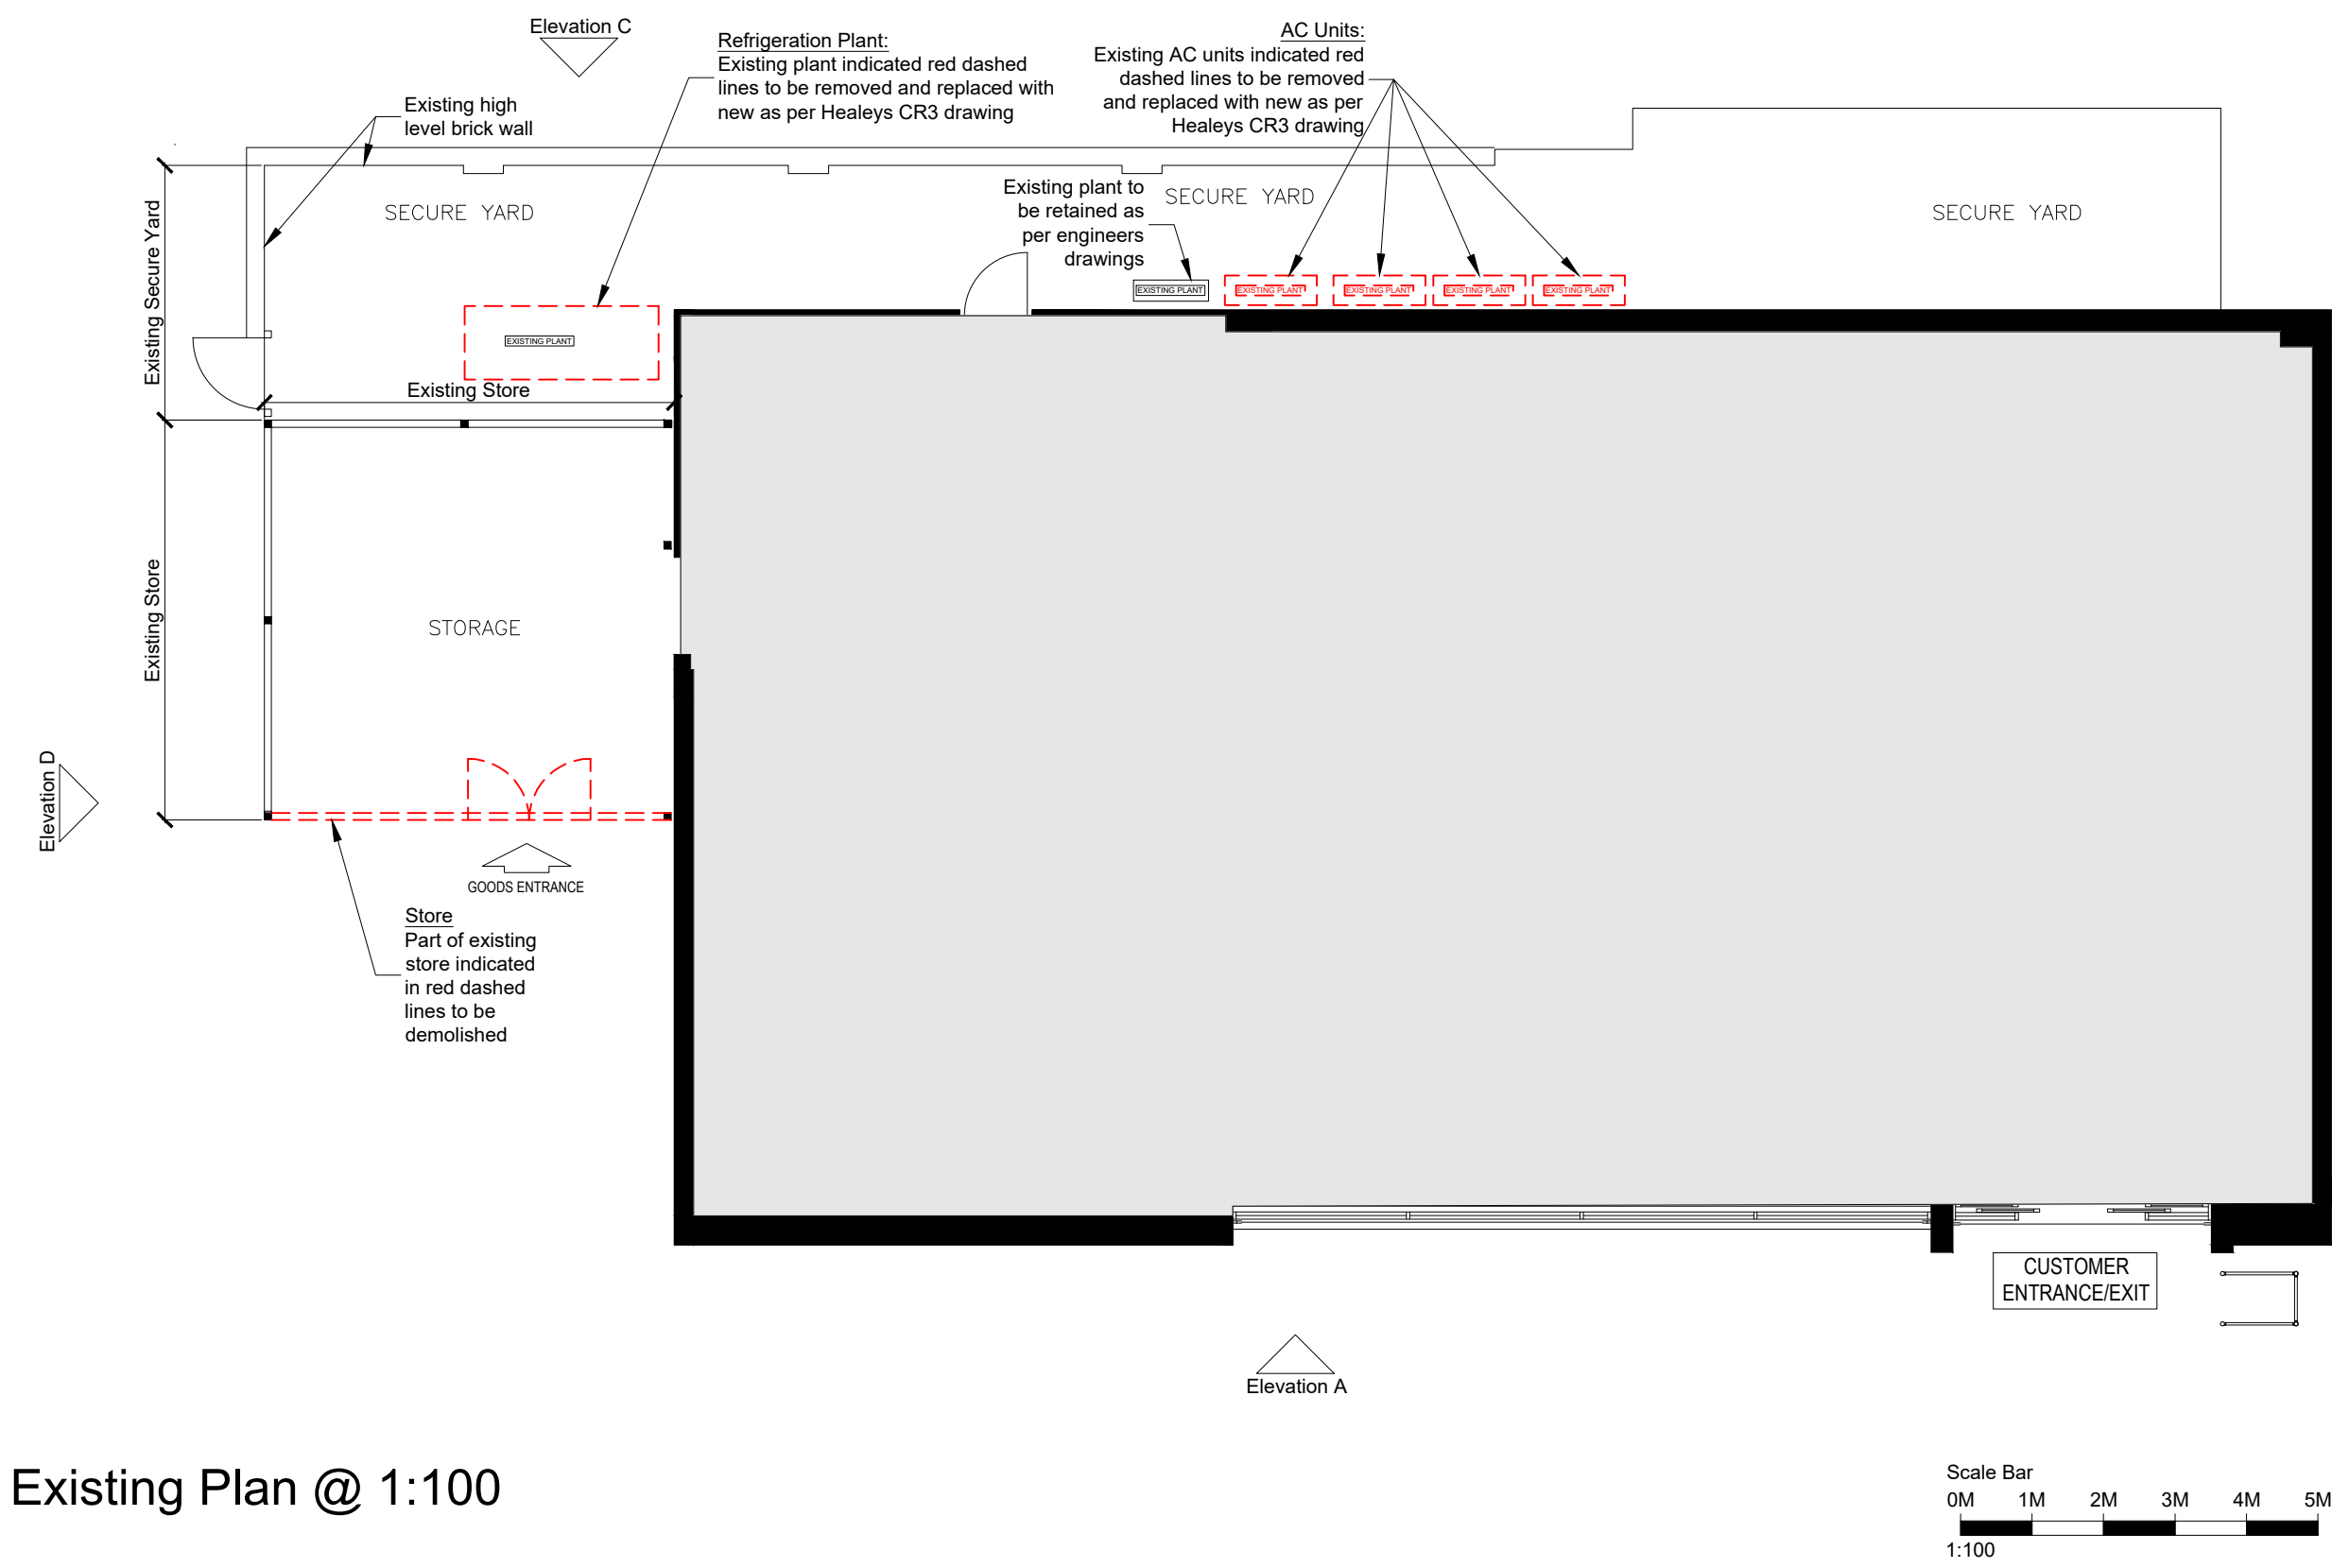


Existing Plan @ 1:100

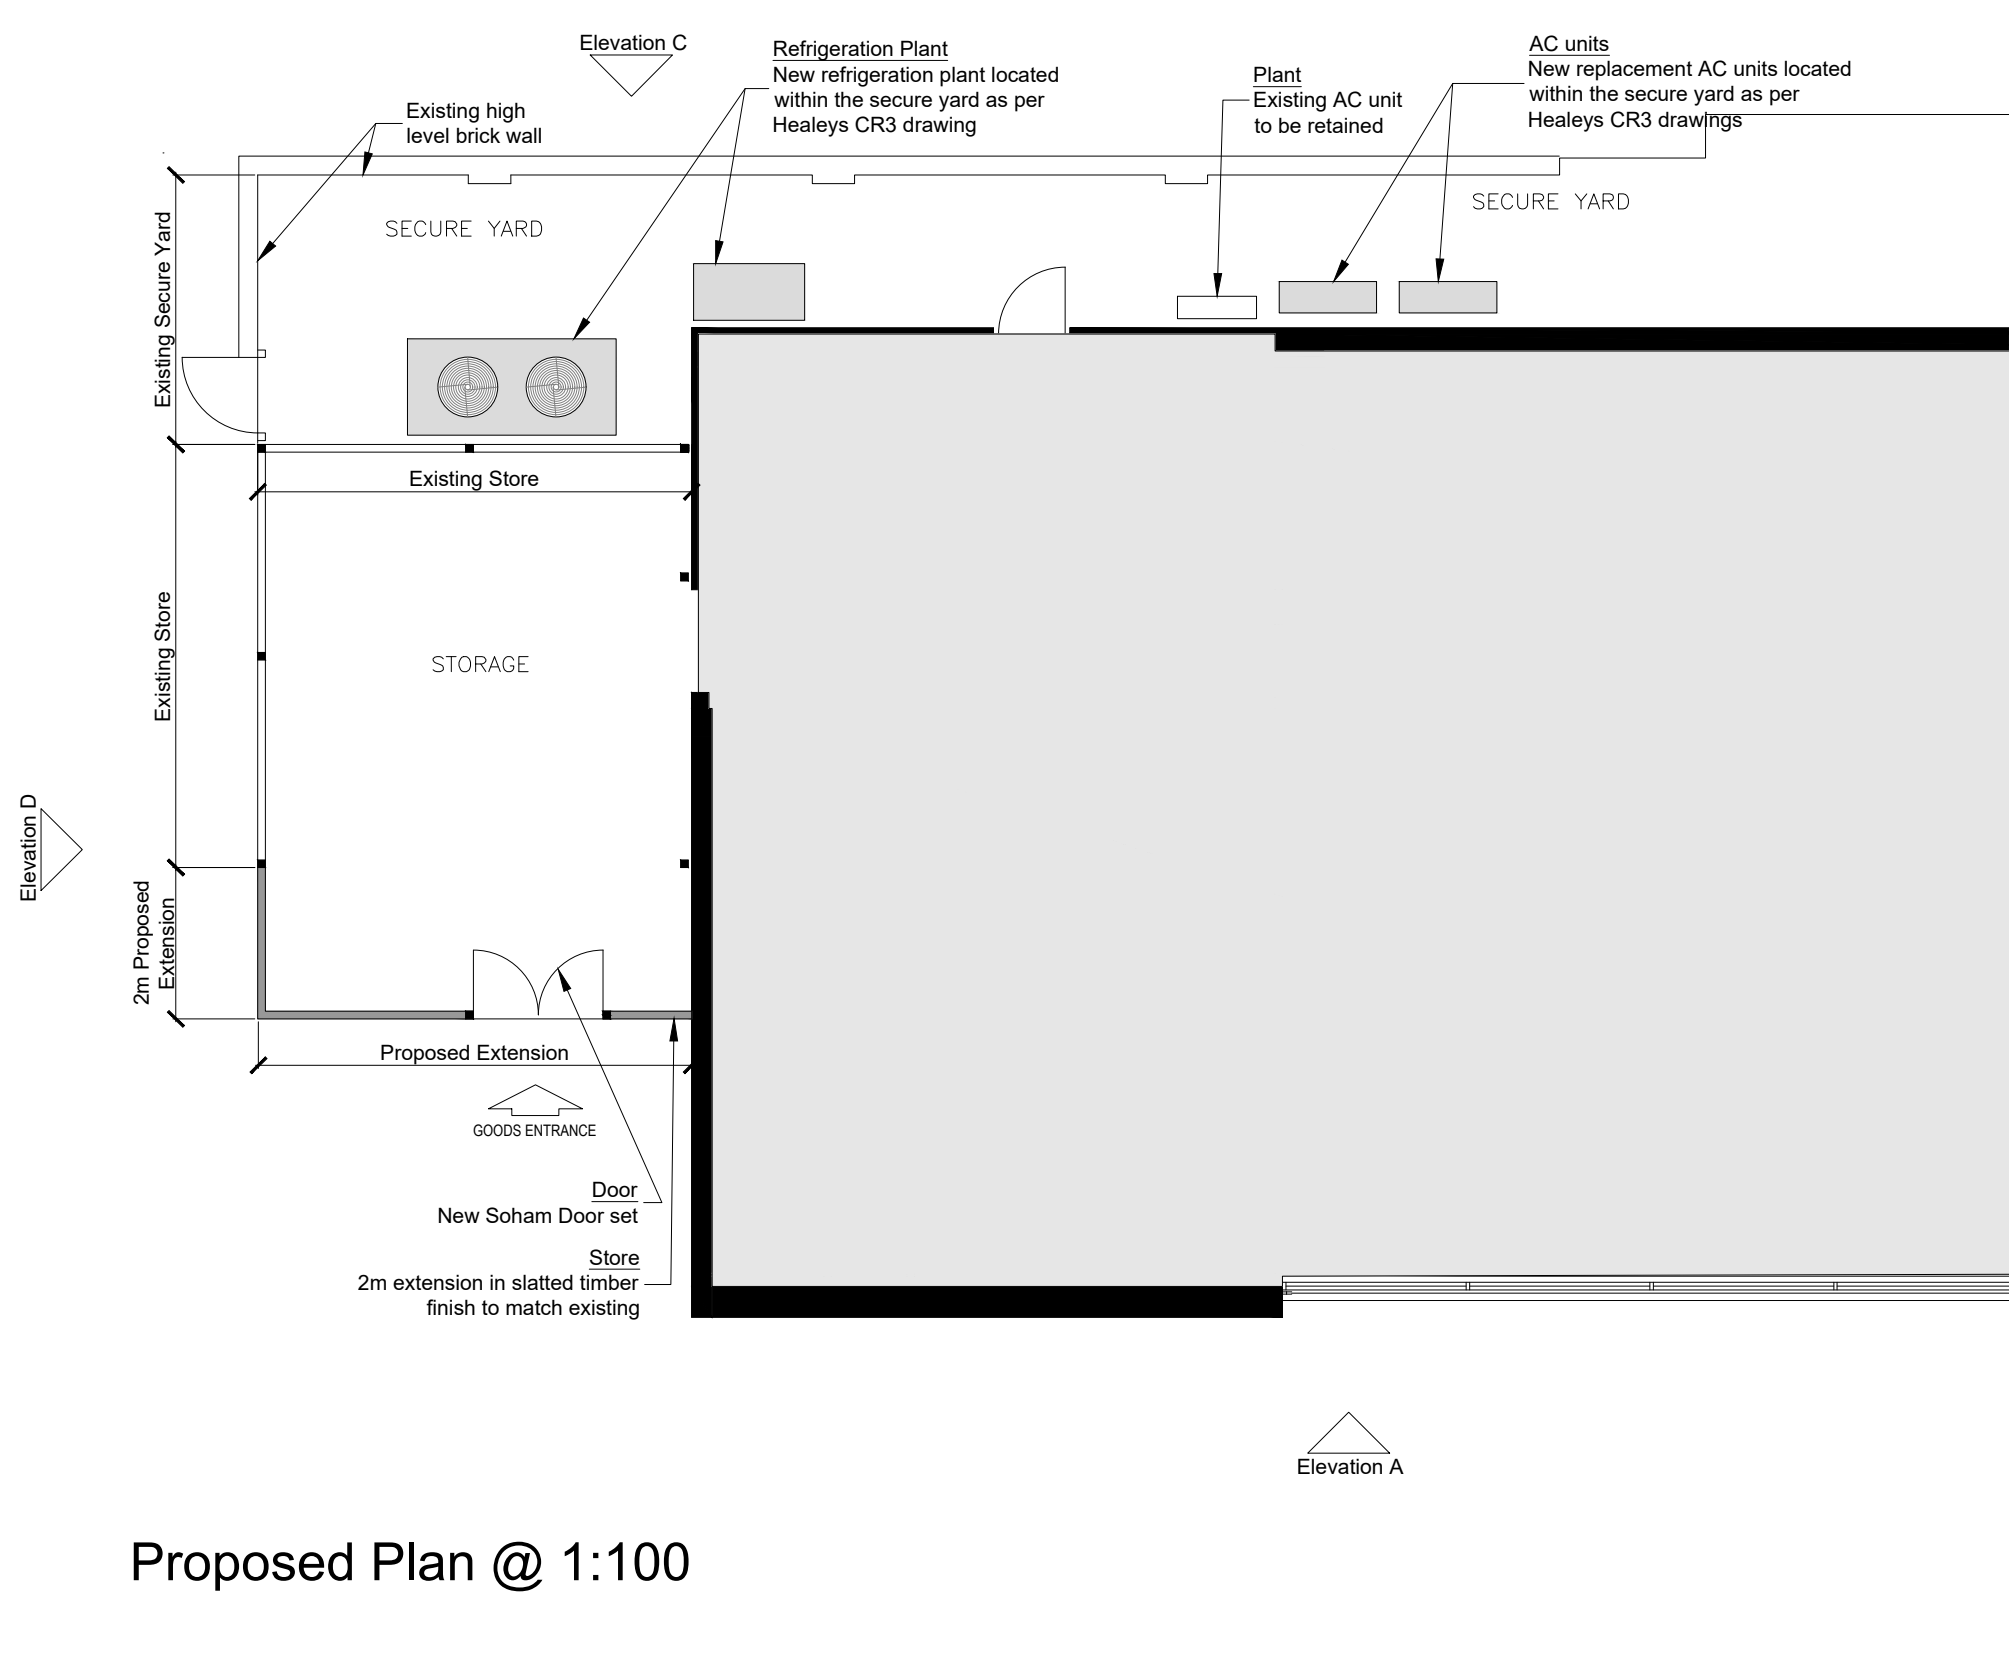


Proposed Plan @ 1:100

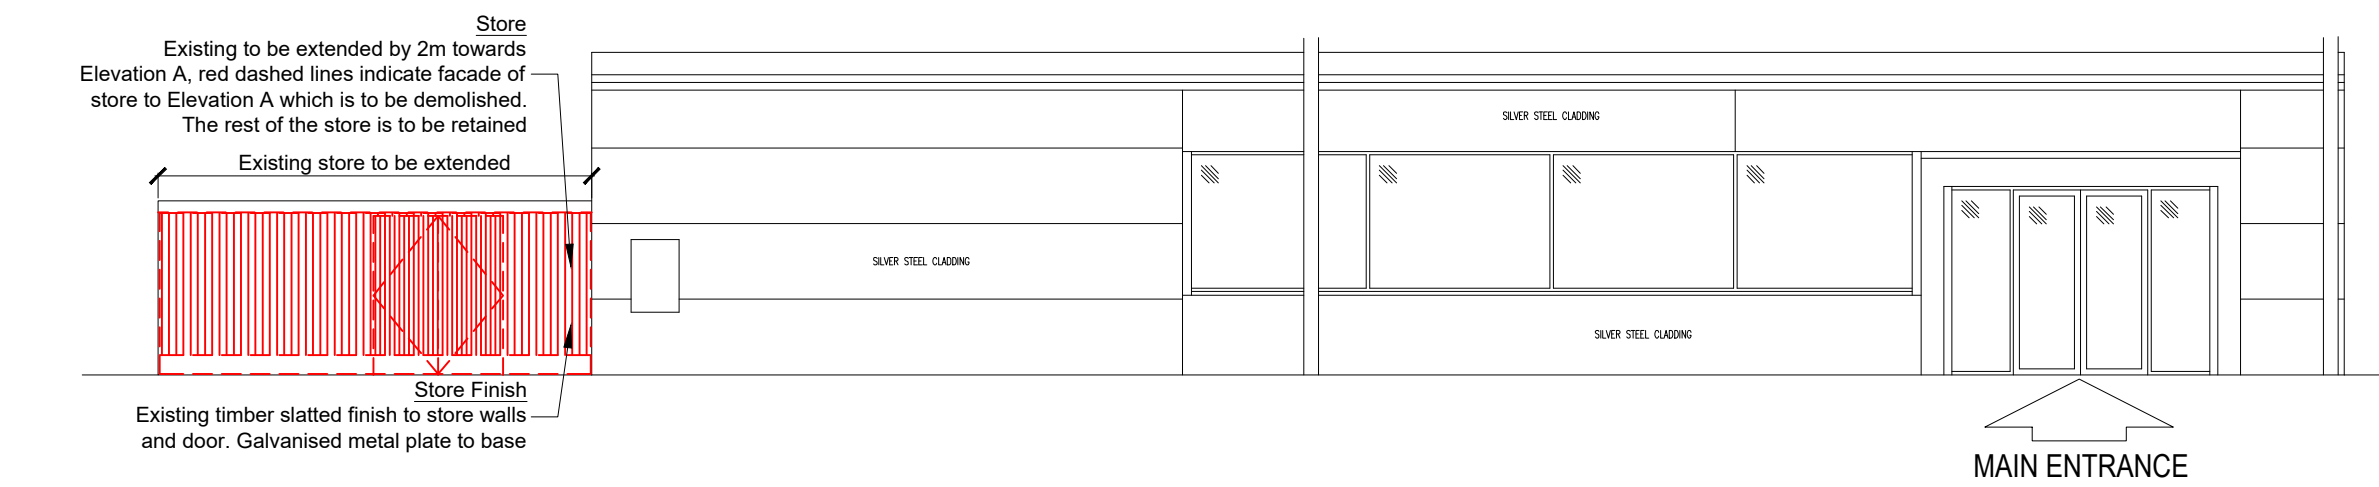


Existing Elevation A @ 1:100

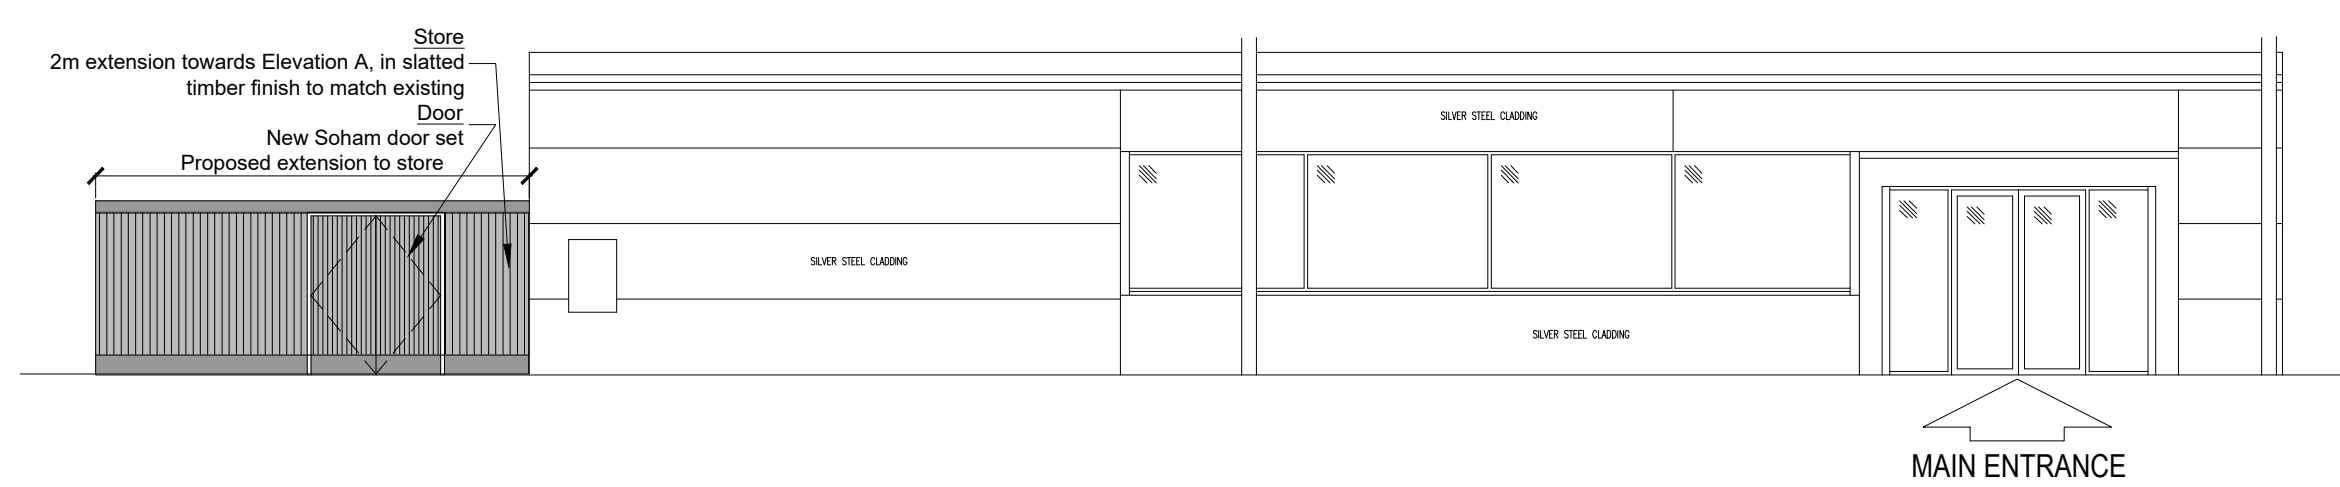


Proposed Elevation A @ 1:100

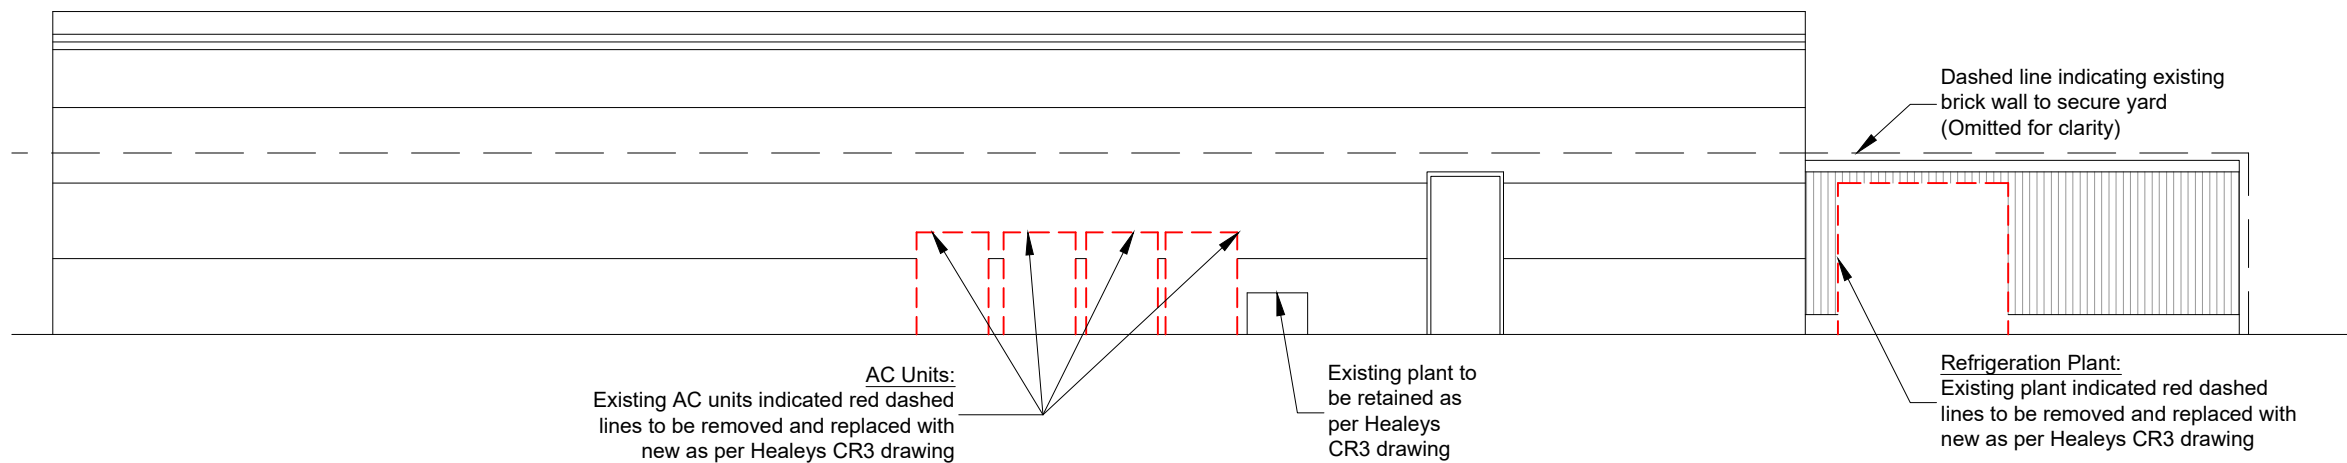


Existing Elevation C @ 1:100

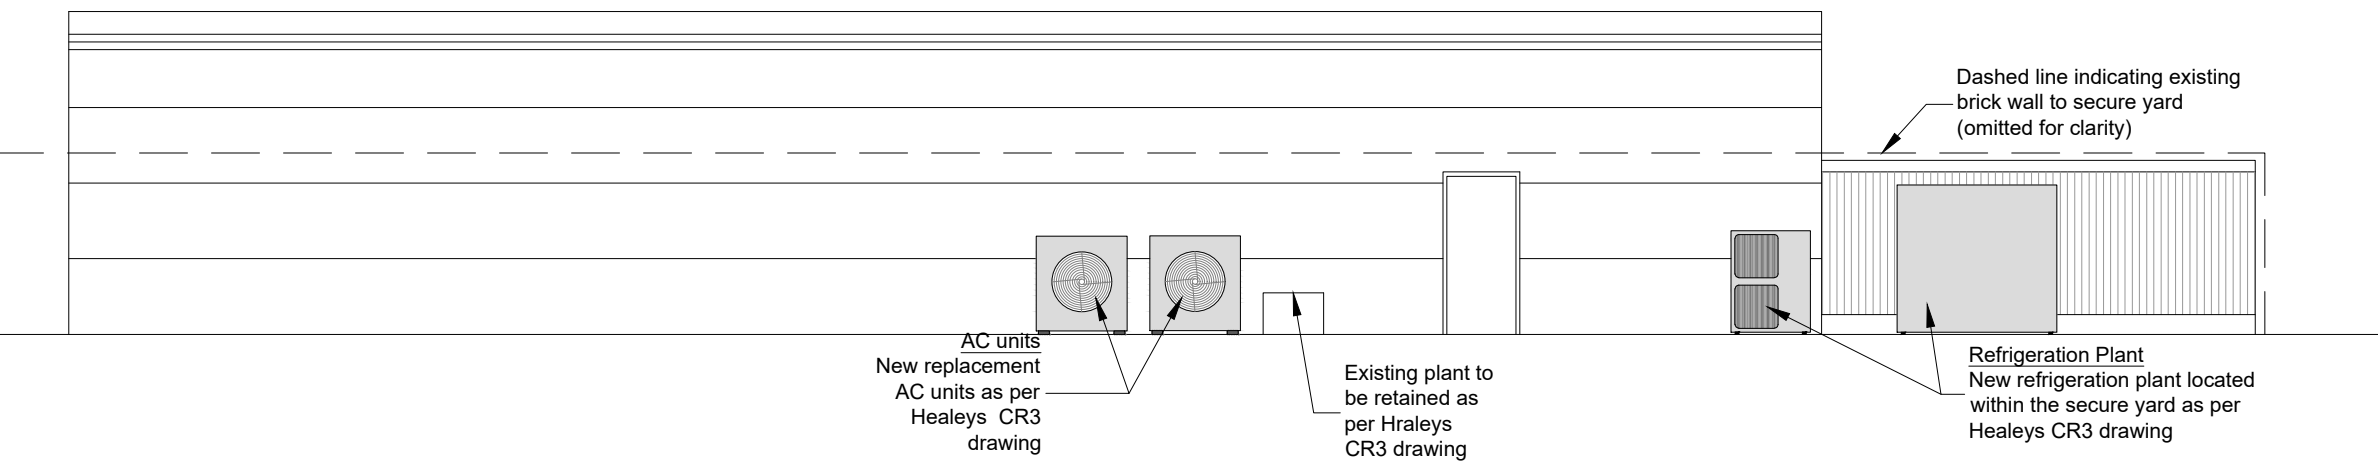

Proposed Elevation C @ 1:100

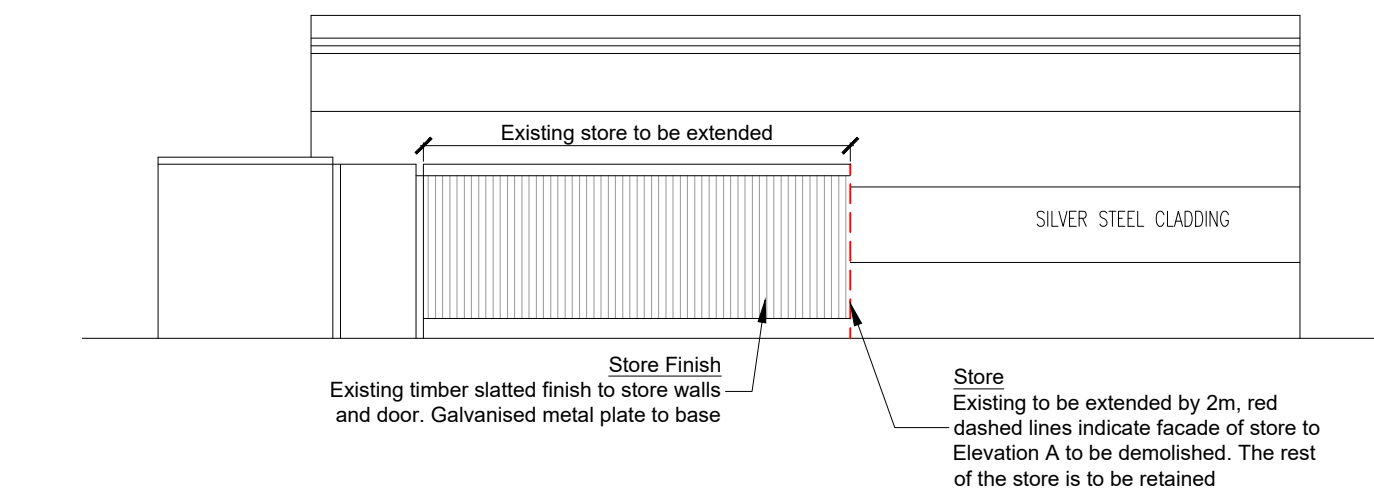

Existing Elevation D @ 1:100

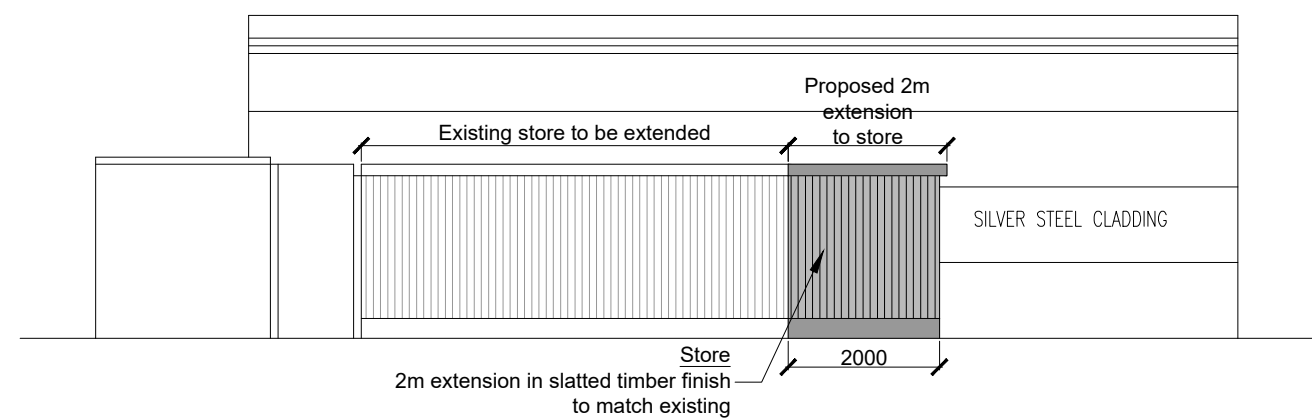


Proposed Elevation D @ 1:100

Construction staff and operatives must ensure the principal contractor has provided thorough and accurate information on all health and safety aspects relating to the designs identified on this drawing including the review of:	
• Designers/contractors risk assessments • Method statements • Permit to work • Pre construction information	
The designers note that the following health and safety risks relating to this drawing have not been eliminated during the design process:	
ref	residual risk
	Scale Bar
	0M 12.5M 25M 37.5M 50M 62.5M
	1:1250



Location Plan @ 1:1250

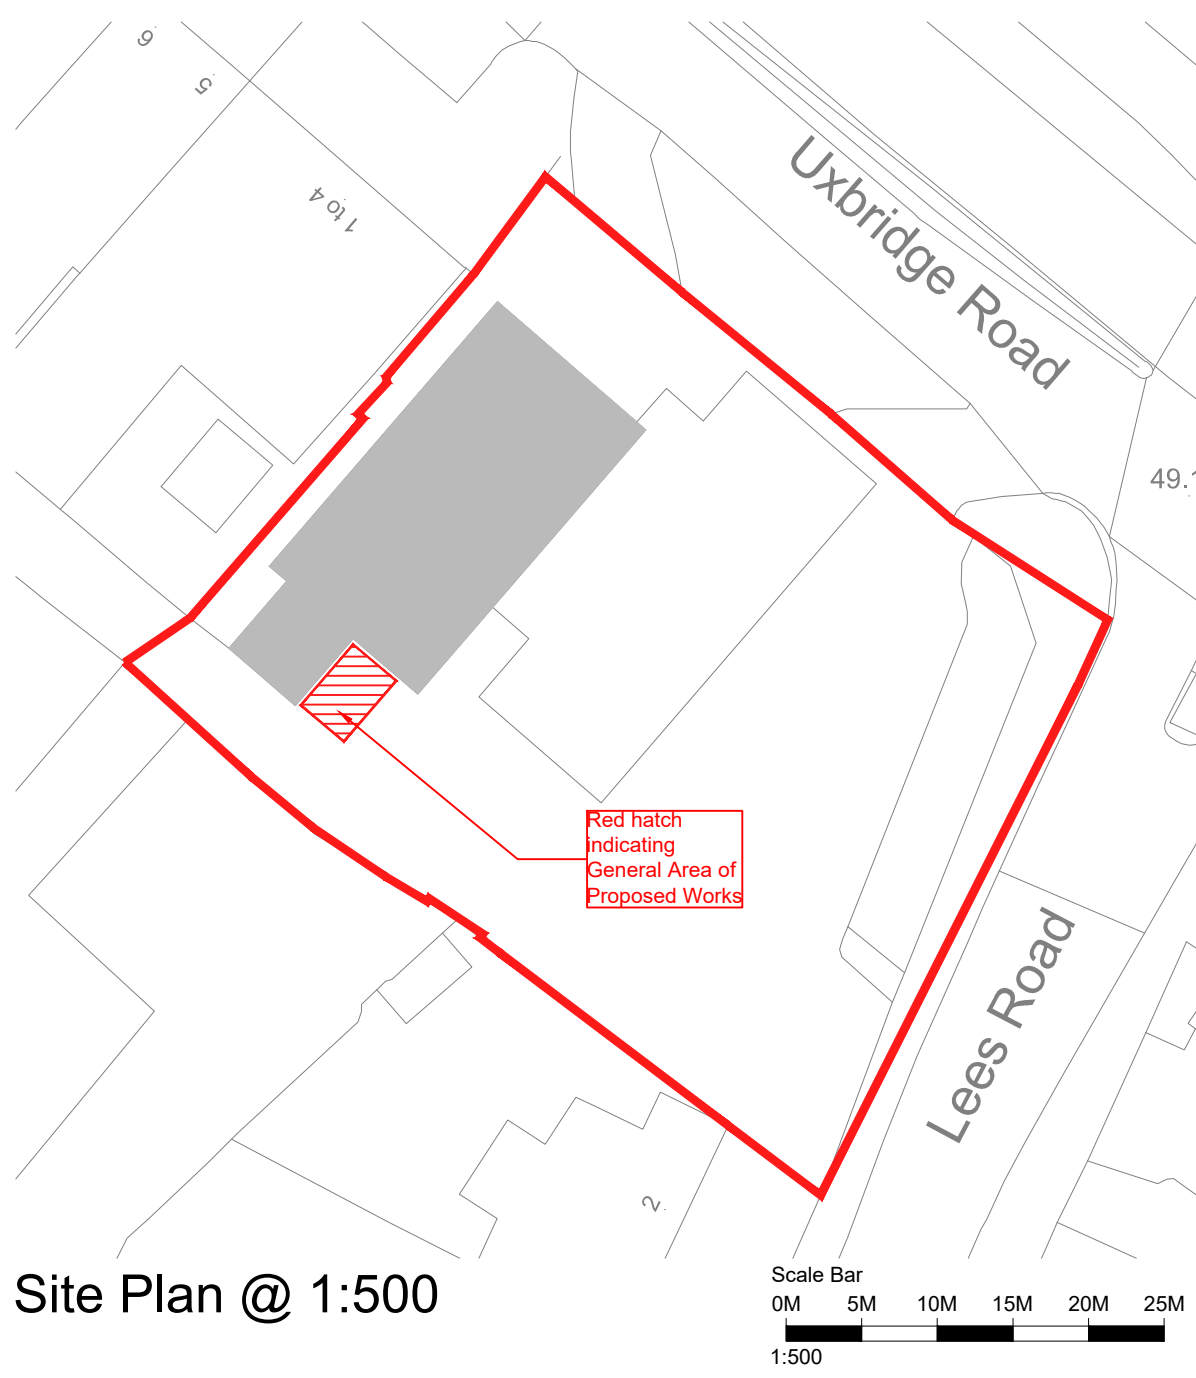

Site Plan @ 1:500

A	Site boundary line changed from blue to red	19/07/2018	GC	MB
	revision	date	by	chk

All dimensions to be verified on site and the Architect informed of any discrepancy. All drawings and specifications should be read in conjunction with the Health and Safety Plan: all conflicts should be reported to the appointed Principal Designer. This drawing is the Property of Bowman Riley Architects Limited © DO NOT SCALE FROM THIS DRAWING

☐ preliminary	☐ comment	☐ construction
☒ planning	☐ tender	☐ record

BOWMAN RILEY
ARCHITECTS

Wellington House Otley St Skipton N Yorkshire BD23 1EL
Leeds | London | Skipton
01756 795611 · www.bowmanriley.com

drawn by	checked by	date	scale @ A1
GC	DH	Jul 18	As Shown
STORE CO-OP: Proposed Refit Petrol Lees Corner, Uxbridge Road, Hillingdon Heath, Uxbridge, UB10 0PF			
Proposed Extension to Store and Replacement Plant			
project number	drawing number	revision	
8026.61	P(000)01	A	

Please read in
conjunction with
Healey's drawing
2290-03 (CR3)