
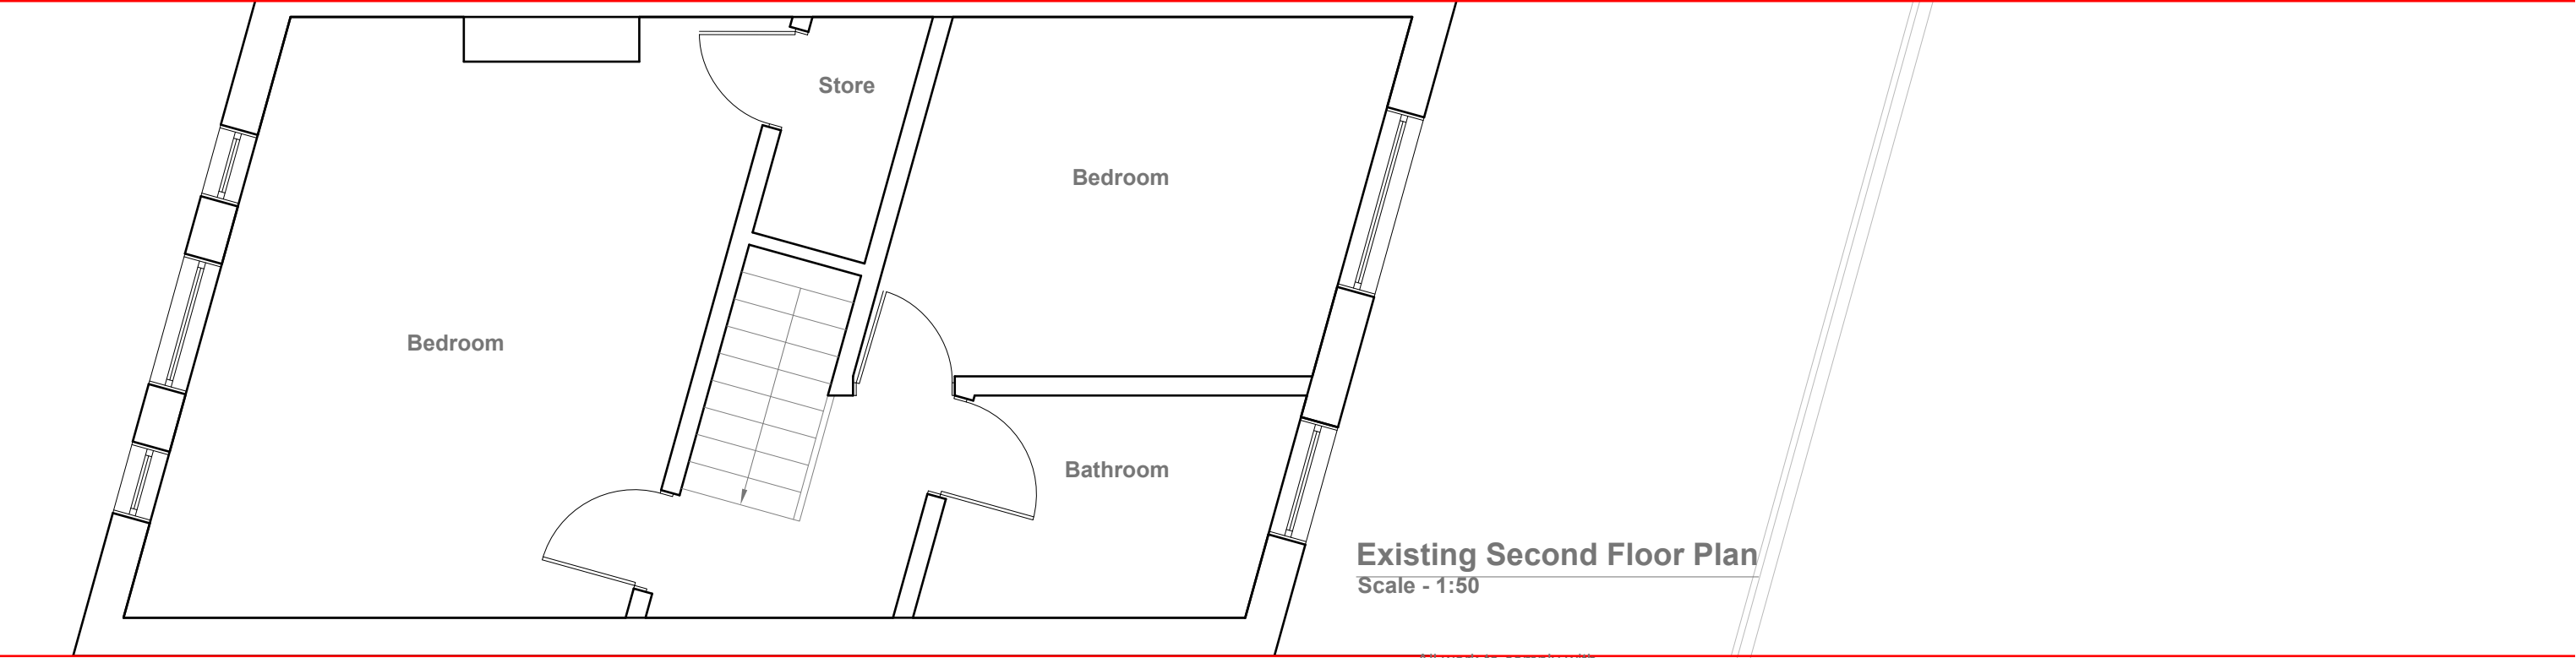


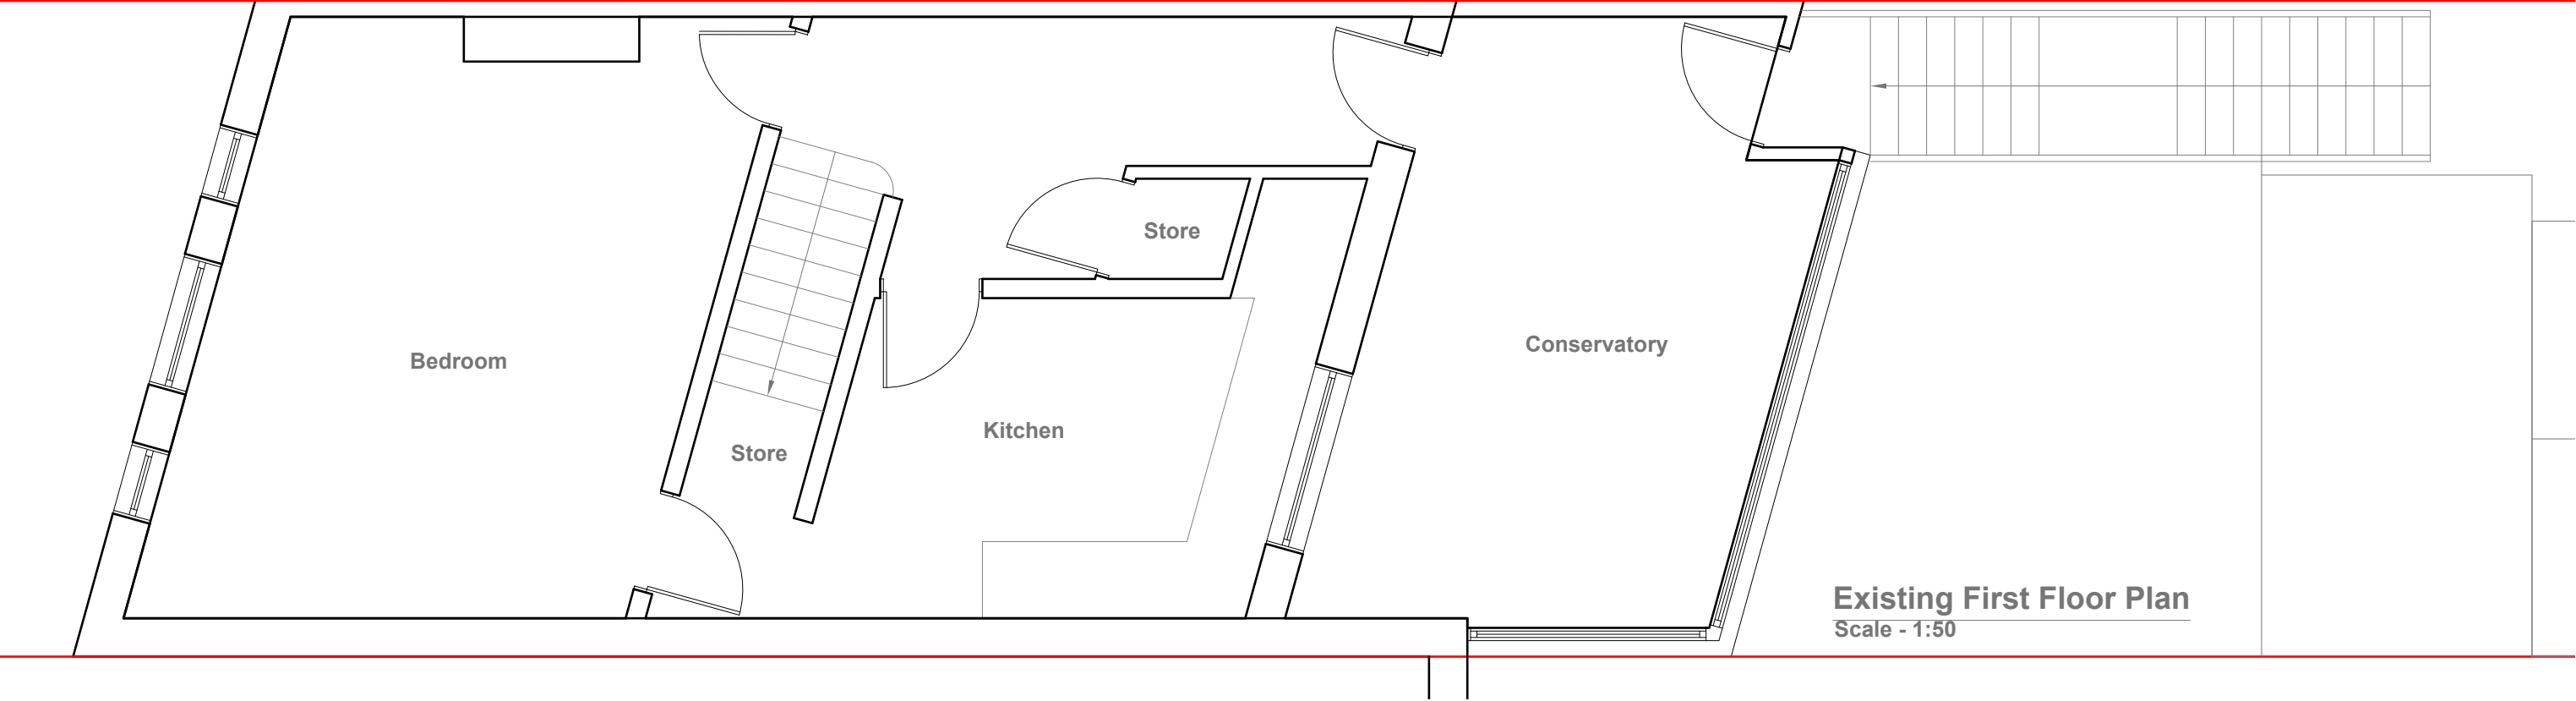

All work to comply with
current building regulations
and codes of practice

Do not scale from drawings
all dimensions to be checked
on site before the start of
any work

Proposed External Finish Materials to
Match Existing External Finish
Materials

	Project:	Title:	Scale: 1:50 @ A3
	948 Uxbridge Road	Existing Floor Plans	Date: 08/12/2015
	Hayes		Drawing No.: 3043 - 01/FP
	Middlesex		Revision
	UB4 0RL		
239 Western Road, Southall, Middx, UB2 5HS Tel: 020 8571 1369 info@multicreation.co.uk			

All work to comply with current building regulations and codes of practice

Do not scale from drawings
all dimensions to be checked on site before the start of any work

Proposed External Finish Materials to Match Existing External Finish Materials





Existing Front Elevation
Scale - 1:100




Existing Side Elevation
Scale - 1:100





Existing Rear Elevation
Scale - 1:100

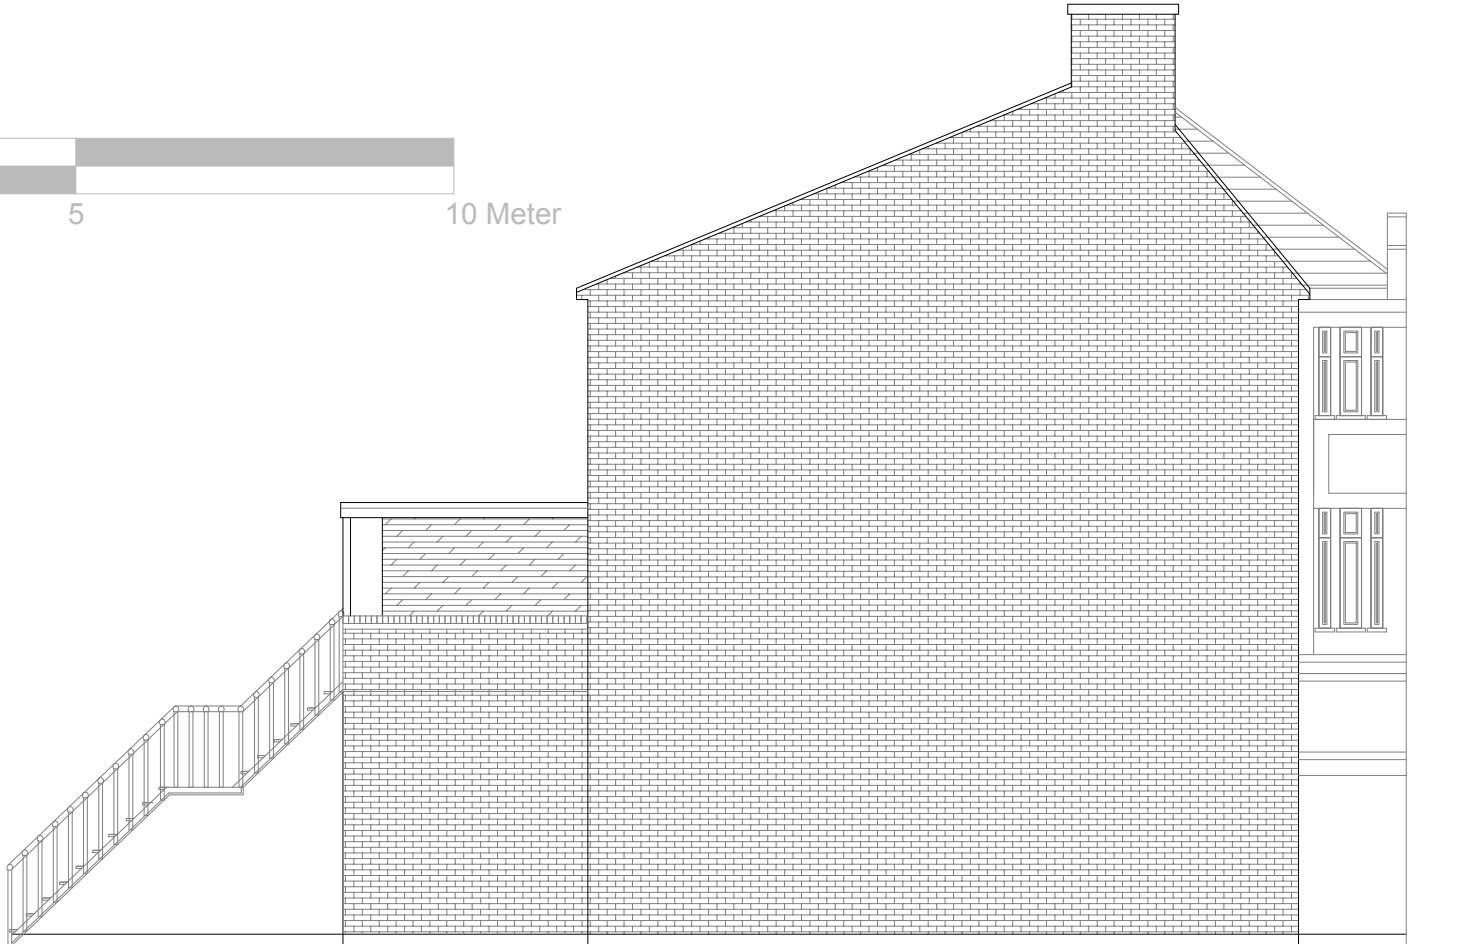 

Existing Side Elevation
Scale - 1:100

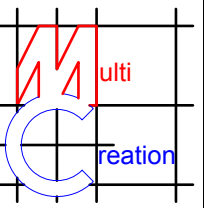	Project:
	948 Uxbridge Road Hayes Middlesex UB4 0RL
	Scale: 1:100 @ A3
	Date: 22/01/2016
Title: Existing Elevations	Drawing No.:
	3043 - 02/FP
	Revision
239 Western Road, Southall, Middx, UB2 5HS Tel: 020 8571 1369 info@multicreation.co.uk	

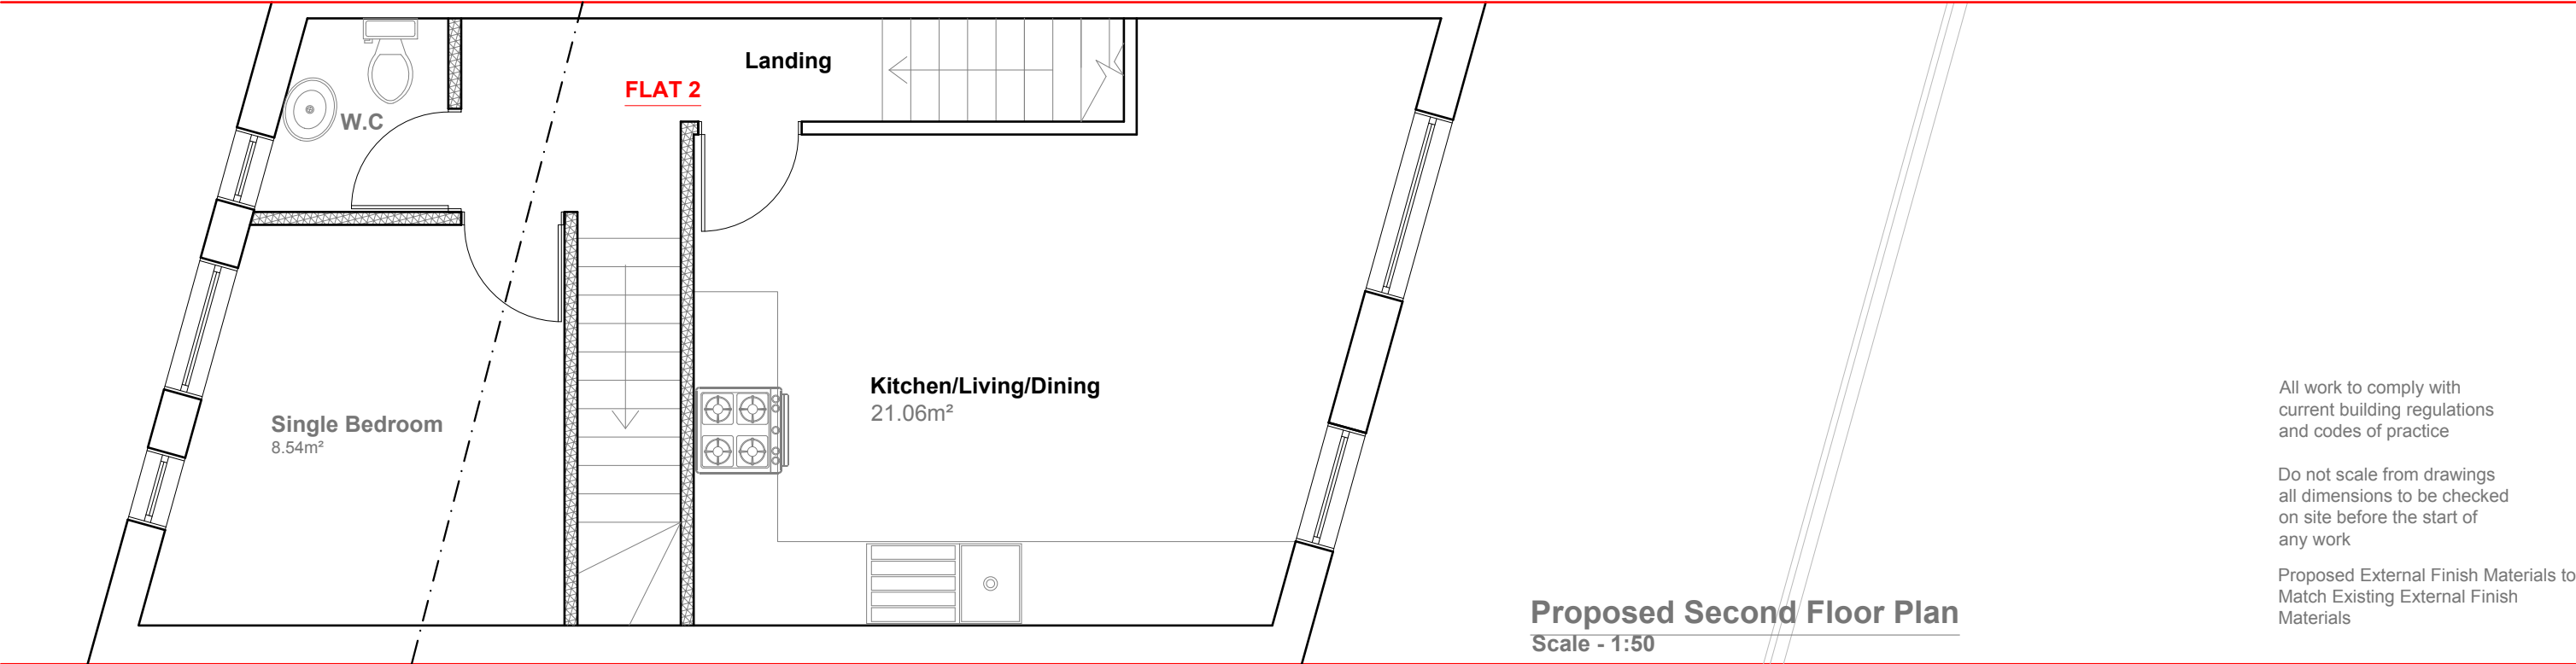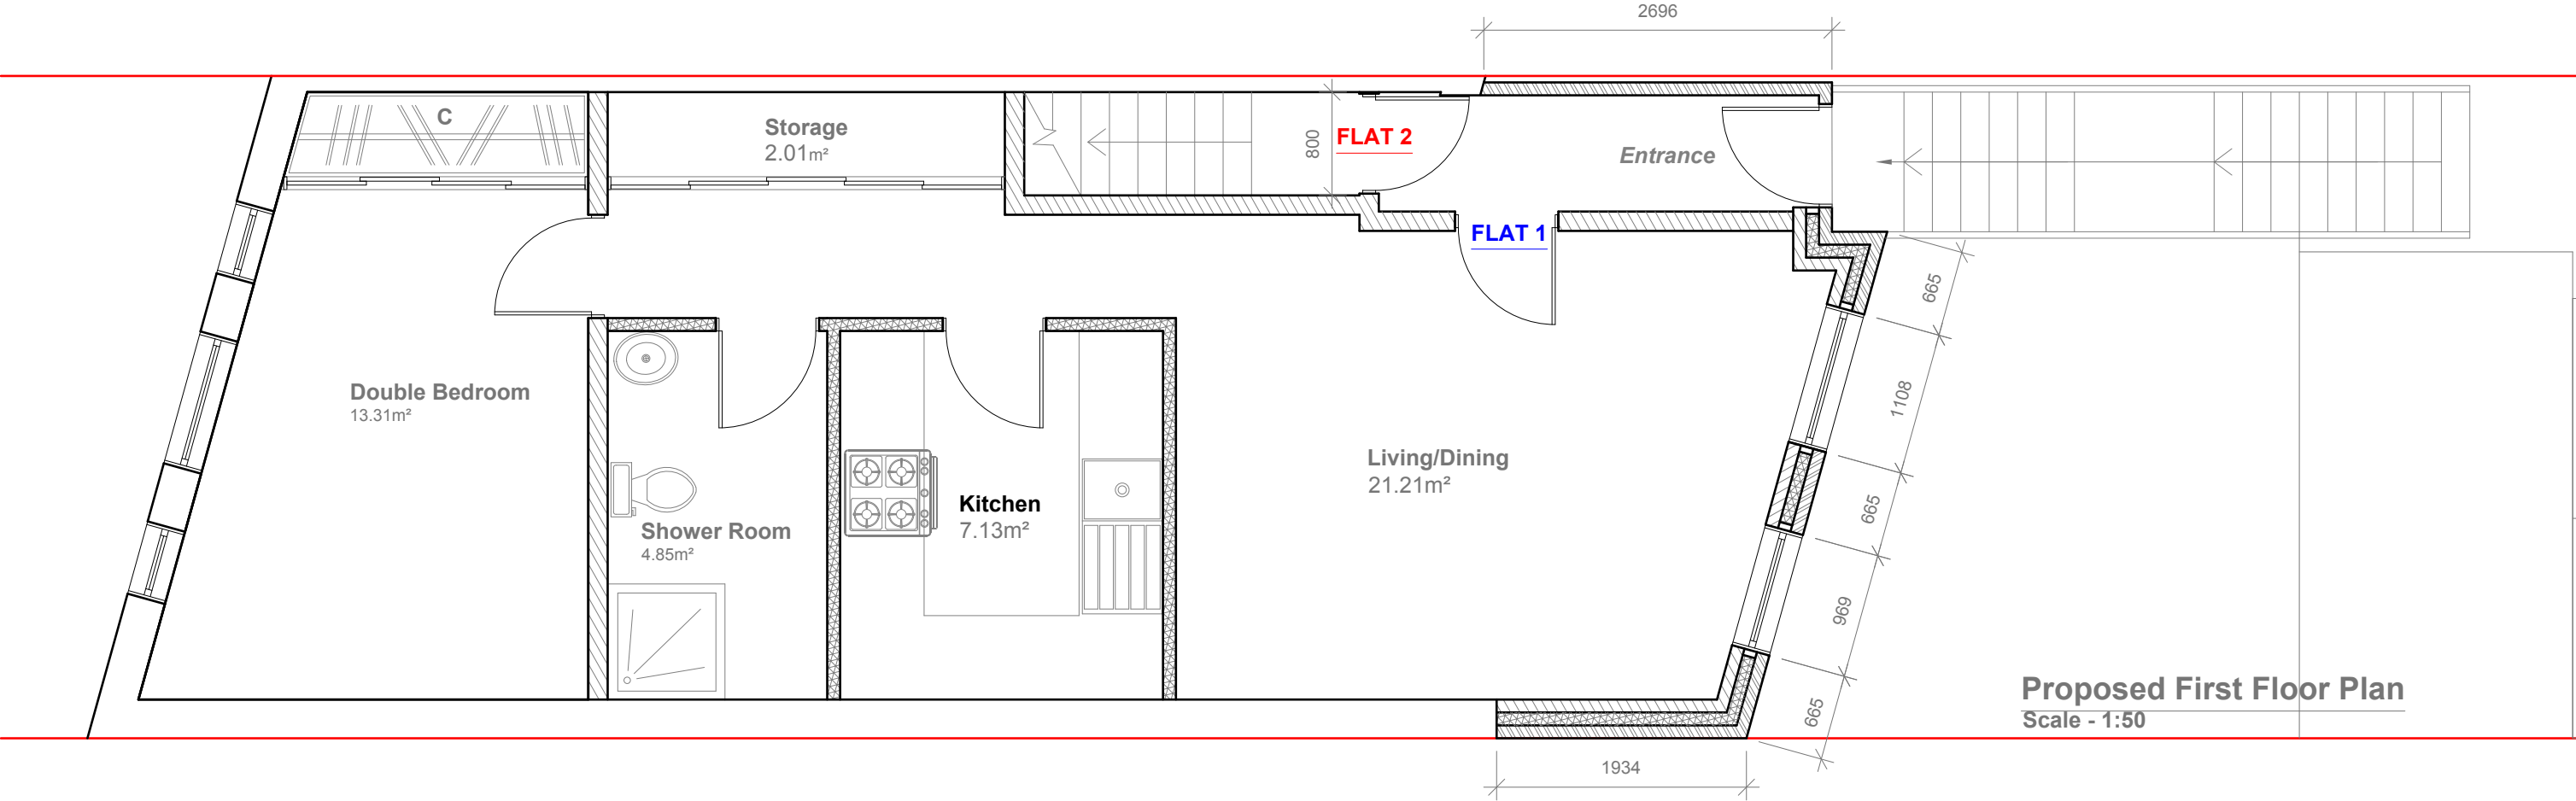


All work to comply with current building regulations and codes of practice


Do not scale from drawings all dimensions to be checked on site before the start of any work

Proposed External Finish Materials to Match Existing External Finish Materials


Flat 1 - 50.55m² (1 Bed/2 Person - GIA requirement 50m²)
Flat 2 - 63.76m² (2 Bed/3 Person - GIA requirement 61m²)

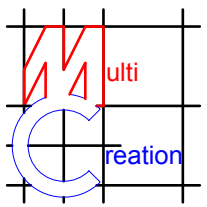

	Project:	Title:	Scale: 1:50 @ A3
	948 Uxbridge Road	Proposed First and Second Floor Plans	Date: 08/12/2015
	Hayes		Drawing No.: 3043 - 03/FP
	Middlesex		Revision
	UB4 0RL		
239 Western Road, Southall, Middx, UB2 5HS Tel: 020 8571 1369 info@multicreation.co.uk			

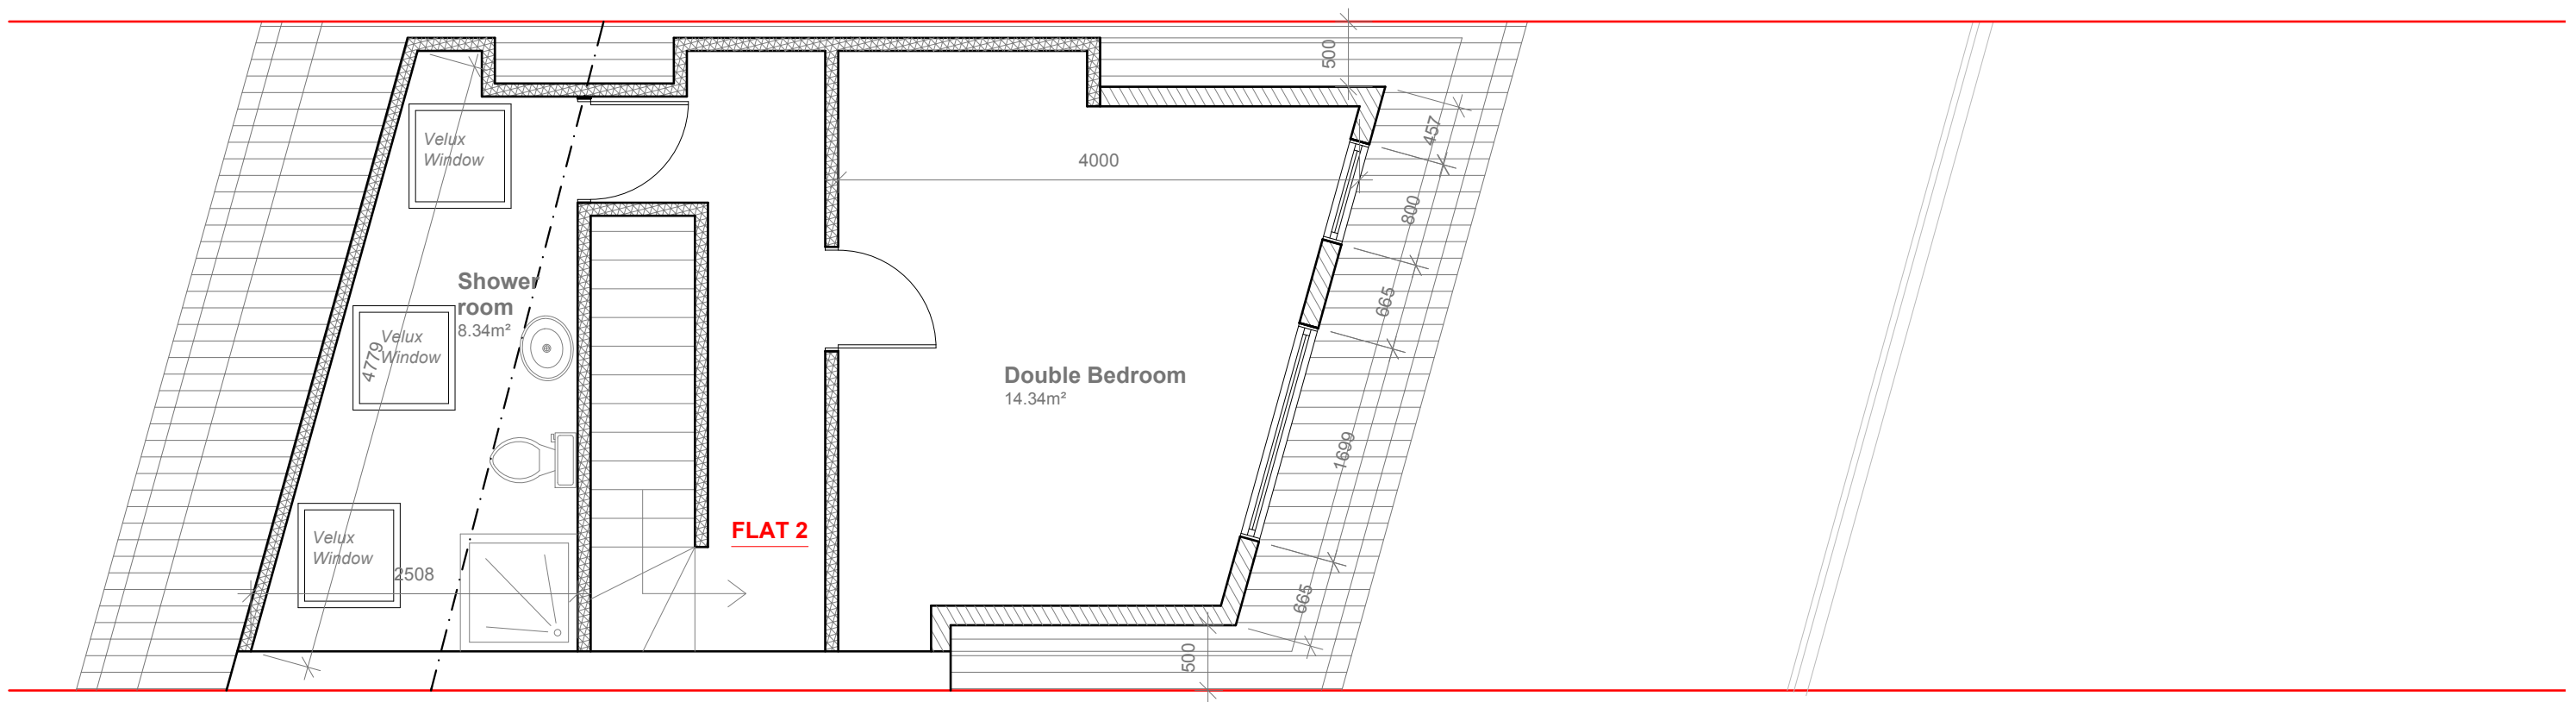

Proposed Loft Floor Plan
Scale - 1:50

 

Flat 1 - 50.55m² (1 Bed/2 Person - GIA requirement 50m²)

Flat 2 - 63.76m² (2 Bed/3 Person - GIA requirement 61m²)

All work to comply with
current building regulations
and codes of practice

Do not scale from drawings
all dimensions to be checked
on site before the start of
any work


Proposed External Finish Materials to
Match Existing External Finish
Materials

	Project:	Title:	Scale: 1:50 @ A3
	948 Uxbridge Road Hayes Middlesex UB4 0RL	Proposed Loft Floor Plan	Date: 08/12/2015
			Drawing No.: 3043 - 04/FP
			Revision
239 Western Road, Southall, Middx, UB2 5HS Tel: 020 8571 1369 info@multicreation.co.uk			


All work to comply with current building regulations and codes of practice

Do not scale from drawings all dimensions to be checked on site before the start of any work

Proposed External Finish Materials to Match Existing External Finish Materials

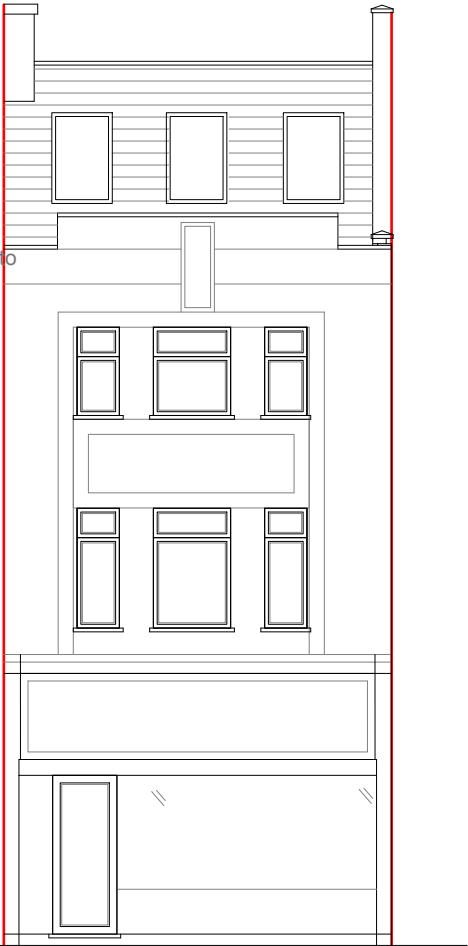


Proposed Front Elevation
Scale - 1:100

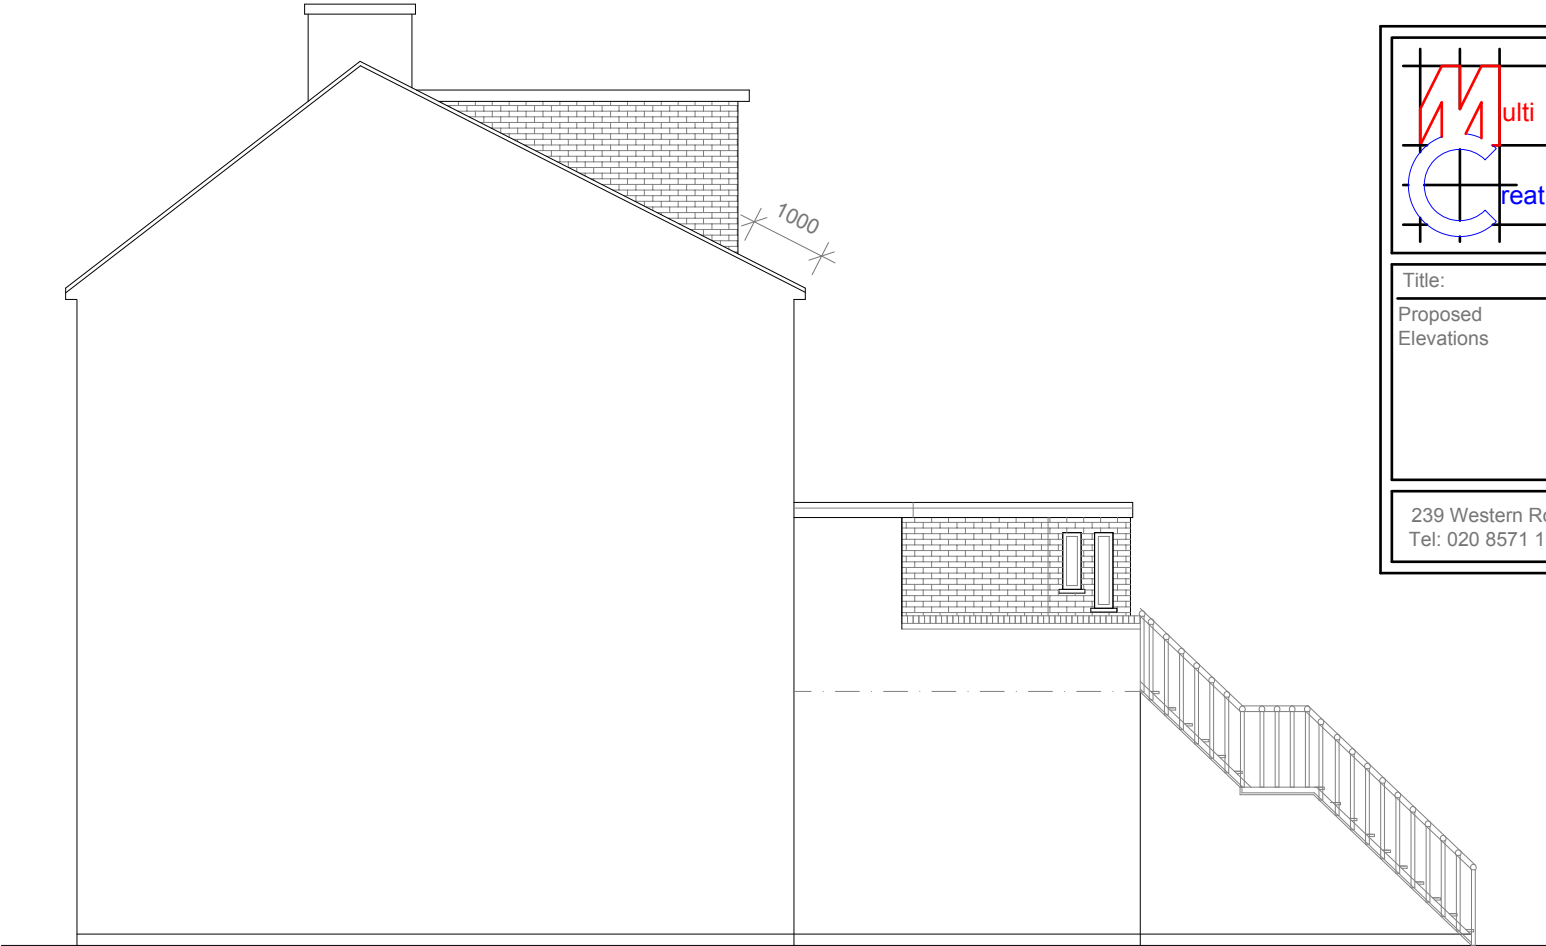


Proposed Side Elevation
Scale - 1:100




Proposed Rear Elevation
Scale - 1:100



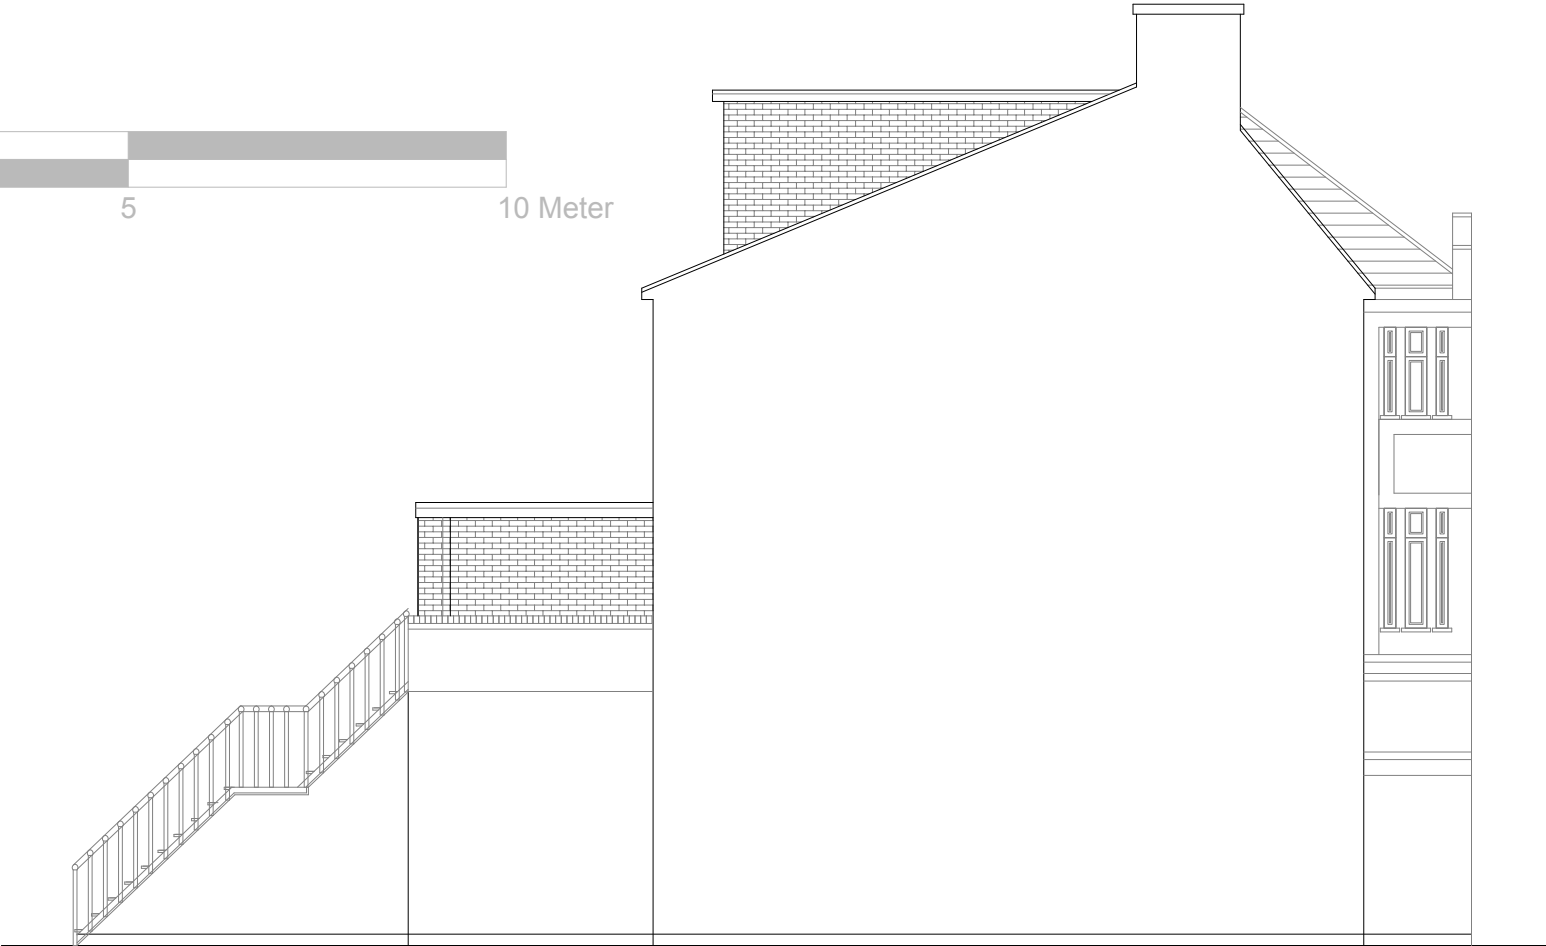


Proposed Side Elevation
Scale - 1:100

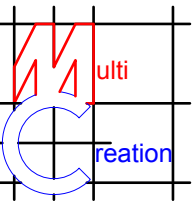	Project:					
	948 Uxbridge Road Hayes Middlesex UB4 0RL					
Title: Proposed Elevations	Scale: 1:100 @ A3					
	Date: 22/01/2016					
	Drawing No.: 3043 - 05/FP					
	Revision					
<table border="1"><tr><td></td><td></td><td></td><td></td><td></td></tr></table>						
239 Western Road, Southall, Middx, UB2 5HS Tel: 020 8571 1369 info@multicreation.co.uk						

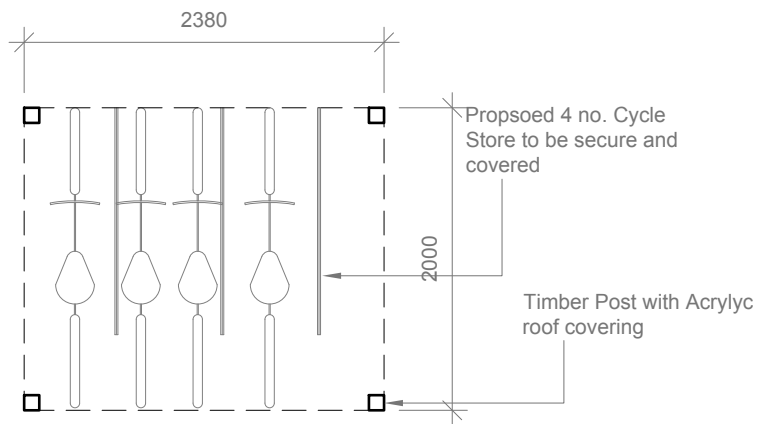

Proposed Cycle Store
Scale 1:50

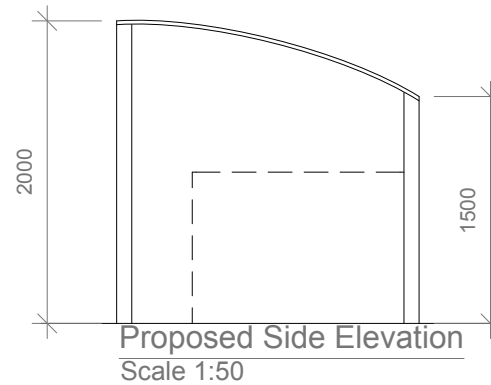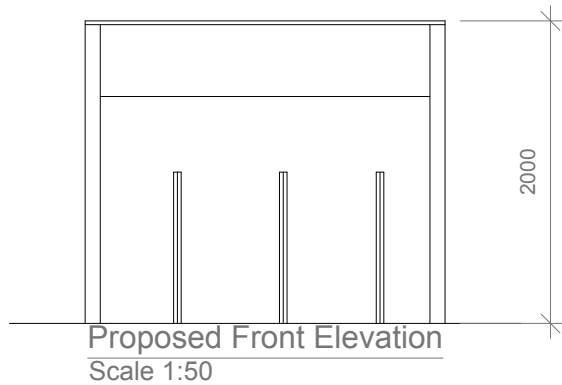 

	Project:	Title:	Scale: 1:50 @ A4
	948 Uxbridge Road	Proposed Cycle	Date: 08/12/2015
	Hayes	Storage Plan and	Drawing No.: 3043 - 07/FP
	Middlesex	Elevations	Revision
	UB4 0RL		
239 Western Road, Southall, Middx, UB2 5HS Tel: 020 8571 1369 info@multicreation.co.uk			