
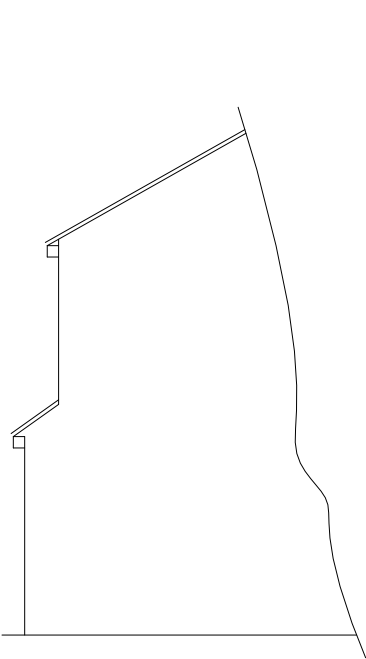



ALL MATERIALS TO MATCH EXISTING. WINDOW FENESTRATION TO MATCH EXISTING. WALL FINISHING TO MATCH EXISTING

96


THESE DRAWINGS REMAIN COPYRIGHT OF KSBDC. NO PART OF THIS DRAWING MAY BE REPRODUCED WITHOUT PRIOR WRITTEN PERMISSION OF THE ORIGINATOR. © COPYRIGHT

 


existing side elevation from no: 72

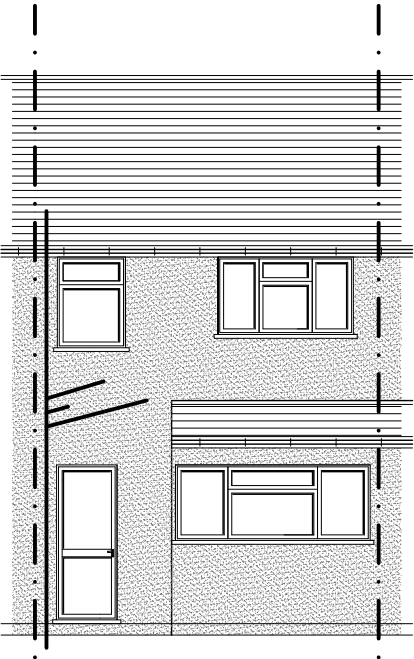


existing rear elevation

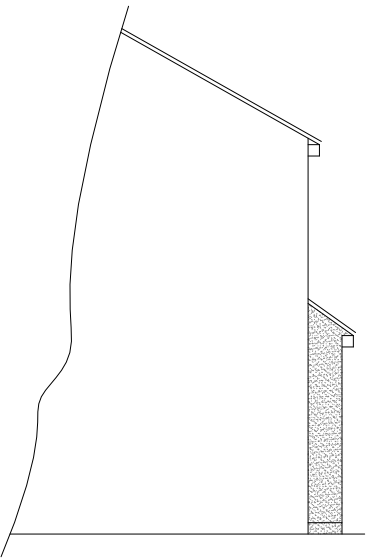


existing side elevation from no: 68

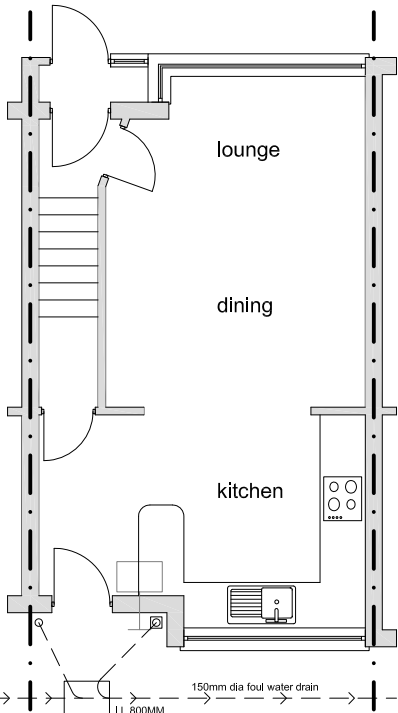


existing ground floor plan

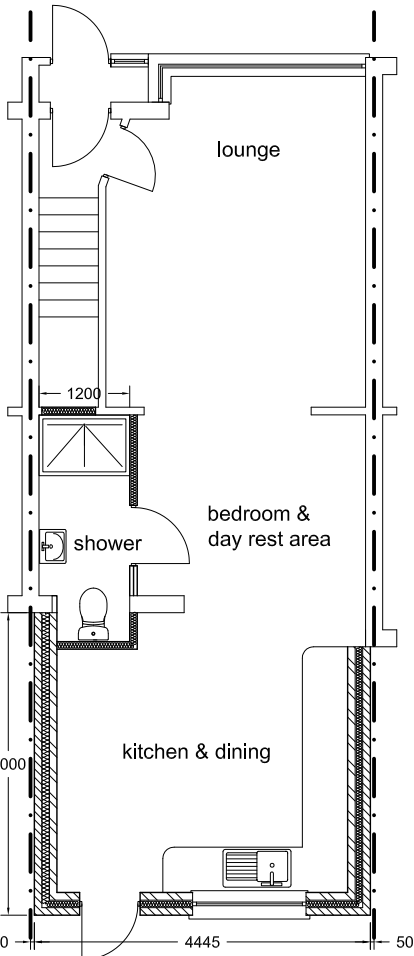


proposed ground floor plan

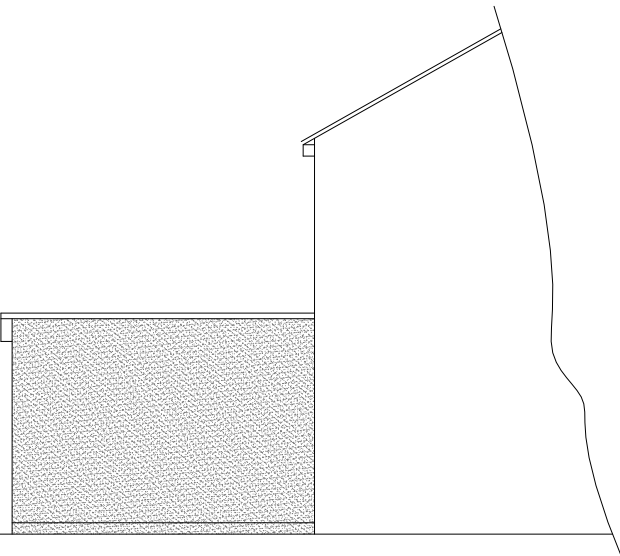


proposed side elevation from no: 72

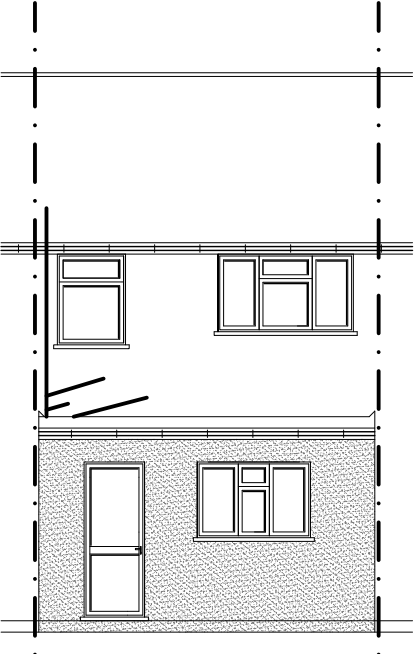

proposed rear elevation

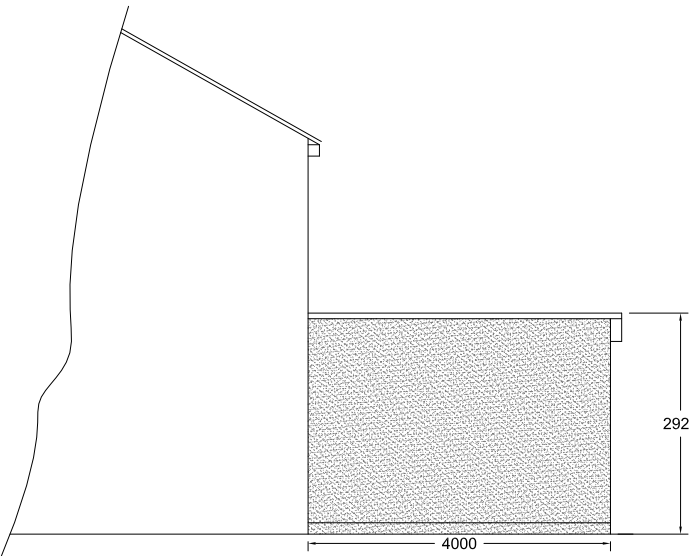

proposed elevation from no: 68

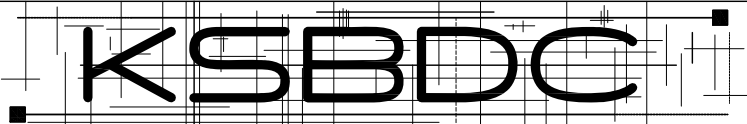

T: 07909 966061
E: info@ksbdc.co.uk
W: www.ksbdc.co.uk

Project: Single storey rear extension with flat roof
At: 70 Whittingdon Avenue, Hayes, UB4 0AD

Scale: 1:100 @ a3
Date: February 2016

Drawing No: PSS/345/-1
Drawing Title: elevations & floor plans

SITE LOCATION PLAN

AREA 2 HA

SCALE: 1:1250 on A4

CENTRE COORDINATES: 509784 , 181817



Supplied by Streetwise Maps Ltd

www.streetwise.net

Licence No: 100047474

12:43:14 23/02/2016