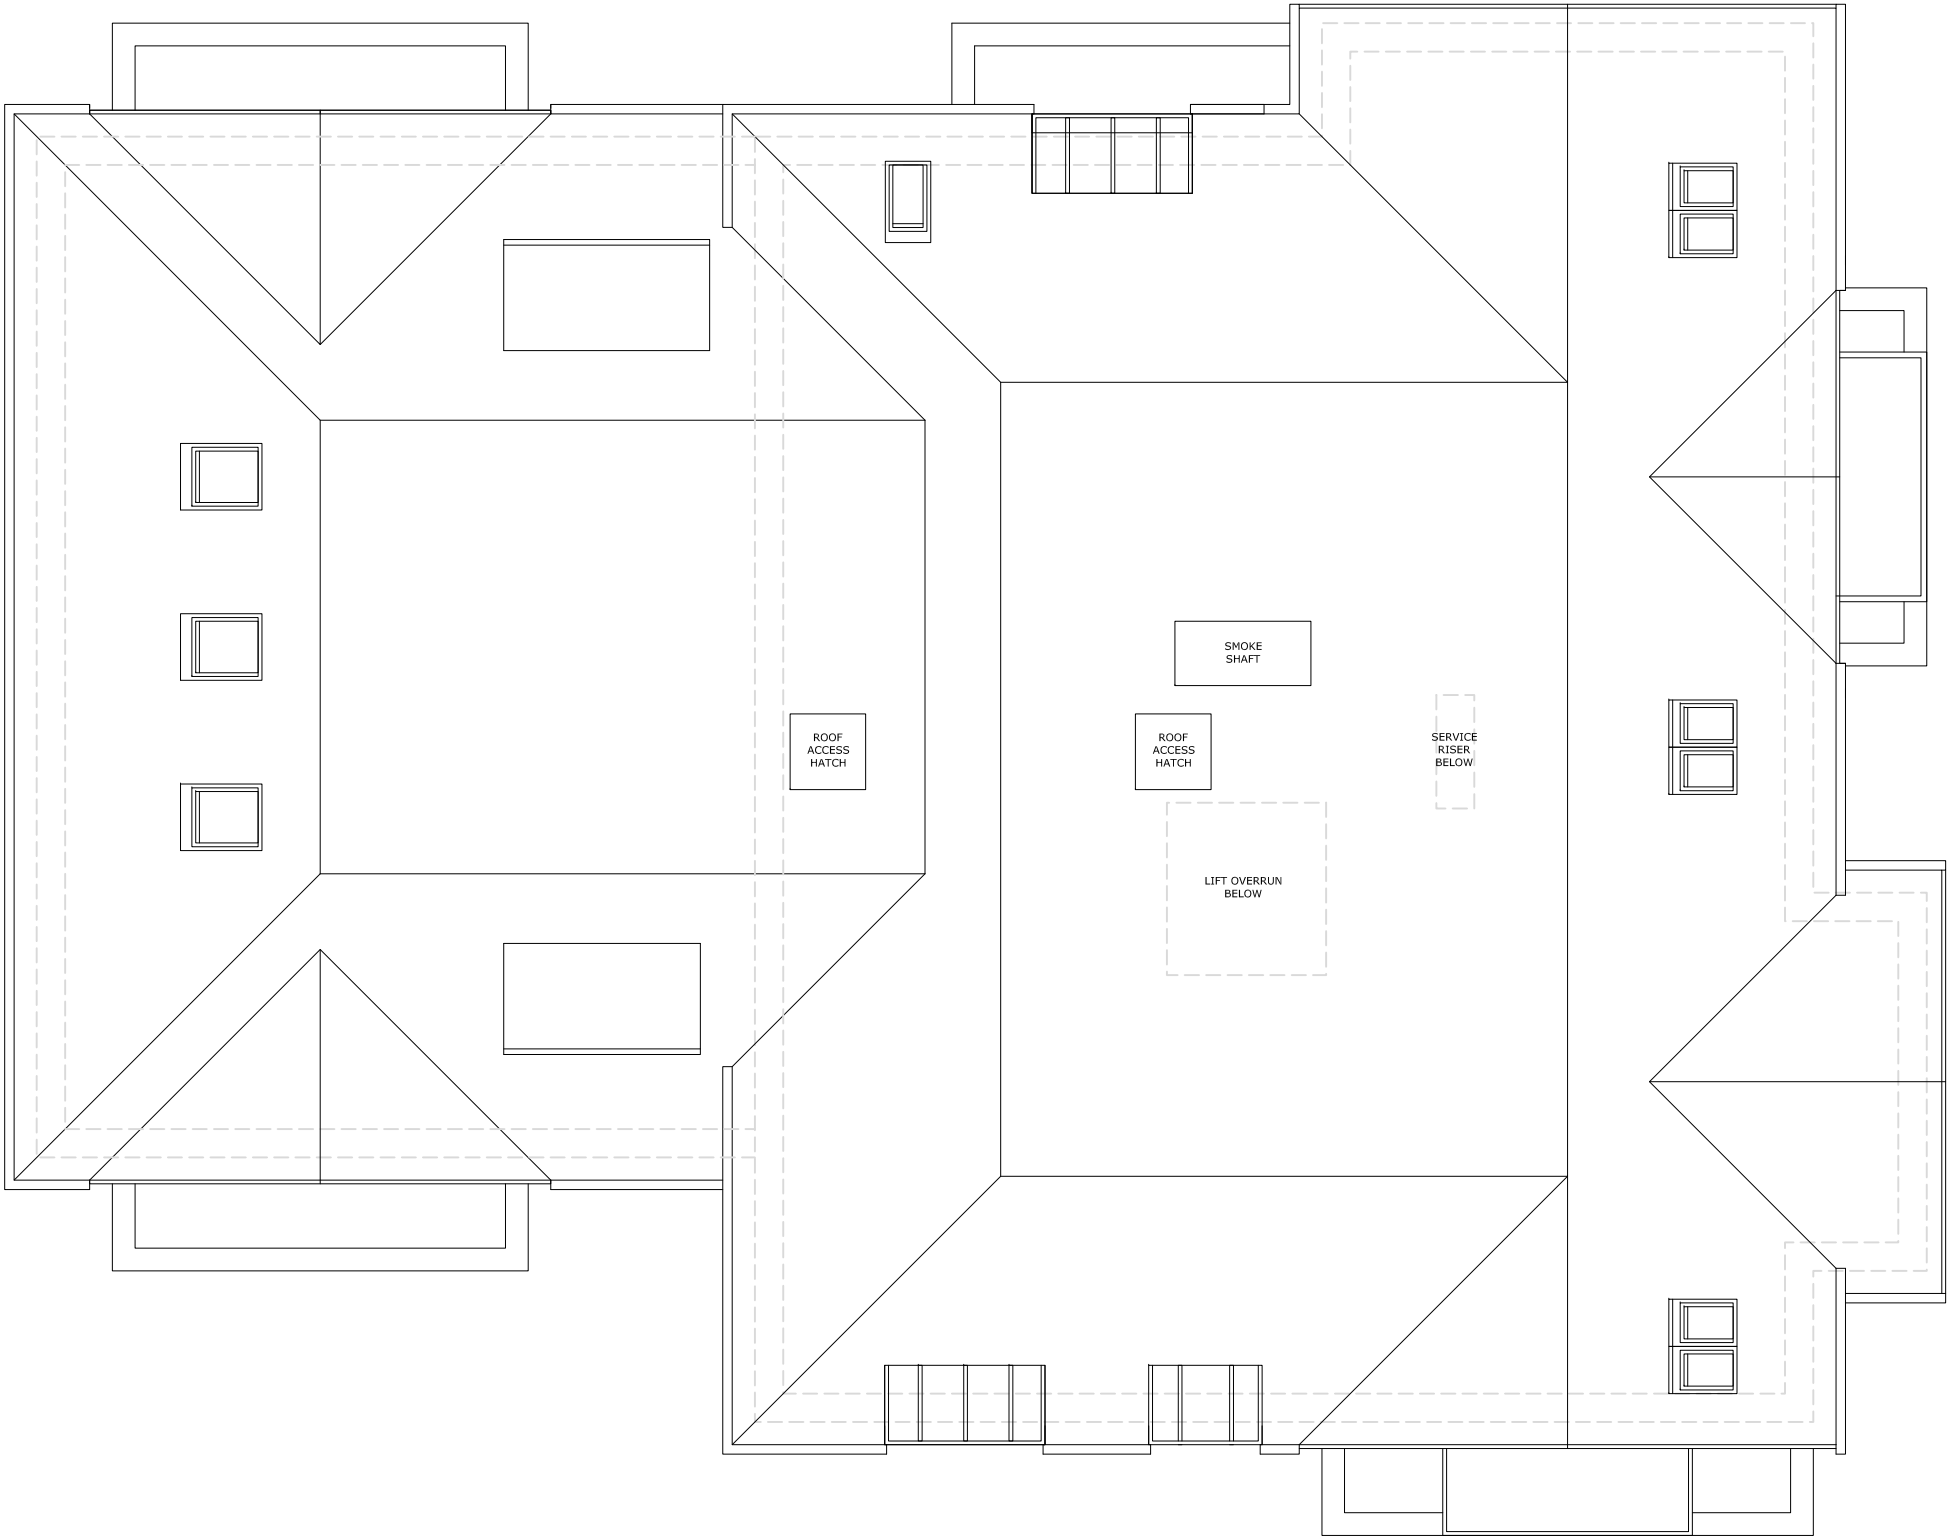


Project
**20 Watford Road
Rickmansworth**

Client
Clearview Homes

www.wamarchitecture.com

Project No	Drawing Title		
314	Proposed Roof Plan		
DWG Type	DWG No	Rev	Scale
PL	203	00	1:100
Date	Drawn	Checked	Status
10/10/18	BW	SM/DG	For Approval

Do not scale drawings. Use only the dimensions given. The Contractor to check site dimensions and report any variations or omissions to Willcox and Meilwes. The drawing is Copyright of Willcox and Meilwes and must not be reproduced or used without express permission. WaM Architecture is the trading name of Willcox and Meilwes Ltd