



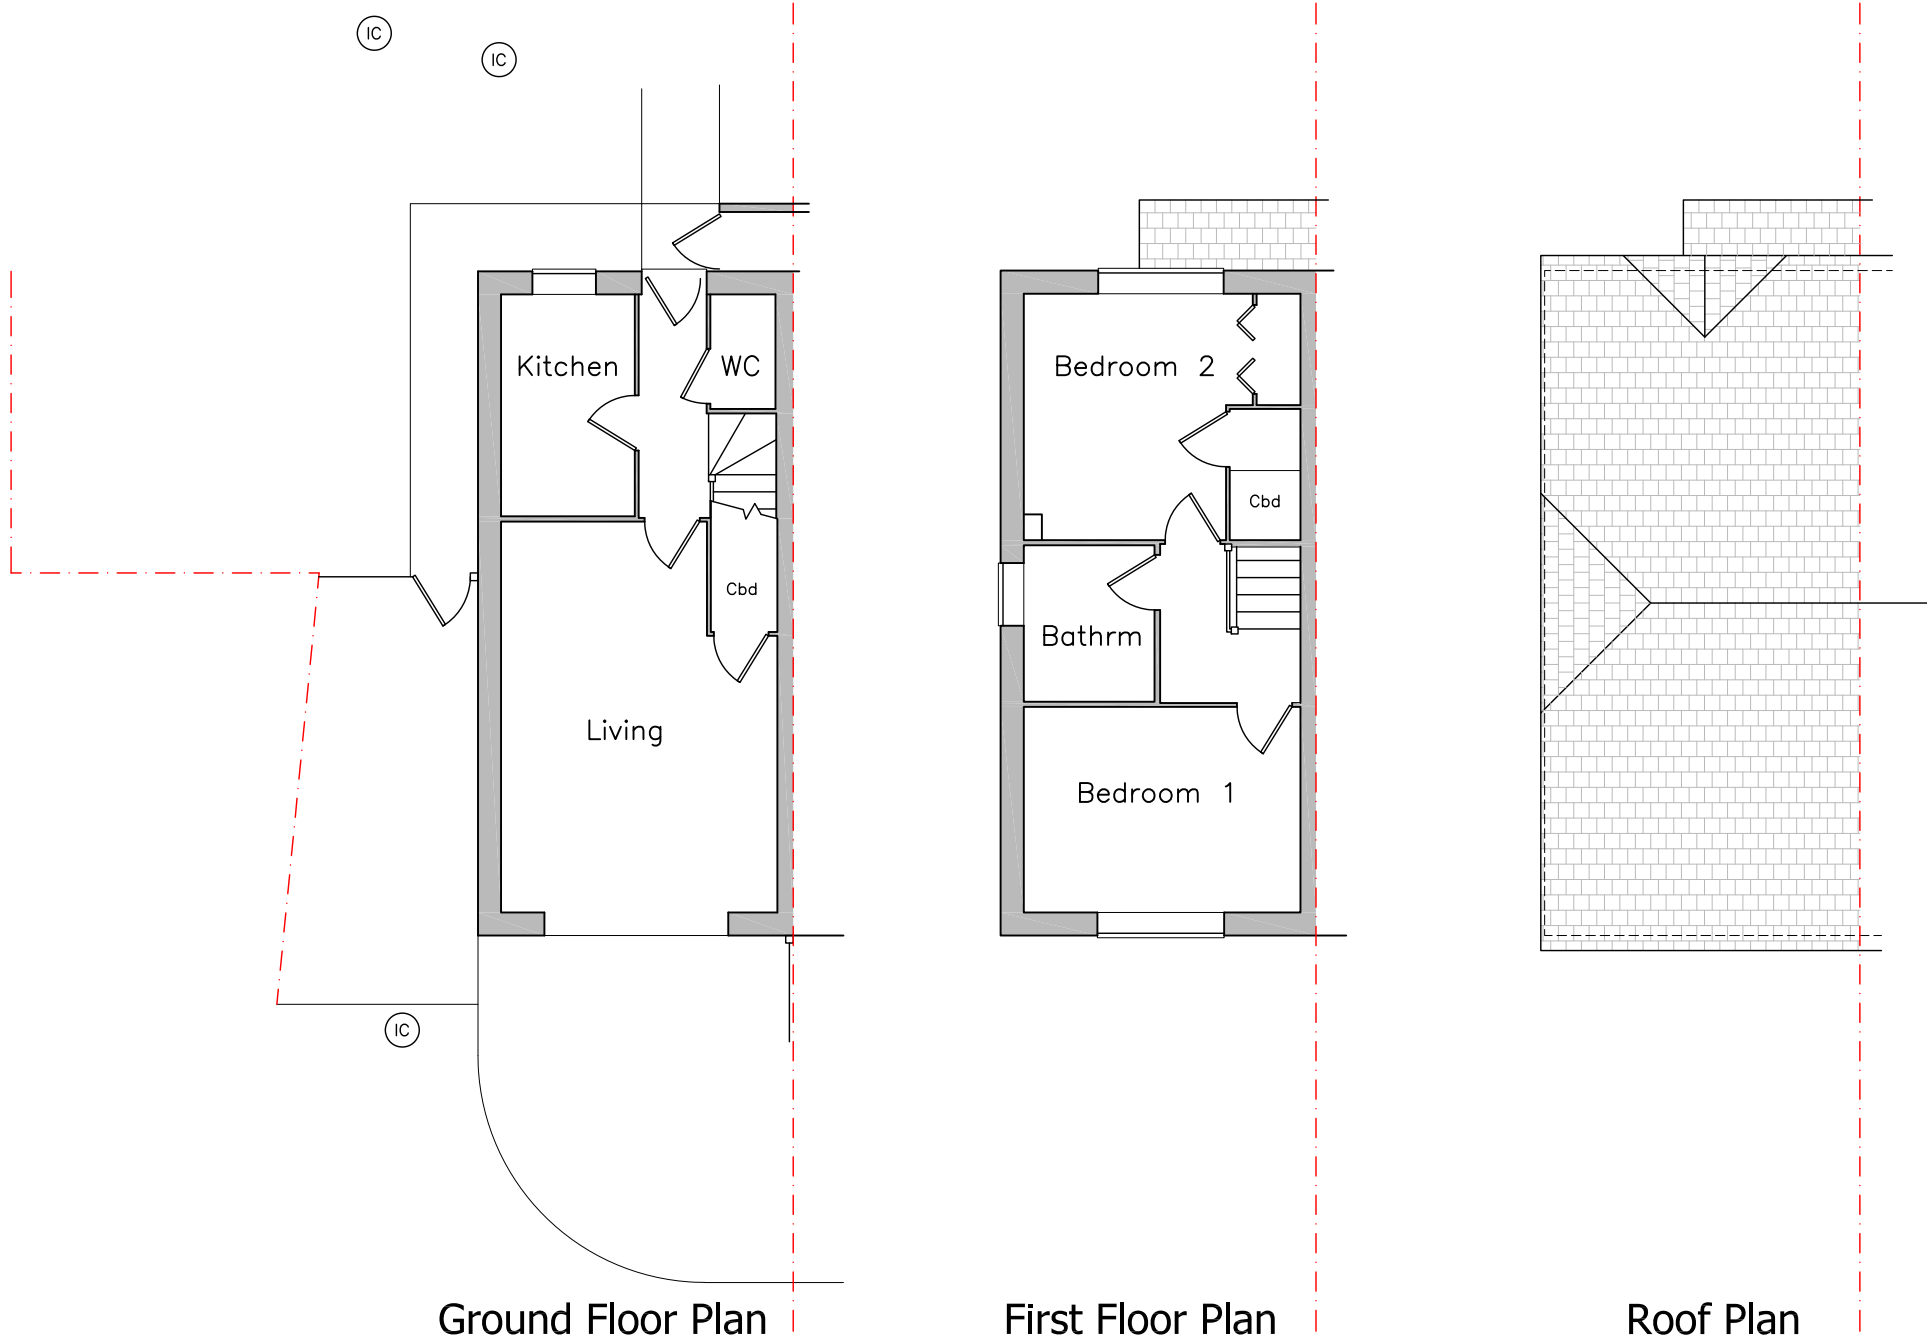

Existing Plans
Scale: 1:100

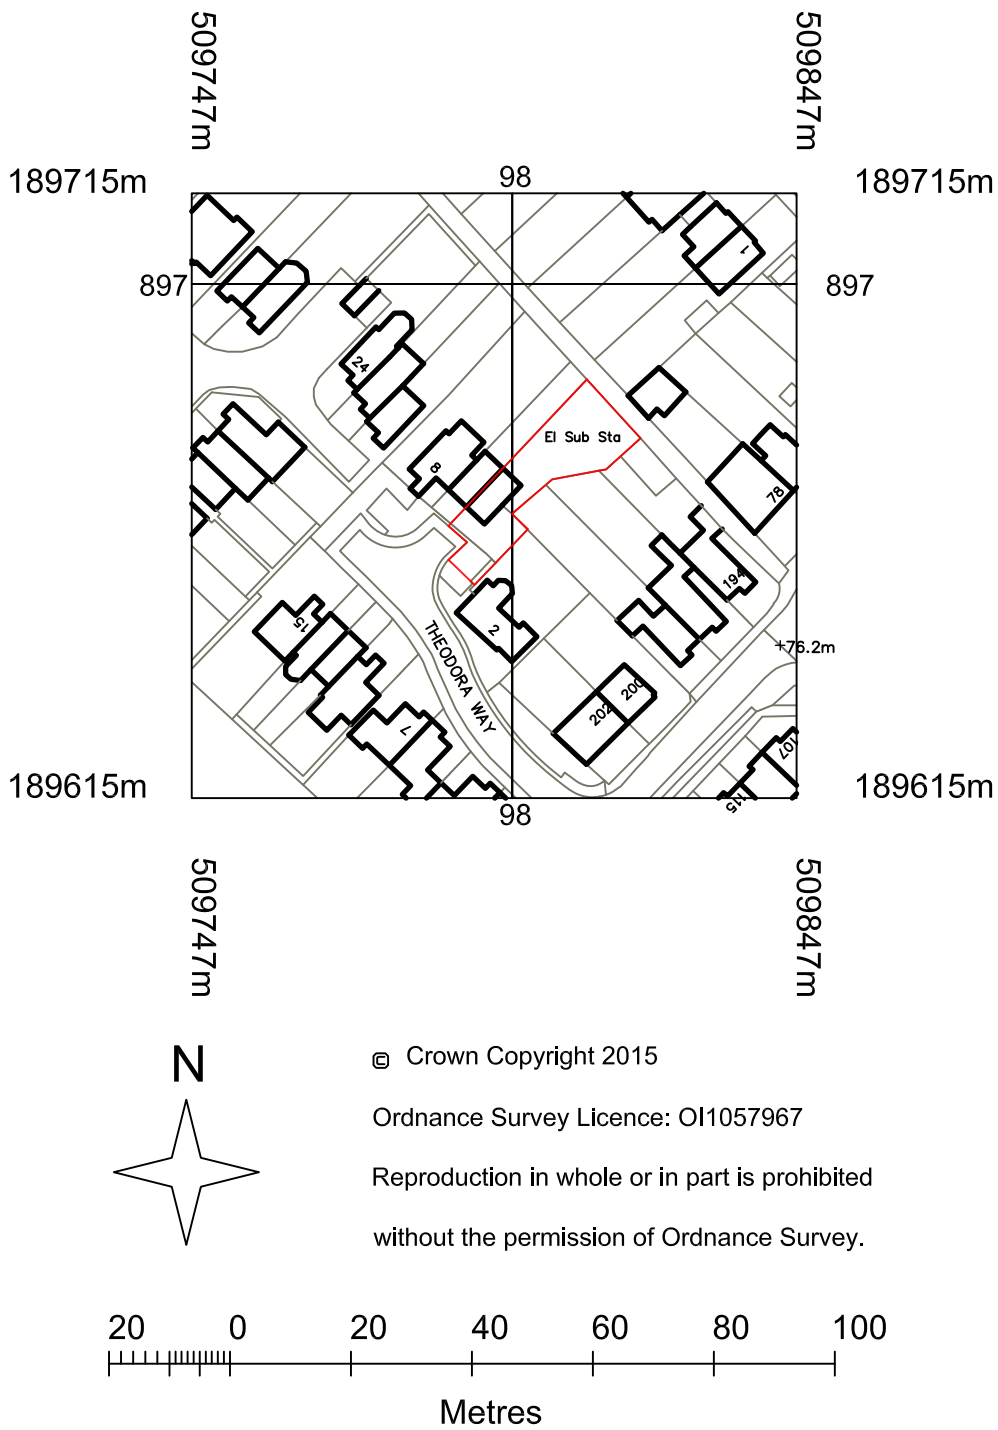

Site Location Plan
Scale: 1:1250

Notes:


All dimensions to be verified on site. Do not scale this drawing. All discrepancies to be clarified with the project Architect. This drawing is the property of Keri Barr Architects Ltd and is issued on the condition it is not reproduced, retained or disclosed to any unauthorised person, either wholly or in part without written consent of Keri Barr Architects Ltd. This drawing is to be read in conjunction with all relevant consultant drawings and specifications along with all other relevant architects drawings and specifications. Ordnance Survey material is used with the permission of The Controller of HMSO, Crown copyright AR 159670.

Scale 1:100 0 1000 2000


Drawings may be scaled for the purposes of a Planning Application




South Elevation

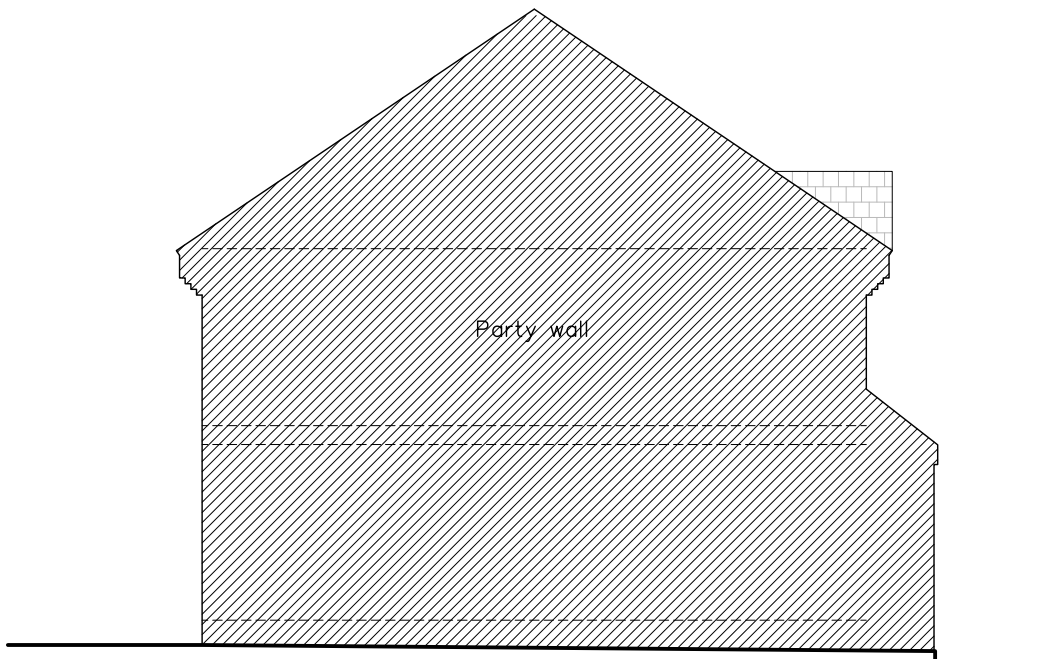

West Elevation

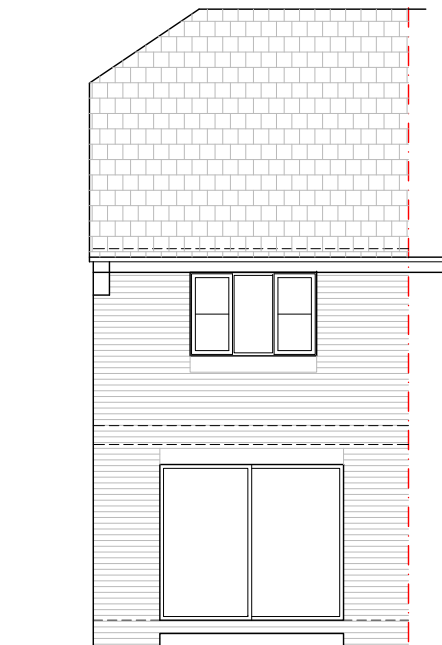

North Elevation

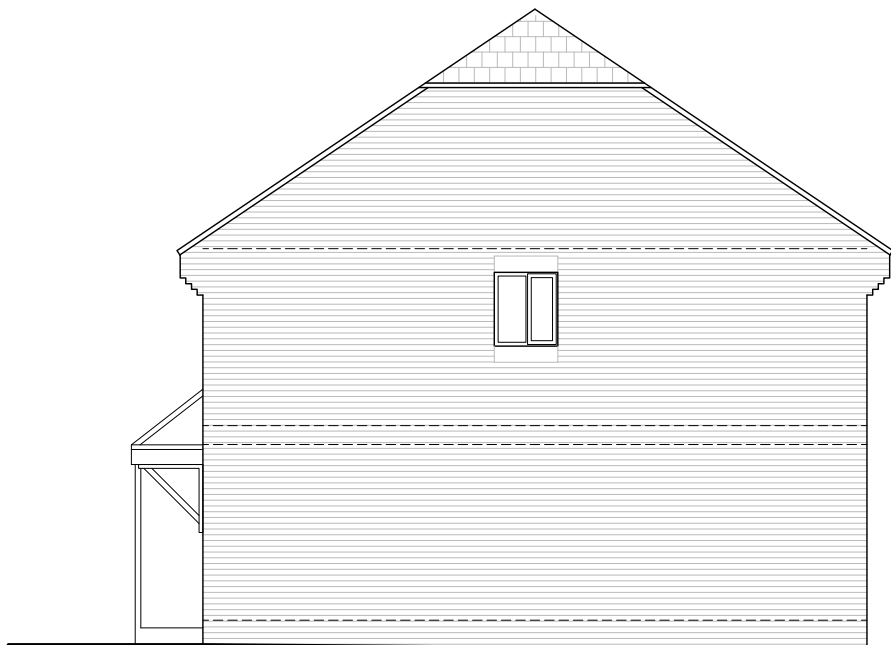

East Elevation

Existing Elevations
Scale: 1:100

02	Site boundary line altered to include parking space	KB	16.12.16
01	Issued for Planning Application	KB	08.12.14

REV:	DESCRIPTION:	BY:	DATE:
STATUS: PLANNING			

kba
keri barr architects ltd

64 Harcourt Road
Bushey, WD23 3PE
07980956620
k-b-a.co.uk

CLIENT: Mr Hutchinson & Ms Romero
4 Theodora Way
Pinner
HA5 2RA

PROJECT: Extensions

at 4 Theodora Way
Pinner HA5 2RA

TITLE: EXISTING PLANS, SITE LOCATION PLAN AND ELEVATIONS

SCALE: AT A2: as indicated	DATE: 08.11.16	DRAWN: KB	CHECKED: KB
PROJECT NO: 1649	DRAWING NO: 010	REVISION: 02	