

Notes:

All dimensions to be verified on site. Do not scale this drawing. All discrepancies to be clarified with the project architect. All drawings are the property of kei ba architects and shall not be reproduced, stored in a retrieval system, or transmitted in any form or by any means, electronic, mechanical, photocopying, recording, or by any information storage and retrieval system, without the prior written permission of kei ba architects. This drawing is to be read in conjunction with all relevant drawings and specifications. Ordnance Survey material is used with the permission of the Controller of HMSO. Crown copyright AR 159670.



Scale 1:500 0 500 1000

Scale 1:500 0 5000 10000

Drawings may be scaled for the purposes of a Planning Application

03 Issued for Planning Application KB 08.12.16

02 Revisions as clouded KB 06.12.16

01 Initial Issue KB 23.11.16

REV: DESCRIPTION: BR: DATE: STATUS: PLANNING



64 Harcourt Road
Buckley, WID3 3PE
07980956520
k-b-a.co.uk
kei ba architects ltd

CLIENT: Mr Hutchinson & Ms Romero
14 Theodora Way
Pinner HA5 2PA

PROJECT: Port Single Port Double
Storey Side Extension
at 4 Theodora Way
Pinner HA5 2PA

TITLE: PROPOSED L1 & ROOF PLANS

SCALE AT A2: DATE: DRAWN: CHECKED:
as indicated 08.11.16 KB KB
PROJECT NO: DRAWING NO: REGION:
1649 021 03

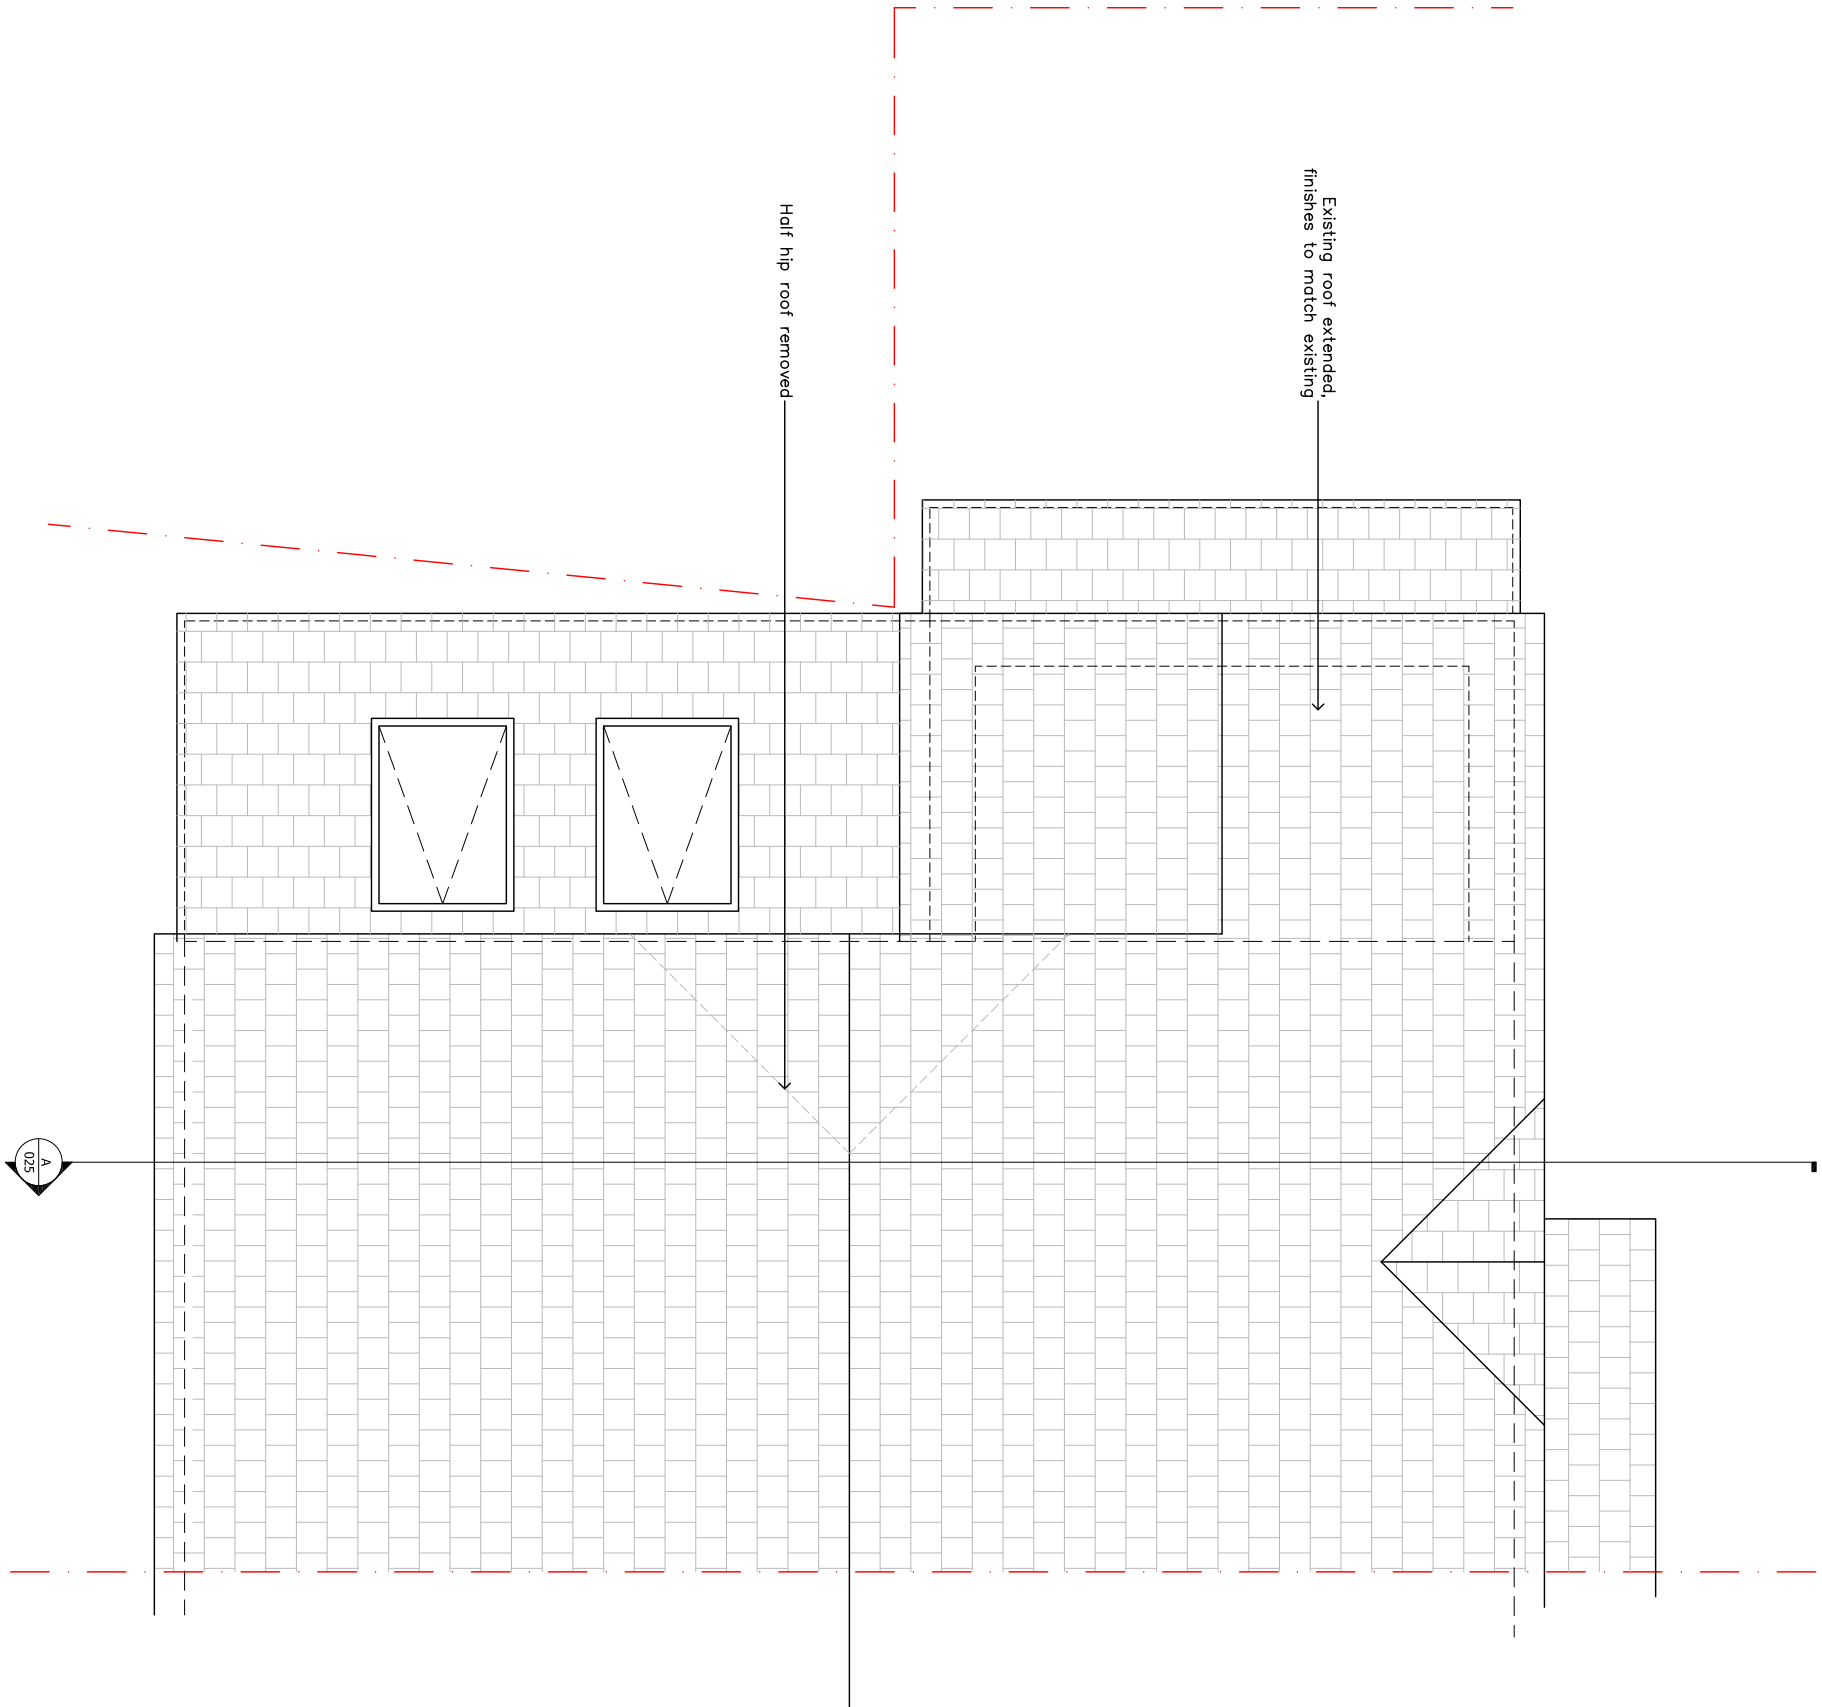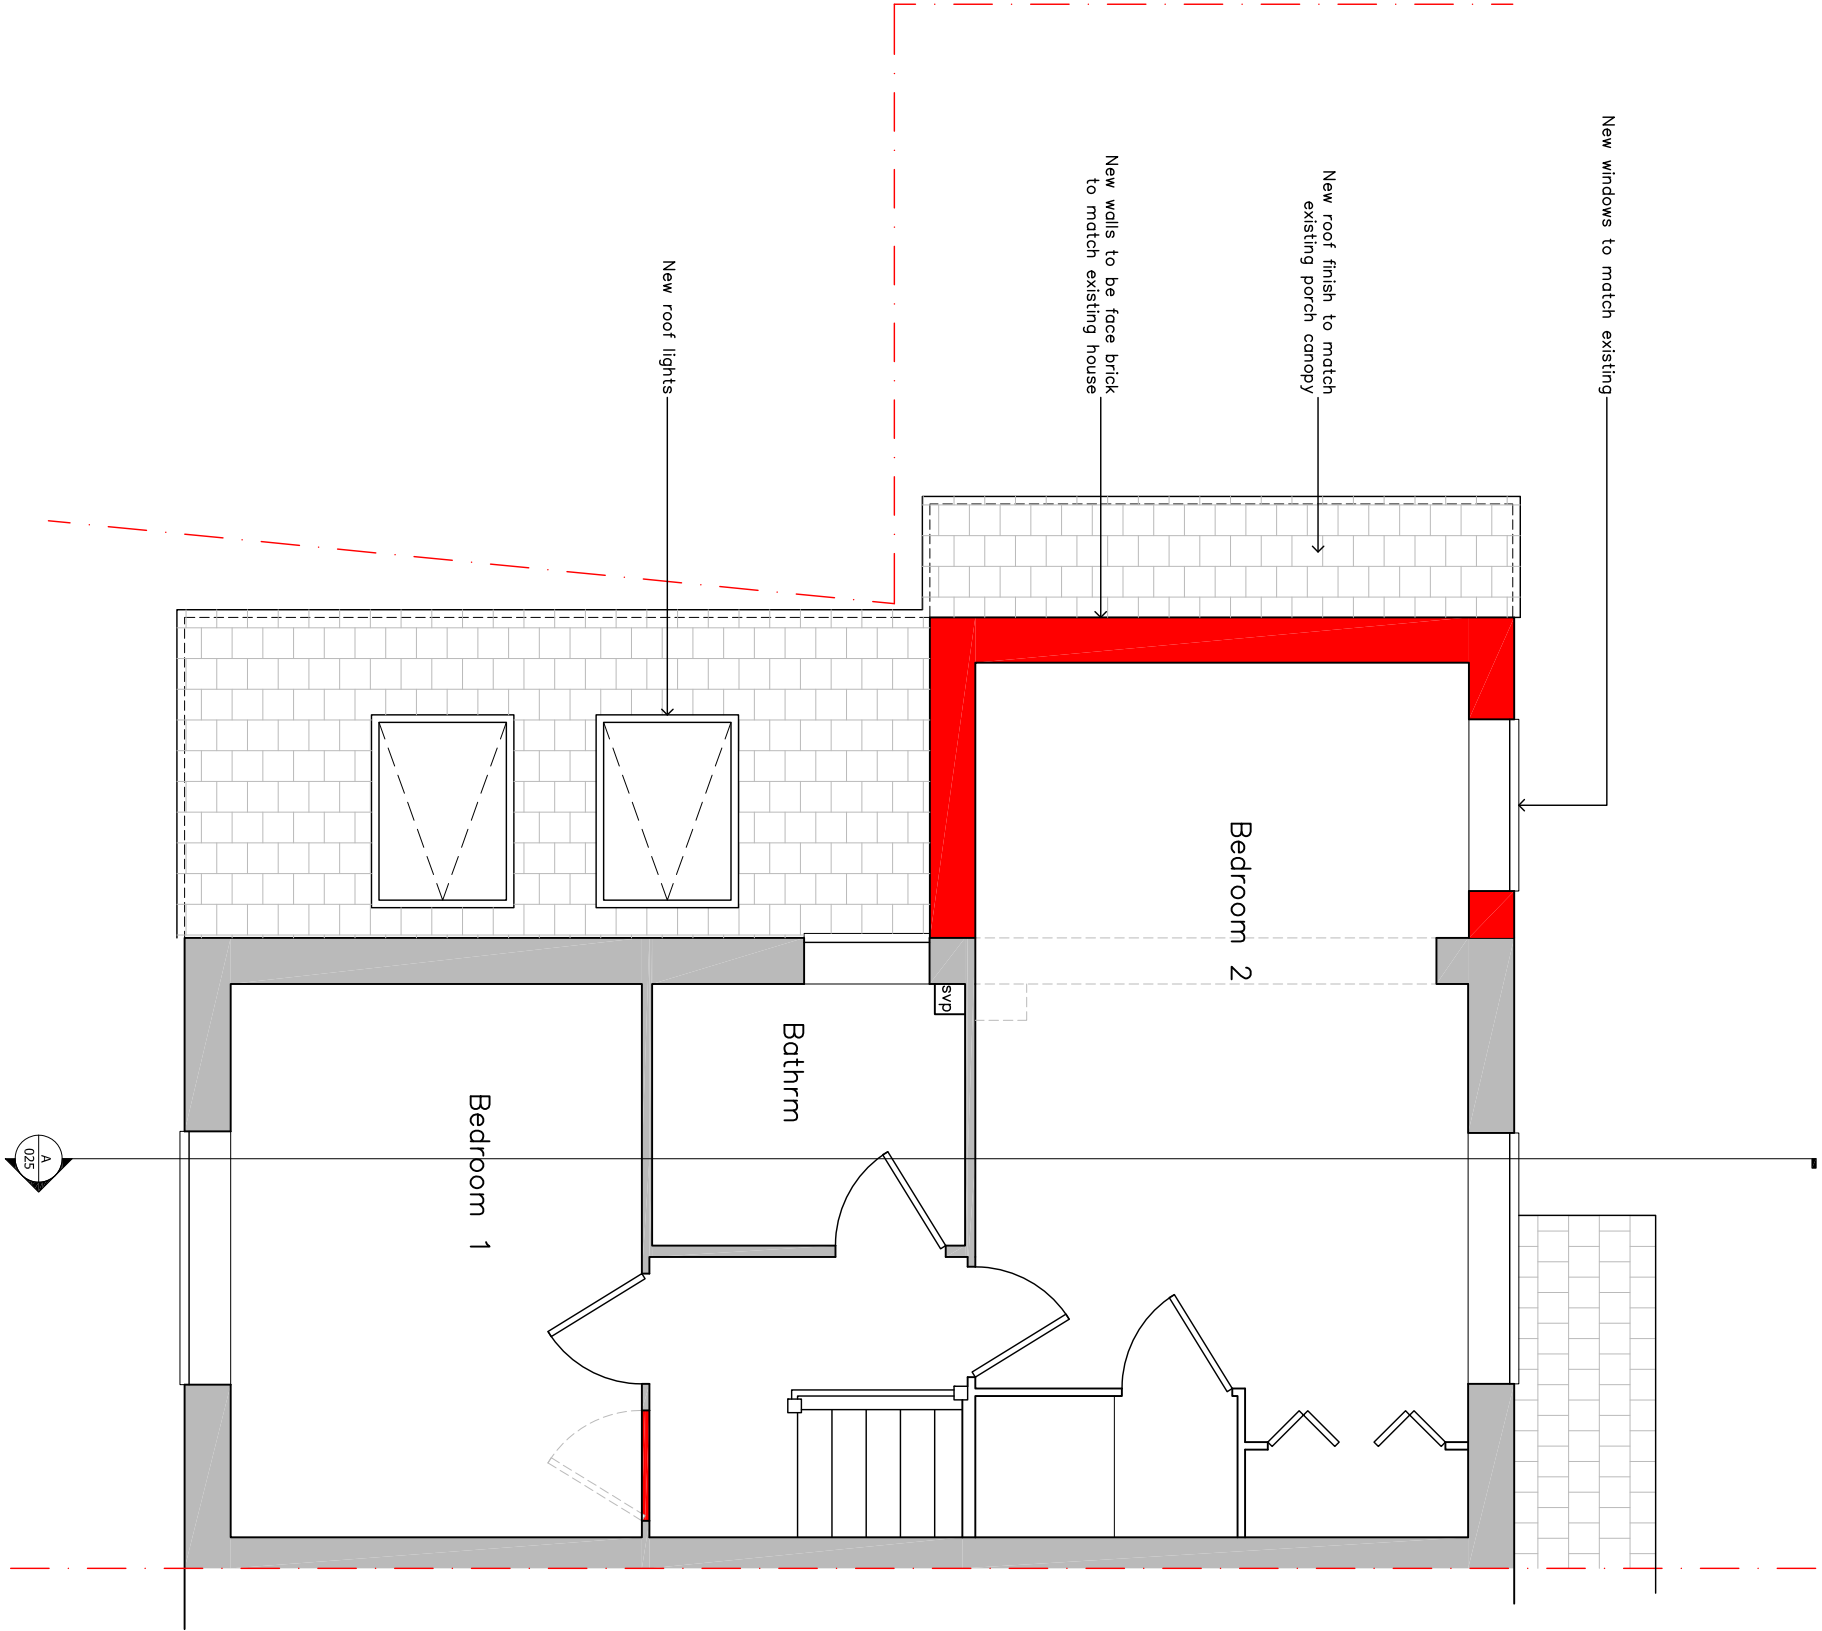

Proposed First Floor Plan

Scale: 1:50

Proposed Roof Plan

Scale: 1:50