



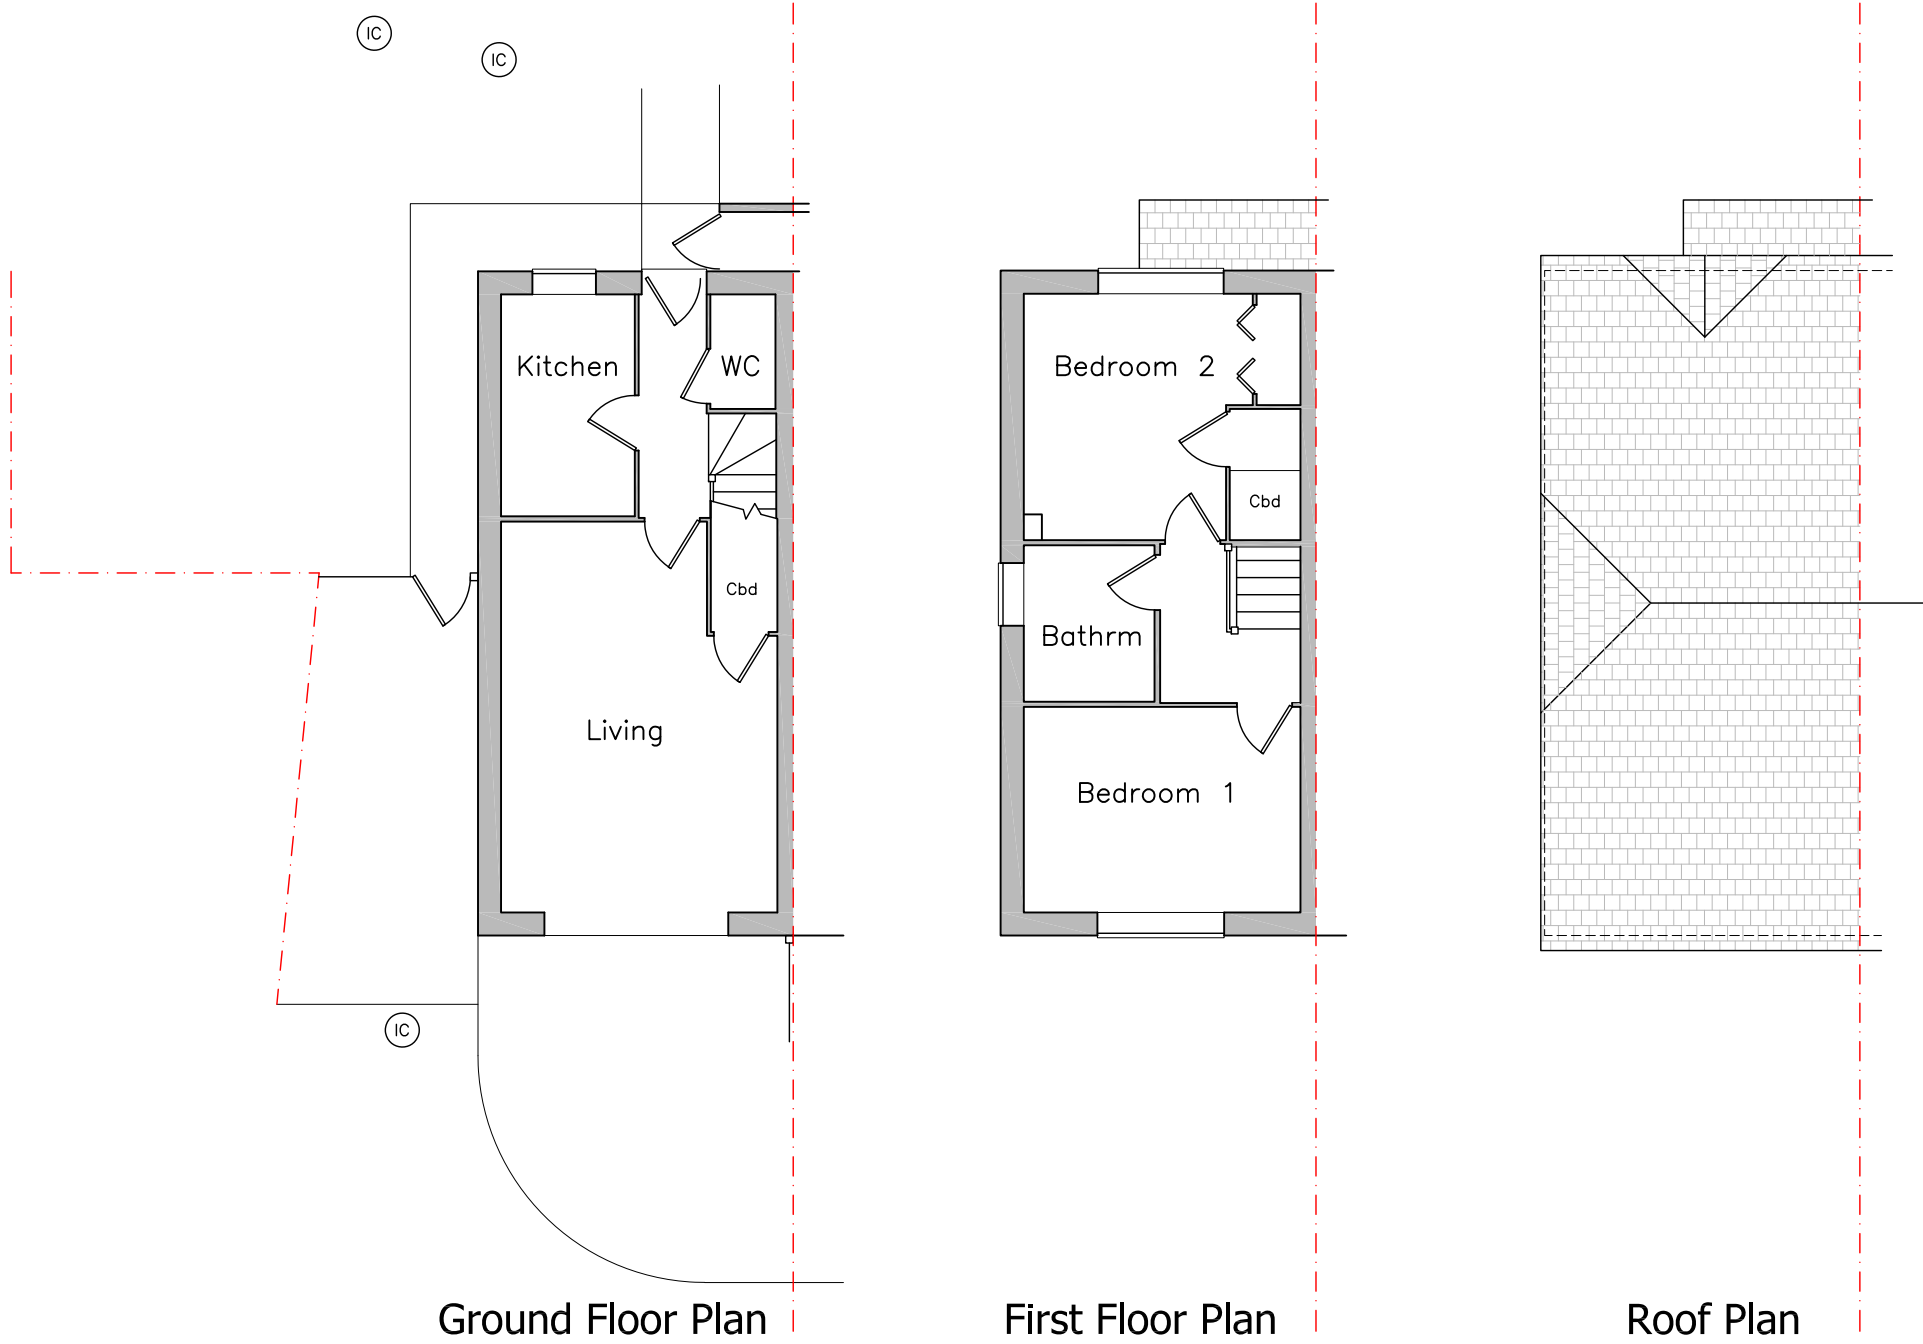

Existing Plans
Scale: 1:100

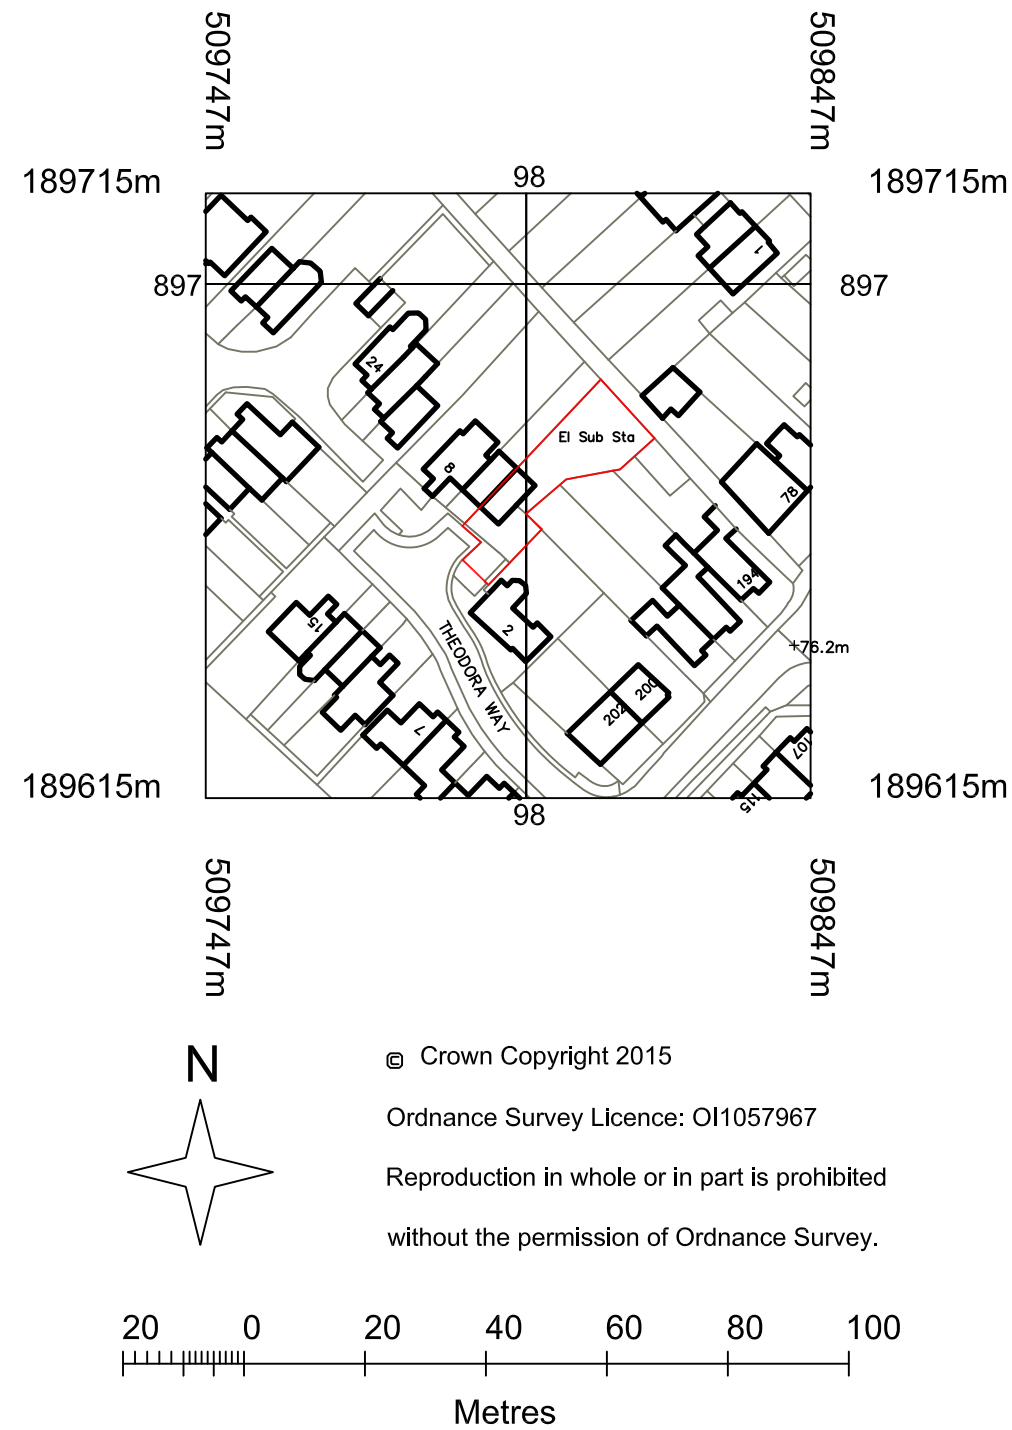

Site Location Plan
Scale: 1:1250

Notes:


All dimensions to be verified on site. Do not scale this drawing. All discrepancies to be clarified with the project Architect. This drawing is the property of Keri Barr Architects Ltd and is issued on the condition it is not reproduced, retained or disclosed to any unauthorised person, either wholly or in part without written consent of Keri Barr Architects Ltd. This drawing is to be read in conjunction with all relevant consultant drawings and specifications along with all other relevant architects drawings and specifications. Ordnance Survey material is used with the permission of The Controller of HMSO, Crown copyright AR 159670.

Scale 1:100 0 1000 2000

Drawings may be scaled for the purposes of a Planning Application




South Elevation

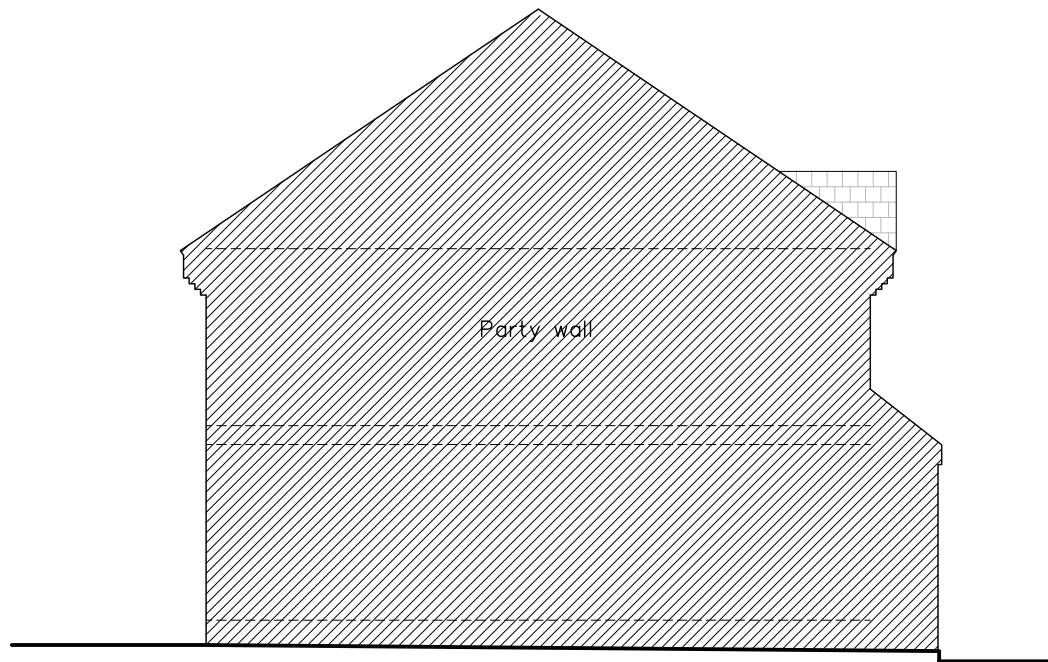

West Elevation



North Elevation

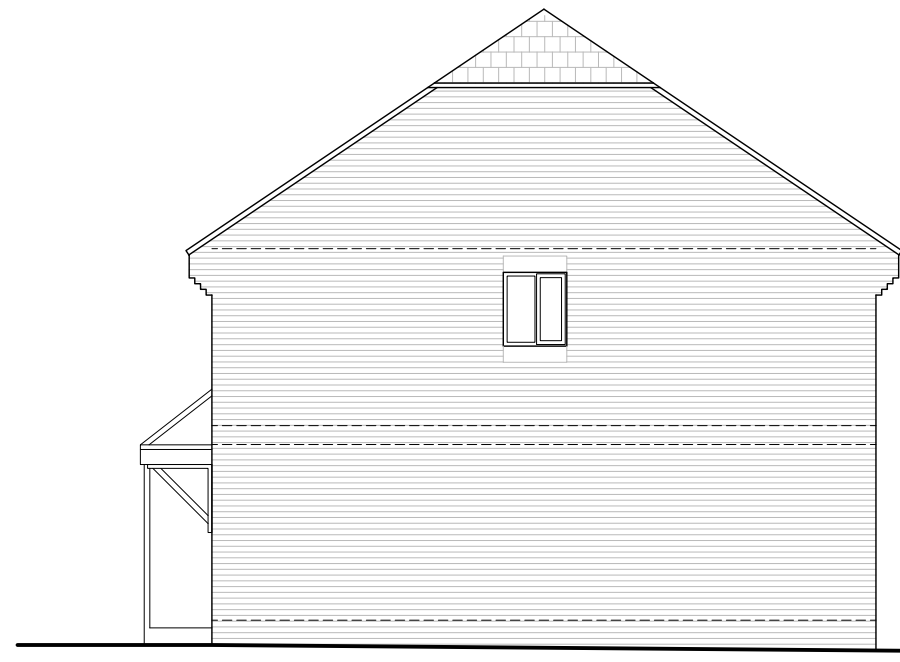

East Elevation

Existing Elevations
Scale: 1:100

02	Site boundary line altered to include parking space	KB	16.12.16
01	Issued for Planning Application	KB	08.12.14
REV:	DESCRIPTION:	BY:	DATE:
STATUS: PLANNING			
kba keri barr architects ltd Registered in England No. 06488989 Registered Office: 64 Harcourt Road, Bushey, Hertfordshire, SG9 0PL			
CLIENT:	Mr Hutchinson & Ms Romero 4 Theodora Way Pinner HA5 2RA		
PROJECT:	Extensions at 4 Theodora Way Pinner HA5 2RA		
TITLE:	EXISTING PLANS, SITE LOCATION PLAN AND ELEVATIONS		
SCALE: AT A2: as indicated	DATE: 08.11.16	DRAWN: KB	CHECKED: KB
PROJECT NO: 1649	DRAWING NO: 010	REVISION: 02	