
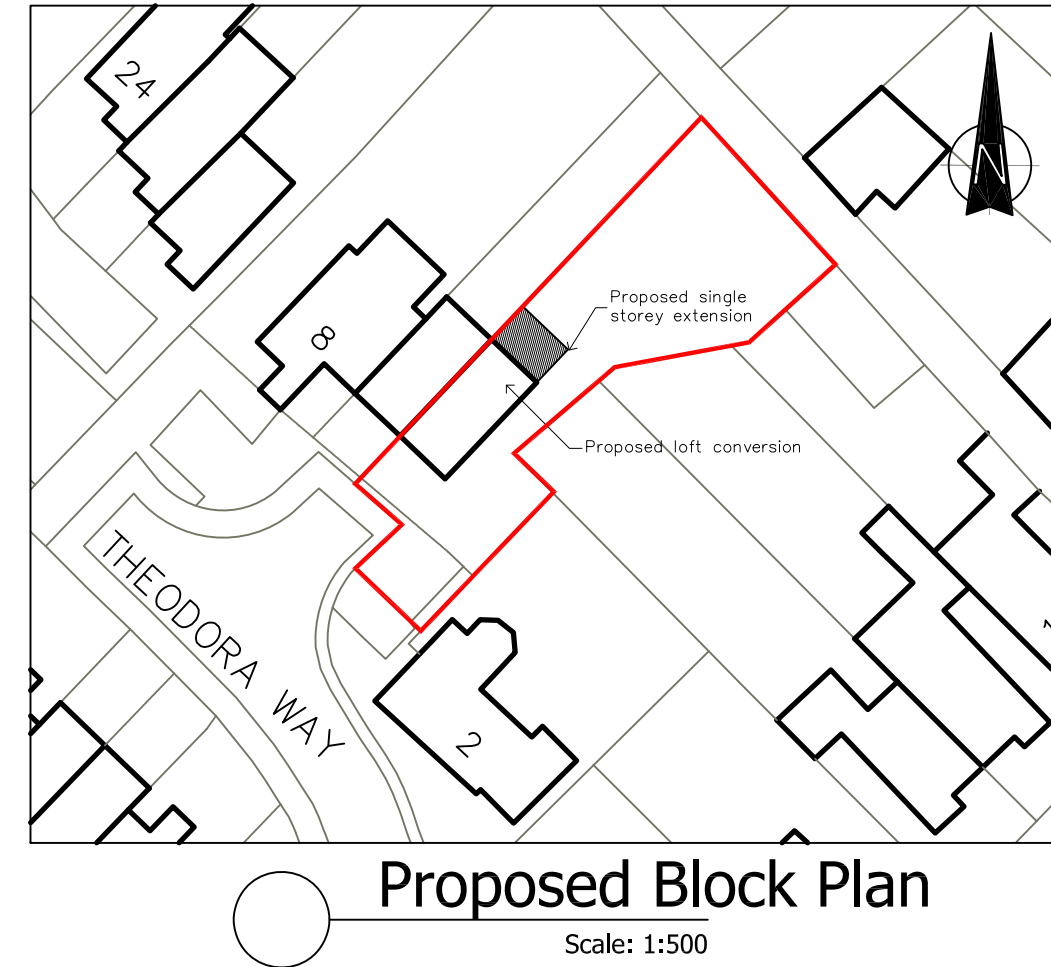


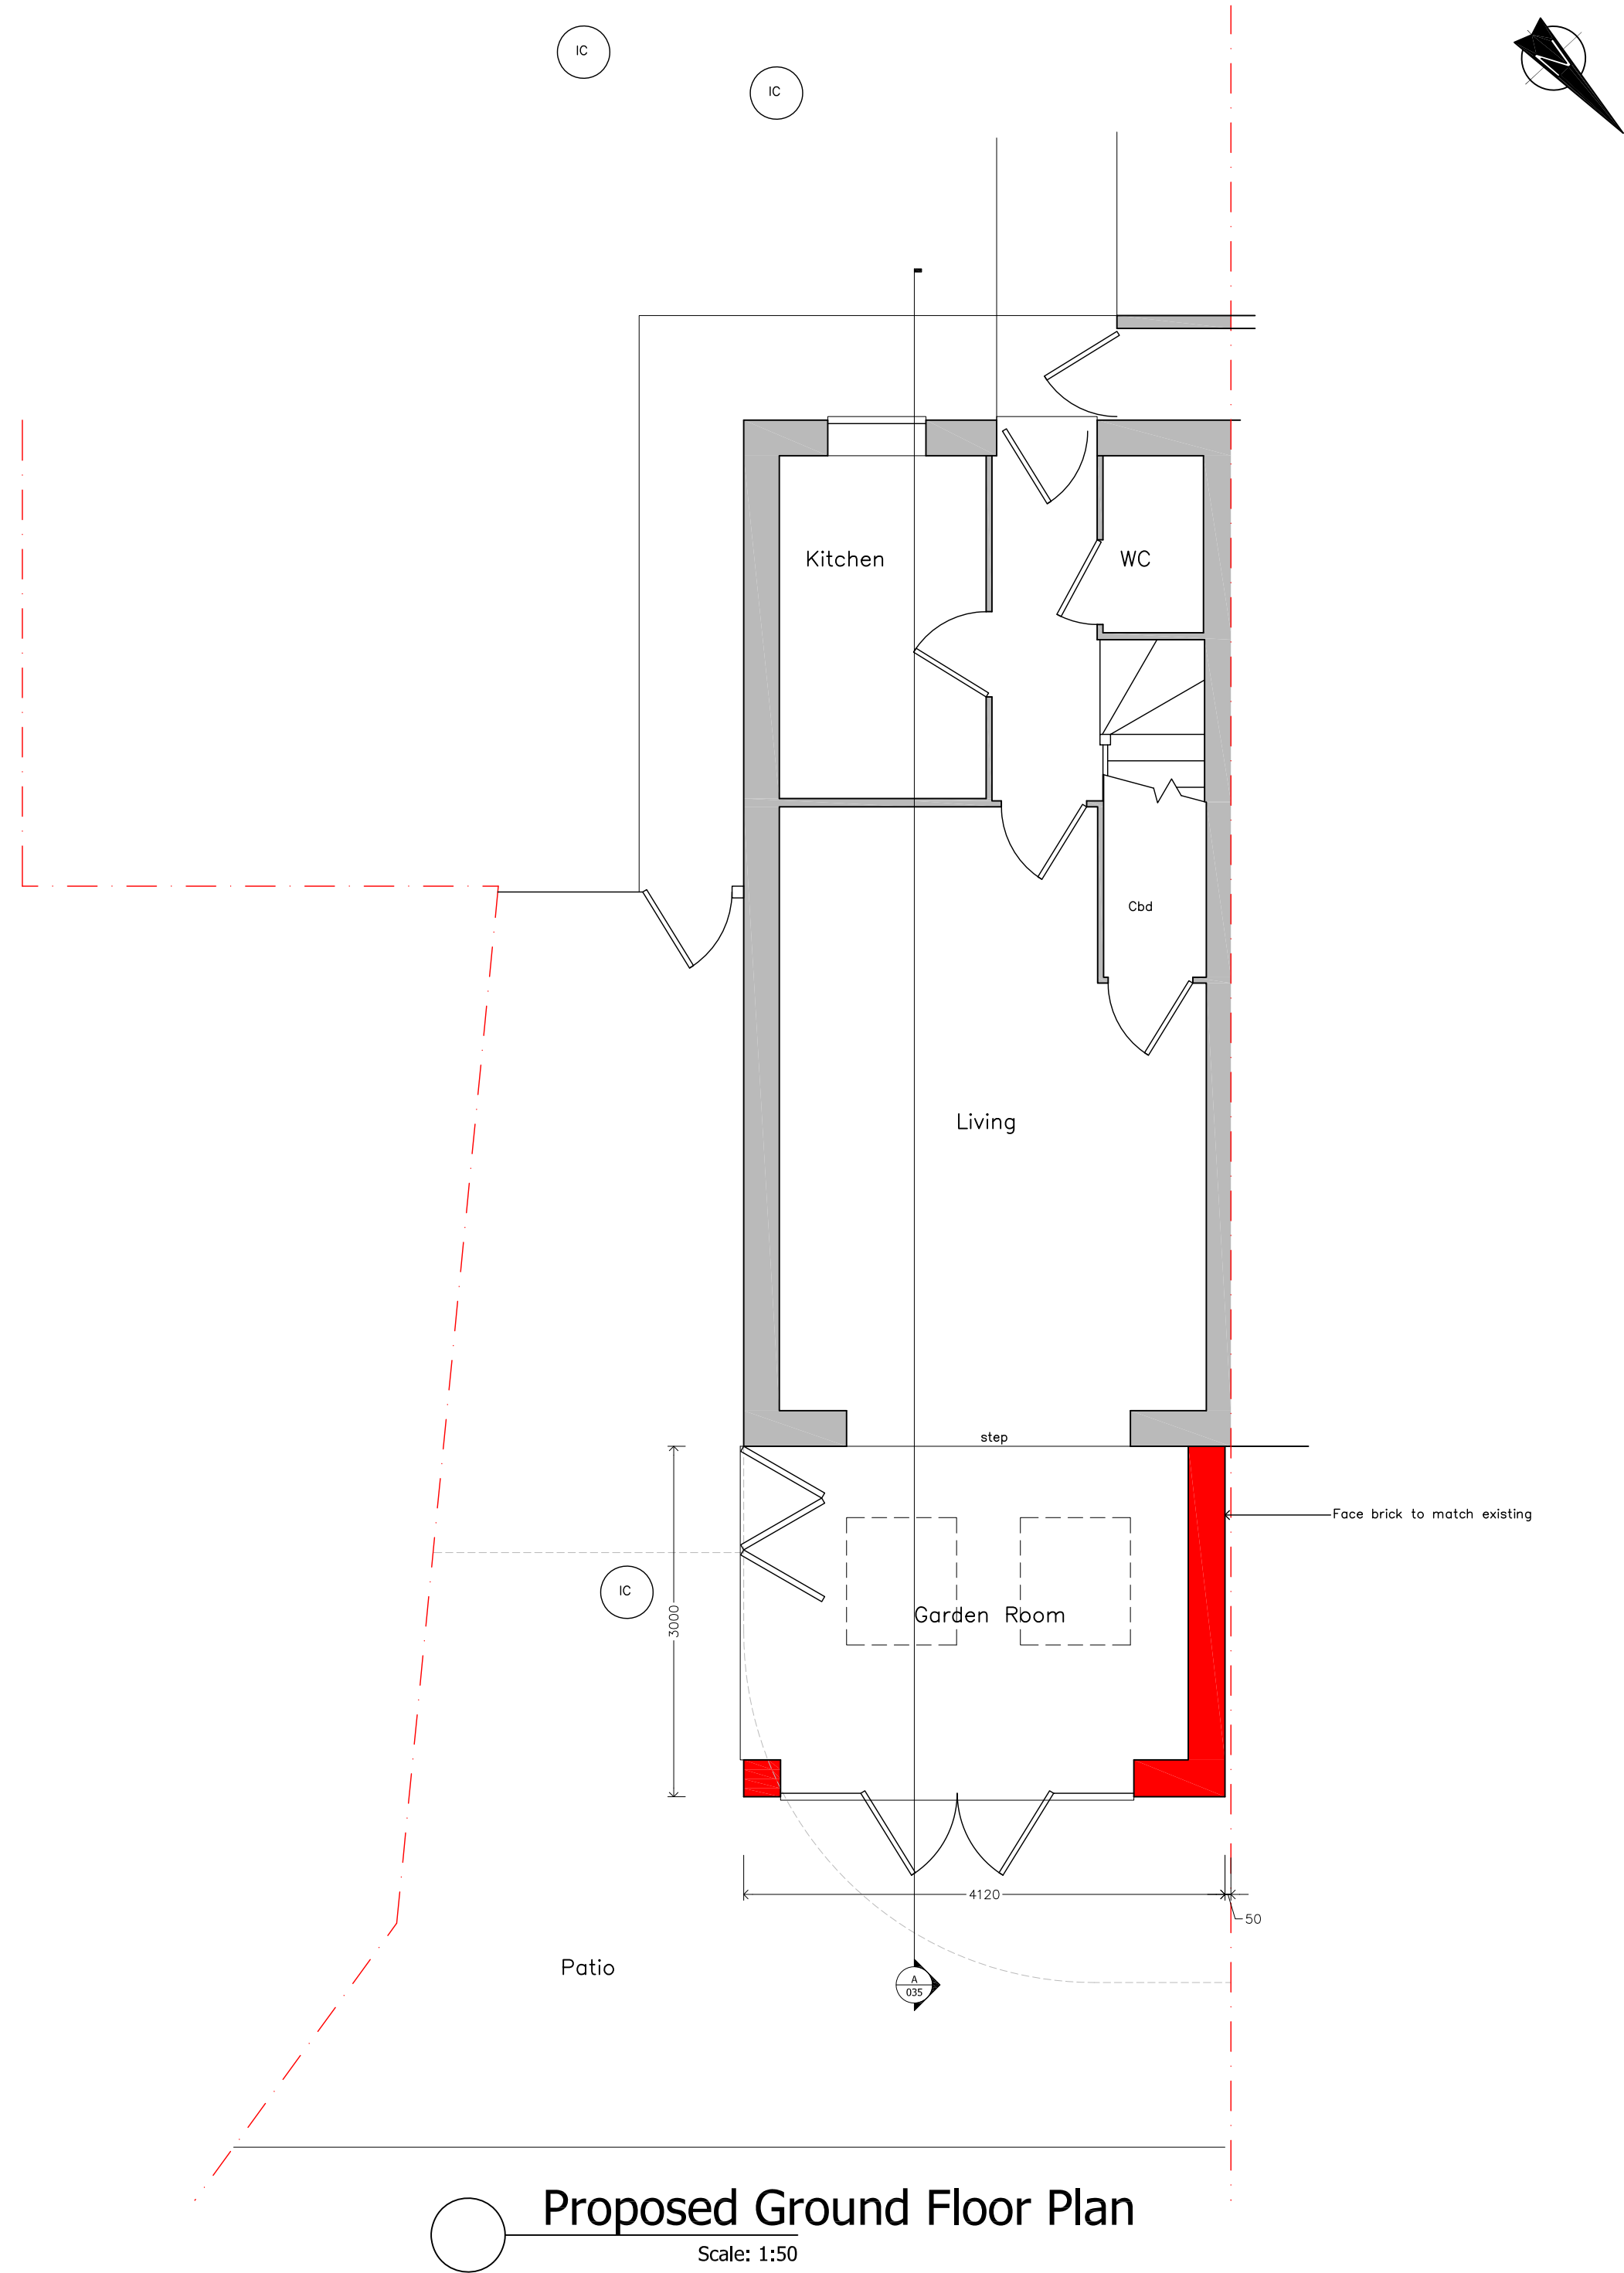

Notes:

All dimensions to be verified on site. Do not scale this drawing. All discrepancies to be clarified with the project Architect. This drawing is the property of Keri Barr Architects Ltd and is issued on the condition it is not reproduced, retained or disclosed to any unauthorised person, either wholly or in part without written consent of Keri Barr Architects Ltd. This drawing is to be read in conjunction with all relevant consultant drawings and specifications along with all other relevant architects drawings and specifications.

Ordnance Survey material is used with the permission of The Controller of HMSO, Crown copyright AR 159670.

Scale 1:50 0 500 1000

Scale 1:500 0 5000 10000

Drawings may be scaled for the purposes of a Planning Application

02	Site boundary line altered to include parking space	KB	16.12.16
01	Issued for Planning Application	KB	09.12.14

REV:	DESCRIPTION:	BY:	DATE:
STATUS:	PLANNING		

kba
keri barr architects ltd

64 Harcourt Road
Bushey, WD23 3PE
07980956620
k-b-a.co.uk

CLIENT: Mr Hutchinson & Ms Romero
4 Theodora Way
Pinner
HA5 2RA

PROJECT: Single Storey Rear Extension and Loft Conversion
at 4 Theodora Way
Pinner HA5 2RA

TITLE: PROPOSED L0 PLAN AND SITE PLAN

SCALE AT A2: as indicated	DATE: 08.11.16	DRAWN: KB	CHECKED: KB
PROJECT NO: 1649	DRAWING NO: 030	REVISION: 02	